





EXISTING ELEVATIONS. SCALE 1:100

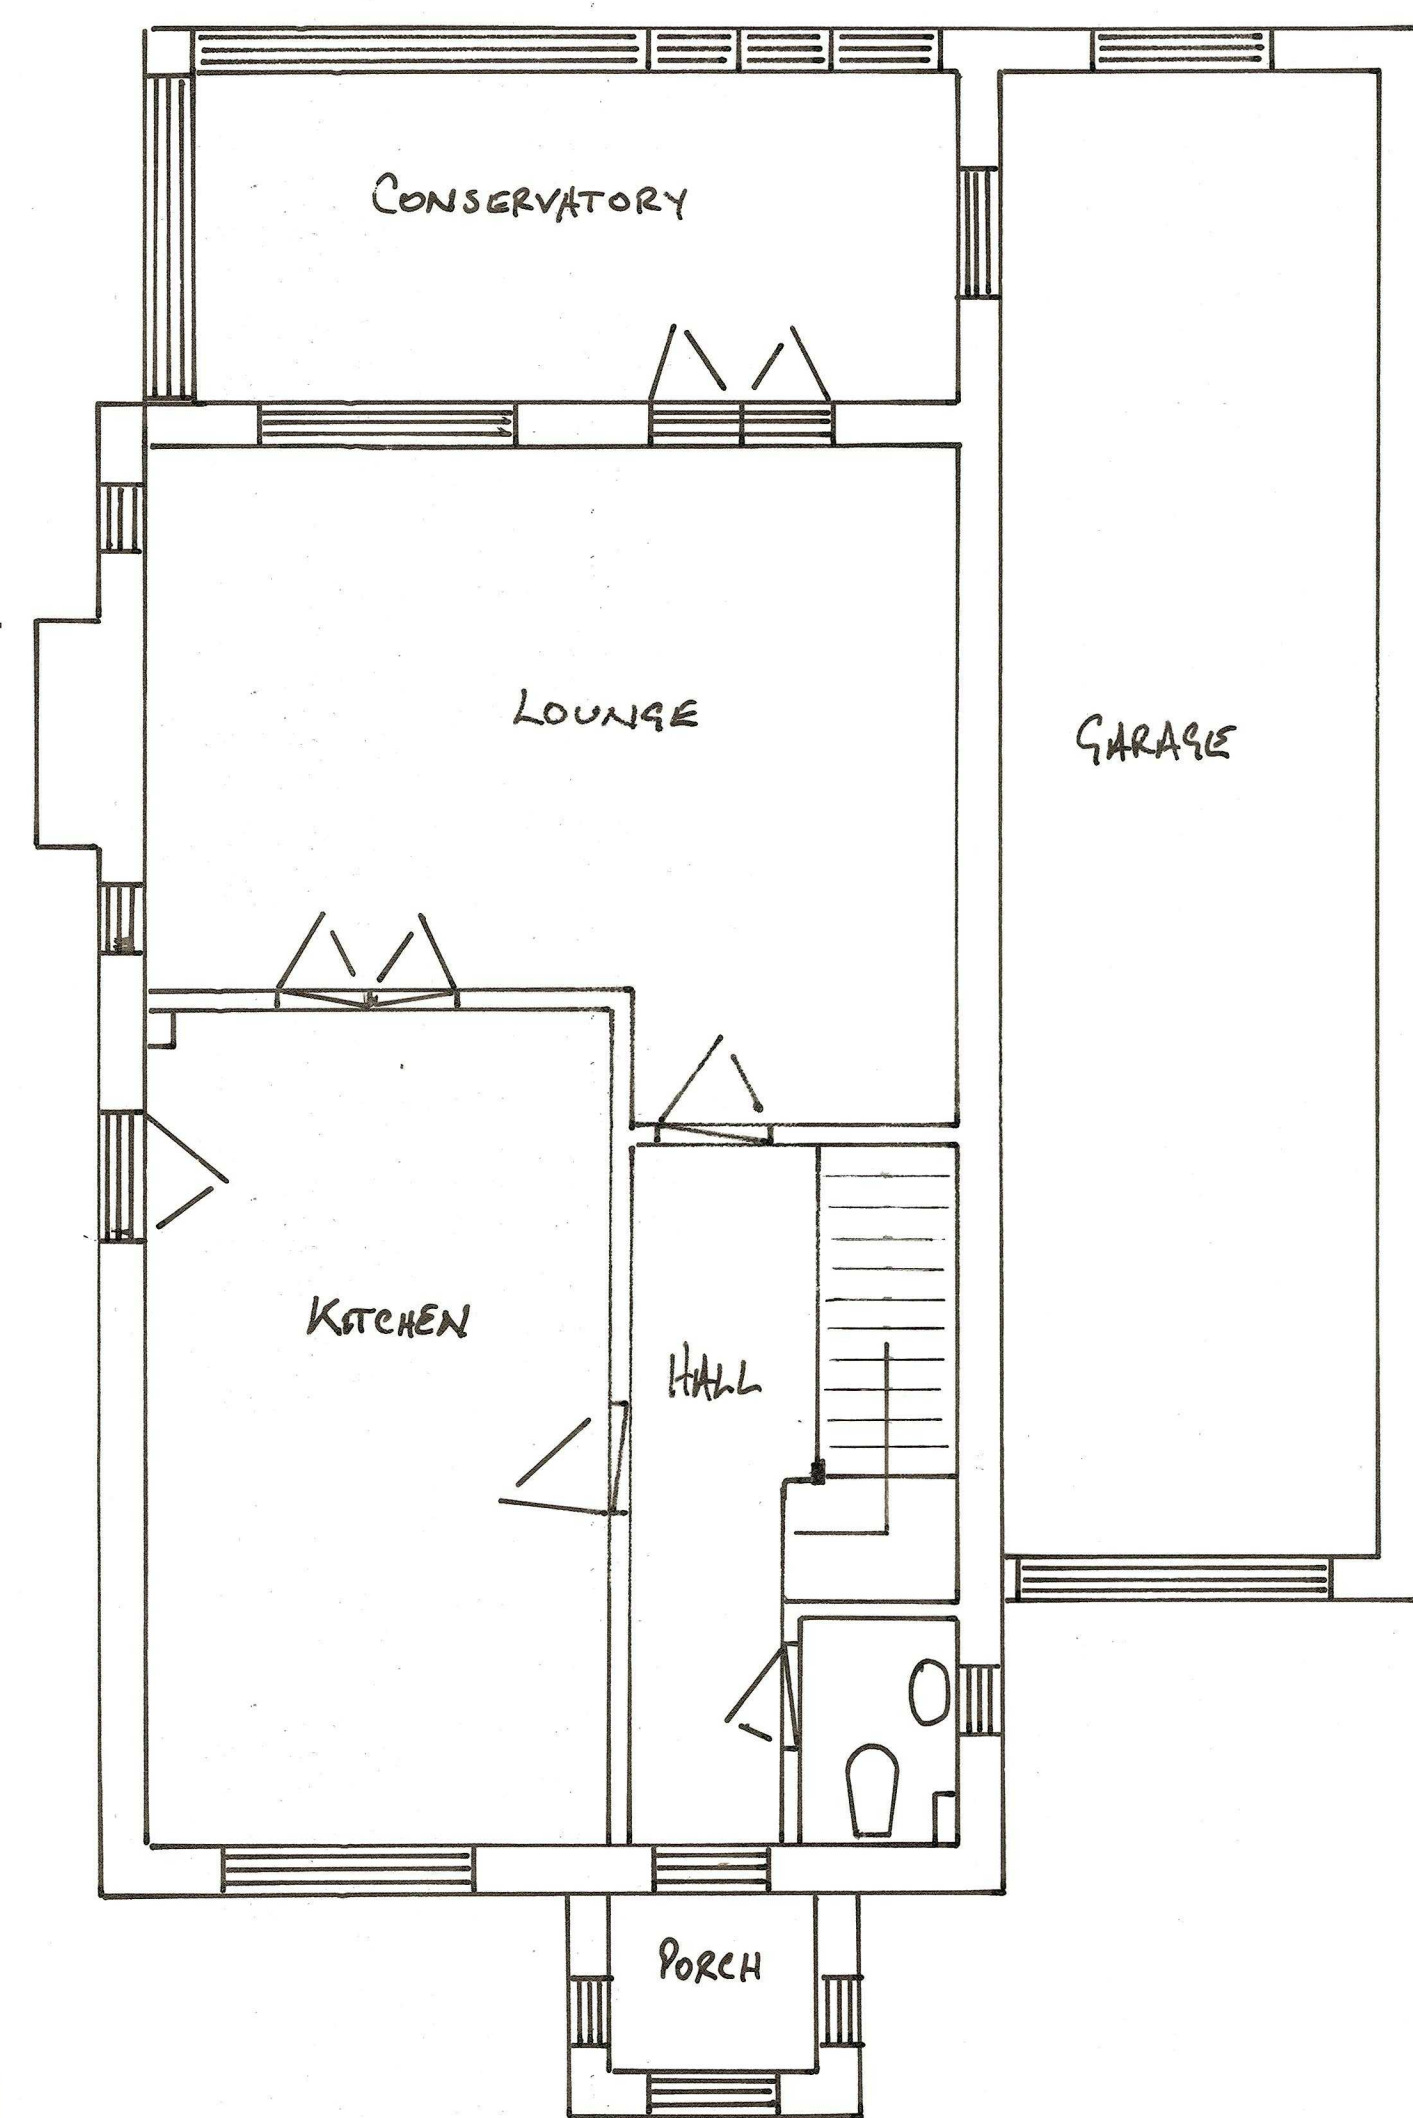


EXISTING GROUND FLOOR PLAN. SCALE 1:50

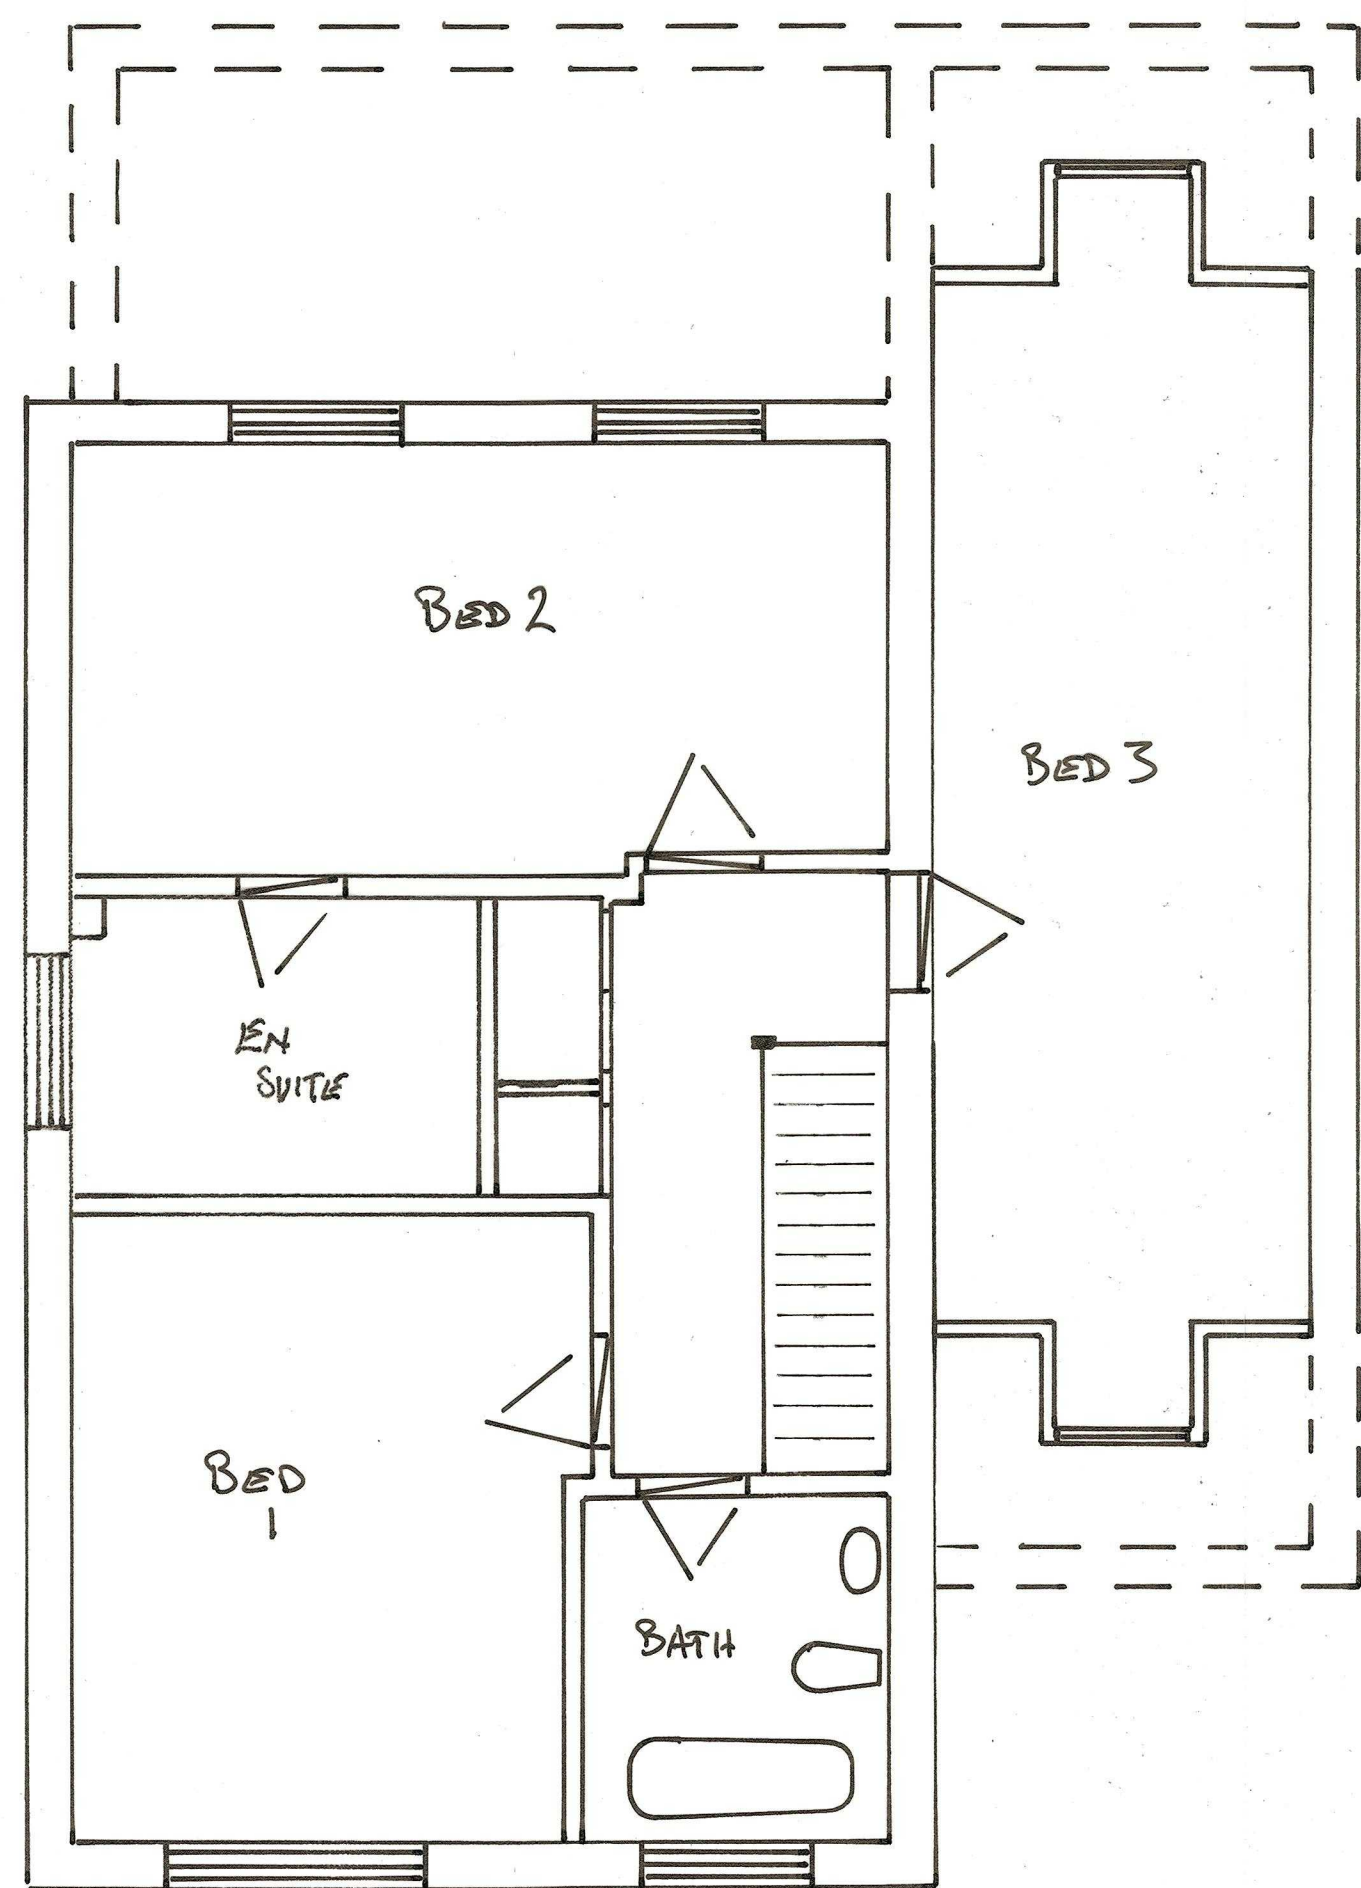

EXISTING FIRST FLOOR PLAN. SCALE 1:50

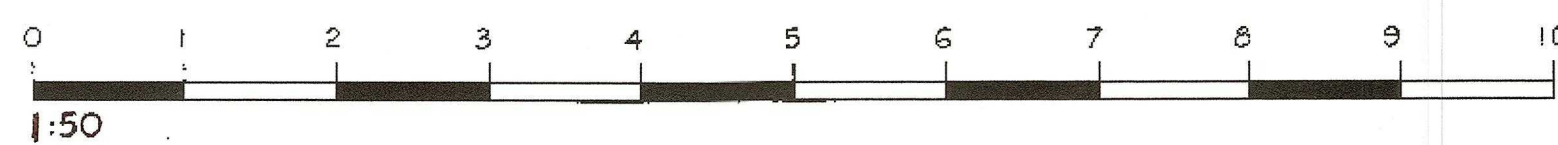 

3. Greystoke Mews, Ferring, West Sussex. BN12 5JL

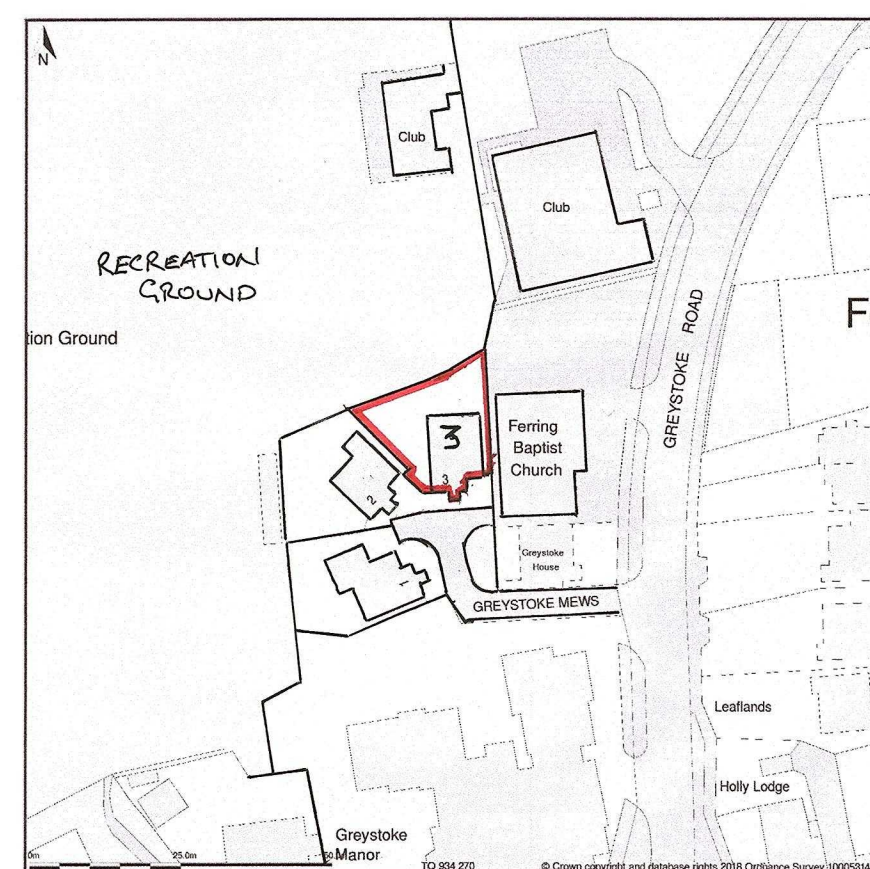

Site Plan shows area bounded by: 50274.16, 102631.22 509415.58, 102772.64 (at a scale of 1:1250). OSGridRef: TQ 934 270. The representation of a road, track or path is no evidence of a right of way. The representation of features as lines is no evidence of a property boundary.  
Produced on 7th Feb 2018 from the Ordnance Survey National Geographic Database and incorporating surveyed revision available at this date. Reproduction in whole or part is prohibited without the prior permission of Ordnance Survey. © Crown copyright 2018. Supplied by www.buysplan.co.uk a licensed Ordnance Survey partner (100053143). Unique plan reference: #00292553-FAEDEA

#### Notes

1. No critical dimensions are to be scaled from this drawing.  
(except for planning purposes)
2. It is the contractors responsibility to ensure that all work is carried out in accordance with Local Authority and N.H.B.C requirements and that all plumbing and electrical work complies with the current regulations of the area water board and electricity board.
3. Any works carried out prior to the receipt of the necessary approvals are the responsibility of the client.
4. Whilst every effort has been made to obtain accurate information on the existing structure or site, it is essential that the contractor or client check at every stage and notify the Designer of any discrepancies.

| A | Date | Revisions |
|---|------|-----------|
|   |      |           |

© copyright

**ED63**

Elemental Design 63

Building Design Consultants

elementaldesign63@gmail.com

Client

MR & MRS FINCH

Job Title

3 GREYSTOKE MEWS,  
FERRING

Drawing Title

3 GREYSTOKE MEWS.  
EXISTING ELEVATIONS,  
FLOOR PLANS, &  
SITE LOCATION

Scale

1:50 / 1:100 / 1:1250

Date

08.02.2018

Drawn by

A. RAMUS

Drg No.

01-02-18

Rev.