



FRONT SOUTH ELEVATION
PROPOSED ELEVATIONS
Scale 1:100


SIDE EAST ELEVATION

REAR NORTH ELEVATION


SIDE WEST ELEVATION

SCHEDULE OF MATERIALS




WALLS - FACING BRICKWORK TO MATCH EXISTING MAIN HOUSE
MAIN ROOF - PLAIN CONCRETE ROOF TILES TO MATCH EXISTING MAIN HOUSE
GARAGE DOORS - NEW ALUMINIUM COLOUR WHITE
EXTERNAL DOOR - NEW PVCu COLOUR WHITE
RAINWATER GOODS - NEW PVCu COLOUR BLACK

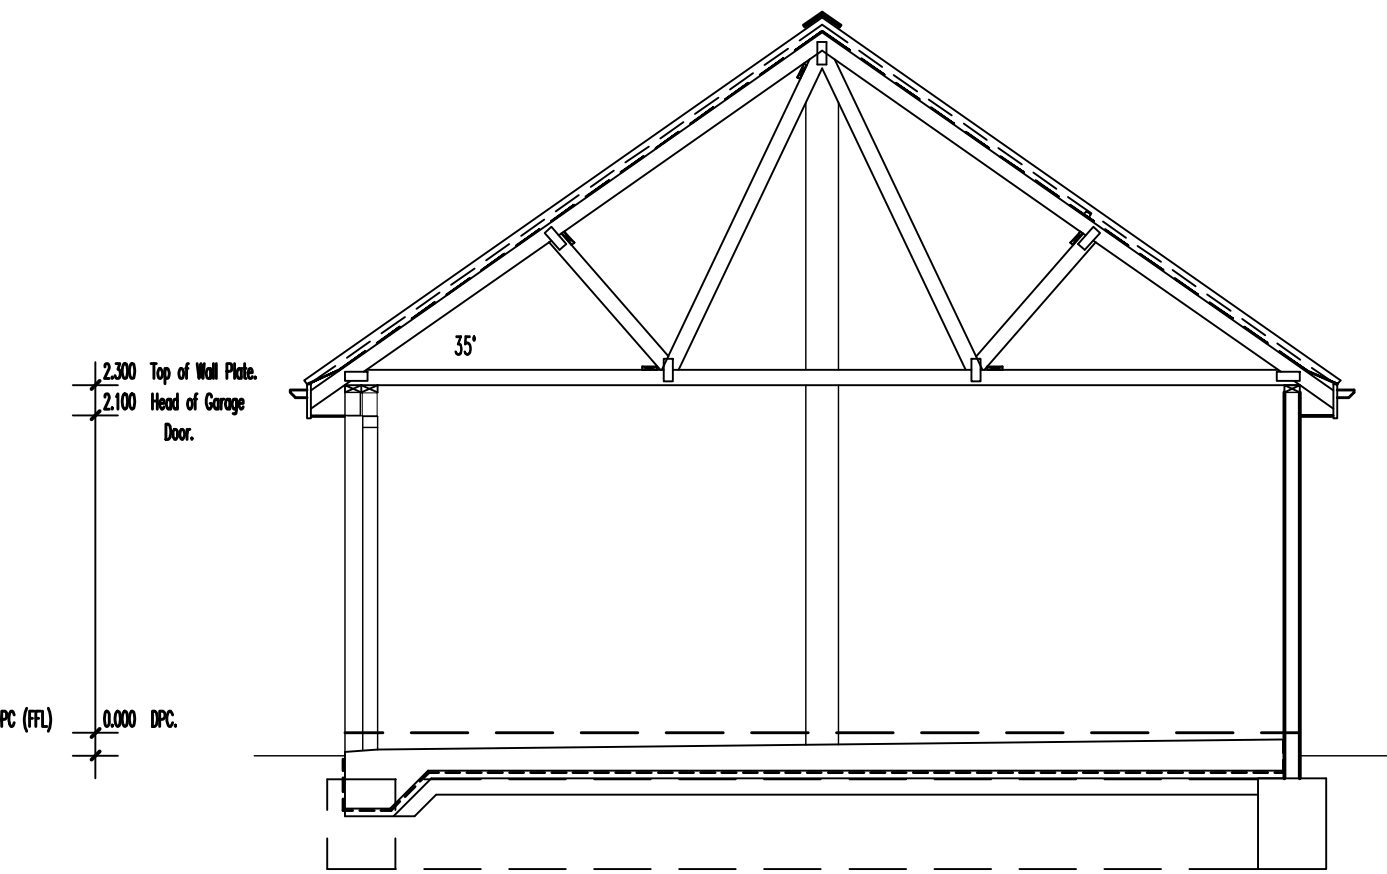

PROPOSED SECTION
Scale 1:50

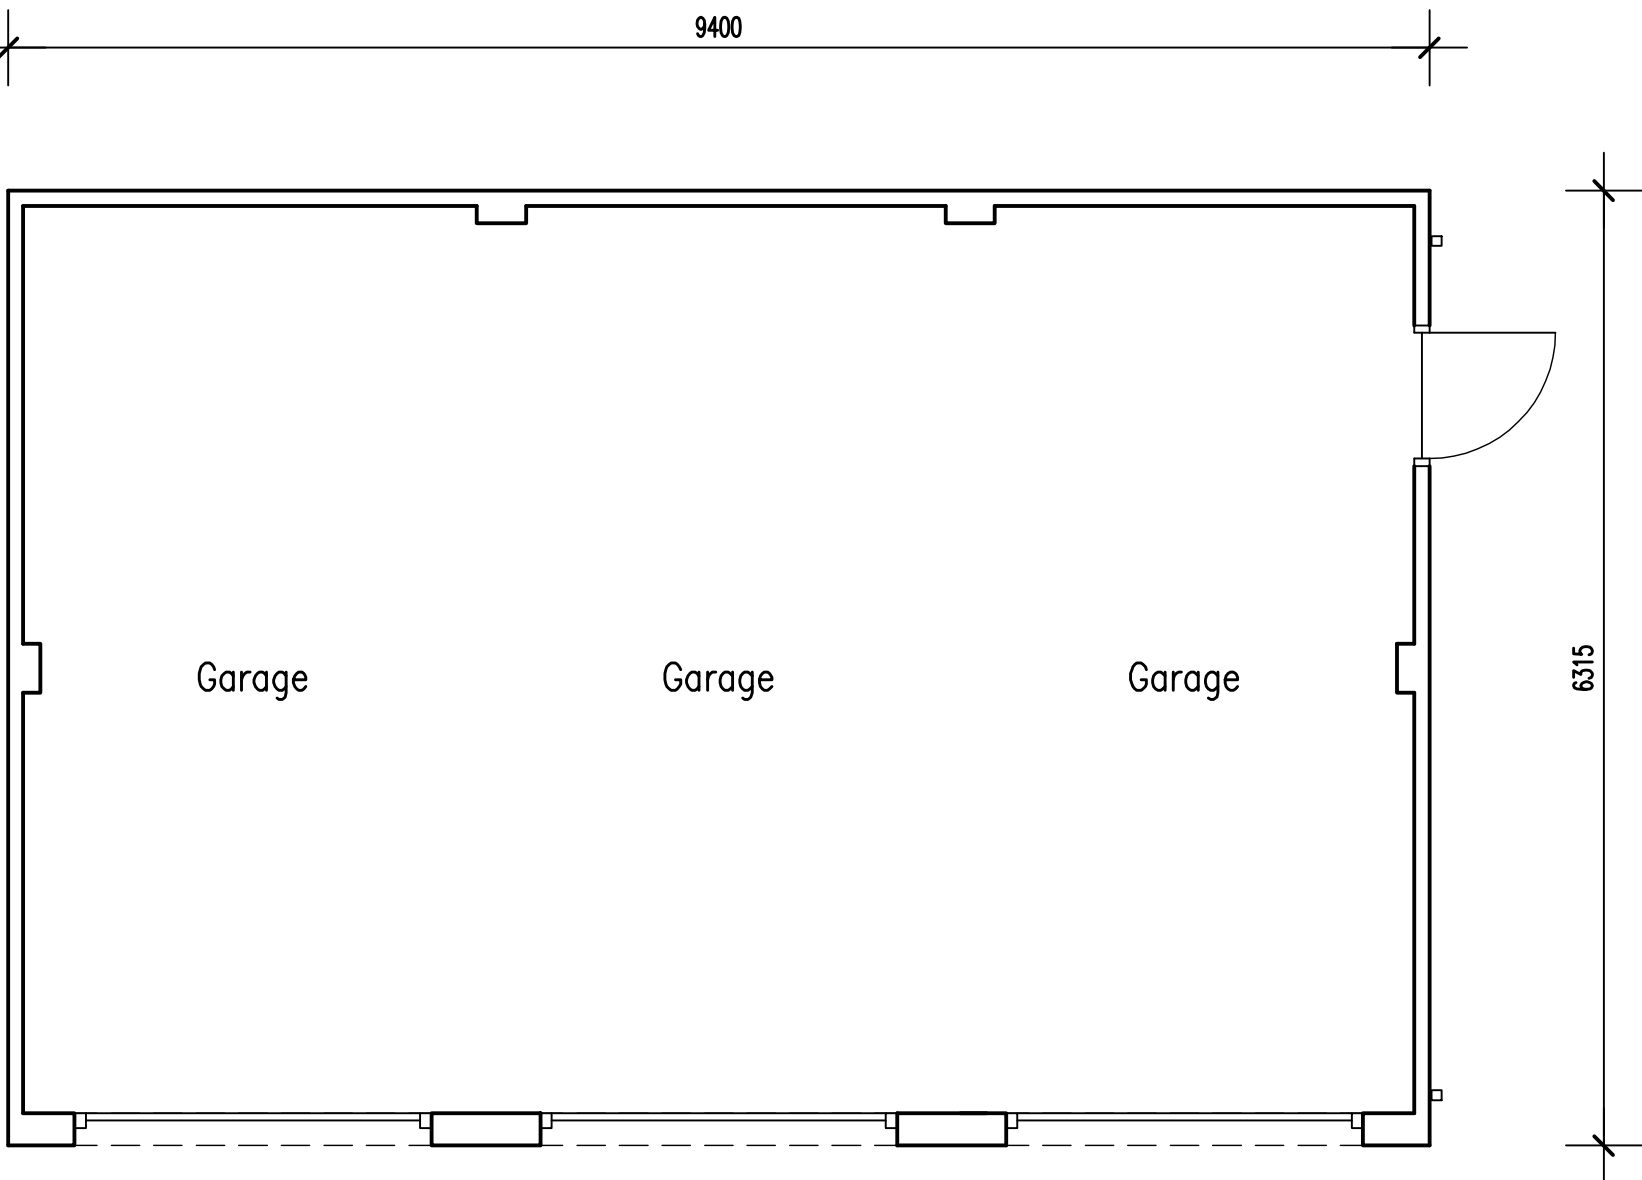

PROPOSED FLOOR PLAN
Scale 1:50

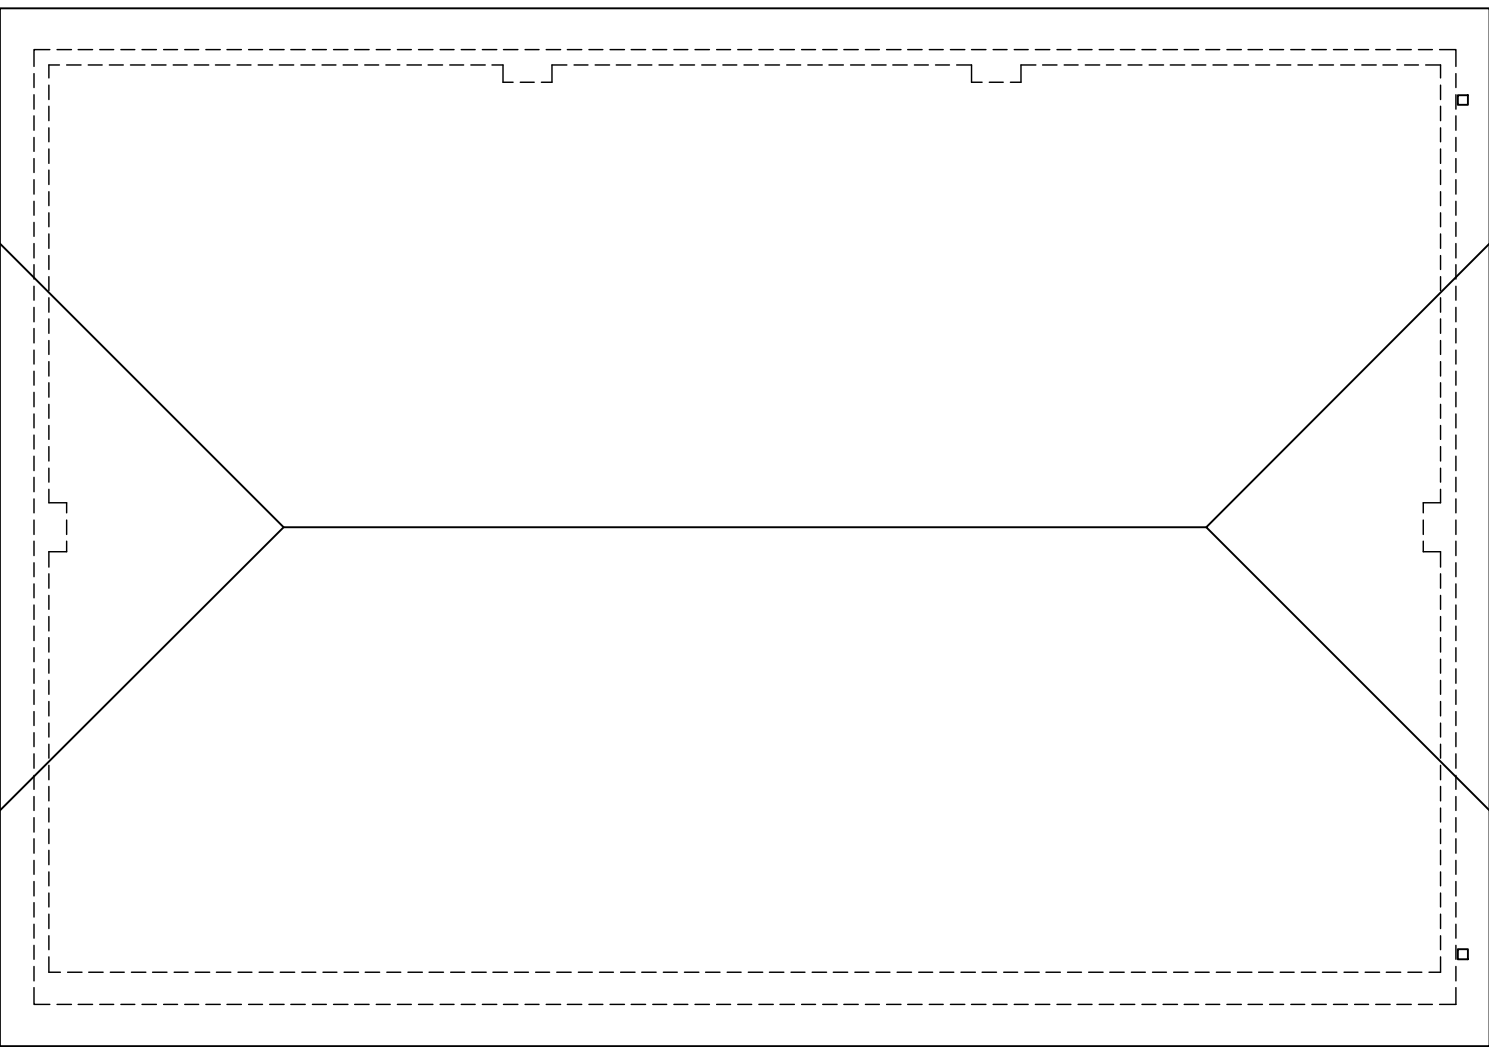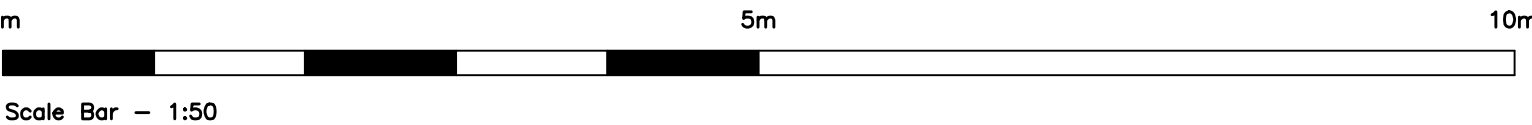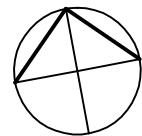

PROPOSED ROOF PLAN
Scale 1:50

No dimensions to be scaled from drawing except for planning purposes.
The contractor should check all dimensions on site.
It is the contractors responsibility to ensure compliance with Building Regulations.
C.D.M. Regs. 2015. The Client is advised of his responsibilities to appoint a Planning Supervisor under these Regs. All works to comply with the C.D.M. Regs. 2015.
The Party Wall Act. 1996 The property owner is advised of the requirements of the Act, & the requirement to serve a Party Wall Notice on any adjoining owners as required under the act.

REVISIONS:
A. 28.07.26 Minor amendments.

ADCS

Architectural Design

Computer Services

30 Foxley Lane
Worthing
West Sussex
BN13 3AD
Tel: 01903 280701
E-mail:
adcs@sky.com

Client
MR M. PETRETTA

Project
PROPOSED DETACHED GARAGE
160 LITTLEHAMPTON ROAD
FERRING
WEST SUSSEX BN12 6PH

Drawing
PROPOSED FLOOR PLANS &
ELEVATIONS

Scale	Date	Drawn
1:50 & 1:100 @ A1	13.07.26	TP

Drawing No.	Revision
1673/P04	A