



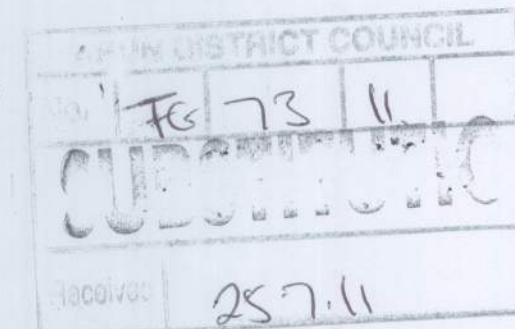


NORTH [front] 1/100




SOUTH 1/100

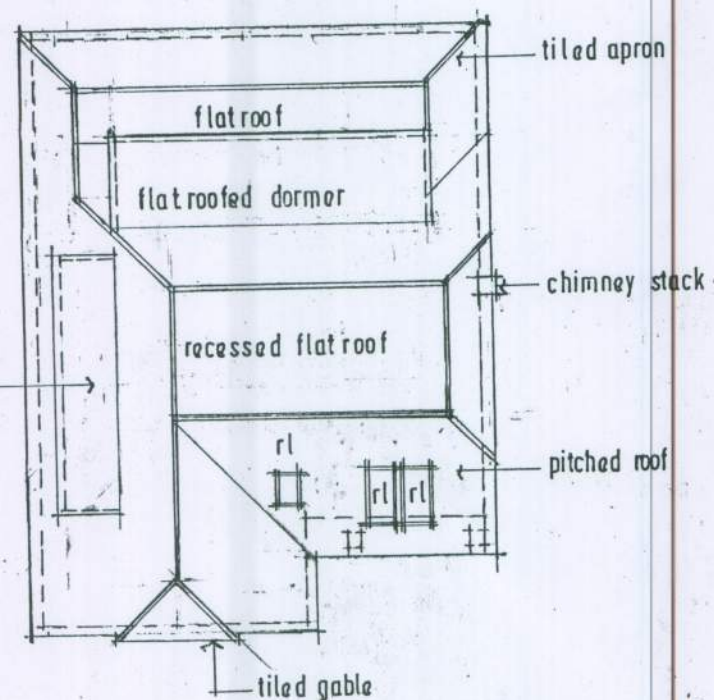

ROOF PLAN 1/200

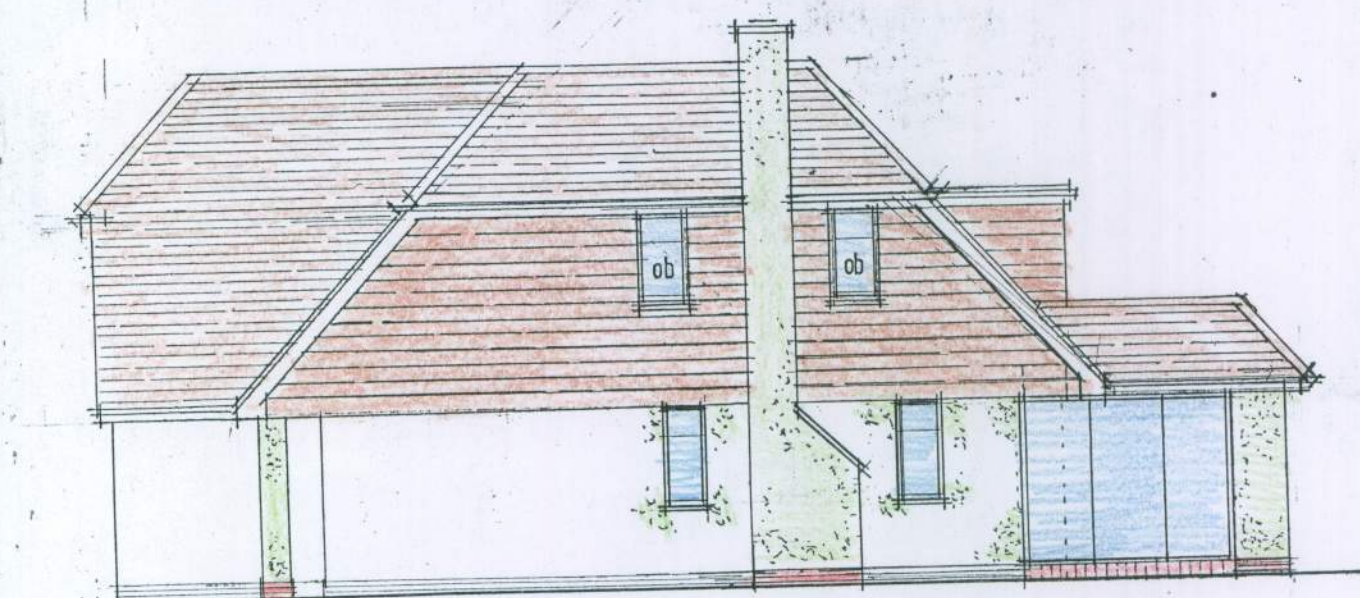

WEST 1/100

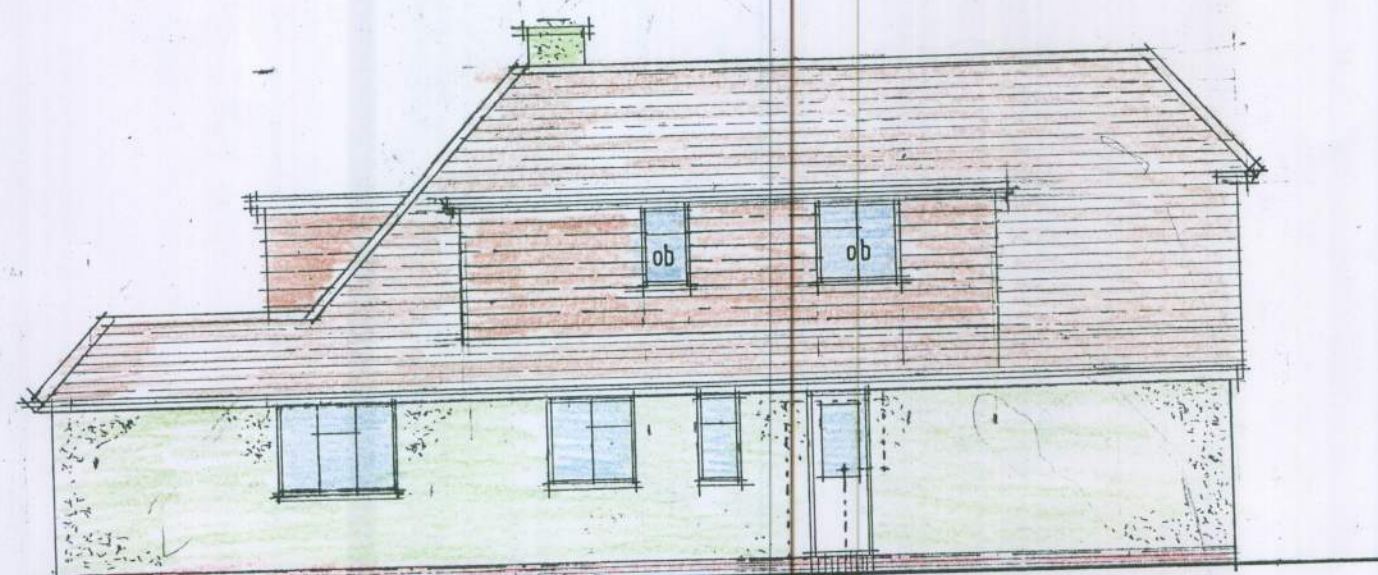

EAST 1/100

EXTERNAL FINISHES

ROOF [47°2°] MARLEY SMOOTH MENDIP CONC TILES OLD ENGLISH DARK RED
 WALLS COLOR WASHED SMOOTH RENDER [to match existing]
 FRAMES D/G UPVC OR POWDER COAT ALUMINIUM WHITE
 FASCIAS ETC UPVC SECTION WHITE
 R.W. GOODS HALF ROUND UPVC BLACK
 GABLE PLAIN HANGING TILES TO MATCH ROOF
 JULIETTE GALV'D M.S. BALUSTRADE BLACK
 NOTE ob = obscure glazed

REVISIONS

A. 27.9.10 proposals reduced following refusal of FO/79/10
 B. 25.5.11 proposals further reduced & revised following l.p.a.'s pre application statement 17.5.11
 C. 25.7.11 reduced & revised following meeting with l.p.a. 22.7.11

TREVOR E. UNSTED LTD

R.B.S. HOUSE • 59-61 SEA LANE • RUSTINGTON • WEST SUSSEX • BN16 2RQ Tel: 01903 859090

Client: MR & MRS: G. WOODS.

Project: EXTENSION & ALTERATION 5, FOAMCOURT WAY, FERRING, W/SUSSEX; BN12 5RD.

Drawing: PROPOSED

Scale: AS SHOWN

Drawing No.:

Date: APRIL 2010

10/3694/2

Drawn: tu.

Revisions:

Copyright:

A	B	C							
---	---	---	--	--	--	--	--	--	--

The contractor must check all dimensions and levels on site and no dimensions are to be scaled from drawings.

It is the contractor's responsibility to ensure compliance with all statutory authority requirements, carry out works with total regard to existing and retained structure. Works and materials to latest CP/BS.

Drawing to be read in strict accordance with engineer's information where applicable.

All structural timber C16 unless otherwise noted. All structural and external timber pressure impregnated with preservative, cut ends site swabbed with Cuprinol or similar treatment.

Local authority to witness satisfactory test on all new and affected foul/storm drainage.