




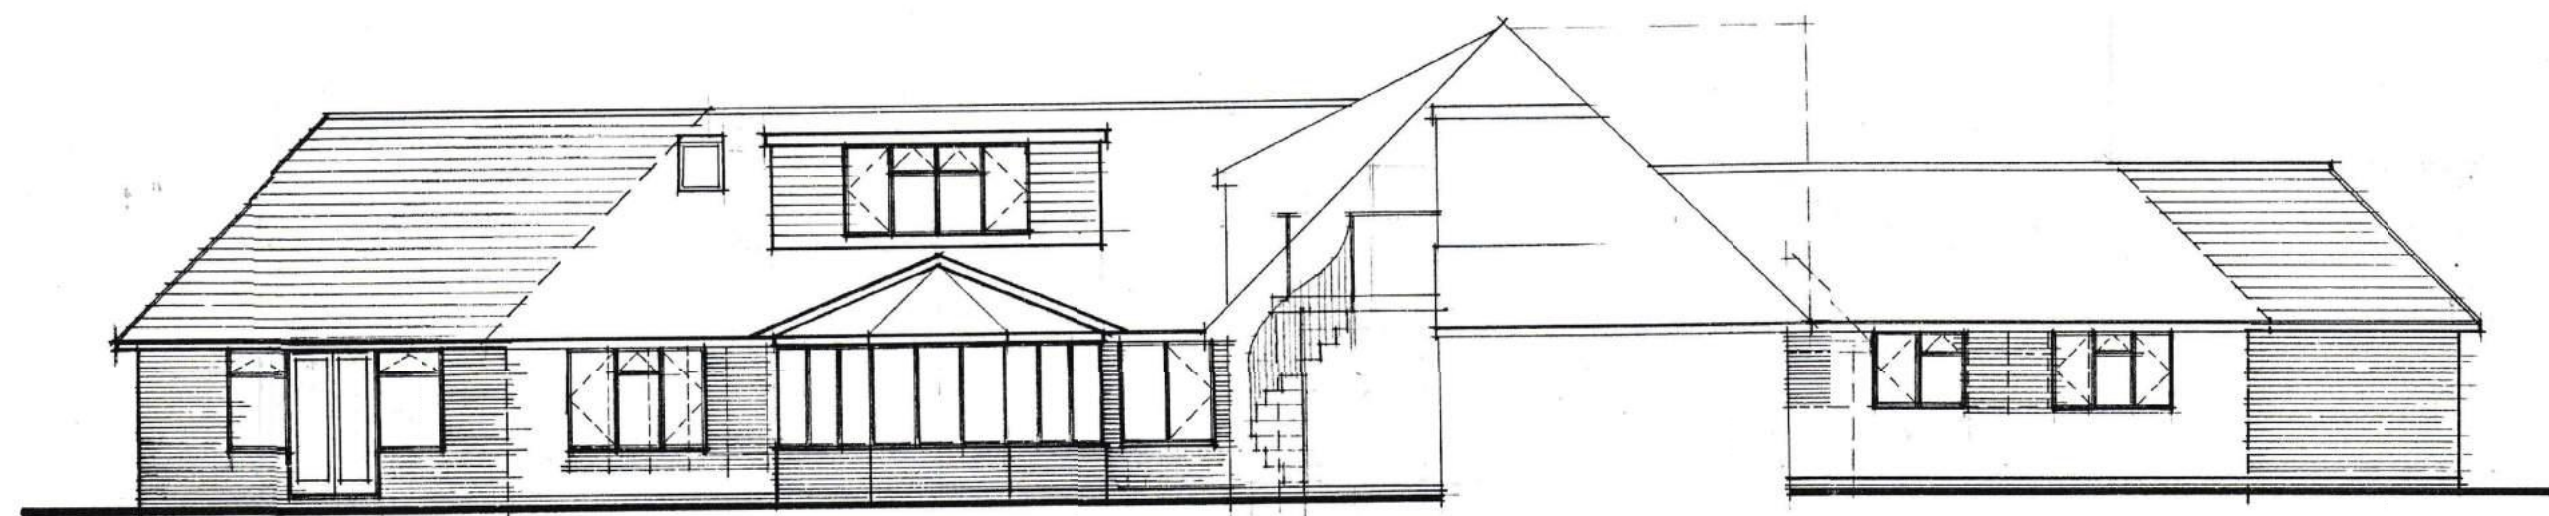


South Elevation - Existing & Proposed

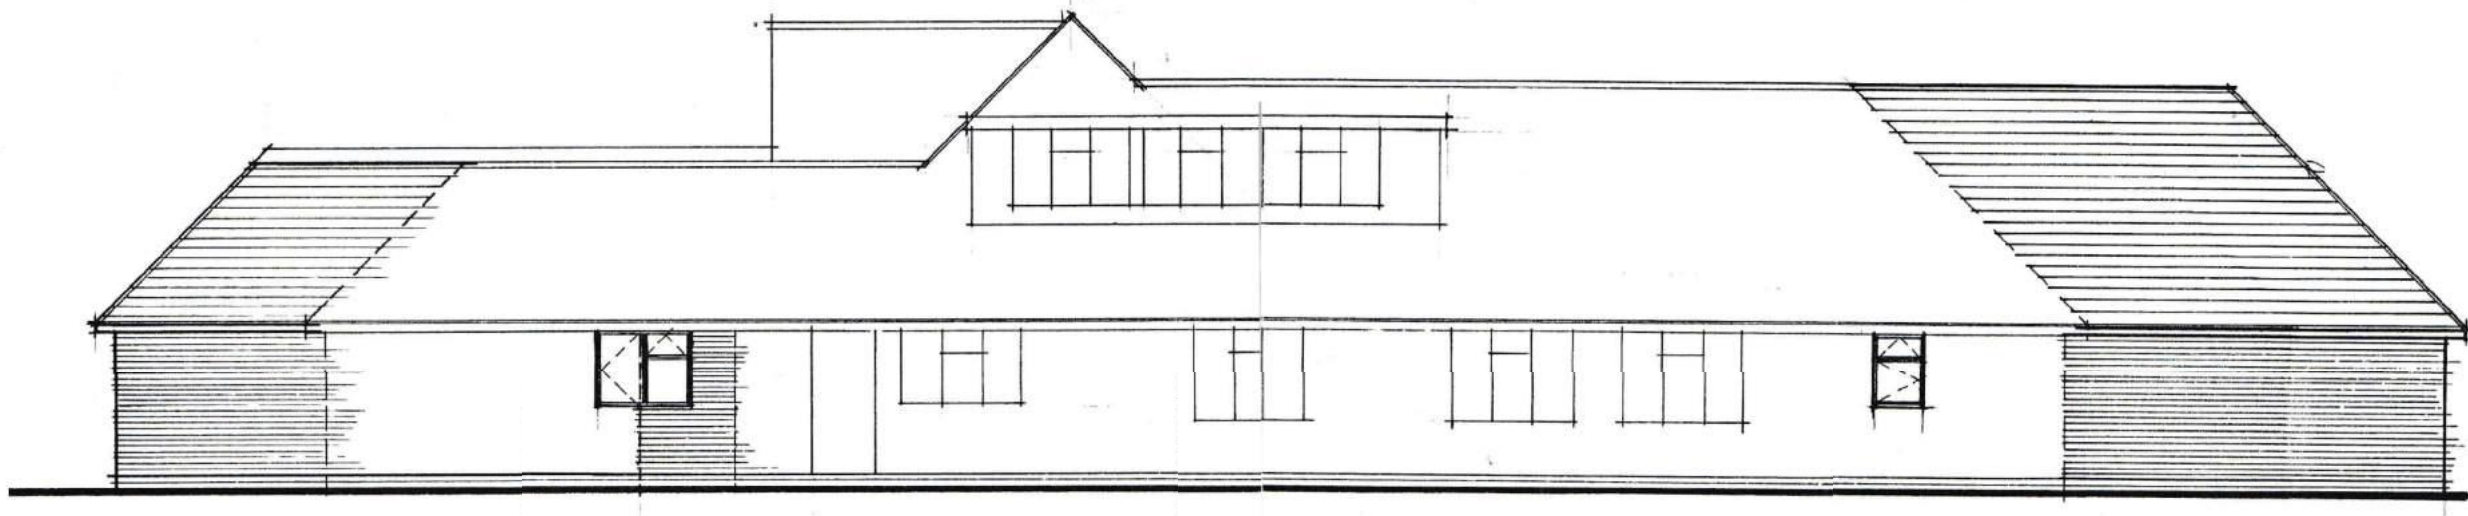

North Elevation - Existing & Proposed

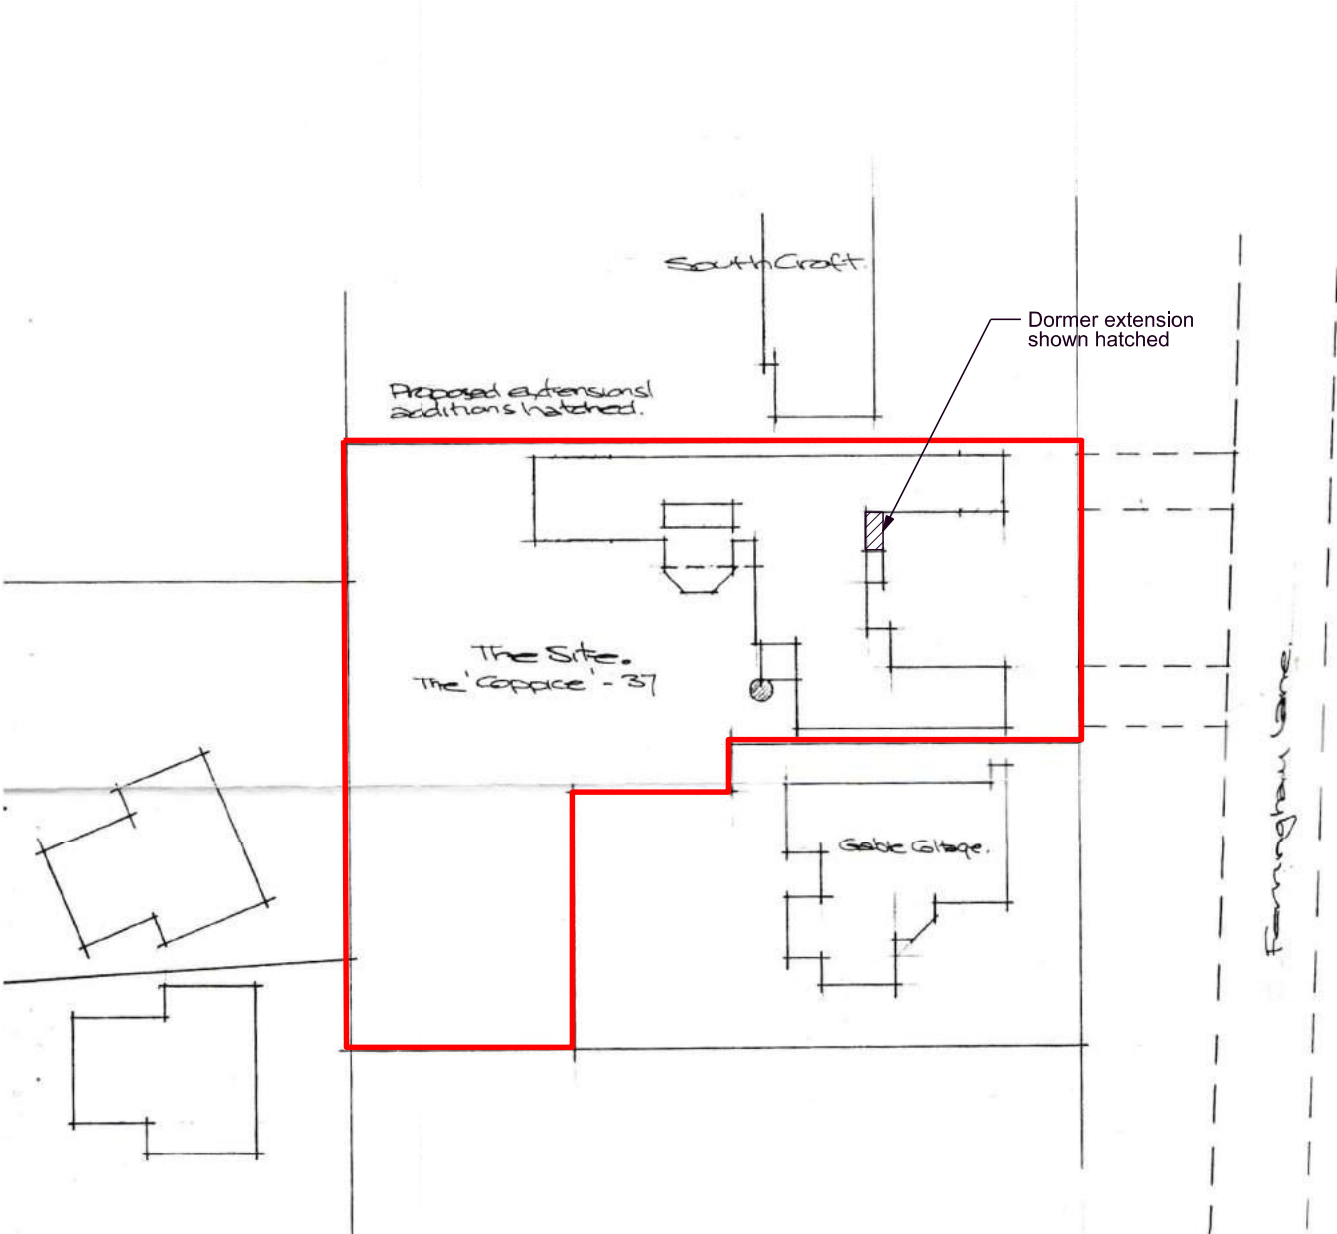


Site Plan
Scale 1:500

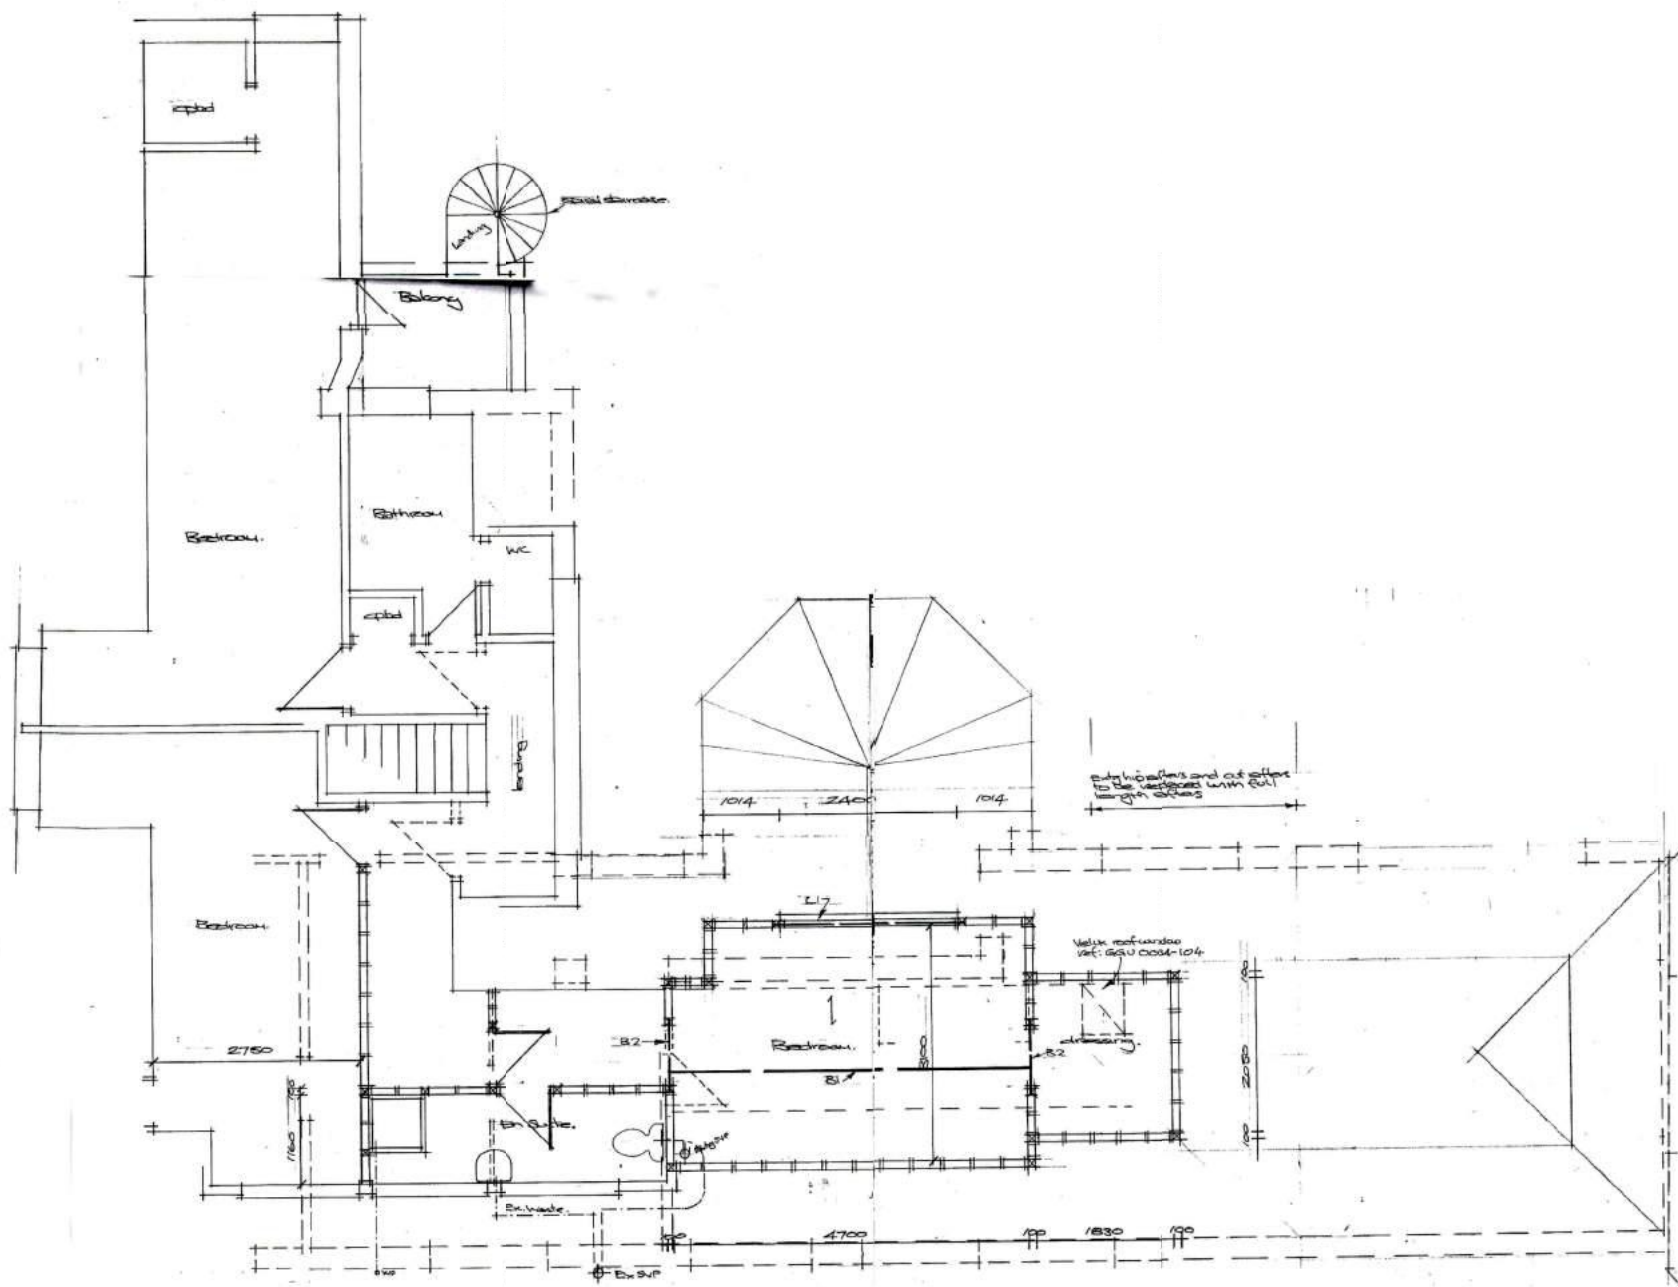


First Floor Plan - Existing



East Elevation - Existing & Proposed

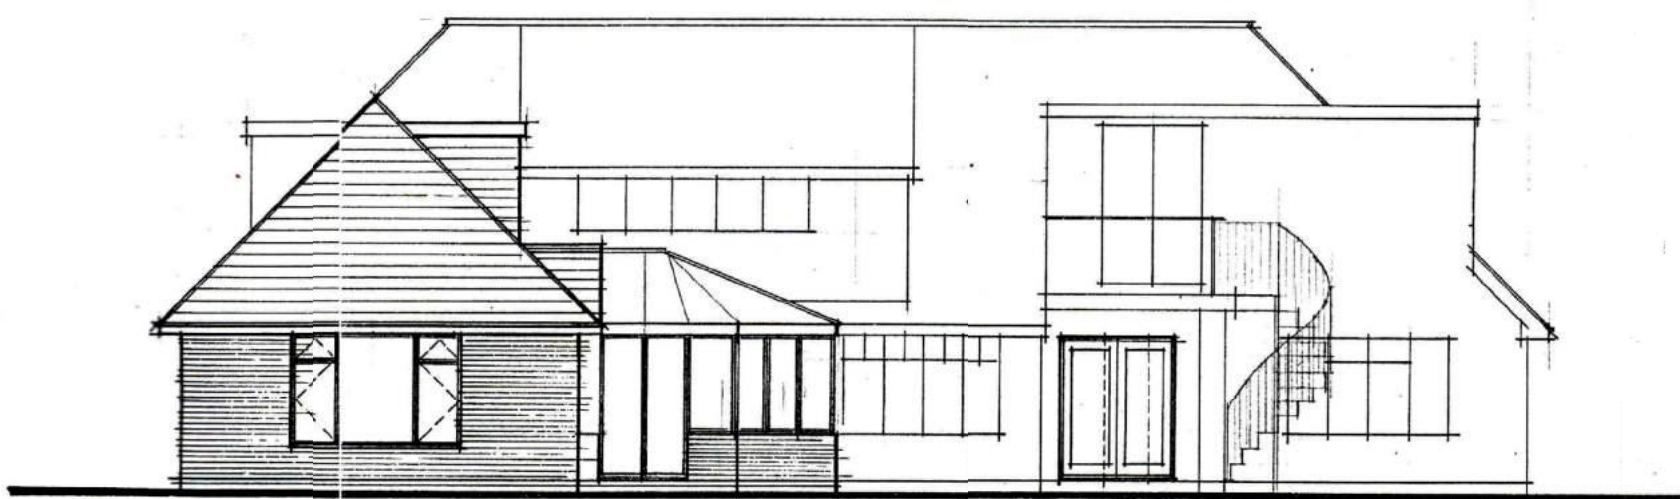


West Elevation - Existing

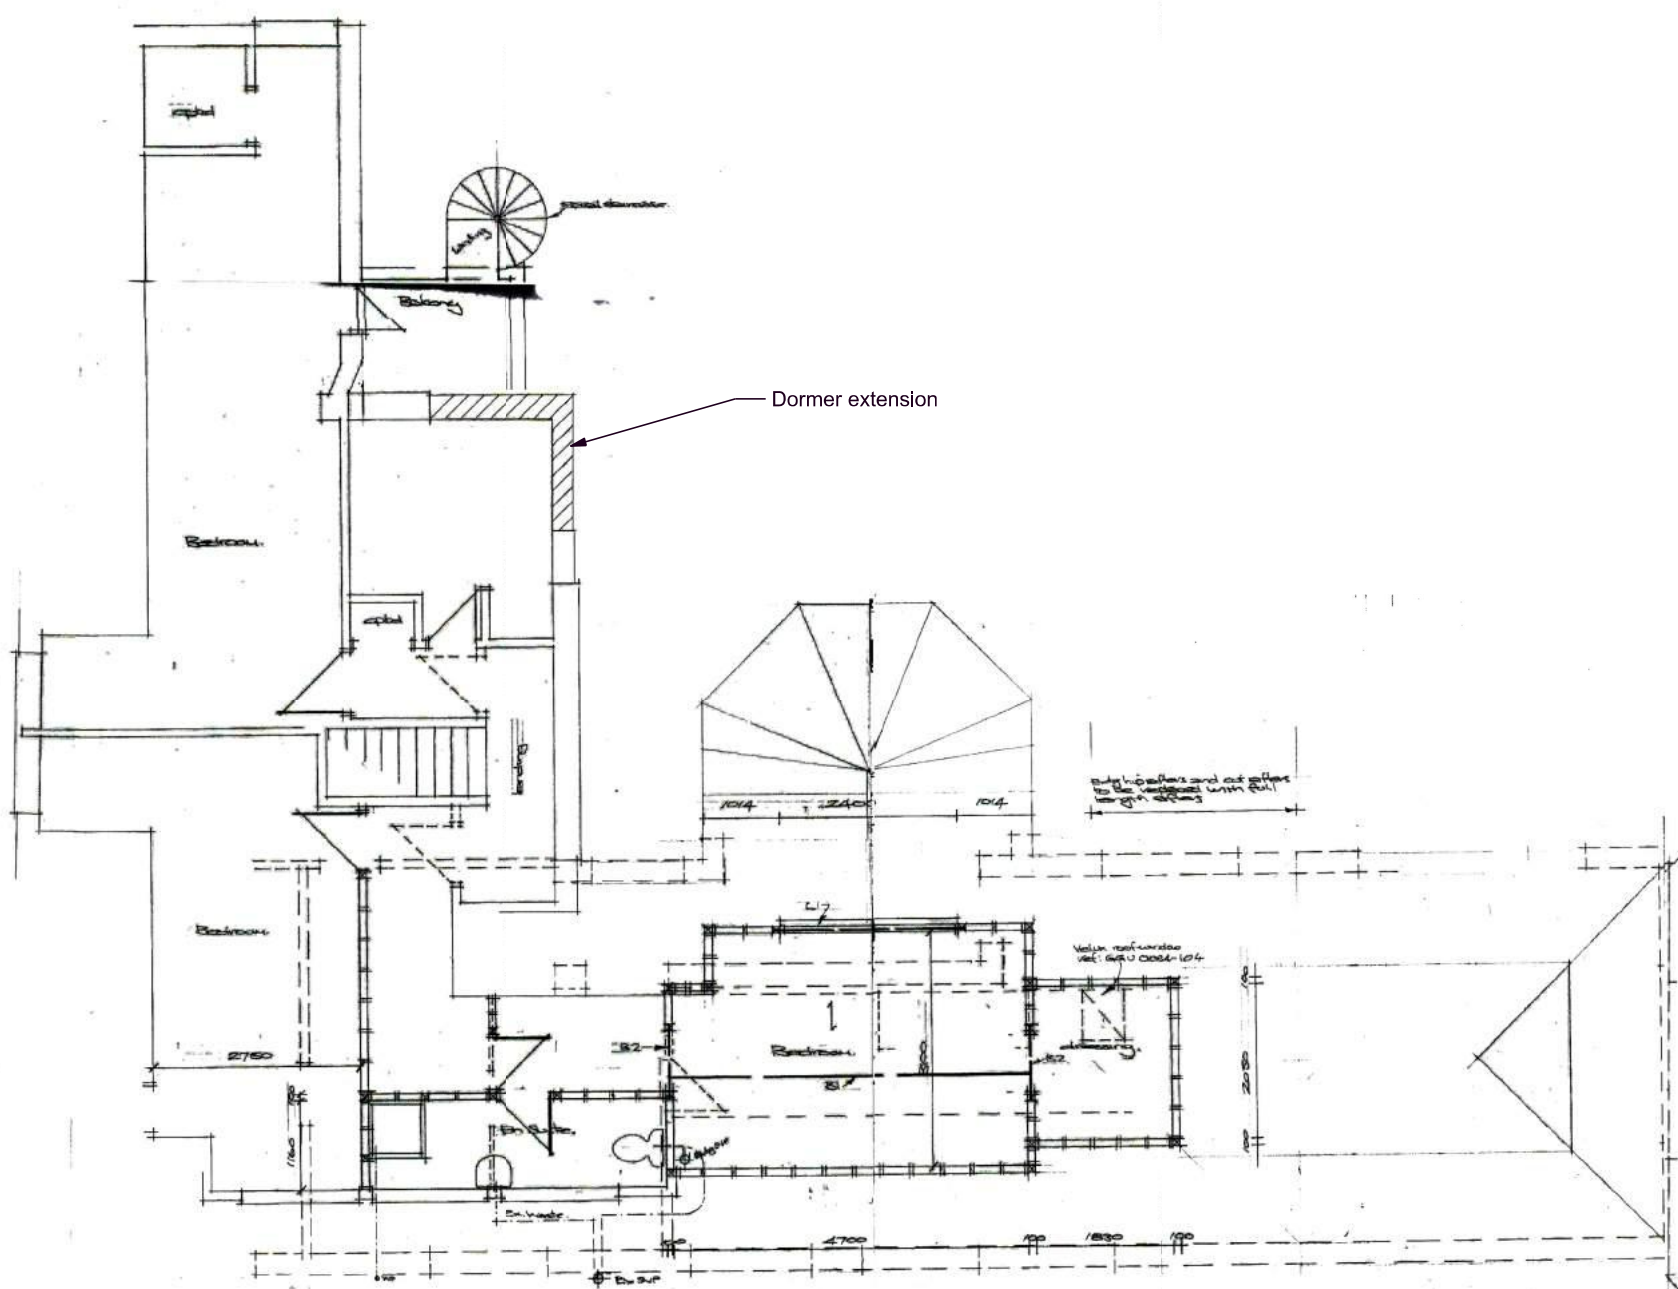


First Floor Plan - Proposed



West Elevation - Proposed

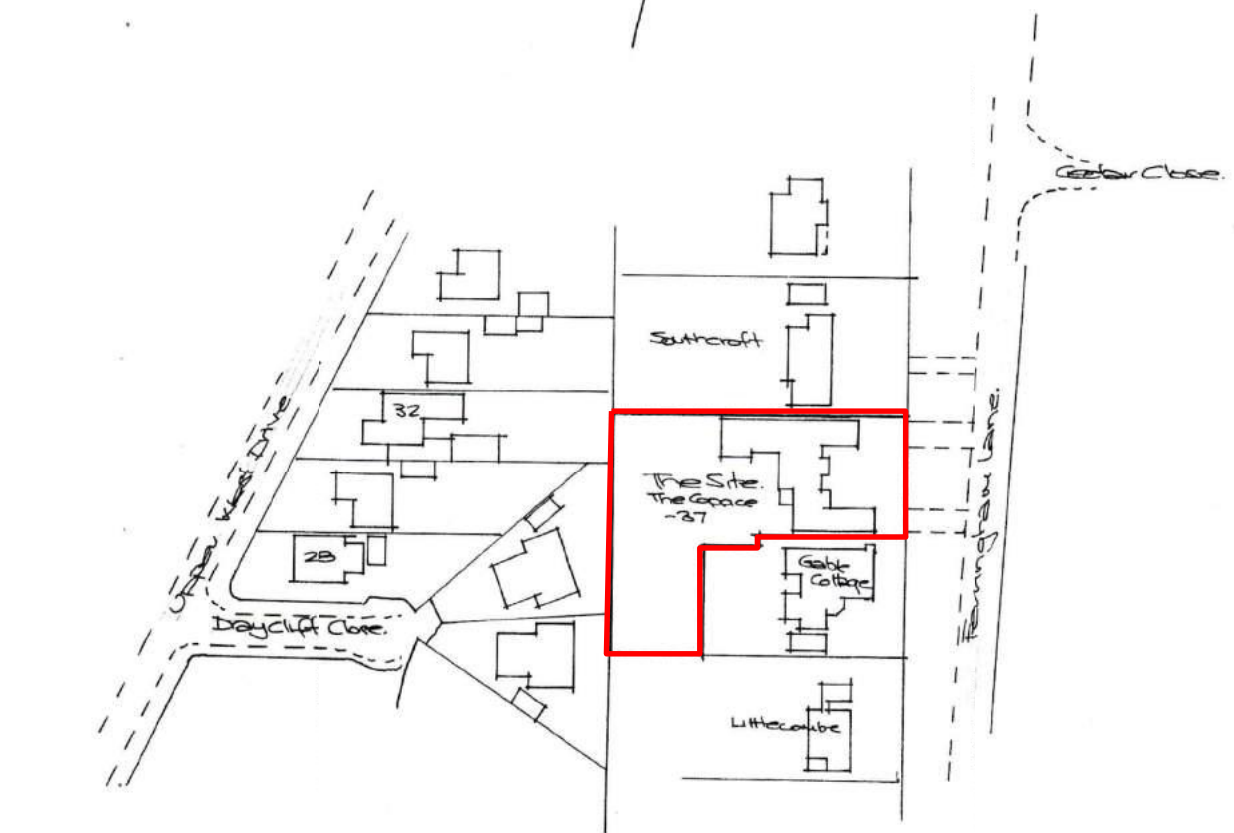

Location Plan
Scale 1:1250

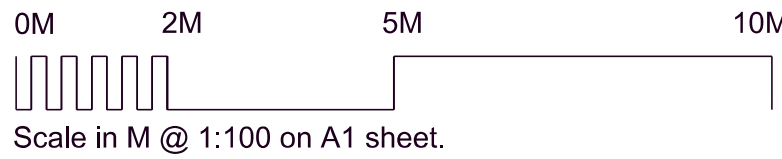

Rev.	Job Title	Date	Scale	Drg. No.	Rev.	Drawing Title	Status
-	37 Ferringham Lane, Ferring, West Sussex, BN12 5NB	13.04.21	100@A1	01	-	Existing & Proposed First floor plan & Elevations	PLANNING