


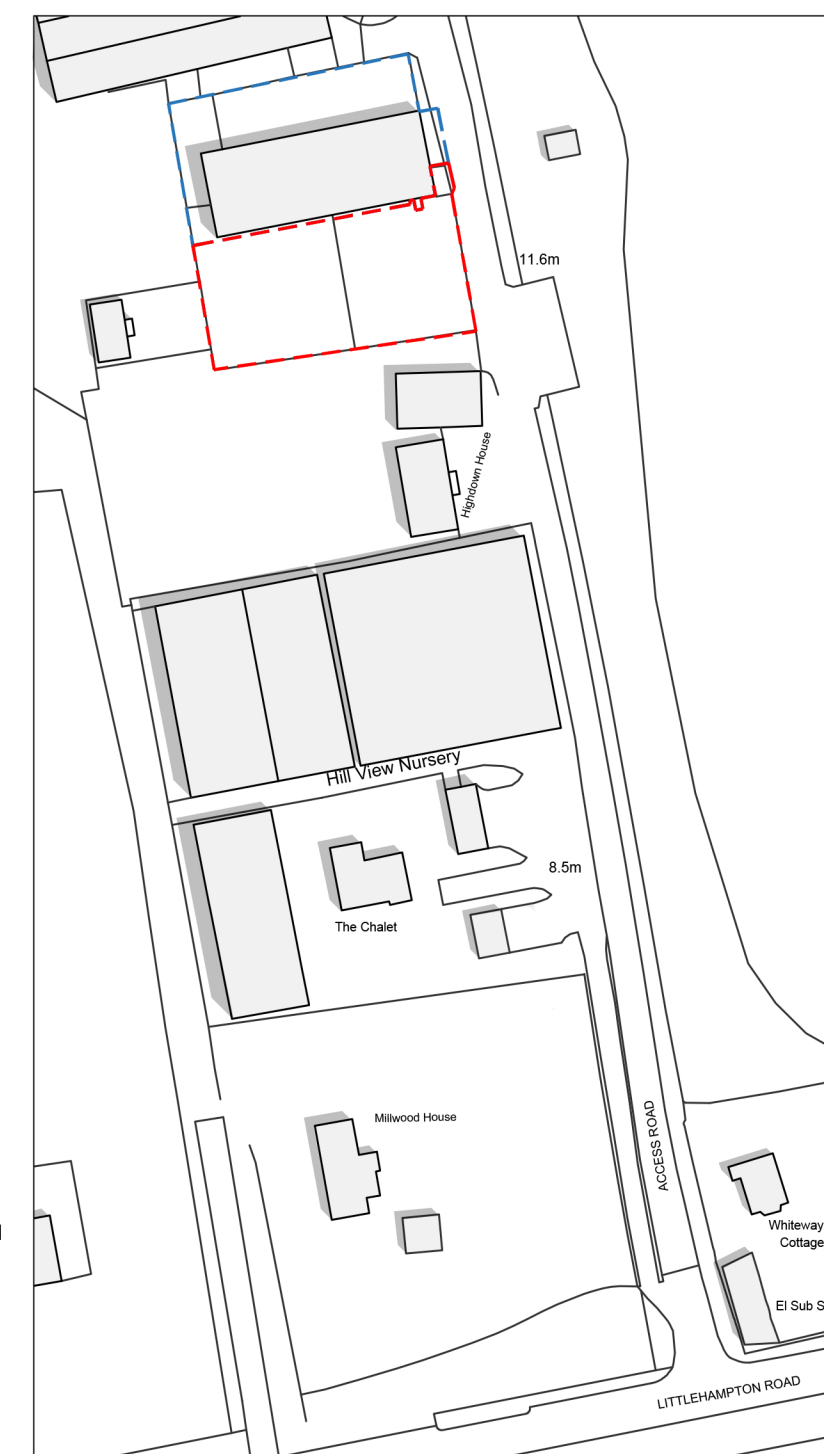

EXISTING	sq.ft.	sq.m.
UNIT 1	2690	250
UNIT 2	2690	250
TOTAL	5380	500

PROPOSED	sq.ft.	sq.m.
UNIT 3	2228	207
UNIT 4	2228	207
TOTAL	4456	414

This information relates only to 'Significant Hazards' identified on this drawing and is to be read in conjunction with the Designer's Hazard Register.

- For Information
 Application Boundary

C	12.06.19	Revised Annotations	IM	AK
B	10.06.19	Revised Parking Layout	IM	AK
A	06.06.19	Revised Layout	IM	AK

Rev	Date	Revision Details	Dr	Ch
-----	------	------------------	----	----



London: 76 Great Suffolk Street
London, SE1 0BL
T 0207 928 2773 E london@ecearchitecture.com

Sussex: Brooklyn Chambers, 11 Goring Road
Worthing, West Sussex, BN12 4AP
T 01903 248777 E sussex@ecearchitecture.com

Bristol: Westworks, Colston Tower
Colston Street, Bristol, BS1 4XE
T 0117 214 1101 E bristol@ecwestworks.com

ECE Architecture
www.ecearchitecture.com

Client's Name
Michael Jones

Job Title
Highdown Farm, Littlehampton Road,
Ferring

Drawing Title
Site Plan - Location Plan

Scale
SCALE VARIES

Drawn	Checked	Date
IM	AK	04.06.19

Job No	Drawing No	Rev
6784	01	C

Status

PRELIMINARY

CAD Plot date: 12/06/2019 - 11:29:11 6784 - highdown farm - site plan.dwg

A number line from 0 to 20 with markings at 4, 8, 12, 16, and 20. The segments between 0 and 4, 4 and 8, 8 and 12, and 12 and 16 are shaded black. The segment between 16 and 20 is white.