

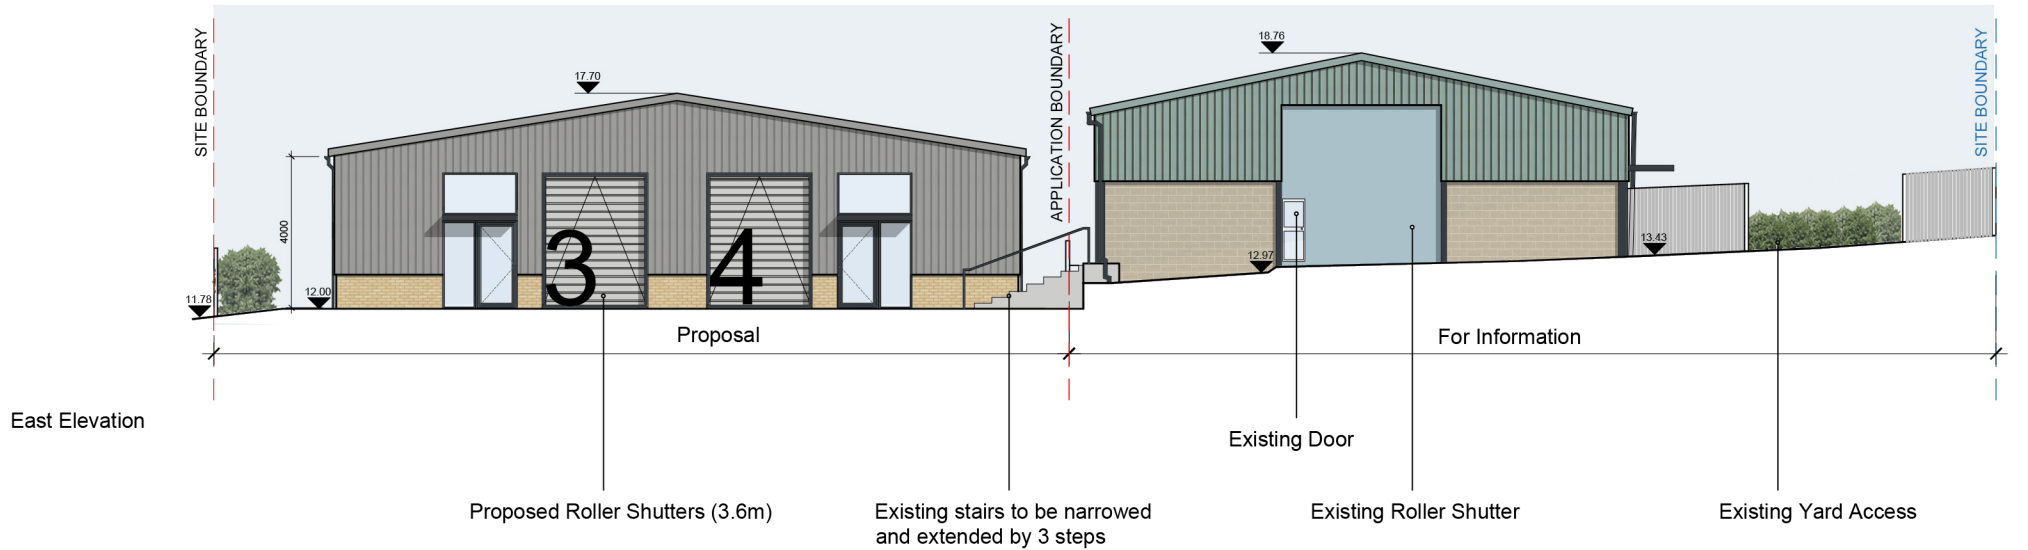


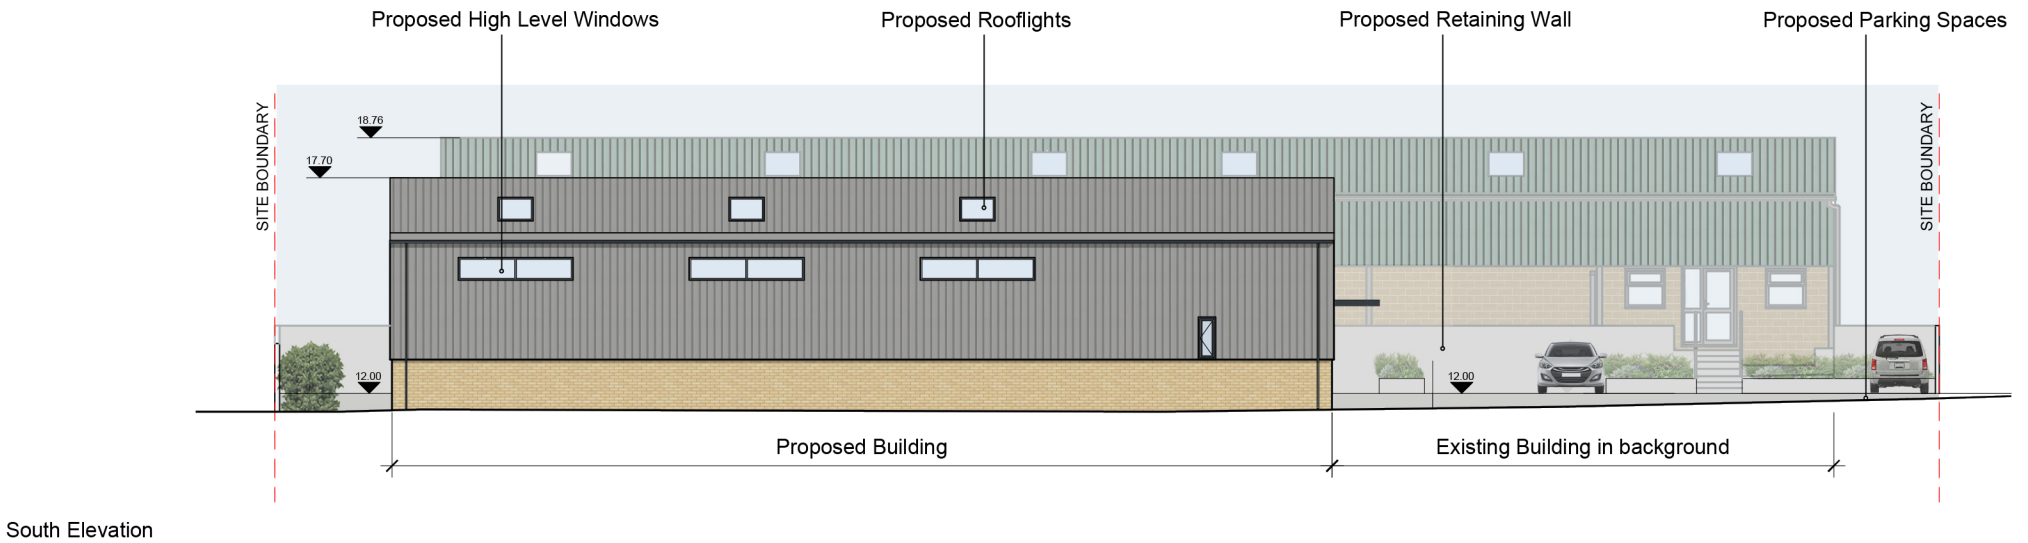

Key Plan Not To Scale

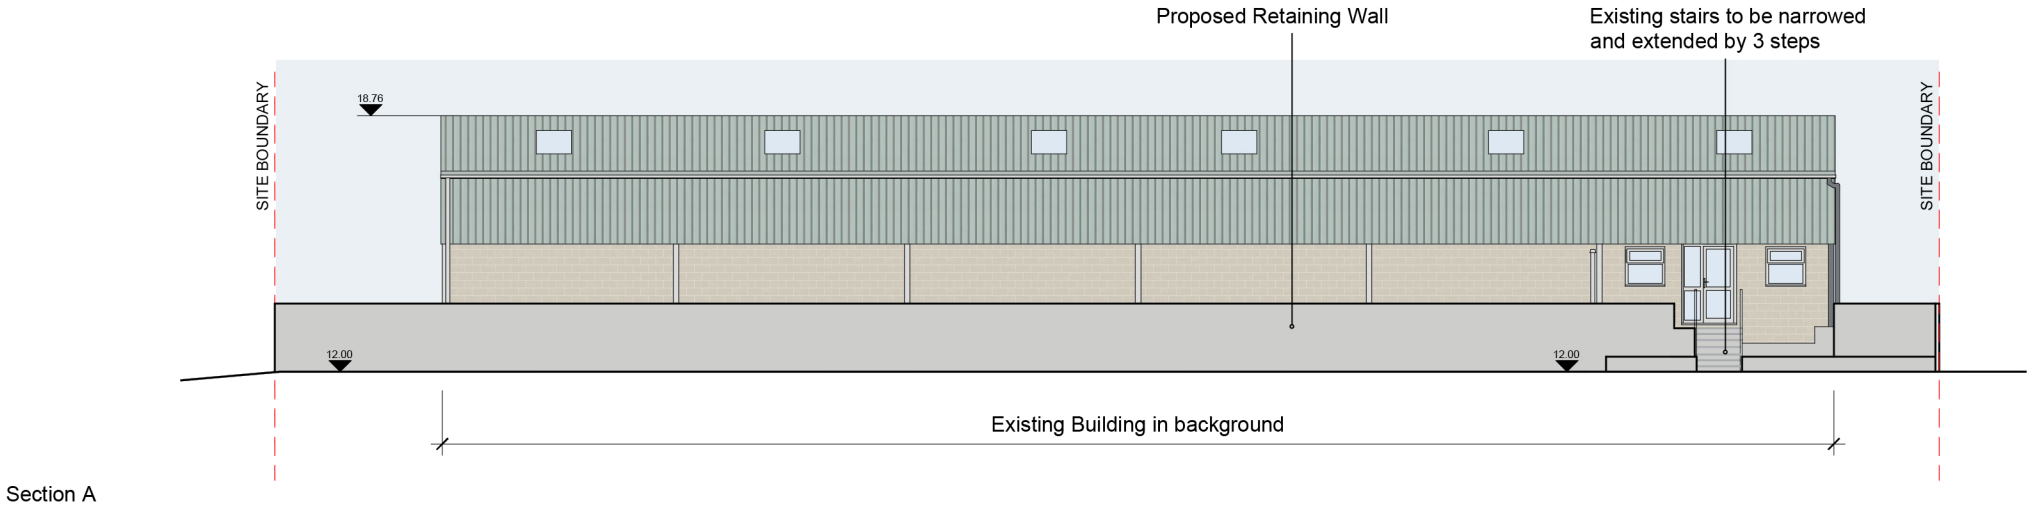

© ECE Architecture Limited. No dimensions to be scaled from drawing except for the purposes of Planning Applications. The contractor should check all dimensions on site. It is the contractors responsibility to ensure compliance with Building Regulations.

Client's Name
Michael Jones & Company

Job Title
Highdown Farm, Littlehampton
Road, Ferring

Drawing Title
Proposed Elevations 1

Scale
1:200 @ A3
metres 2 4 6 8

Drawn
IM

Checked
AK

Date
06.06.19

Job No
6784

Drawing No
02

Rev
A

Status

PRELIMINARY

Rev	Date	Revision Details	Dr	Ch
A	12.06.19	Revised Annotations	IM	AK

ECE Architecture
www.ecearchitecture.com

London: 76 Great Suffolk Street
London, SE1 0BL
T 0207 928 2773 E london@ecearchitecture.com
Sussex: Brooklyn Chambers, 11 Goring Road
Worthing, West Sussex, BN12 4AP
T 01903 248777 E sussex@ecearchitecture.com
Bristol: Westworks, Colston Tower
Colston Street, Bristol, BS1 4XE
T 0117 214 1101 E bristol@ecwestworks.com

CAD Plot date: 12/06/2019 - 11:25:25 6784 - highdown farm - site plan.dwg