


Section B (PROPOSED NORTH ELEVATION)



North Elevation - For Information

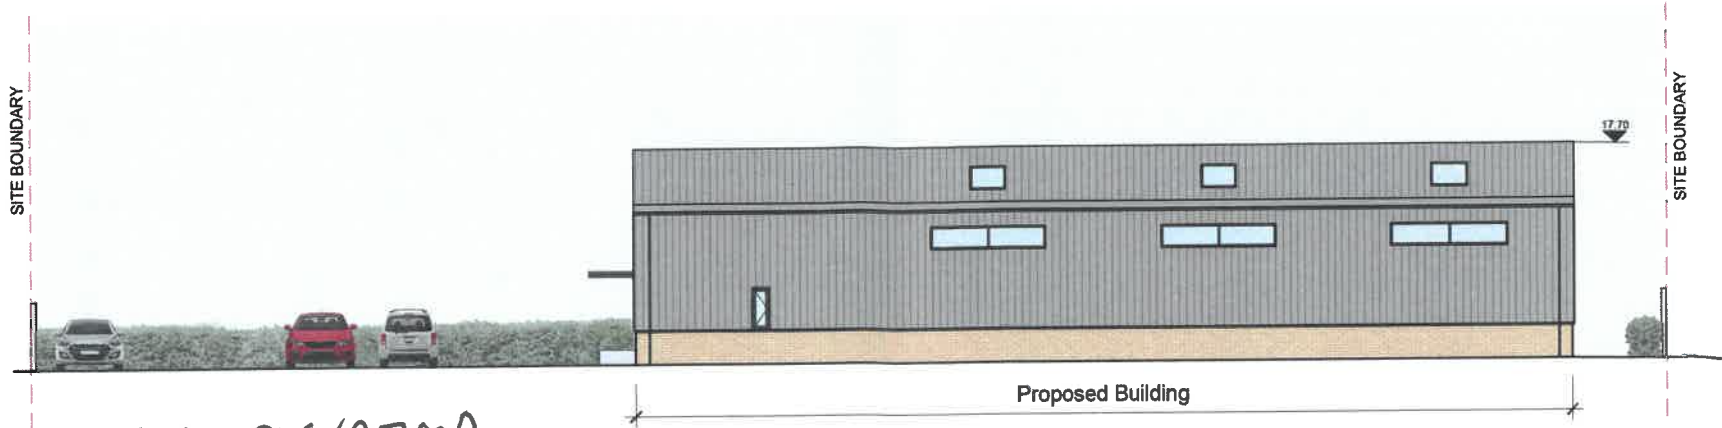

West Elevation



Key Plan Not To Scale



© ECE Architecture Limited. No dimensions to be scaled from drawing except for the purposes of Planning Applications. The contractor should check all dimensions on site. It is the contractors responsibility to ensure compliance with Building Regulations.

Client's Name
Michael Jones & Company

Job Title
Highdown Farm, Littlehampton
Road, Ferring

Drawing Title
Proposed Elevations 2

Scale
1:200 @ A3

Drawn
IM

Checked
AK

Date
06.06.19

Job No
6784

Drawing No
03

Rev
A

Status
PRELIMINARY

A 12.06.19 Revised Annotations IM AK
Rev Date Revision Details Dr Ch

London: 78 Great Suffolk Street, London, SE1 0BL
T 0207 628 2773 E london@ecearchitecture.com
Sussex: Brooklyn Chambers, 11 Goring Road, Worthing, West Sussex, BN12 4AP
T 01903 248777 E sussex@ecearchitecture.com
Bristol: Westworks, Colston Tower, Colston Street, Bristol, BS1 4XE
T 0117 214 1101 E bristol@eceworks.com
www.ecearchitecture.com

ECE Architecture

CAD Plot date: 12/06/2019 - 11:26:31 6784 - Highdown Farm - site plan.dwg