



Notes


- 1. 1750 high brick wall.
- 2. Tile roof.
- 3. PVC cladding.
- 4. Exposed red brick.
- 5. White Upvc winds.
- 6. Polycarbonate roofing on timber rafters.
- 7. Corrugated cement board roofing.
- 8. Tile roofing.
- 9. Single glazed timber windows on concrete block base.
- 10. Tile.
- 11. White Upvc window.
- 12. Stained timber garage door.
- 13. Exposed red brick.
- 14. White Upvc window.
- 15. Tile roof with Upvc fascia.
- 16. Timber door with glazed sidelights.
- 17. Exposed red brick.

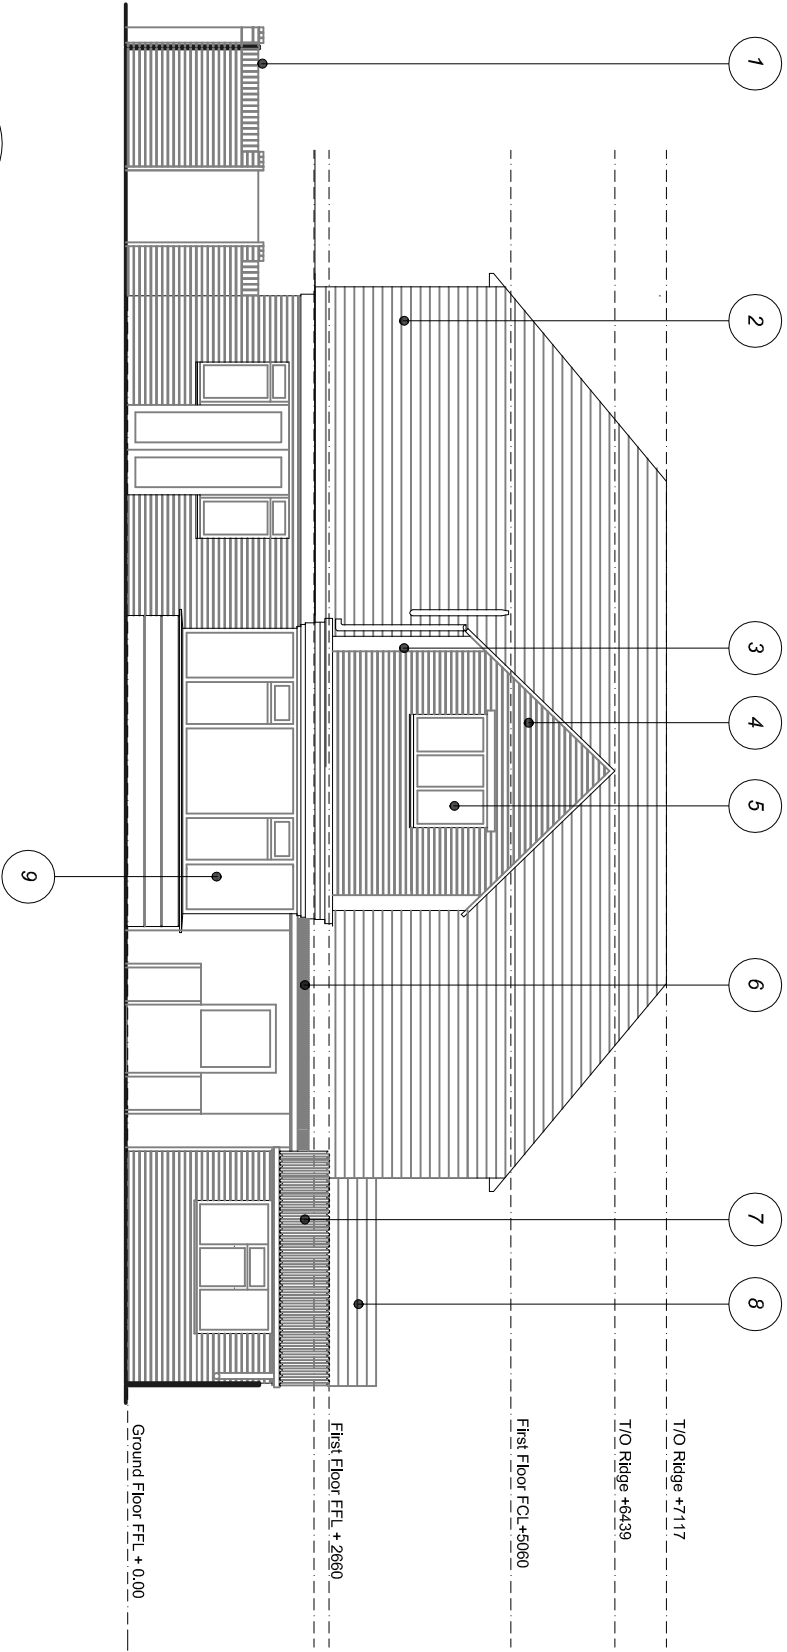

1 Existing East Elevation
EX04 1:100

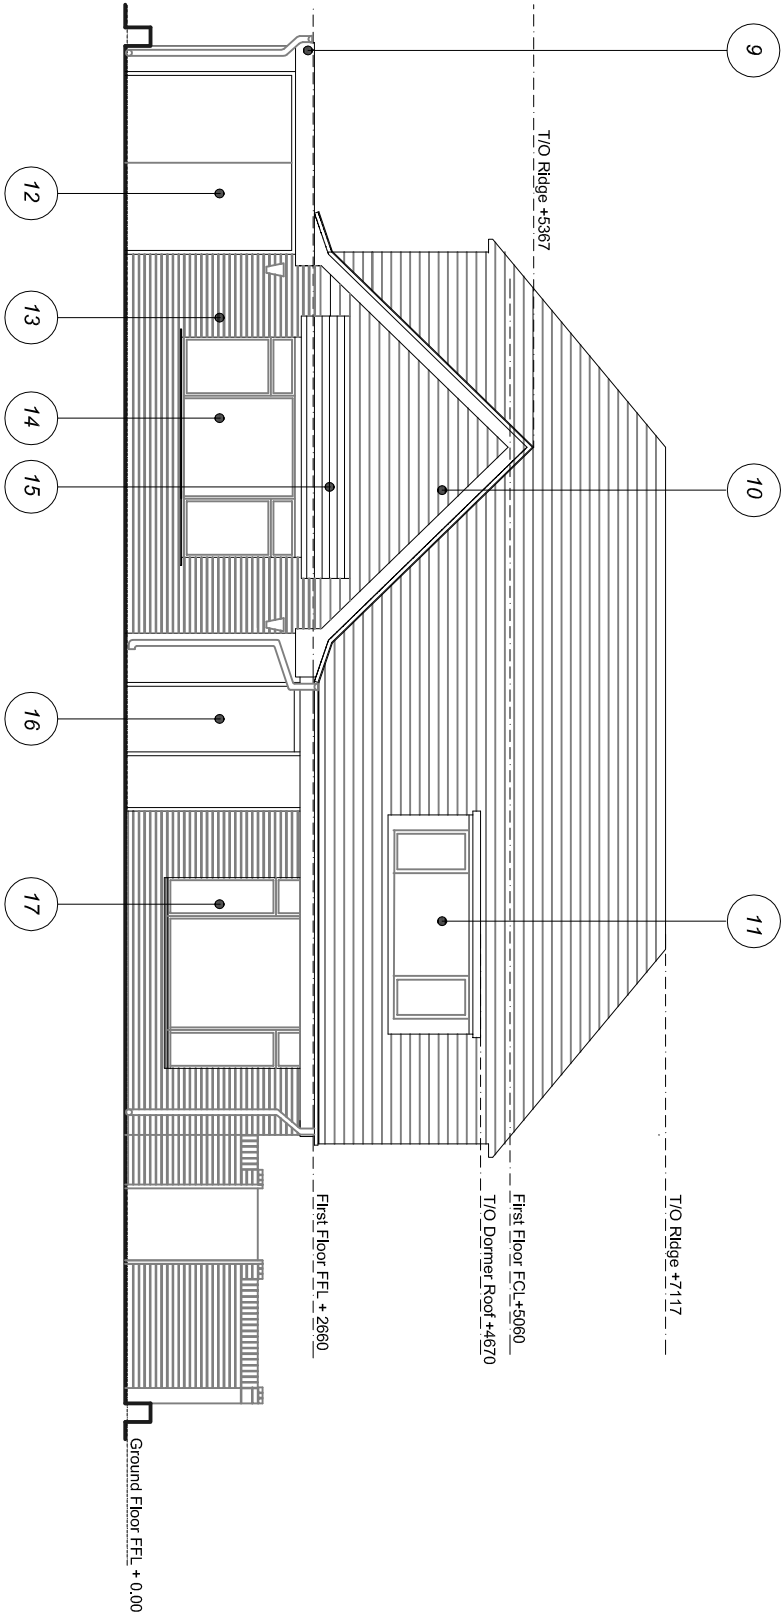

2 Existing West Elevation
EX04 1:100

 

Sumara

The Warren, Ferring
Worthing
BN12 5PQ

CURA Design
6 Dale Rd
Plymouth, Devon PL4 6PE
Tel: +44(1) 752 213 460
office@curadesign.com

CURA
LIVING WITH NATURE

NOT FOR CONSTRUCTION

No. Date: Revision:

Date:	April 2022	Drawn By:
Scale:	1:100	Checked By:
Project No. & Title:	21007 Sumara	RB

Drawing Title:

Existing East and West
Elevations

Drawing Number:

EX04

Planning Documentation

Cura Design