



Notes

1. New dormer construction.
2. Denotes reinstated chimney.
3. New dormer with standing seam metal roof.
4. New operable casement window (opaque).
5. Aluminium rainwater goods.
6. Floor to ceiling fixed window.
7. Floor to ceiling fixed window.
8. New render. Colour TBC
9. Floor to ceiling fixed window.
10. New bay window.
11. Existing ground level to remain.
12. Existing tile roof refurbished and steam cleaned.
13. New timber fascia and soffit.
14. New timber fascia.
15. New skylight.
16. Denotes existing property line.
17. Existing brick wall rendered. Top of wall to align with bottom of fascia at house.
18. Horizontal timber doors. Clear finish.
19. Denotes existing property line.

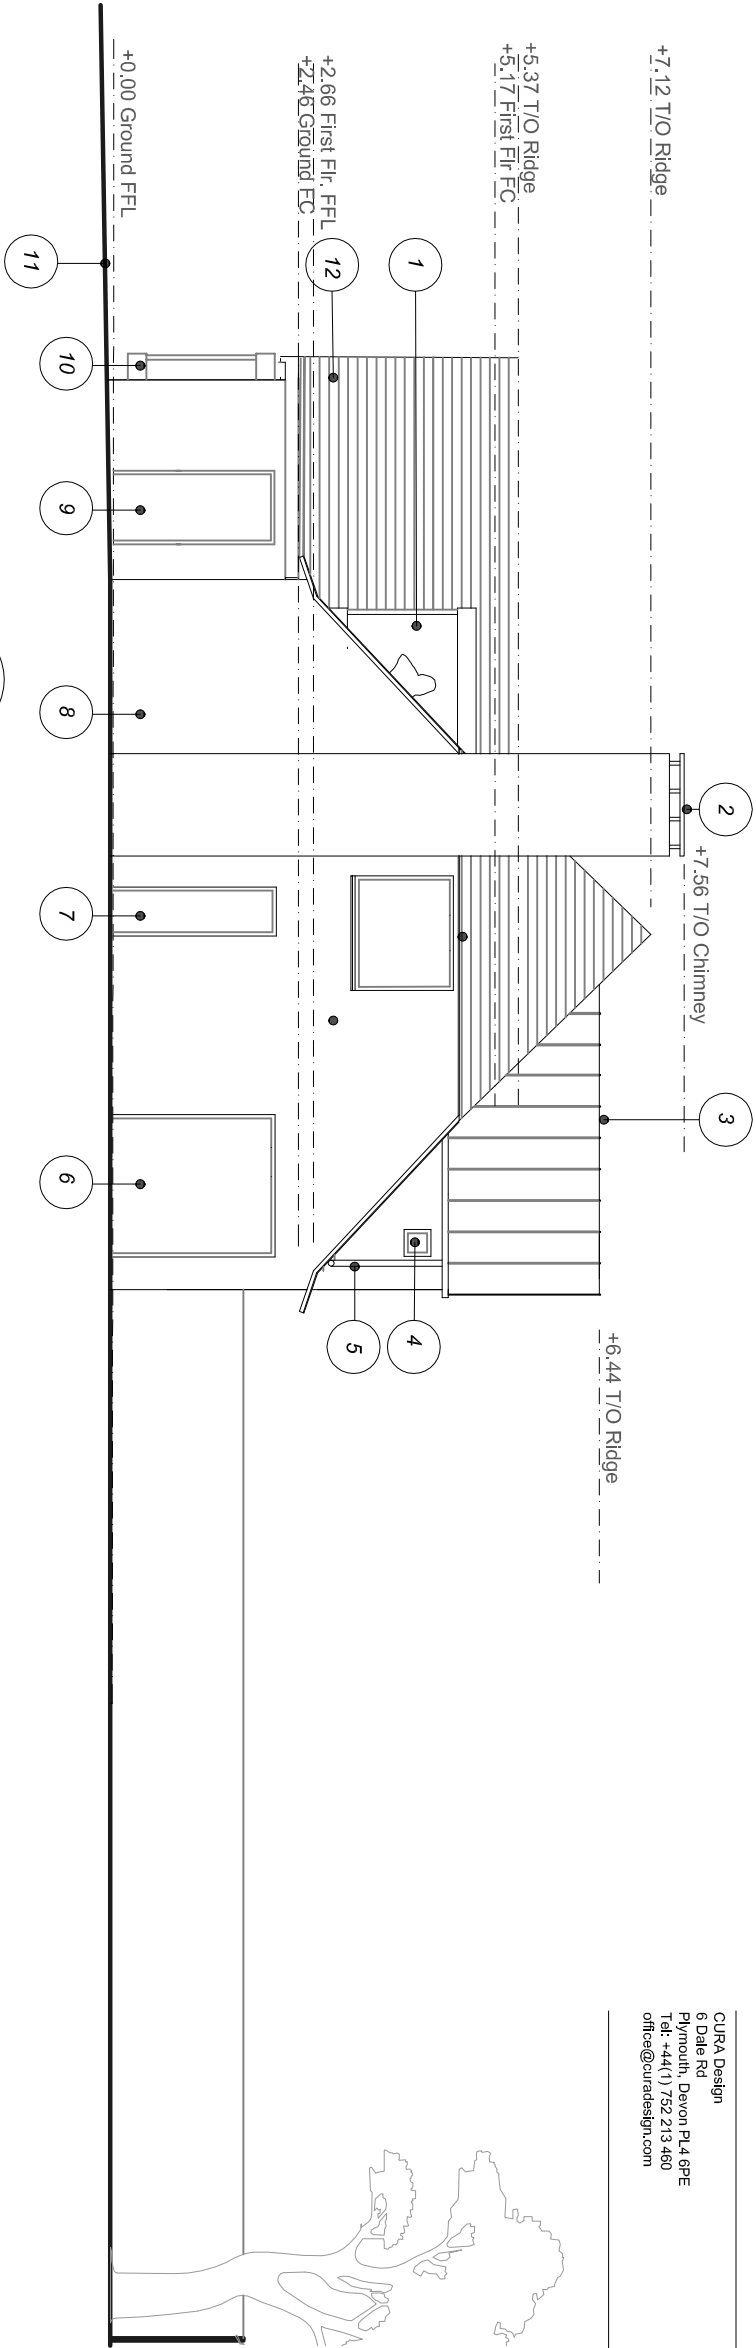

1 Proposed West Elevation  
GA04 1:100

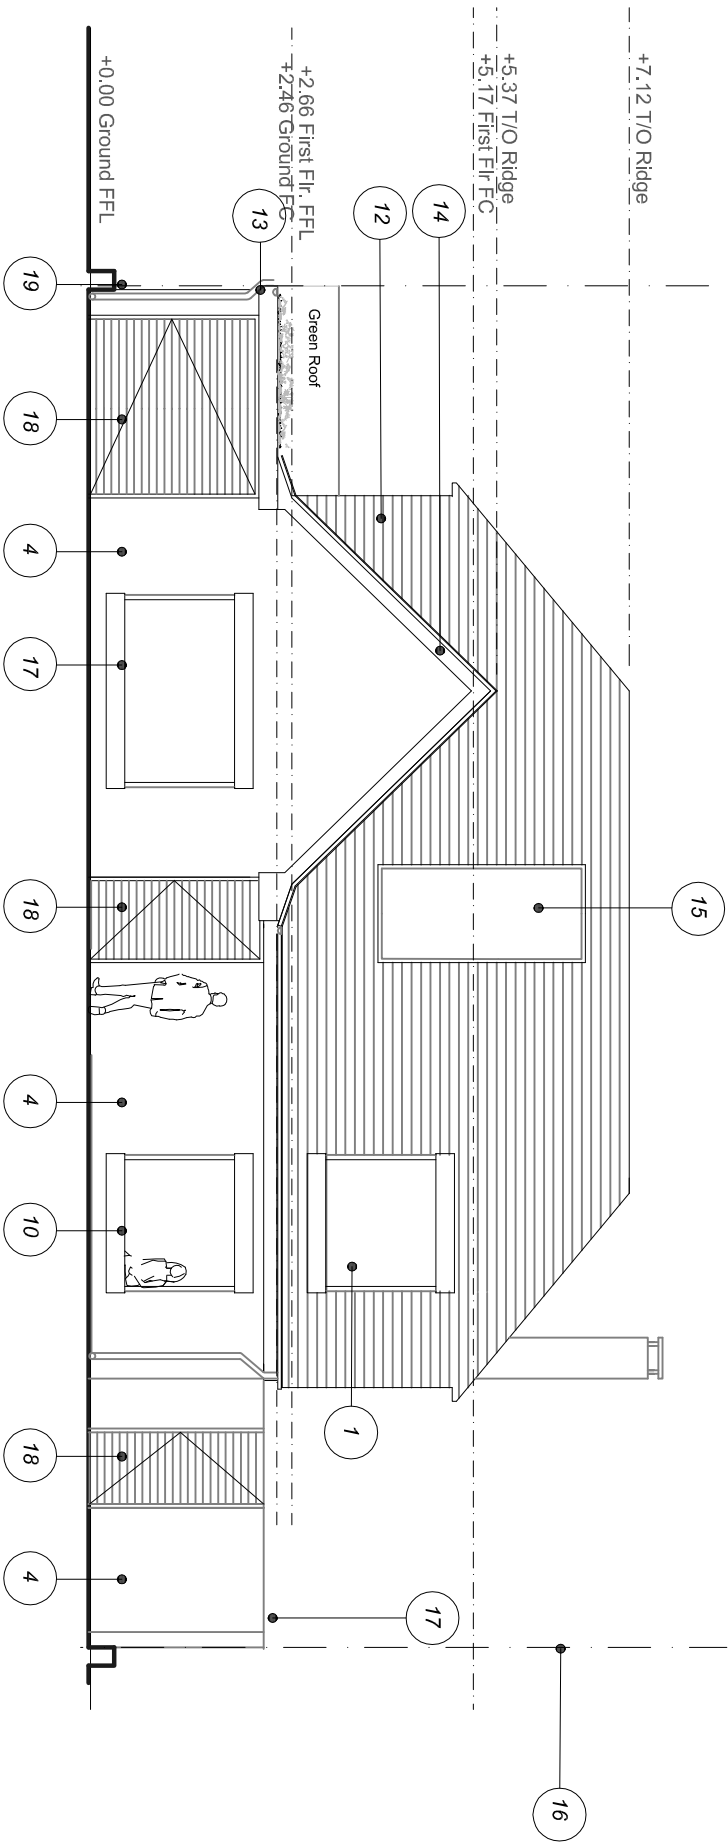

2 Proposed South Elevation  
GA04 1:100

# Sumara

The Warren, Ferring  
Worthing  
BN12 5PQ

CURA Design  
6 Dale Rd  
Plymouth, Devon PL4 6PE  
Tel: +44(1) 752 213 460  
office@curadesign.com

CURA  
LIVING WITH NATURE

NOT FOR CONSTRUCTION

Date: Revision:

|                      |              |             |
|----------------------|--------------|-------------|
| Date:                | April 2022   | Drawn By:   |
| Scale:               | 1:100        | Checked By: |
| Project No. & Title: | 21007 Sumara | RB          |

Drawing Title:

Proposed West and South  
Elevations

Drawing Number:

GA04

Planning Documentation

Cura Design