



Notes

1. Tile roof.
2. Tile roof.
3. Upvc window. White.
4. Denotes line of dormer beyond.
5. Tile roof.
6. Denotes windows and doors looking into space beyond.
7. Exposed red brick.
8. Fixed polcarbonate windows in timber frames.
9. Painted concrete block. White.
10. Exposed red brick.
11. Exposed red brick.
12. Upvc window white.
13. Single glazed timber windows. White.
14. Tiled dormer cheeks.
15. Gas flue.

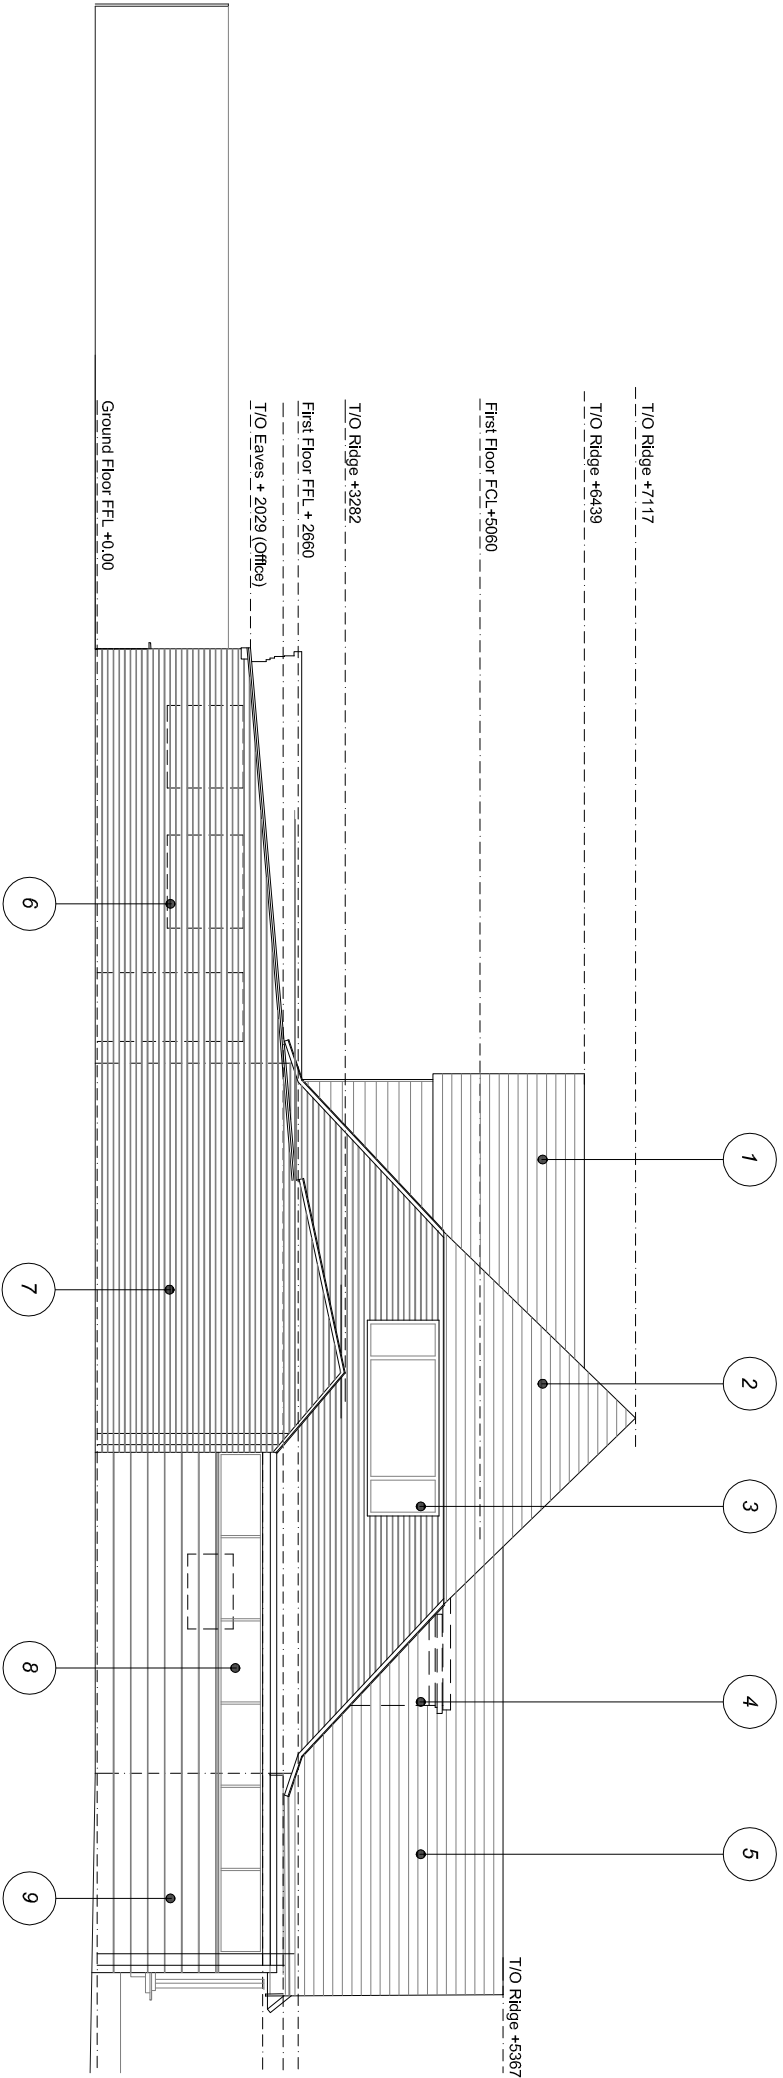

1 Existing North Elevation
EX05 1:100

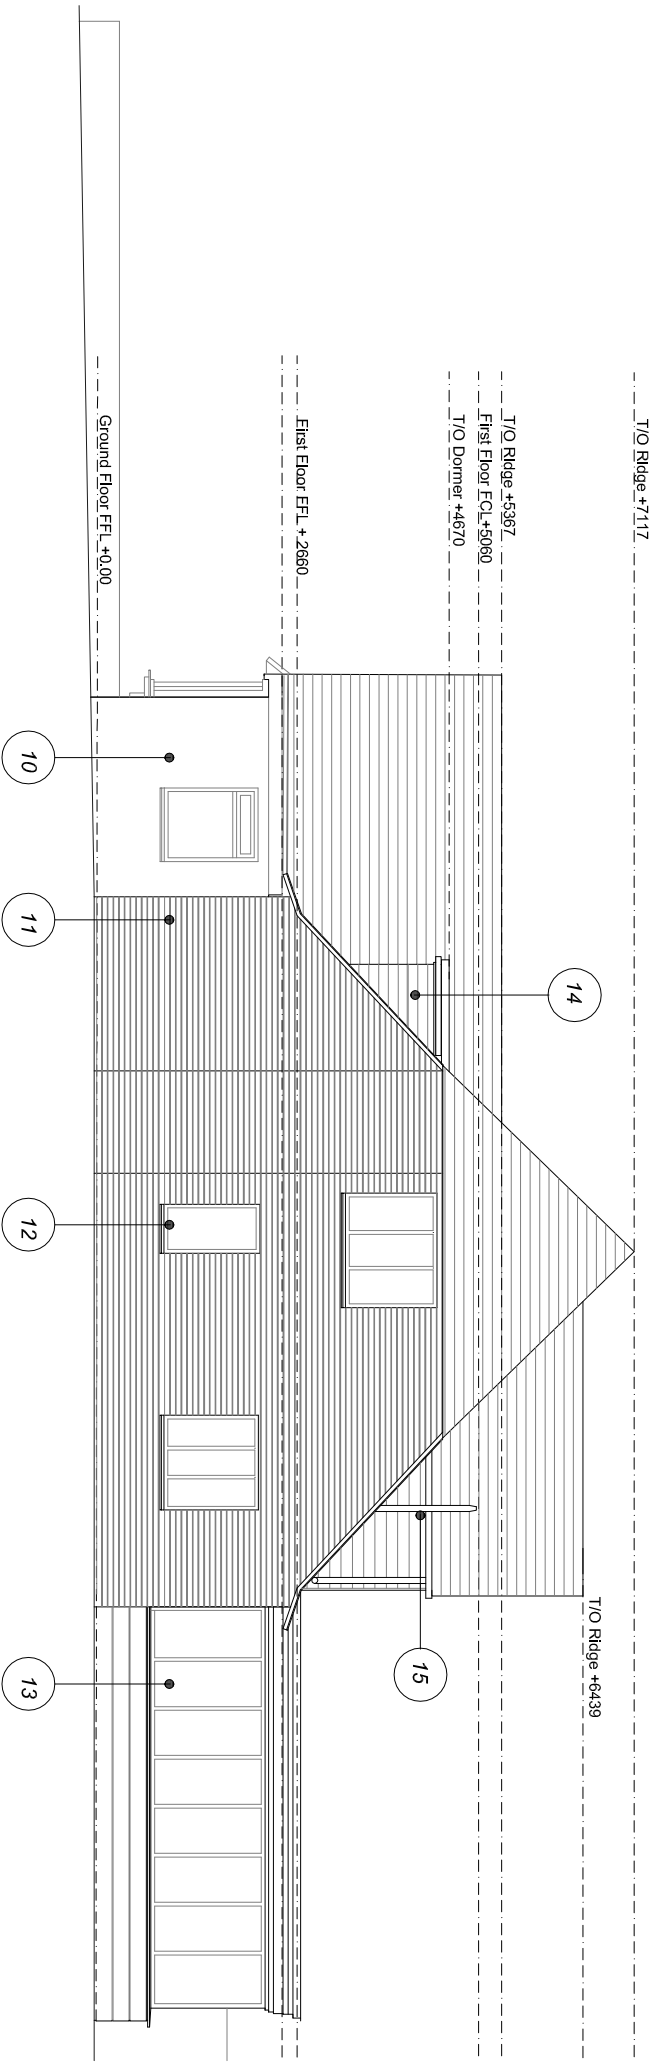

2 Existing South Elevation
EX05 1:100

Sumara

The Warren, Ferring
Worthing
BN12 5PQ

CURA Design
6 Dale Rd
Plymouth, Devon PL4 6PE
Tel: +44(1) 752 213 460
office@curadesign.com

CURA

LIVING WITH NATURE

NOT FOR CONSTRUCTION

No. Date: Revision:

Date:	April 2022	Drawn By:
Scale:	1:100	Checked By:
Project No. & Title:	21007 Sumara	RB

Drawing Title:

Existing North and South Elevations

Drawing Number:

EX05

Planning Documentation

Cura Design