

Sumara

The Warren, Ferring
Worthing
BN12 5PQ

CURA Design
6 Dale Rd
Plymouth, Devon PL4 6PE
Tel: +44(1) 752 213 460
office@curadesign.com



NOT FOR CONSTRUCTION

No. Date: Revision:


Date:	February 2022	Drawn By:
Scale:	1:100	Checked By:
Project No. & Title:	RB	
	21007 Sumara	

Drawing Title:

Ground Floor Plan

Drawing Number:

EX01

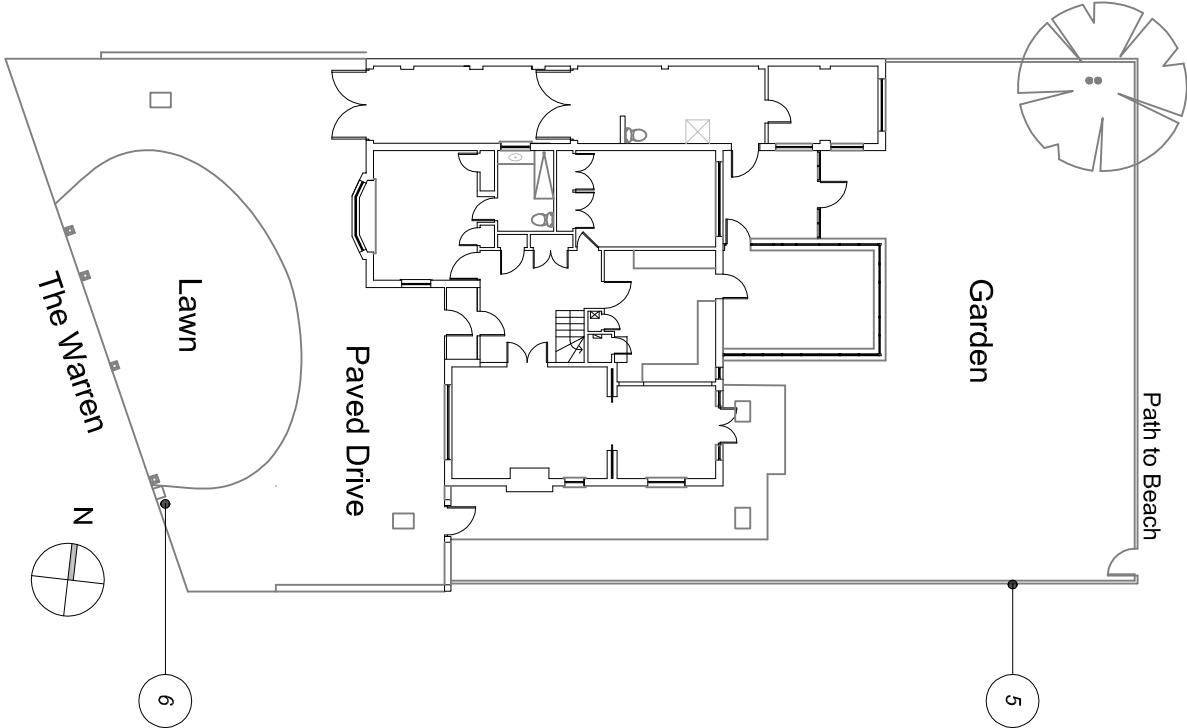


1 Existing Site Plan

EX01 1:200

Notes

- Existing consumer unit
- Existing gas unit.
- Existing Inspection Chamber
- Exposed concrete slab.
- Timber fence
- Stormwater gully

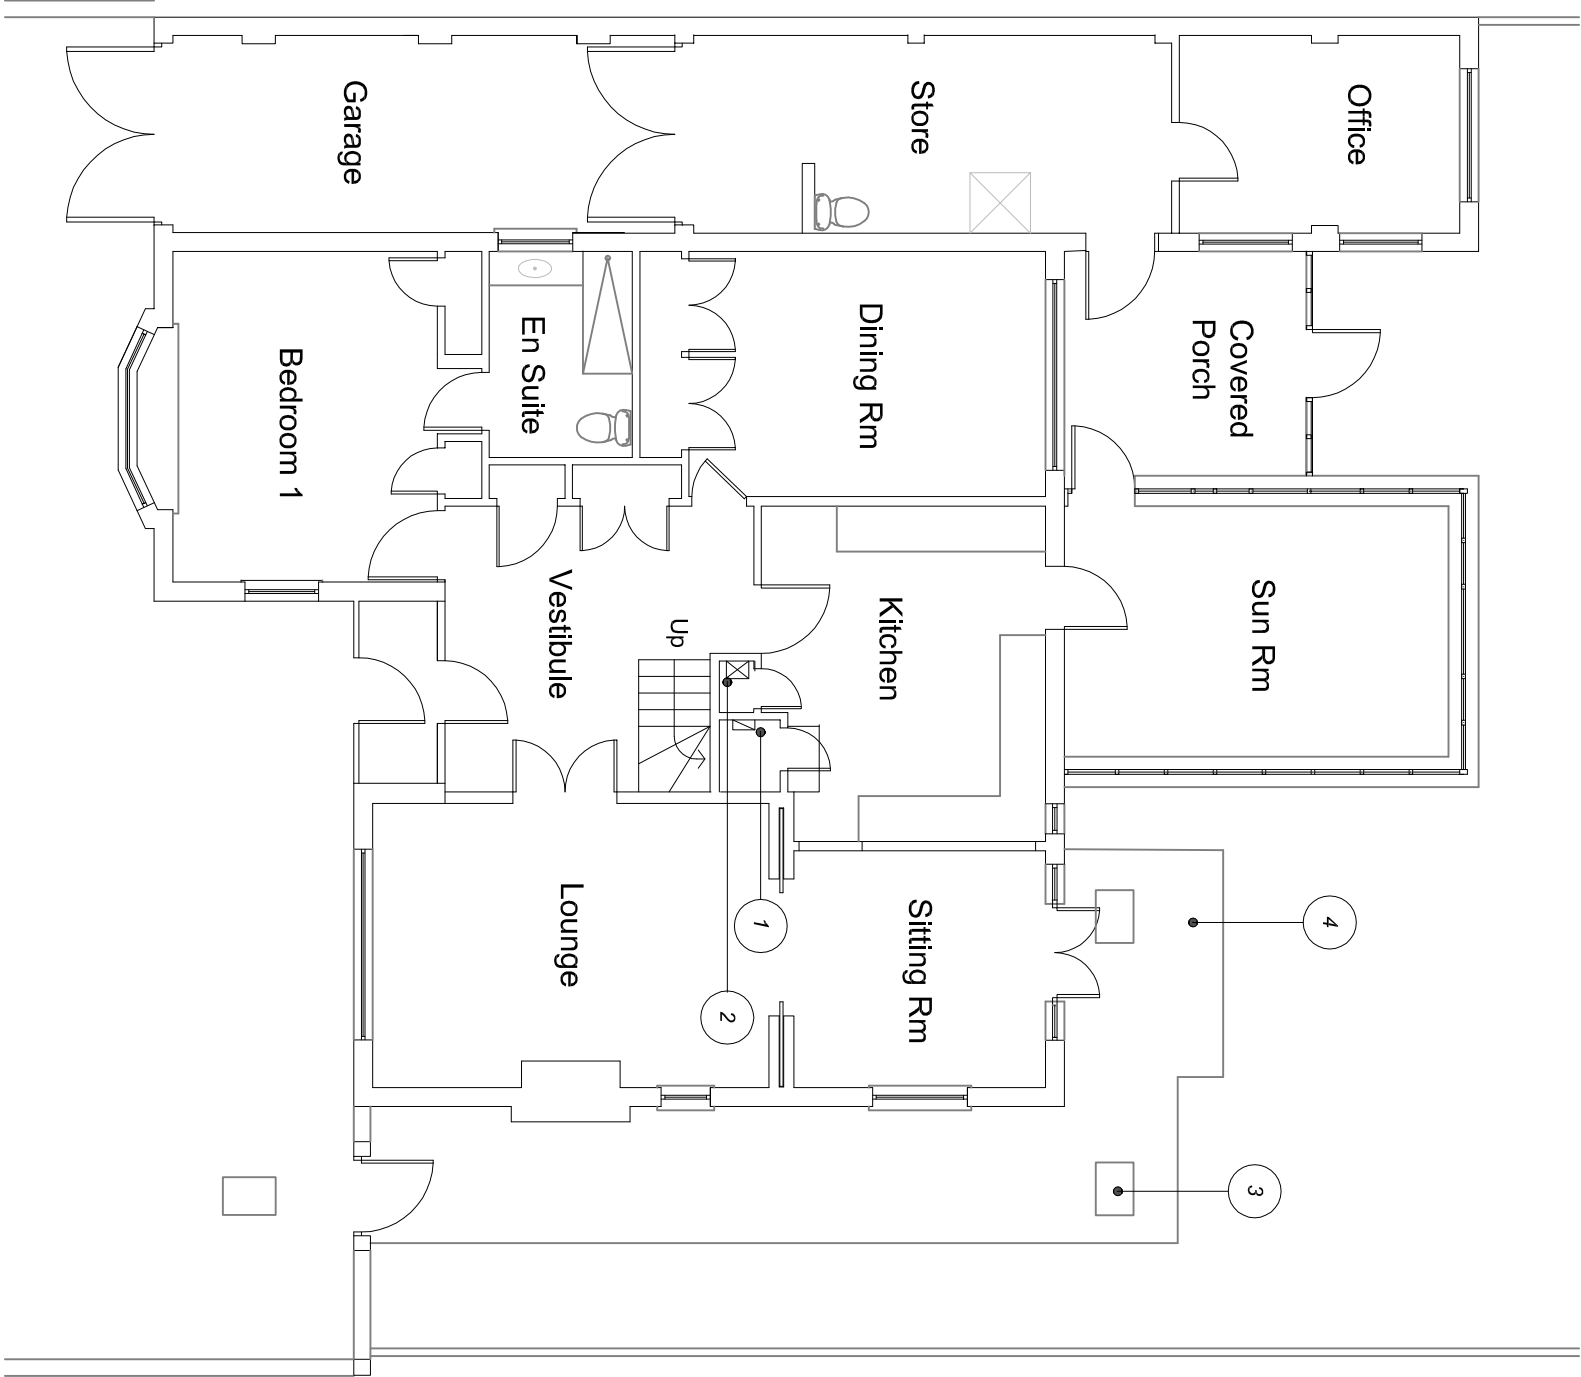

2 Existing Ground Floor Plan

EX01 1:100

