



Notes

- 1. Water storage tank
- 2. Gas boiler
- 3. Denotes start of low ceiling that springs from bathroom wall
- 4. Denotes start of low ceiling that springs from bedroom wall.
- 5. Denotes roof ridge above.

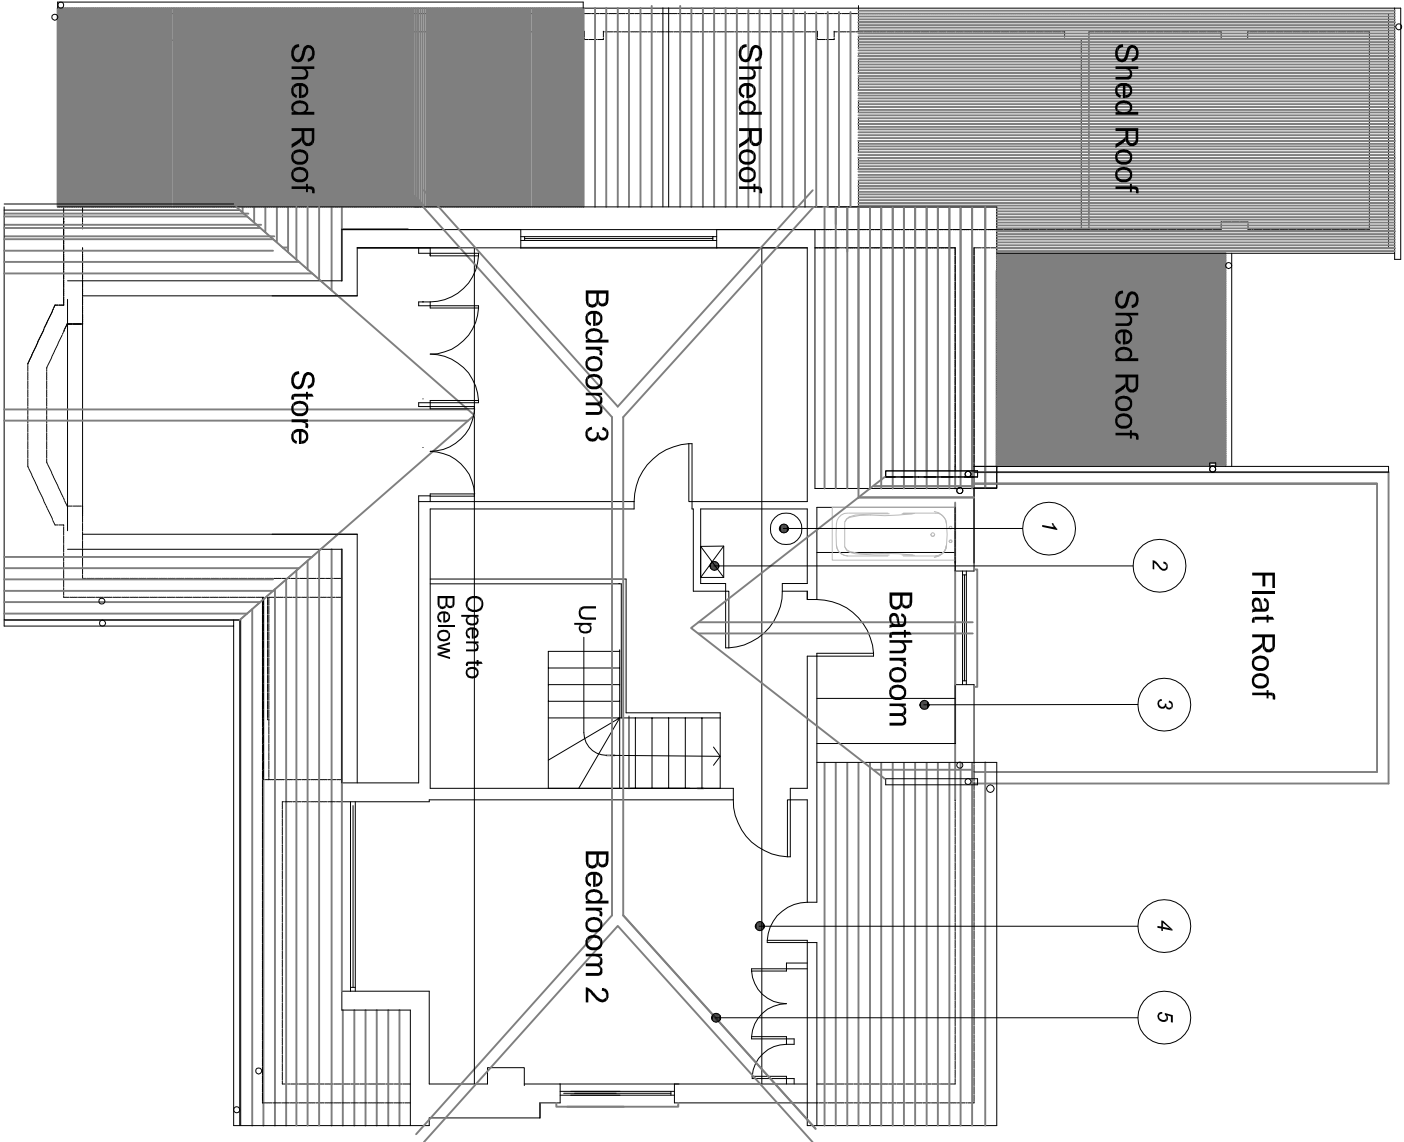

2 Existing First Floor Plan

EX01 1:100

 

Sumara

The Warren, Ferring
Worthing
BN12 5PQ

CURA Design
6 Dale Rd
Plymouth, Devon PL4 6PE
Tel: +44(1) 752 213 460
office@curadesign.com

CURA
LIVING WITH NATURE

NOT FOR CONSTRUCTION

No. Date: Revision:

Date:	April 2022	Drawn By:
Scale:	1:100	Checked By:
Project No. & Title:	21007 Sumara	RB

Drawing Title:

Existing First Floor Plan

Drawing Number:

EX02

Planning Documentation

Cura Design