


Notes

- 1. Corrugated cement roofing
- 2. Polycarbonate roofing on timber rafters.
- 3. Asphalt flat roof.
- 4. Denotes line of wall below.
- 5. Dormer flat roof.
- 6. Tile roof.
- 7. Polycarbonate roofing on timber rafters.

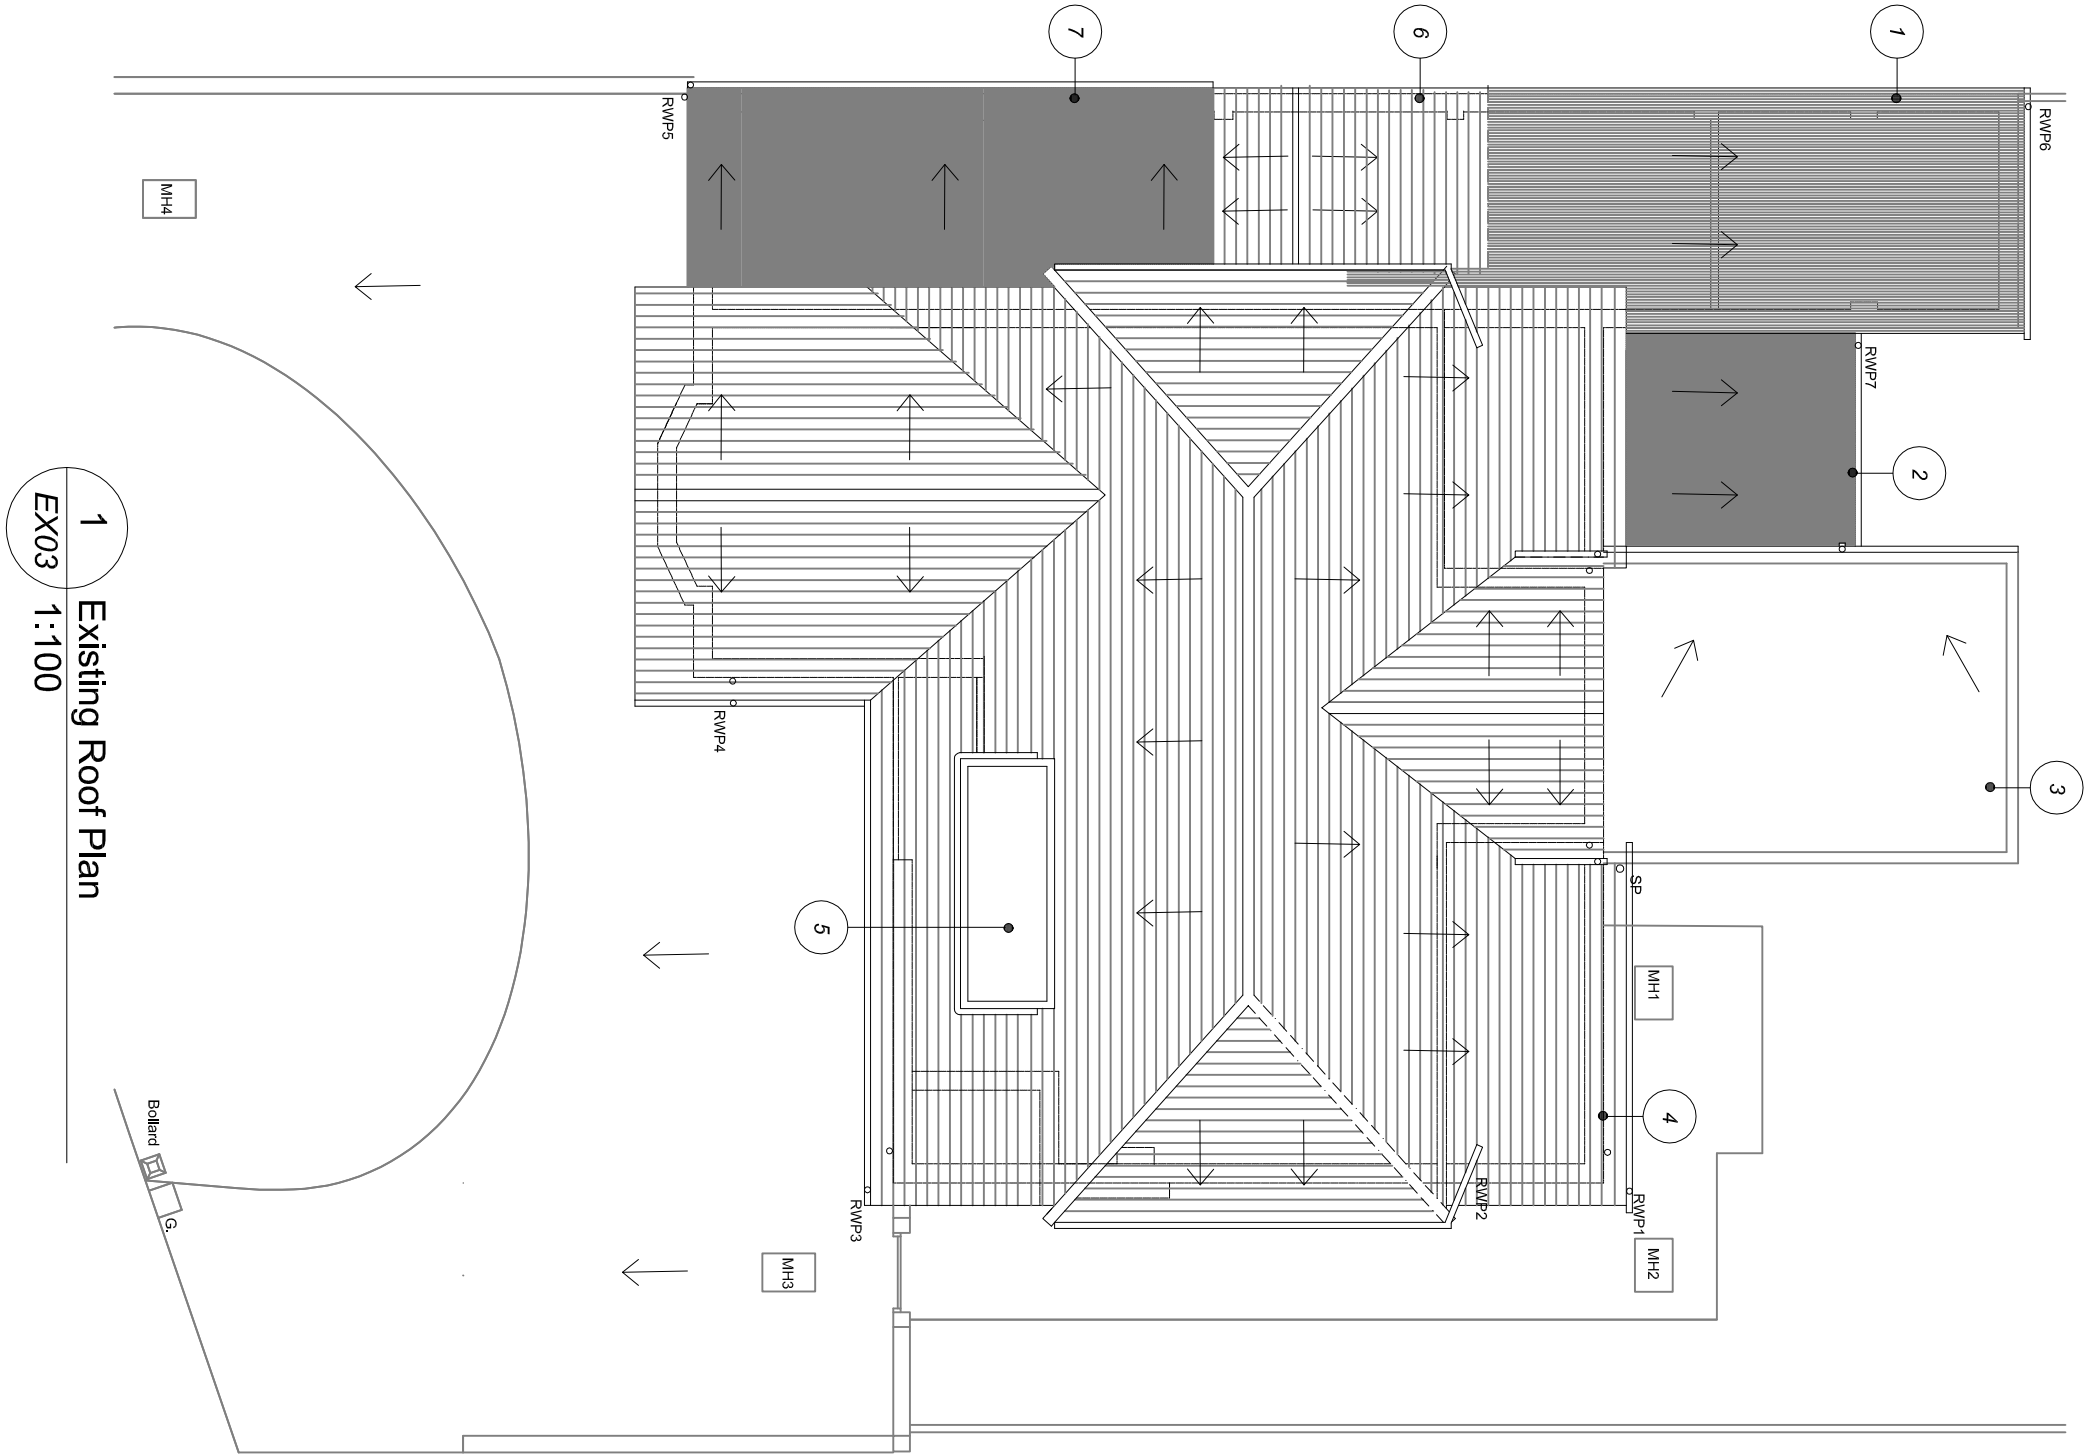

Sumara

The Warren, Ferring
Worthing
BN12 5PQ

CURA Design
6 Dale Rd
Plymouth, Devon PL4 6PE
Tel: +44(1) 752 213 460
office@curadesign.com

CURA
LIVING WITH NATURE

NOT FOR CONSTRUCTION

No. Date: Revision:

Date:	April 2022	Drawn By:
Scale:	1:100	Checked By:
Project No. & Title:	21007 Sumara	RB

Drawing Title:

Existing Roof Plan

Drawing Number:

EX03

Planning Documentation

Cura Design