


Notes

1. New double glazed sliding door in enlarged opening.
2. Floor to ceiling double glazed window in modified opening.
3. New double glazed opaque clerestory windows.
4. New rendered wall. Colour :White
5. New horizontal timber doors. Clear finish.
6. New proprietary bay window in existing opening with glass to glass corners.
7. Floor to ceiling double glazed window in existing opening.
8. New horizontal timber door in modified opening.
9. New proprietary bay window in modified opening with glass to glass corners.
10. New horizontal timber gate to match house doors.
11. New proprietary floor to ceiling double glazed wall with sliding doors.
12. Denotes pergola. (T to be confirmed).
13. Denotes indoor/outdoor slip resistant tiles.Colour:Limestone
14. Existing opening modified to external sliding door with hidden bookshelves.
15. Timber stair modified.
16. New gas meter and consumer unit located in this cupboard.
17. Existing timber fence replaced with timber boundary fence to existing height.
18. Dashed line denotes existing conservatories to be removed.
19. Dashed line denotes skylights above.
20. Denotes property boundary.
21. Boiler cupboard.
22. IT cupboard.

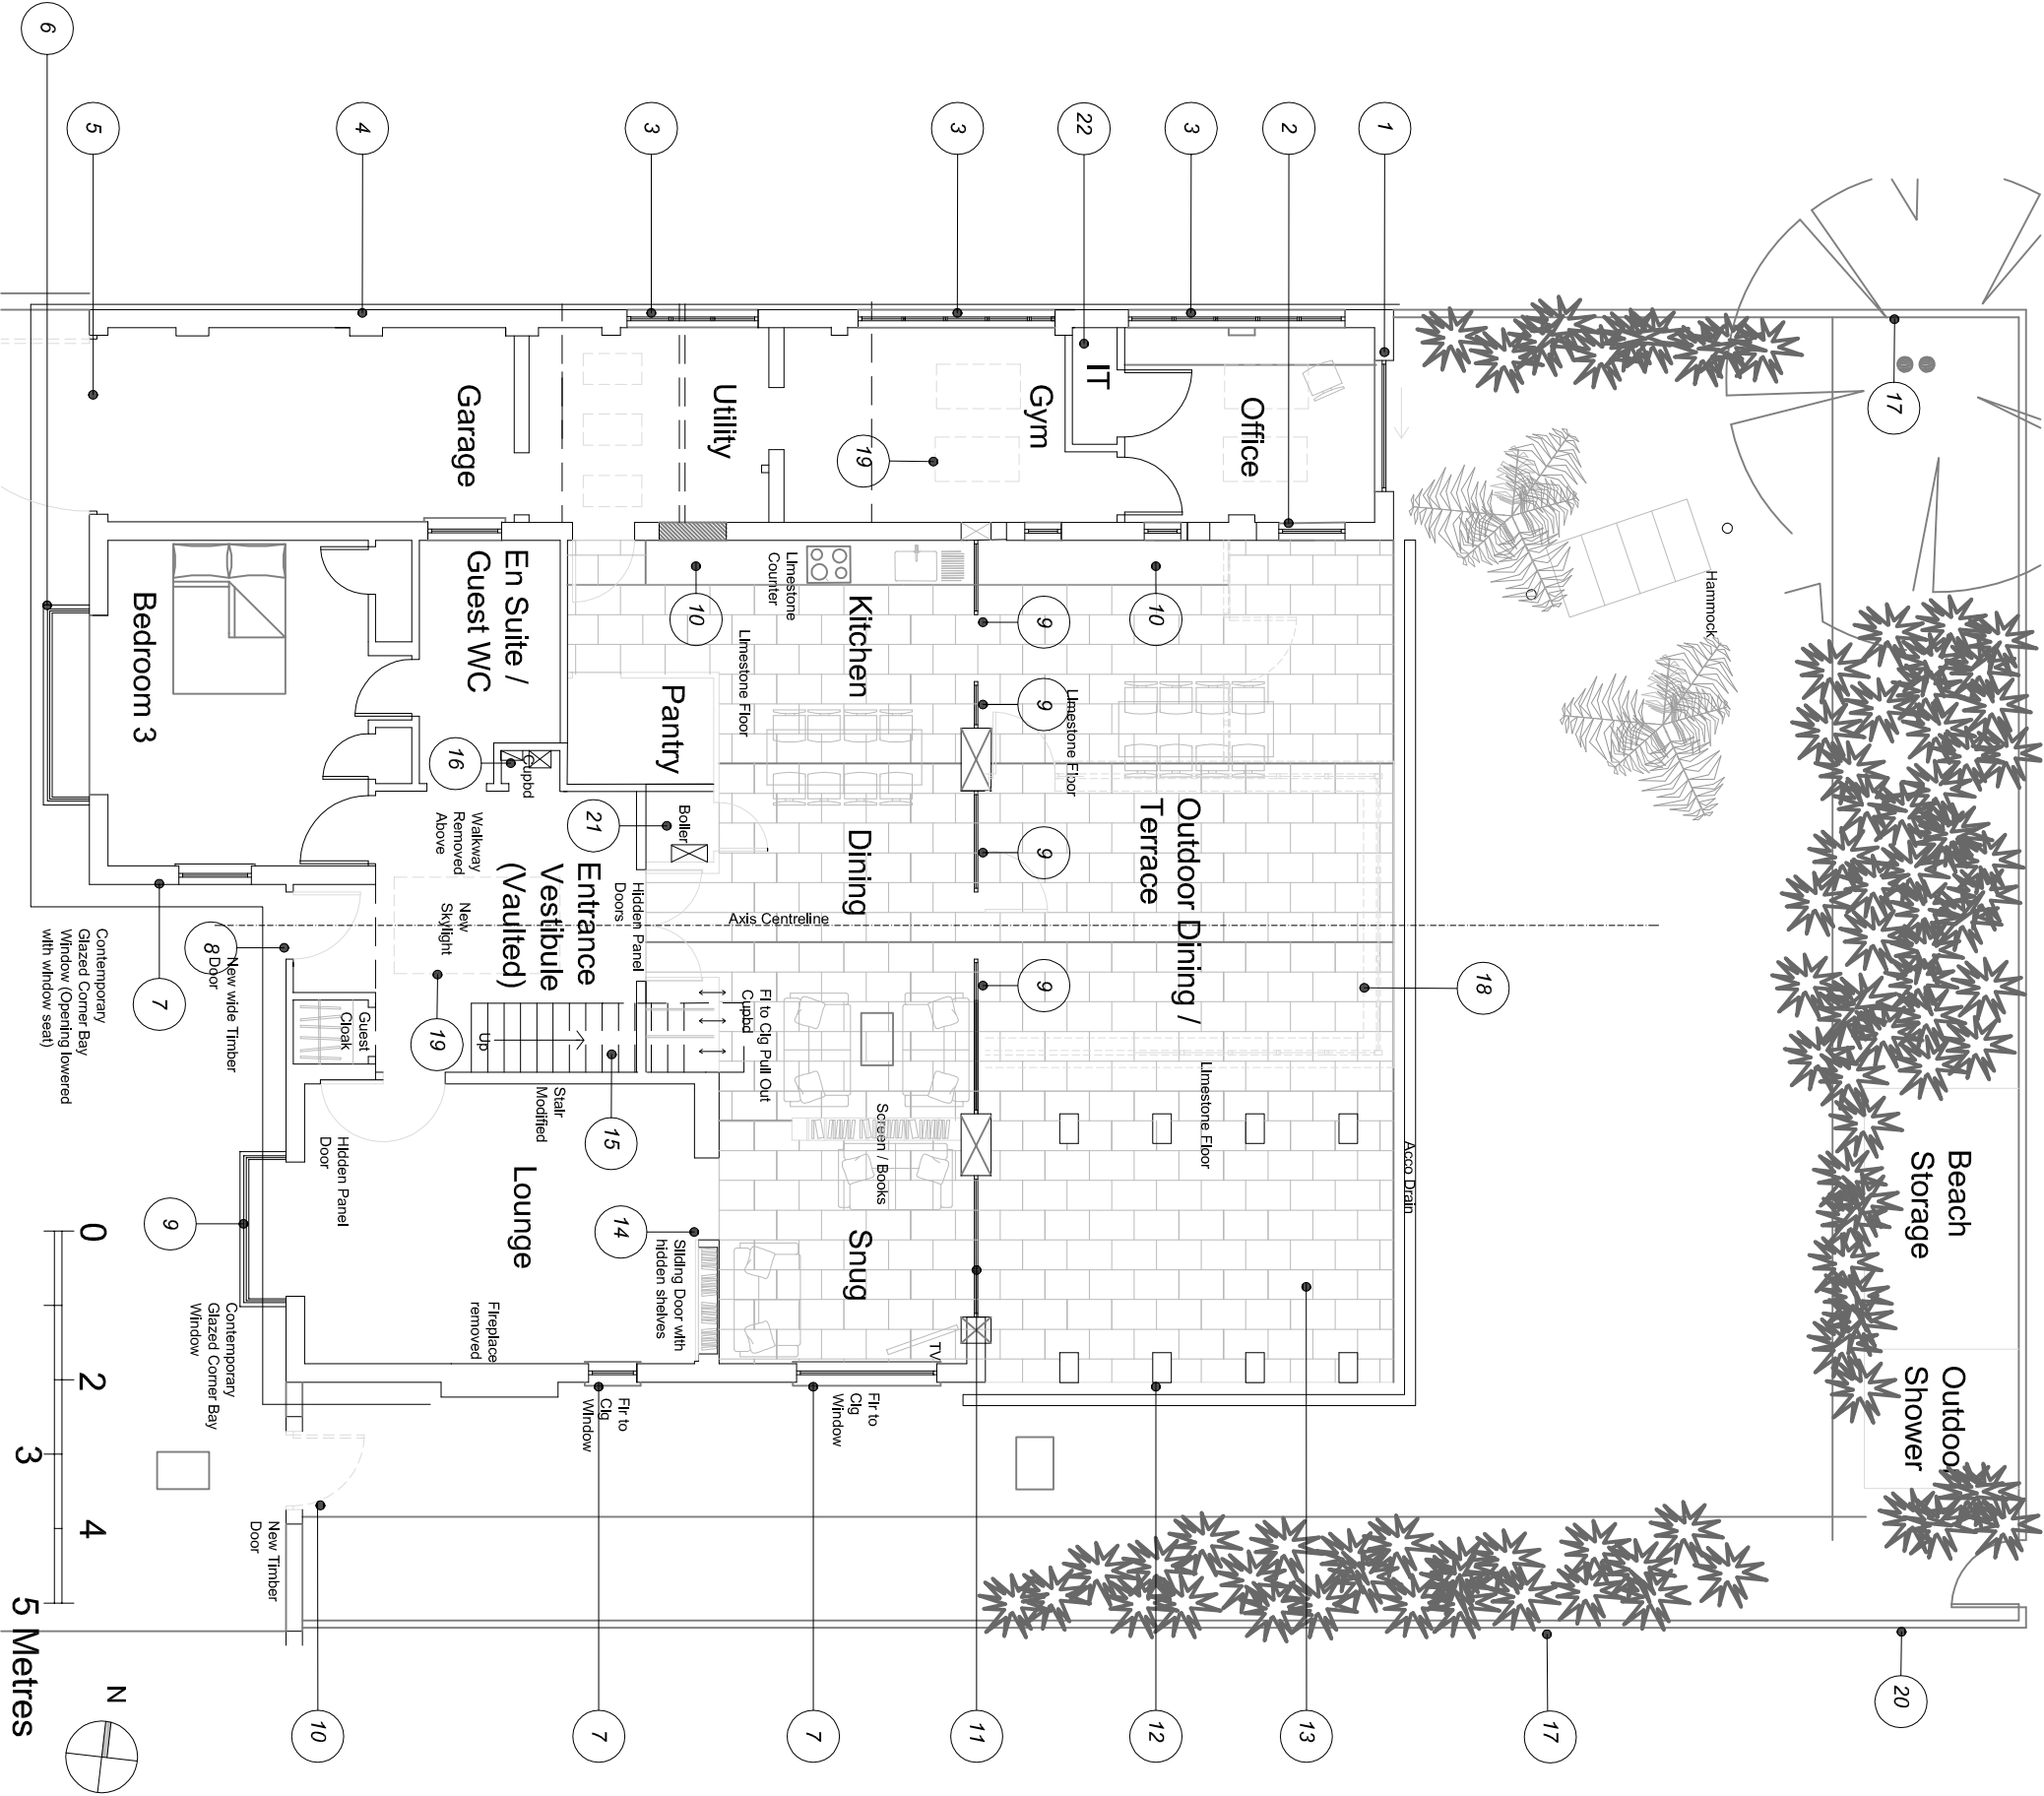

Sumara

The Warren, Ferring
Worthing
BN12 5PQ

CURA Design
6 Dale Rd
Plymouth, Devon PL4 6PE
Tel: +44(1) 752 213 460
office@curedesign.com



NOT FOR CONSTRUCTION

No. Date: Revision:

Date:	April 2022	Drawn By:
Scale:	1:100	Checked By:
Project No. & Title:	21007 Sumara	RB

Drawing Title:

Proposed Ground Floor Plan

Drawing Number:

GA01

Planning Documentation

Cura Design