

Notes

1. Sedum green roof with pebble border on single ply membrane on existing garage and house structure.

2. Denotes skylights.

3. Existing tile roof to be steam cleaned and refurbished.

4. New dormer construction.

5. Denotes new valley of new dormer.

6. Existing ridge to be cleaned and refurbished.

7. New composite window. Colour TBC

8. Existing internal walkway to be removed.
9. New operable casement window.

10. New operable casement window. Rendered wall.


11. Rendered wall.

12. New operable casement window. Existing tiled hip to be steam cleaned and refurbished.

13. Existing tiled hip to be steam cleaned and refurbished.

14. Rendered wall. Colour: White

15. New dormer with glass to glass corners.

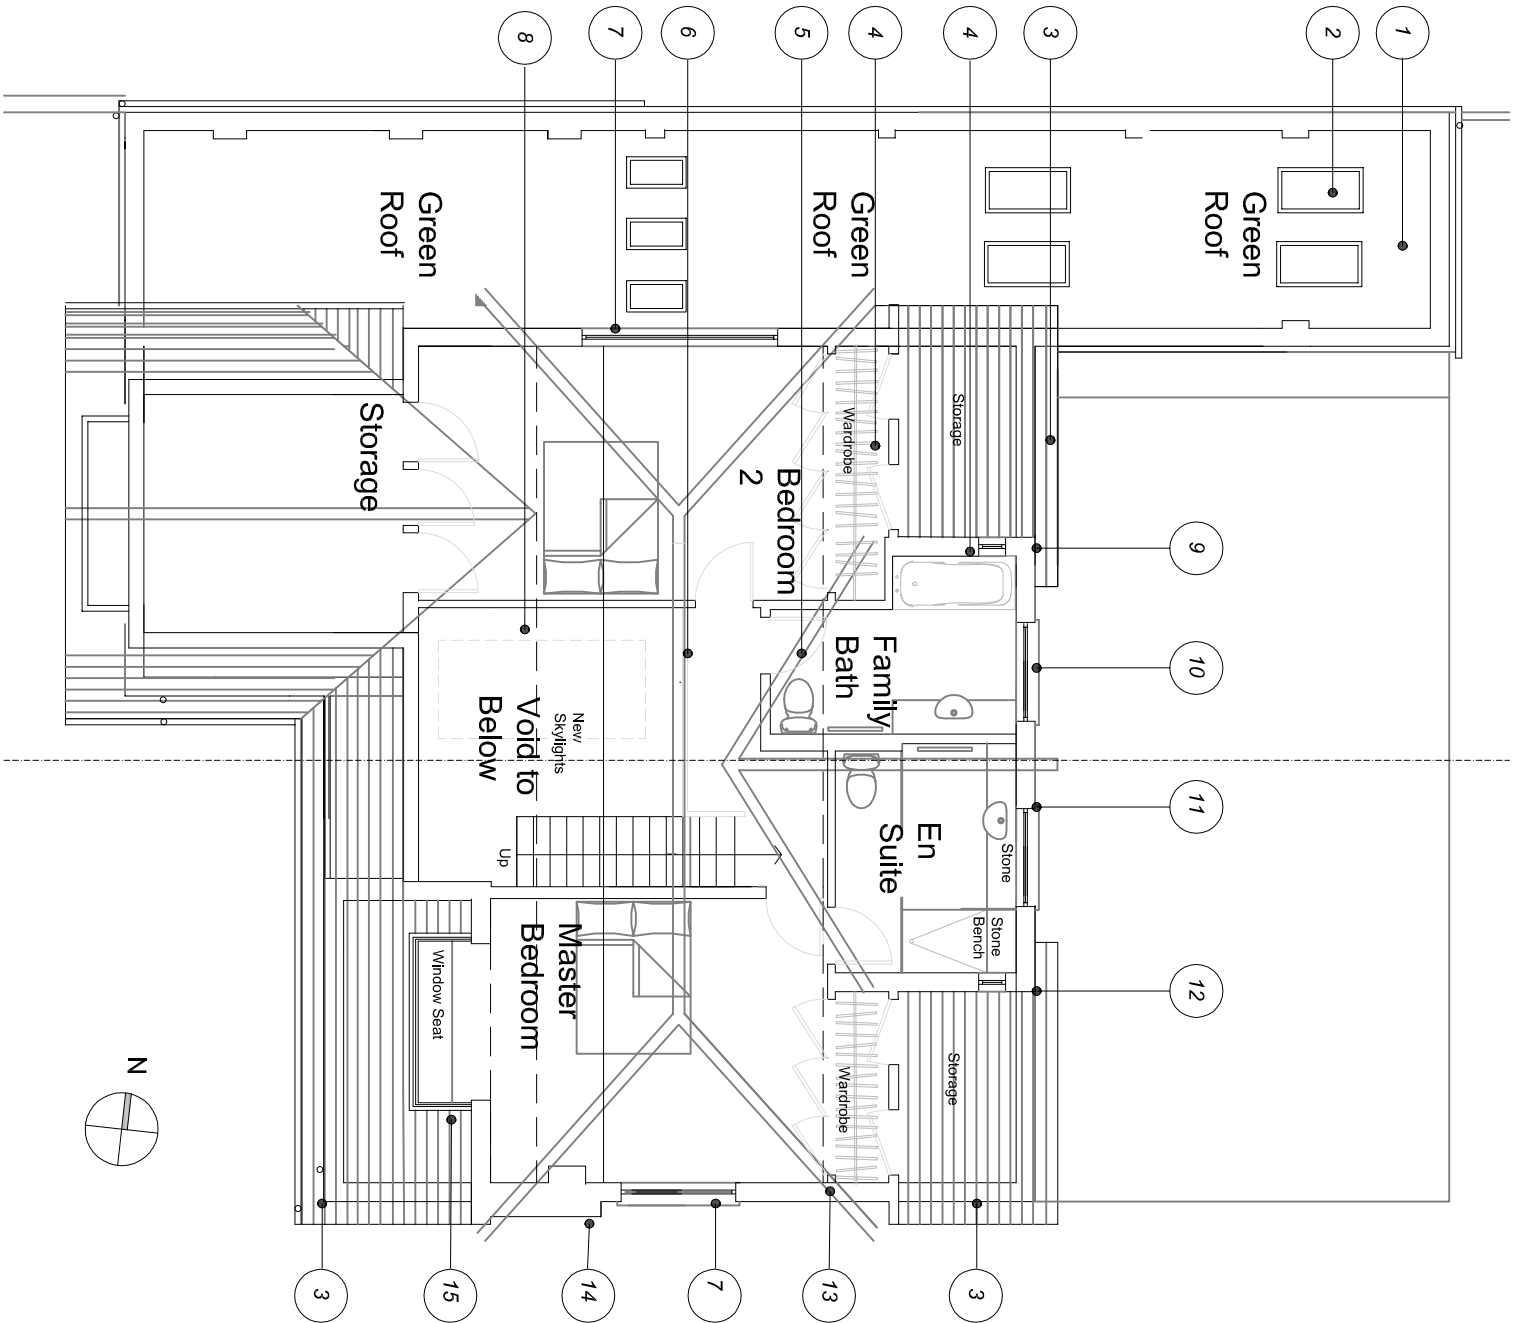

# Sumara

The Warren, Ferring  
Worthing  
BN12 5PQ

CURA Design  
6 Dale Rd  
Plymouth, Devon PL4 6PE  
Tel: +44(1) 752 213 460  
office@curedesign.com

CURA  
LIVING WITH NATURE

NOT FOR CONSTRUCTION

No.      Date:      Revision:

|                      |              |             |
|----------------------|--------------|-------------|
| Date:                | April 2022   | Drawn By:   |
| Scale:               | 1:100        | Checked By: |
| Project No. & Title: | 21007 Sumara | RB          |

Drawing Title:

Proposed First Floor Plan and  
South and West Elevation

Drawing Number:

GA02

Planning Documentation

Cura Design