

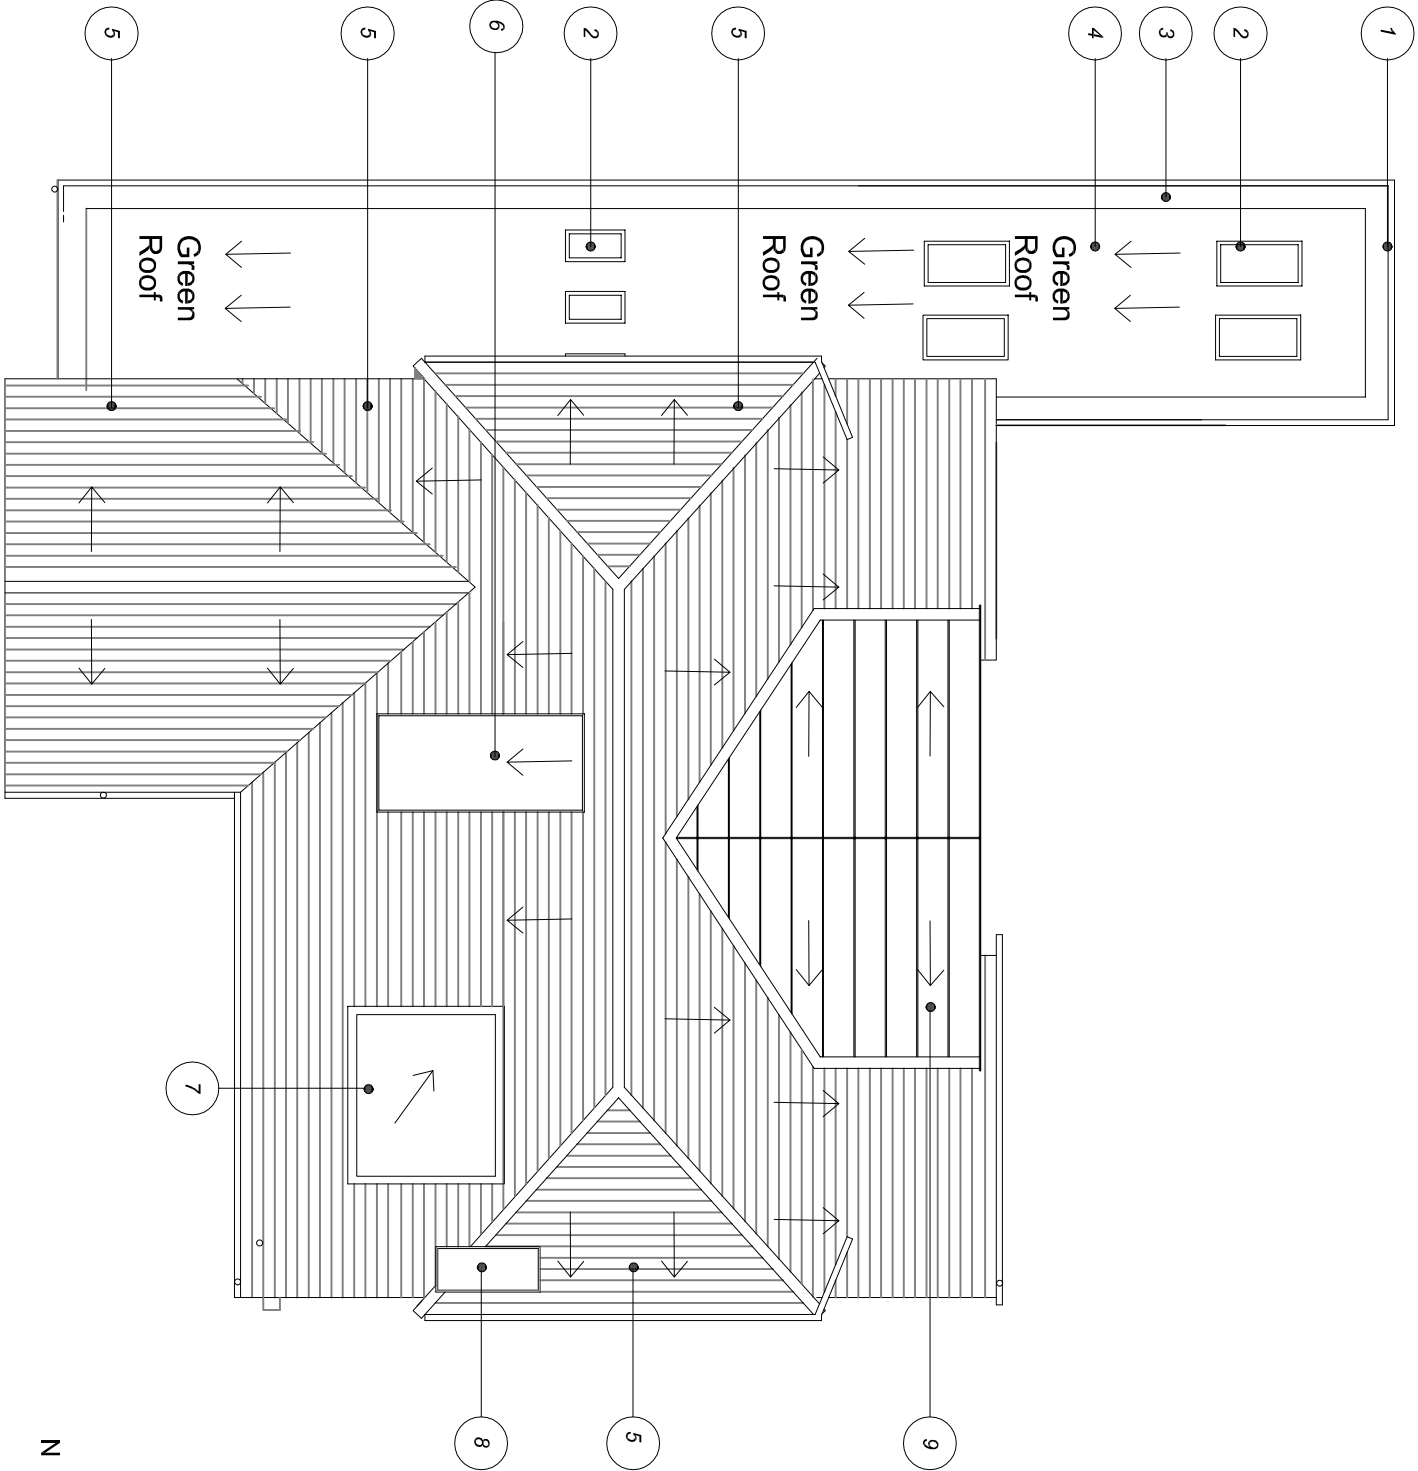


Notes

1. Powder coated metal edging to match dormer roof.
2. Denotes operable skylights.
3. 300mm wide pebble border.
4. Sedum green roof with pebble border on single ply membrane on existing garage and house structure.Denotes new valley of new dormer.
5. Existing tile roof to be steam cleaned and refurbished.
6. Fixed Skylight with operable ventilation.
7. Denotes single ply membrane roof of dormer with powder coated metal edging to match dormer roof.
8. Denotes top of reinstated chimney.
9. Denotes standing seam metal roof. Colour TBC

 

1 Proposed Roof Plan
GA03 1:100

 

Sumara

The Warren, Ferring
Worthing
BN12 5PQ

CURA Design
6 Dale Rd
Plymouth, Devon PL4 6PE
Tel: +44(1) 752 213 460
office@curadesign.com

CURA
LIVING WITH NATURE

NOT FOR CONSTRUCTION

No. Date: Revision:

Date:	April 2022	Drawn By:
Scale:	1:100	Checked By:
Project No. & Title:	21007 Sumara	RB

Drawing Title:

Proposed Roof Plan

Drawing Number:

GA03

Planning Documentation

Cura Design