
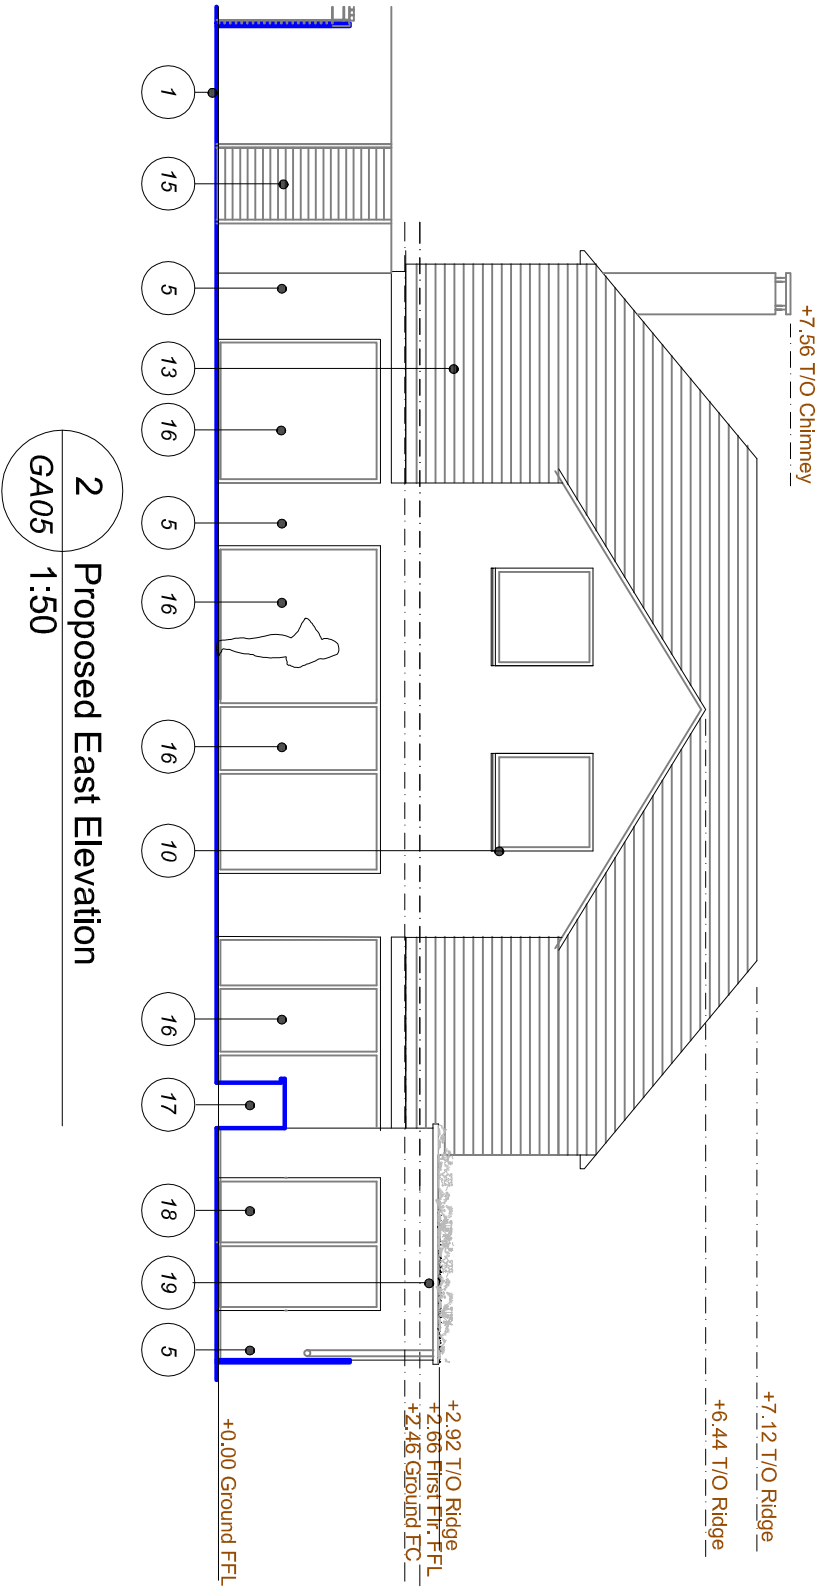


Notes

- Denotes existing ground level.
- New close boarded fence to match existing height.
- New sedum green roof on single ply membrane.
- Dashed line denotes previous roofline above garage area.
- New render. Colour TBC.
- Operable casement window.
- New rendered dormer.
- New render. Colour TBC
- Newstanding seam metal roof. Colour: TBC.
- Newcomposite double glazed window with operable side lights.
- Existing tile roof refurbished and steam cleaned.
- Double glazed opaque windows.
- Existing tile roof refurbished and steam cleaned.
- Denotes new bay window beyond finish.
- Horizontal timber door with clear finish.
- Proprietary sliding door glazing system with thin mullions.
- External limestone clad counter.
- Proprietary sliding door glazing system with thin mullions.
- New sedum green roof on single ply membrane.

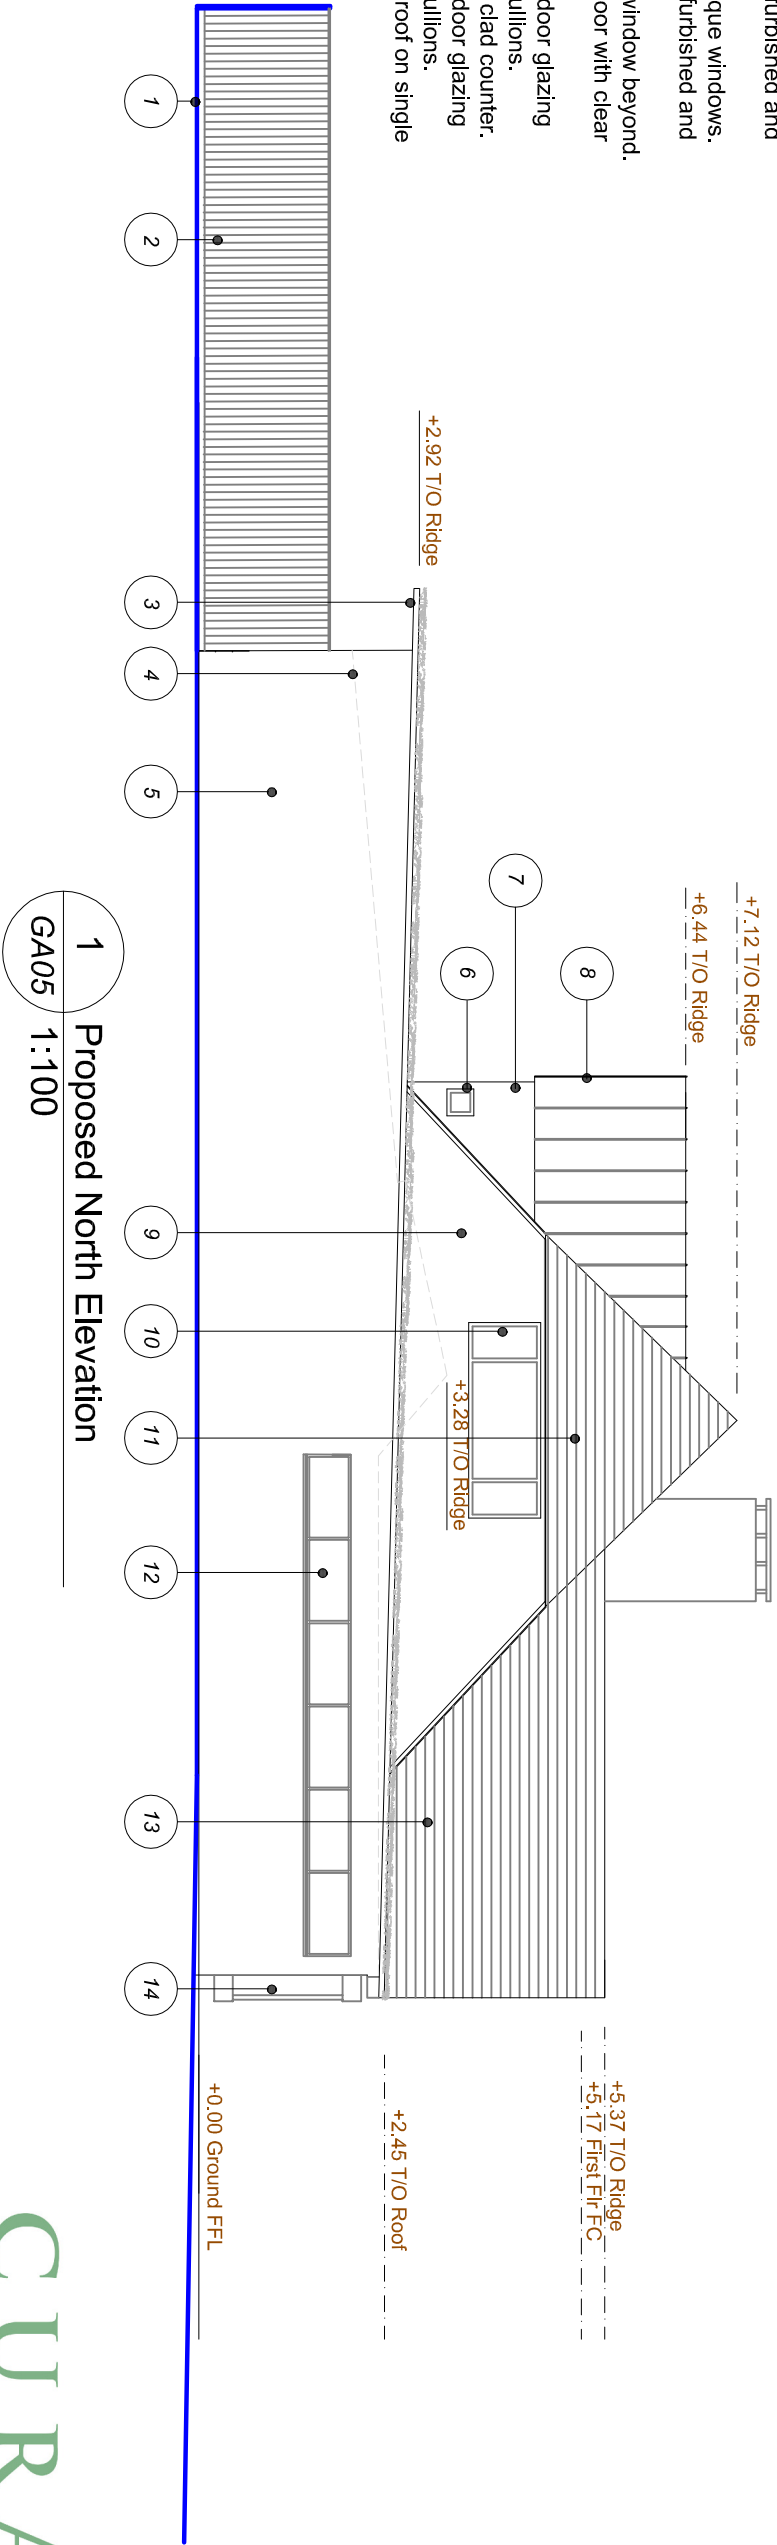

Sumara

The Warren, Ferring
Worthing
BN12 5PQ

CURA Design
6 Dale Rd
Plymouth, Devon PL4 6PE
Tel: +44(1) 752 213 460
office@curadesign.com

CURA
LIVING WITH NATURE

NOT FOR CONSTRUCTION

No.	Date:	Revision:
A	23.06.22	Windows removed on North Elevation per council comments

Date:	April 2022	Drawn By:
Scale:	1:100	Checked By:
Project No. & Title:	21007 Sumara	RB

Drawing Title:	Proposed North and East Elevation
Drawing Number:	

GA05A

Planning Documentation
Cura Design