


Notes

- Denotes existing ground level.
- Note removed.
- New sedum green roof on single ply membrane.
- Dashed line denotes previous roofline above garage area.
- Note removed.
- Operable casement window.
- New rendered dormer.
- New render. Colour TBC
- Newstanding seam metal roof. Colour: TBC.
- Newcomposite double glazed window with operable side lights.
- Existing tile roof refurbished and steam cleaned.
- Double glazed opaque windows.
- Existing tile roof refurbished and steam cleaned.
- Denotes new bay window beyond finish.
- Proprietary sliding door glazing system with thin mullions.
- External limestone clad counter.
- Proprietary sliding door glazing system with thin mullions.
- New sedum green roof on single ply membrane.

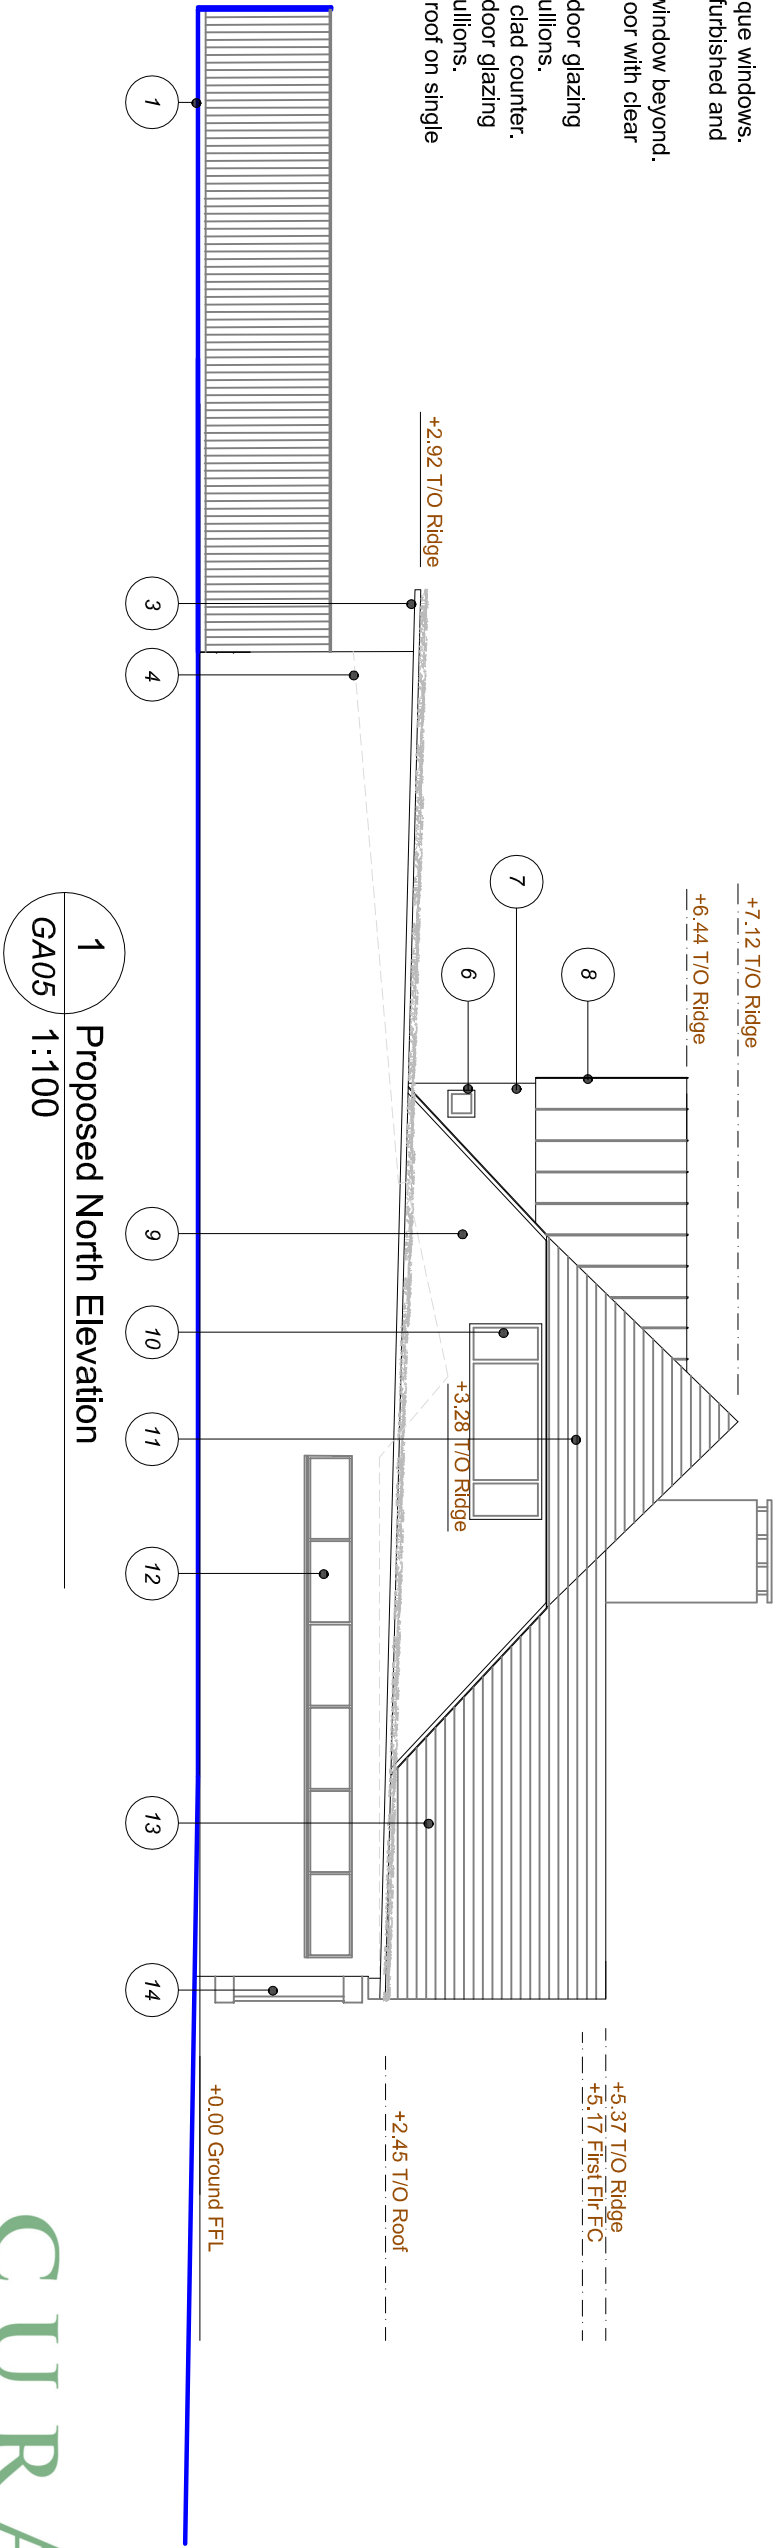

Sumara

The Warren, Ferring
Worthing
BN12 5PQ

CURA Design
6 Dale Rd
Plymouth, Devon PL4 6PE
Tel: +44(1) 752 213 460
office@curadesign.com



NOT FOR CONSTRUCTION

No.	Date:	Revision:
A	23.06.22	Windows removed on North Elevation per council comments
B	04.07.22	Further clarification North Elevation

Date:	April 2022	Drawn By:
Scale:	1:100	Checked By:
Project No. & Title:	21007 Sumara	

Drawing Title:

Proposed North and East Elevation

Drawing Number:

GA05B

Planning Documentation

Cura Design