





FRONT NORTH ELEVATION
PROPOSED ELEVATIONS
Scale 1:100

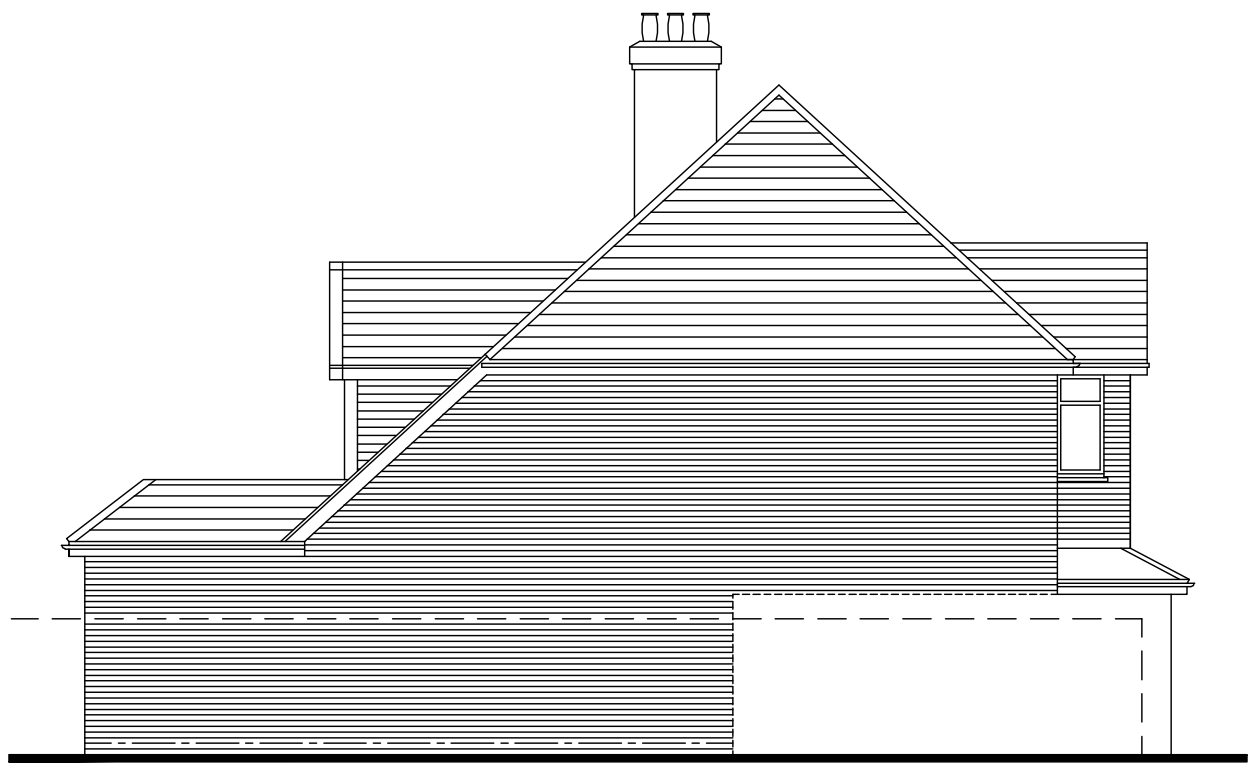

SIDE EAST ELEVATION

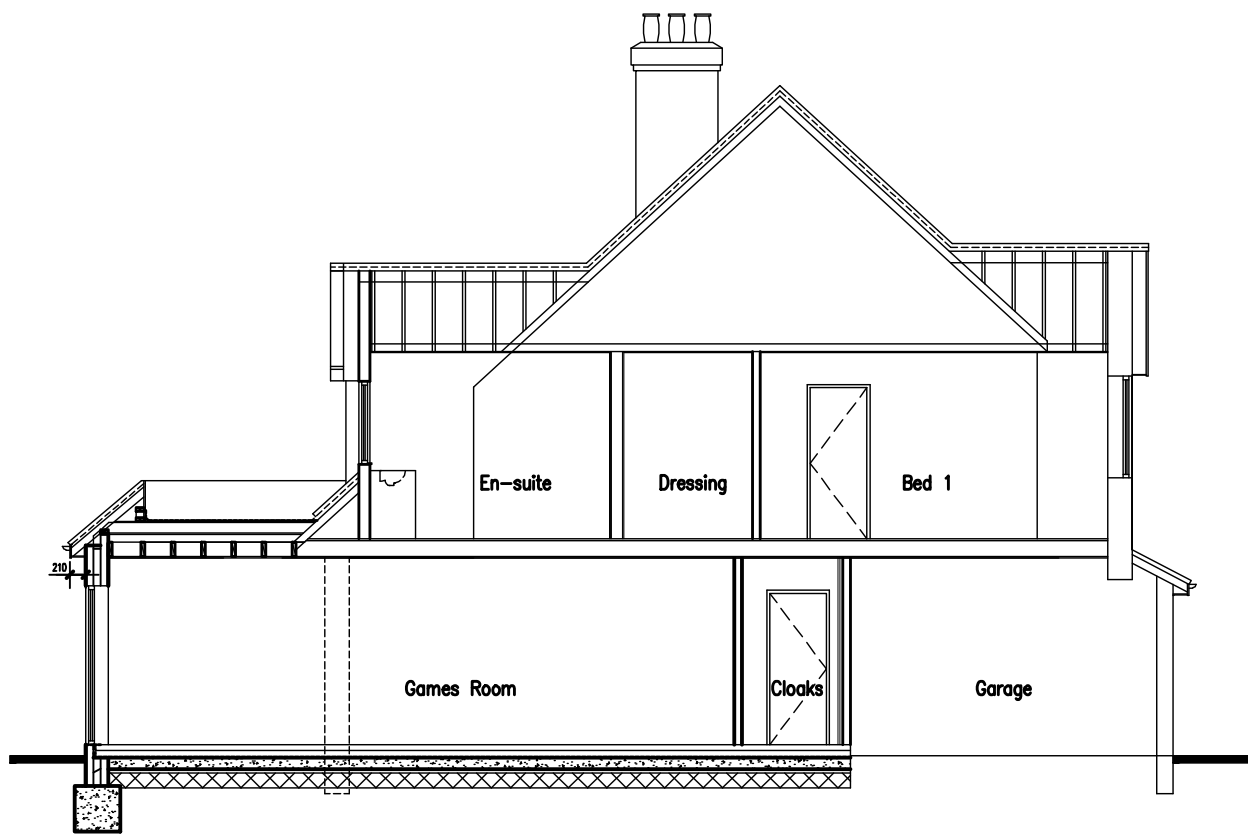

PROPOSED SECTION
Scale 1:100

No dimensions to be scaled from drawing except for planning purposes.
The contractor should check all dimensions on site.
It is the contractors responsibility to ensure compliance with Building Regulations.
C.D.M. Regs. 2015. The Client is advised of his responsibilities to appoint a Planning Supervisor under these Regs. All works to comply with the C.D.M. Regs. 2015.
The Party Wall Act. 1996 The property owner is advised of the requirements of the Act, & the requirement to serve a Party Wall Notice on any adjoining owners as required under the act.

REVISIONS:
A. 28.07.26 Amended in accordance with client's requirements.
B. 28.07.26 Dimensions added to second floor side extension.
C. 03.08.26 Hatching added to roof plan.




REAR SOUTH ELEVATION




SIDE WEST ELEVATION

SCHEDULE OF MATERIALS
WALLS - FACING BRICKWORK TO MATCH EXISTING
MAIN ROOF - CONCRETE ROOF TILES TO MATCH EXISTING
WINDOWS - NEW PVCu WINDOW COLOUR WHITE
EXTERNAL DOORS - NEW ALUMINIUM COLOUR WHITE
ROOFLIGHTS - VELUX TYPE
RAINWATER GOODS - NEW PVCu COLOUR BLACK


WALL LEGEND
Existing wall/door/window to be removed
Existing wall
New wall
New partition

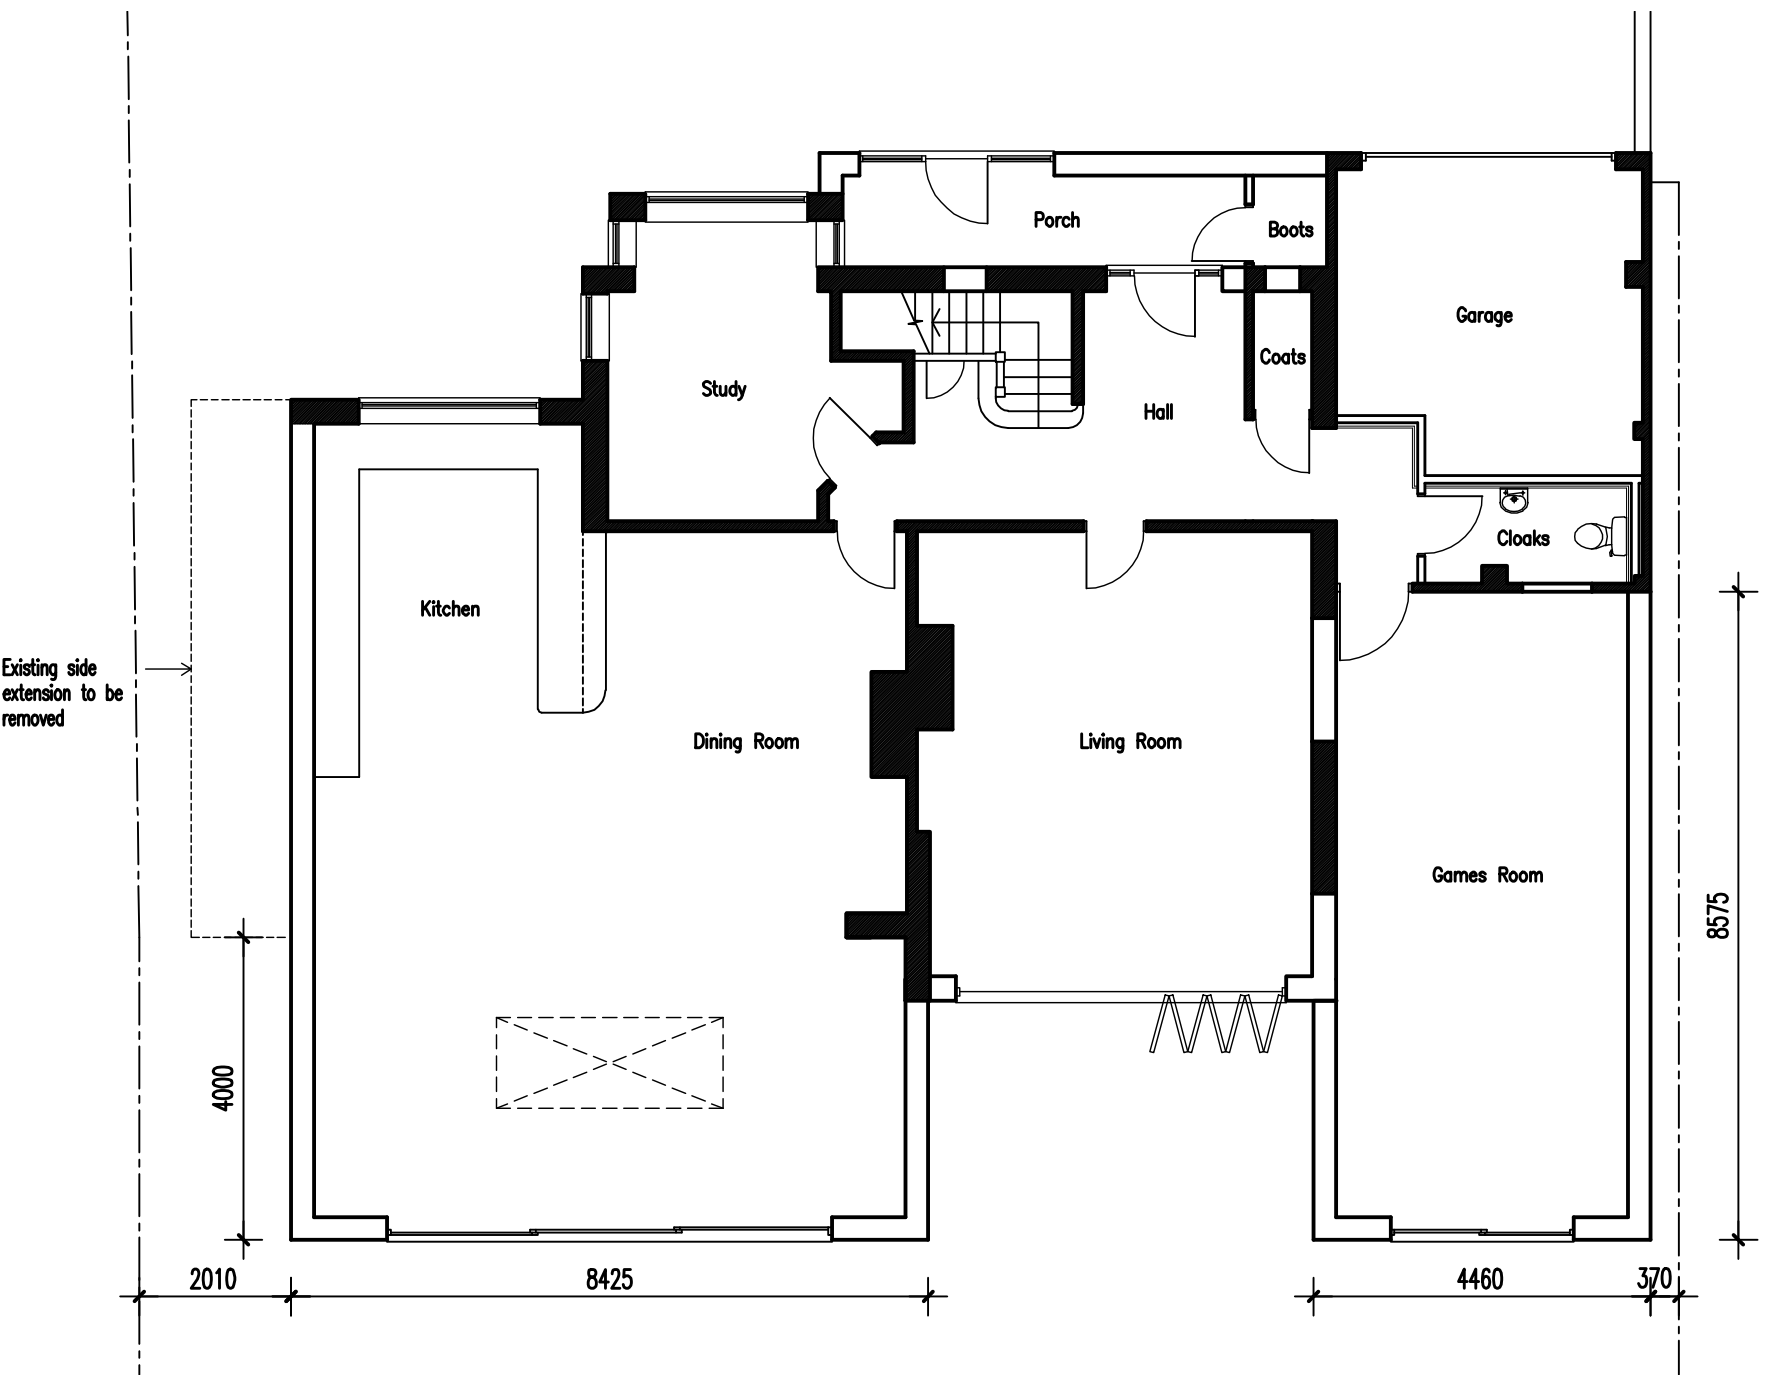

PROPOSED GROUND FLOOR PLAN
Scale 1:100

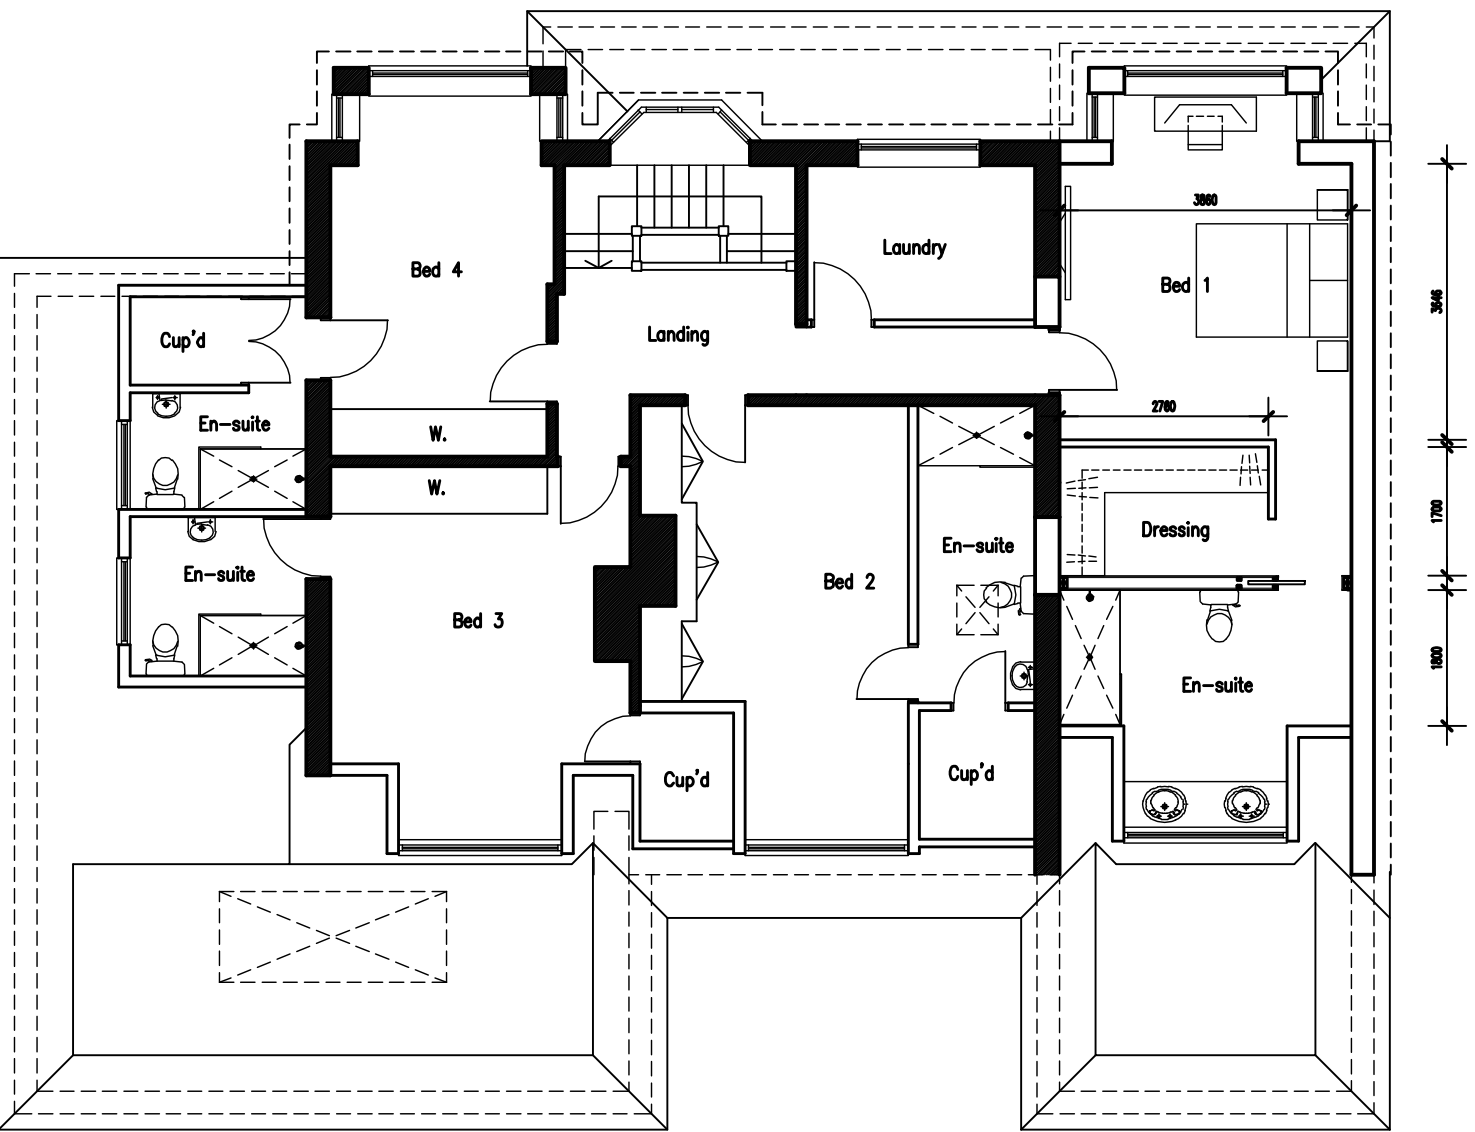

PROPOSED FIRST FLOOR PLAN
Scale 1:100

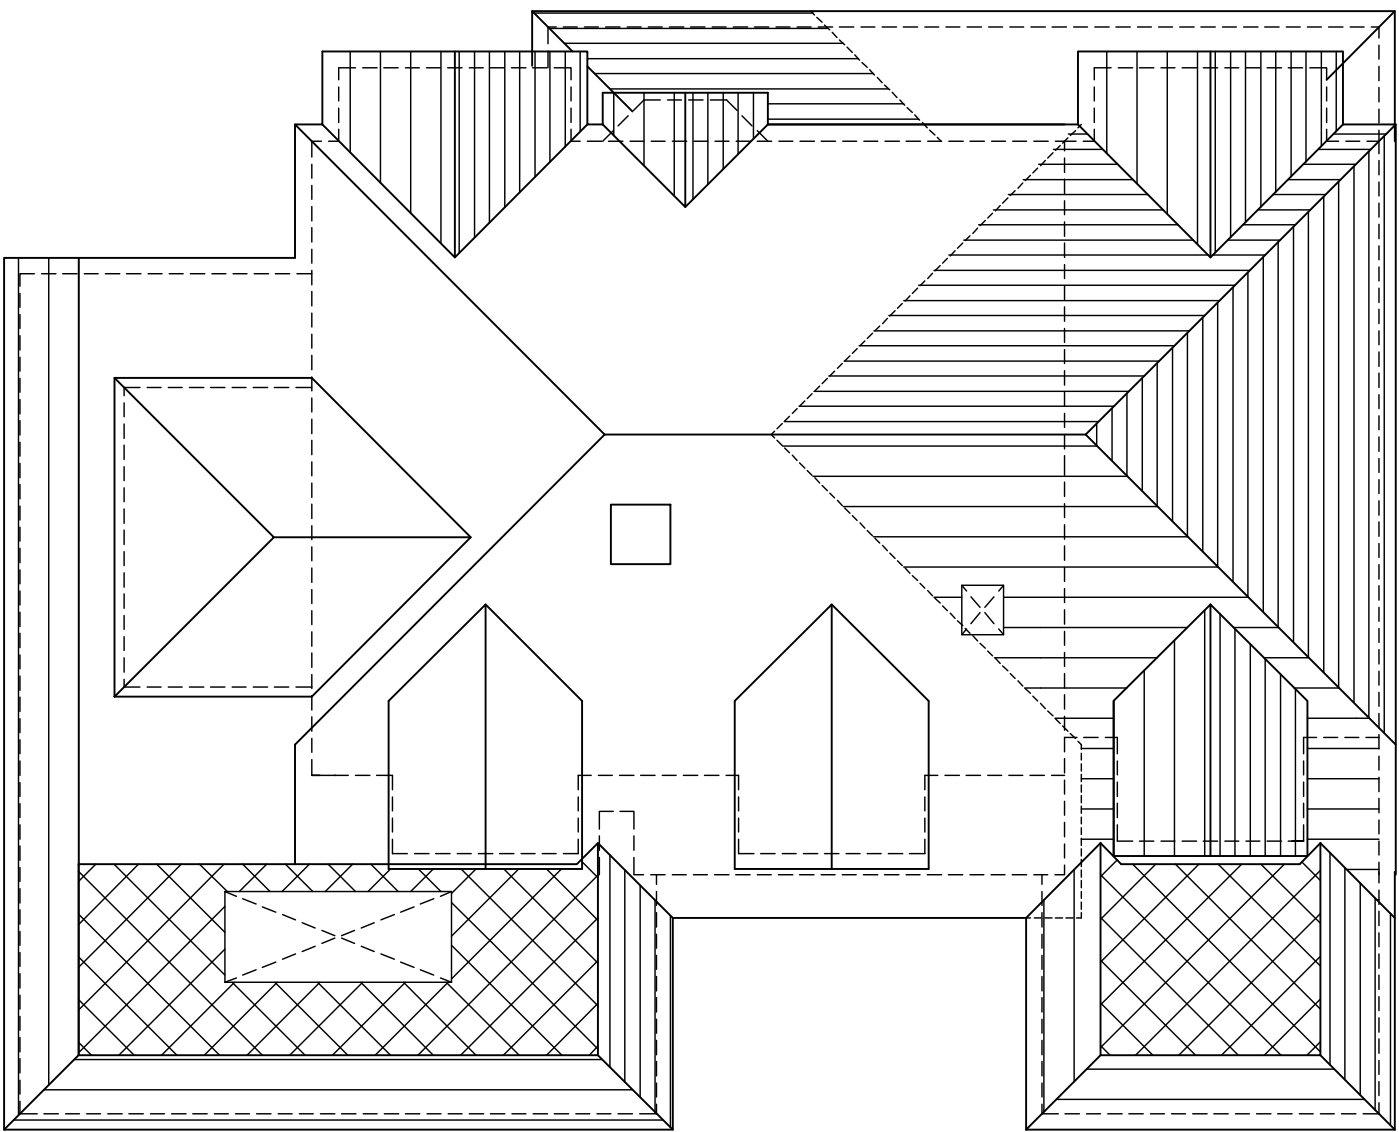

PROPOSED ROOF PLAN
Scale 1:100

ADCS
Architectural Design
Computer Services
30 Foxley Lane
Worthing
West Sussex
BN13 3AD
Tel: 01903 280701
E-mail: adcs@sky.com

Client: MR M. PETRETTA
Project: PROPOSED SIDE & REAR EXTENSIONS
160 LITTLEHAMPTON ROAD
FERRING
WEST SUSSEX BN12 6PH
Drawing: PROPOSED FLOOR PLANS & ELEVATIONS
Scale: 1:100 @ A1 Date: 13.07.26 Drawn: TP
Drawing No. Revision:

0m 5m 10m
Scale Bar - 1:100

1673/P02 C