


RJW® Computer Assisted Design


ARUN DISTRICT COUNCIL			
No.	FG	75	07
RECEIVED 16 07			

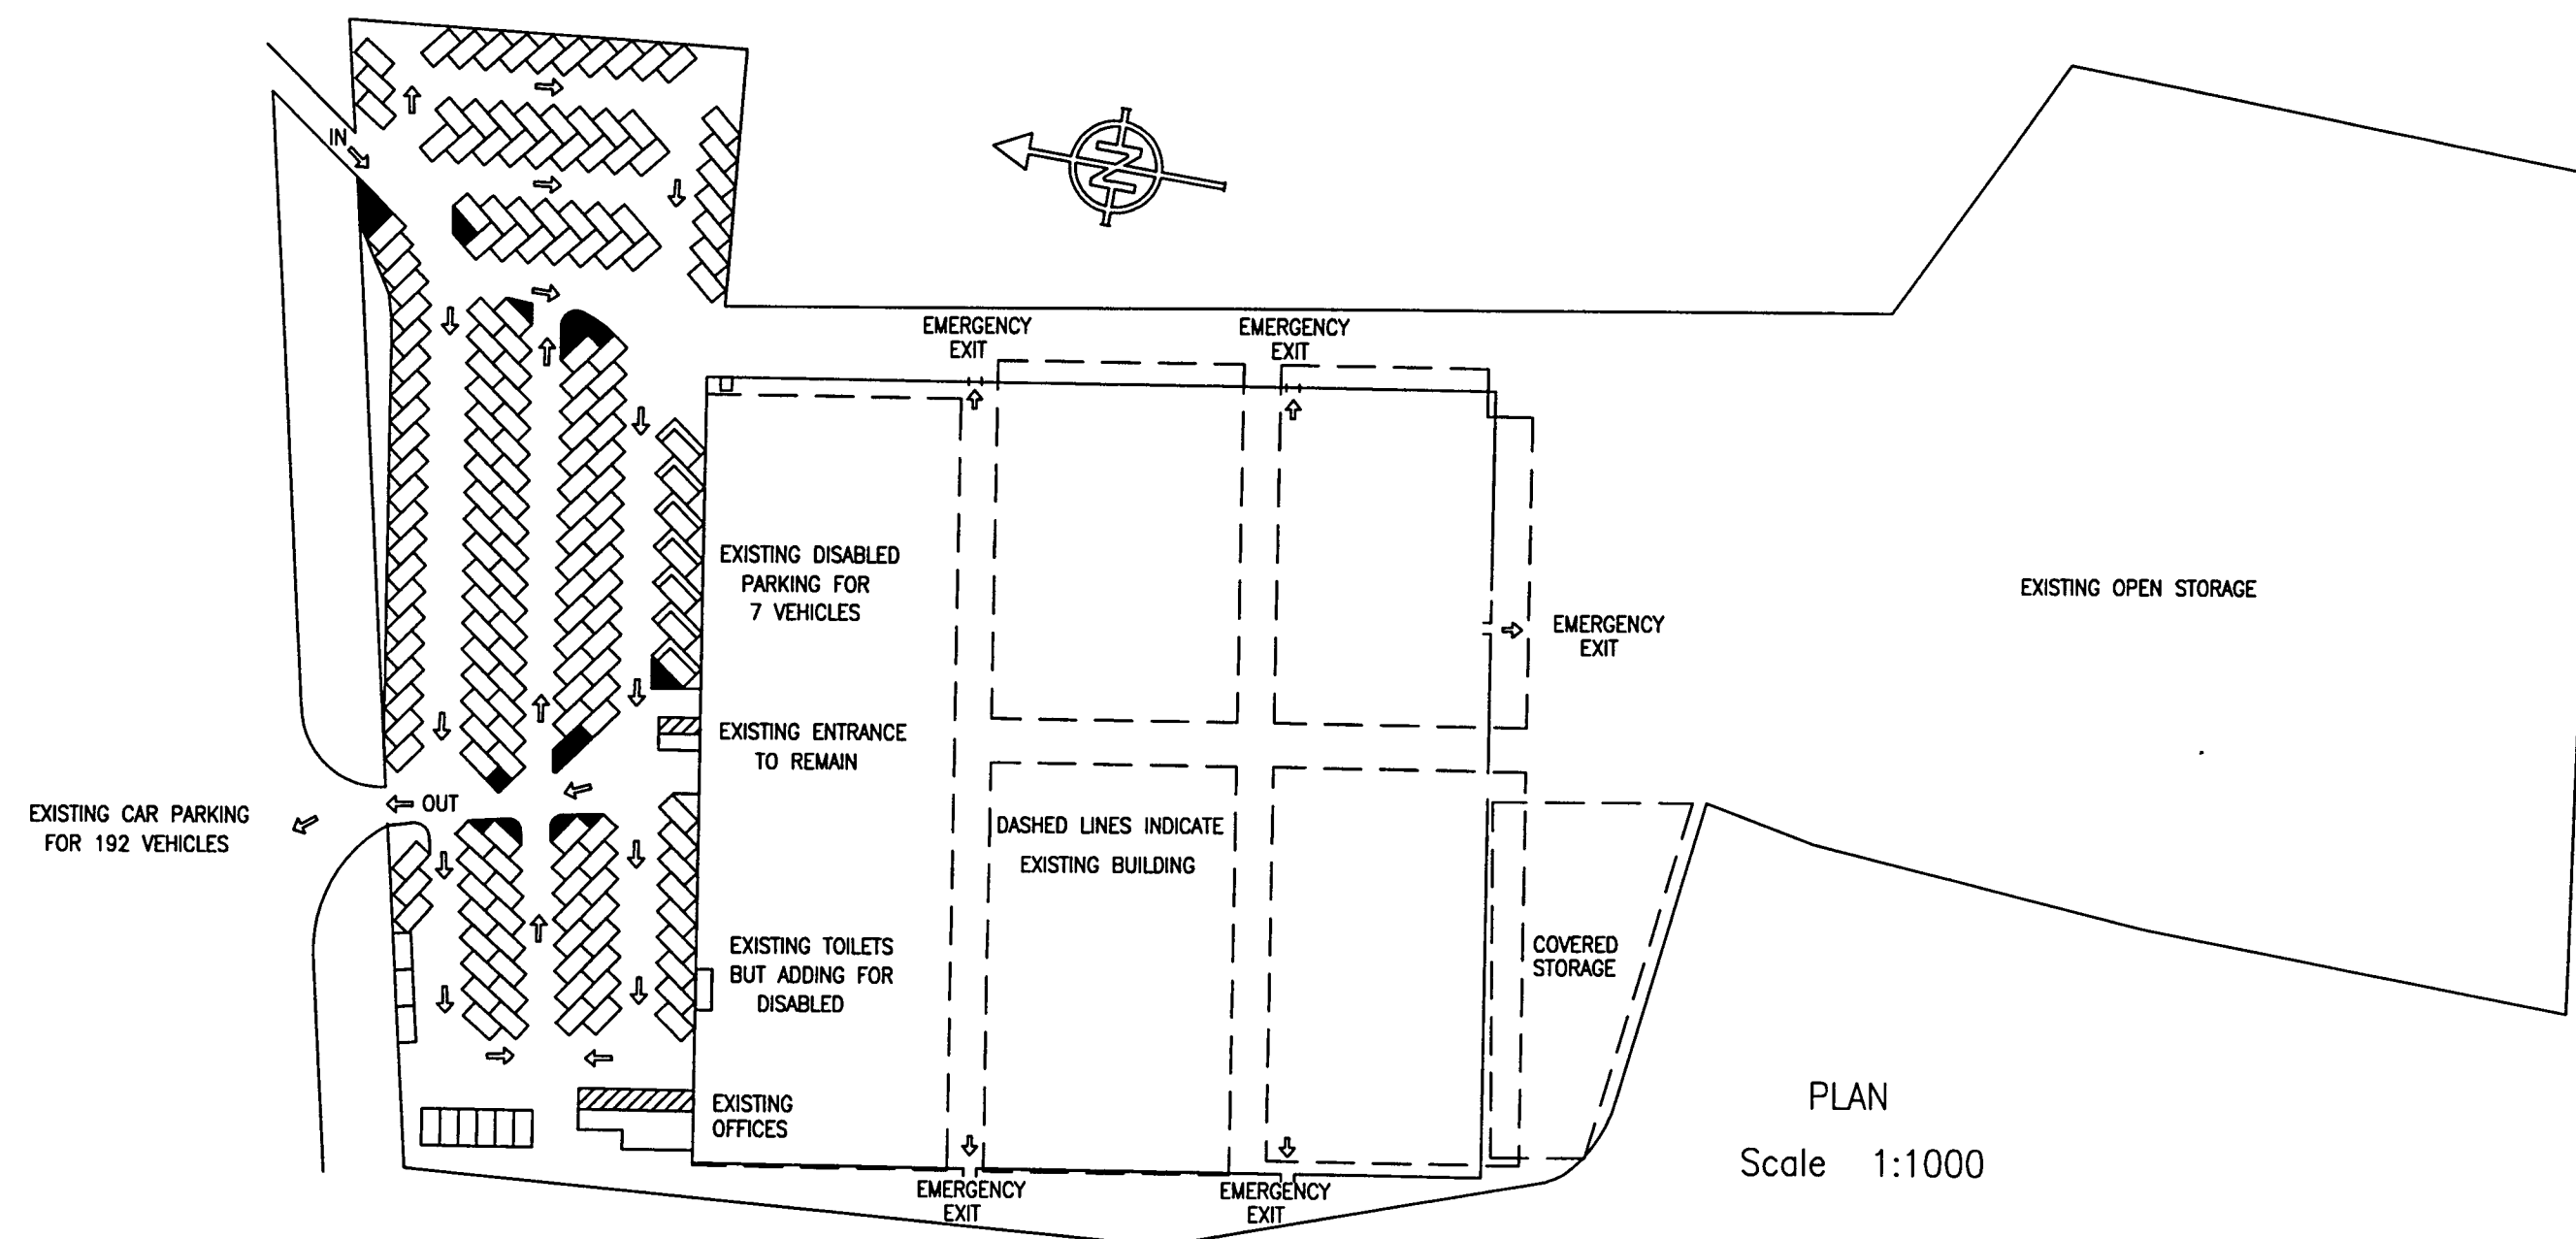


PLAN
Scale 1:1000

PROPOSED NEW ROOF AREA 107m x 107m = 11,449sq.m. = 123,236sq.ft.


ALL ROOF AND SIDE CLADDING IN METAL PROFILE SHEETING. COLOUR AS APPROVED BY LOCAL AUTHORITY.

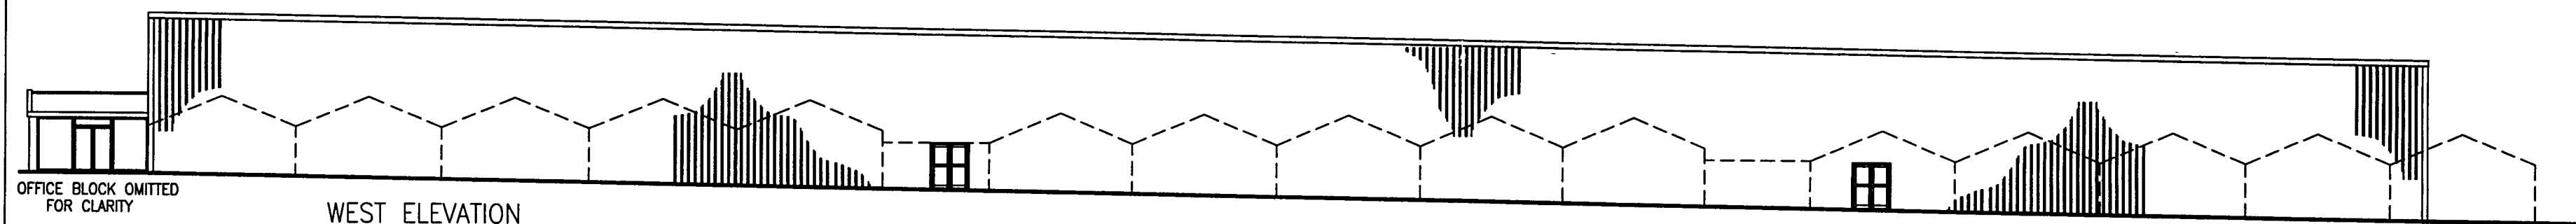


WEST ELEVATION

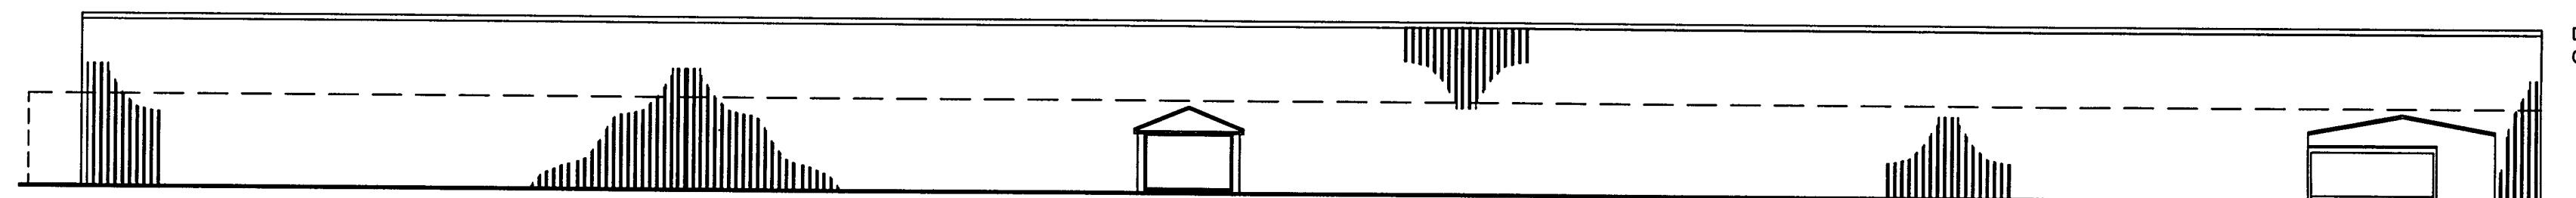

NORTH ELEVATION

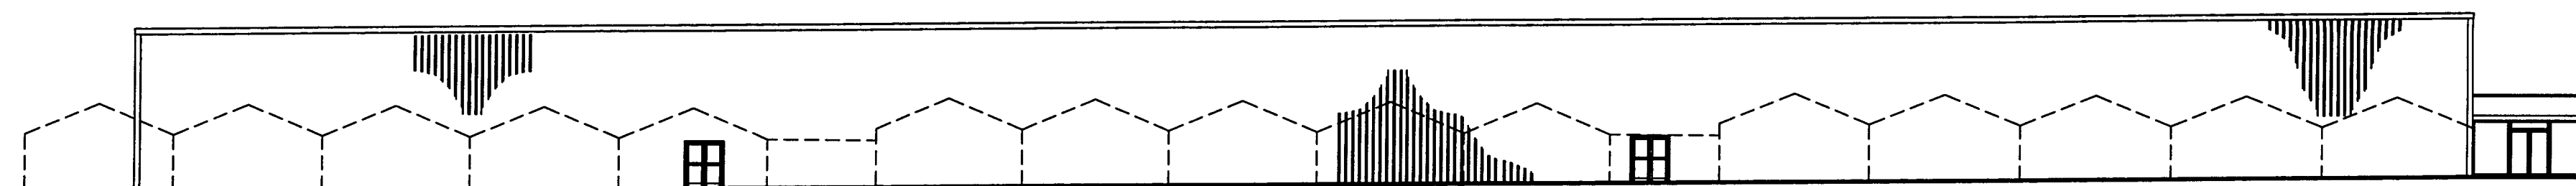

EAST ELEVATION

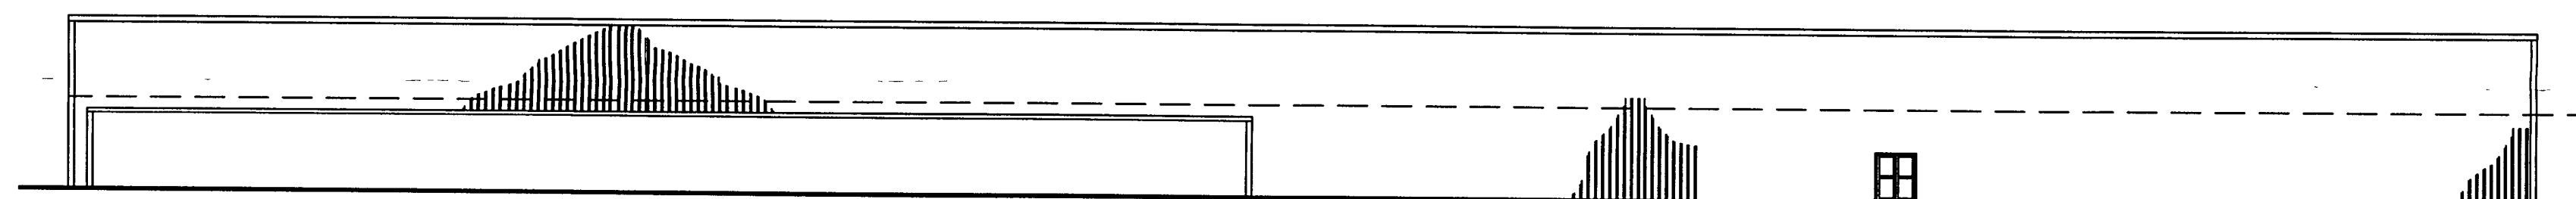

SOUTH ELEVATION

Scale 1:250

Ron J West F.F.B. BUILDING & STRUCTURAL CONSULTANT 33 Highdown Drive Littlehampton W.Sx. BN17 6HH Telephone 01903 717311 e mail: rjw@ronwest.free-online.co.uk		
Client MR M WIGGINS 'COUNTRY FAYRE' LITTLEHAMPTON RD. FERRING WEST SUSSEX		
Job PROPOSED REROOFING AND REFURBISHMENT OF EXISTING BUILDINGS TO ONE SINGLE BUILDING FOR USE AS A GARDEN CENTRE, TOGETHER WITH THE USE OF THE REAR LAND FOR OPEN STORAGE		
Drawing Title SITE PLAN AND PROPOSED ELEVATIONS		
Date MAY 2007	Scales AS NOTED @A2	Drawn by RJW
CAD File D:\WIGGINS\MCNTRYFAR	Plot Scale 1:50@A2	
Drwg No. C1406/12		