




PROPOSED SOUTH ELEVATION 1:100

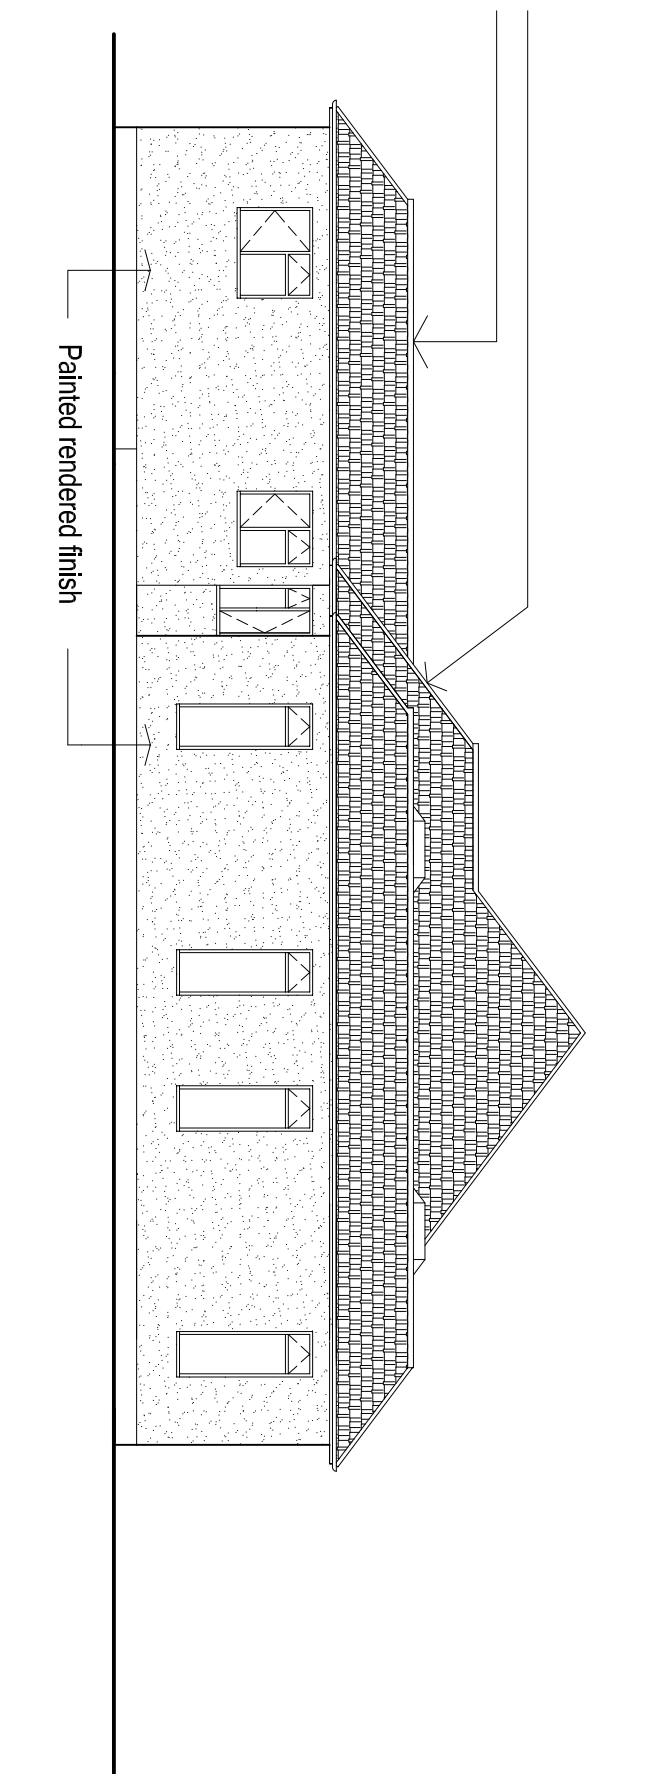


PROPOSED EAST ELEVATION 1:100

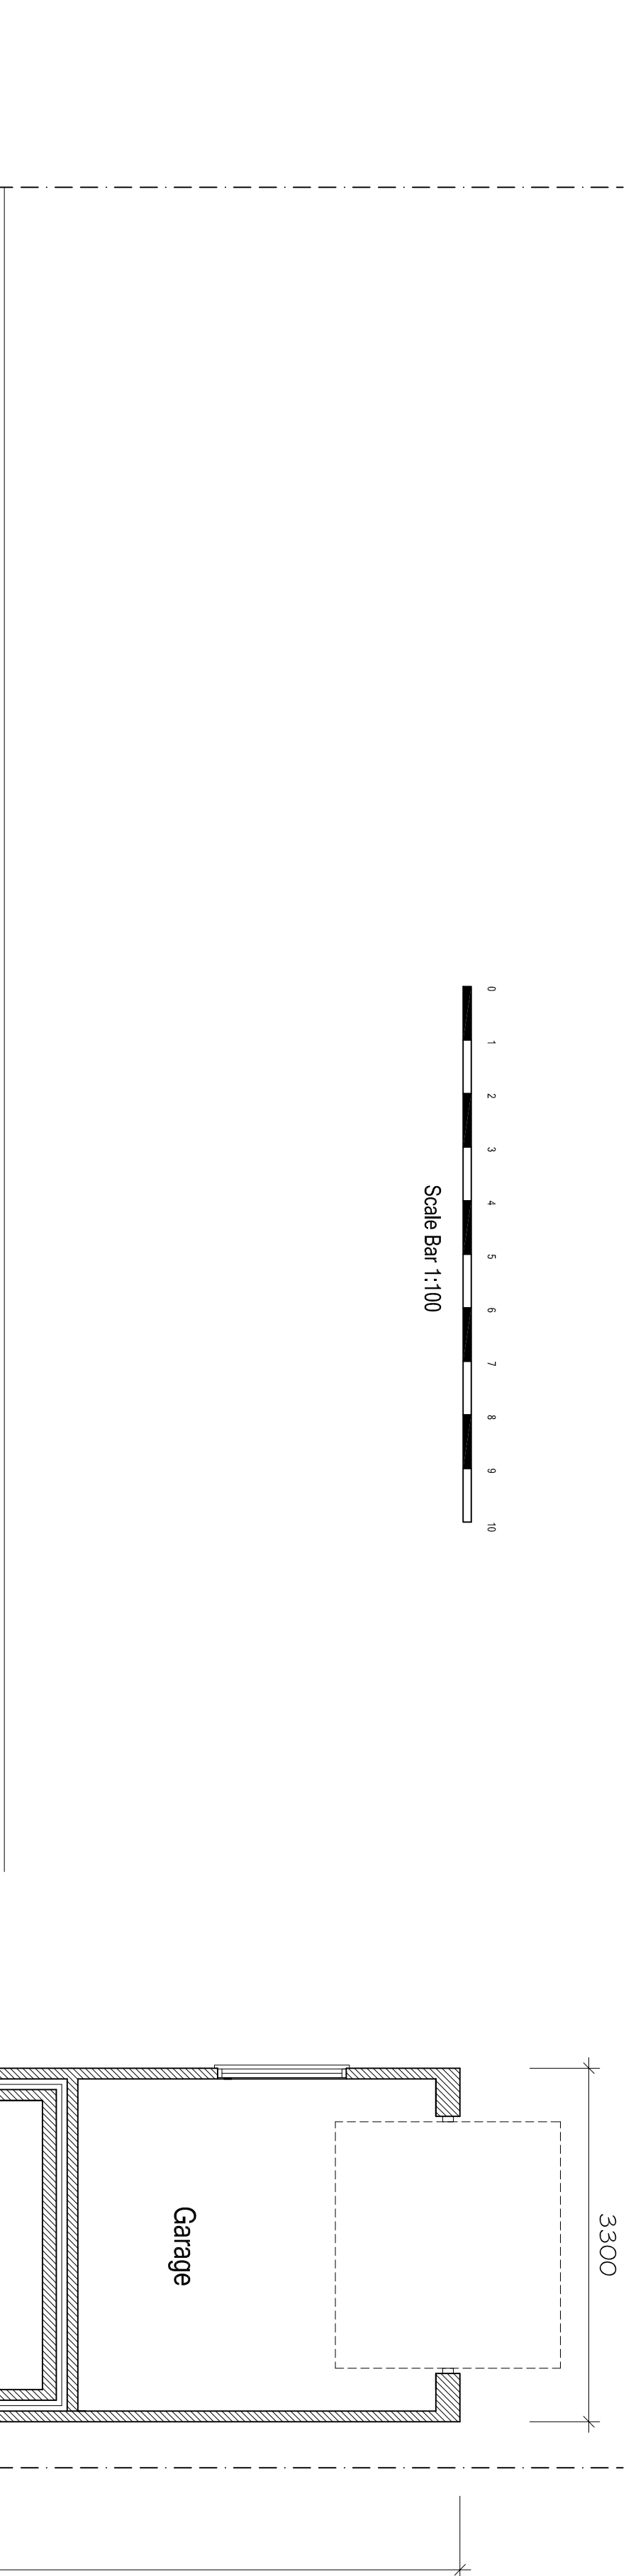


PROPOSED NORTH ELEVATION 1:100

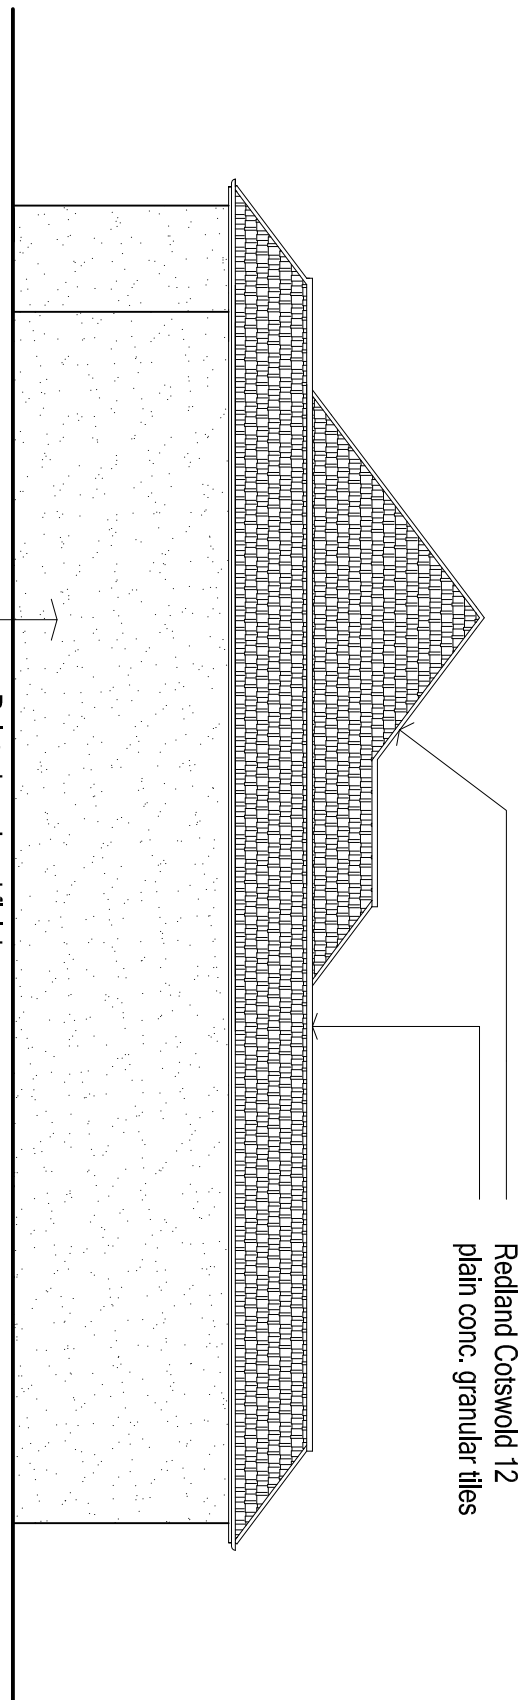

PROPOSED WEST ELEVATION 1:100

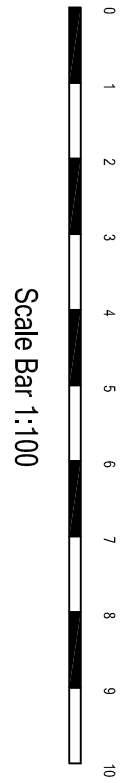

Scale Bar 1:100

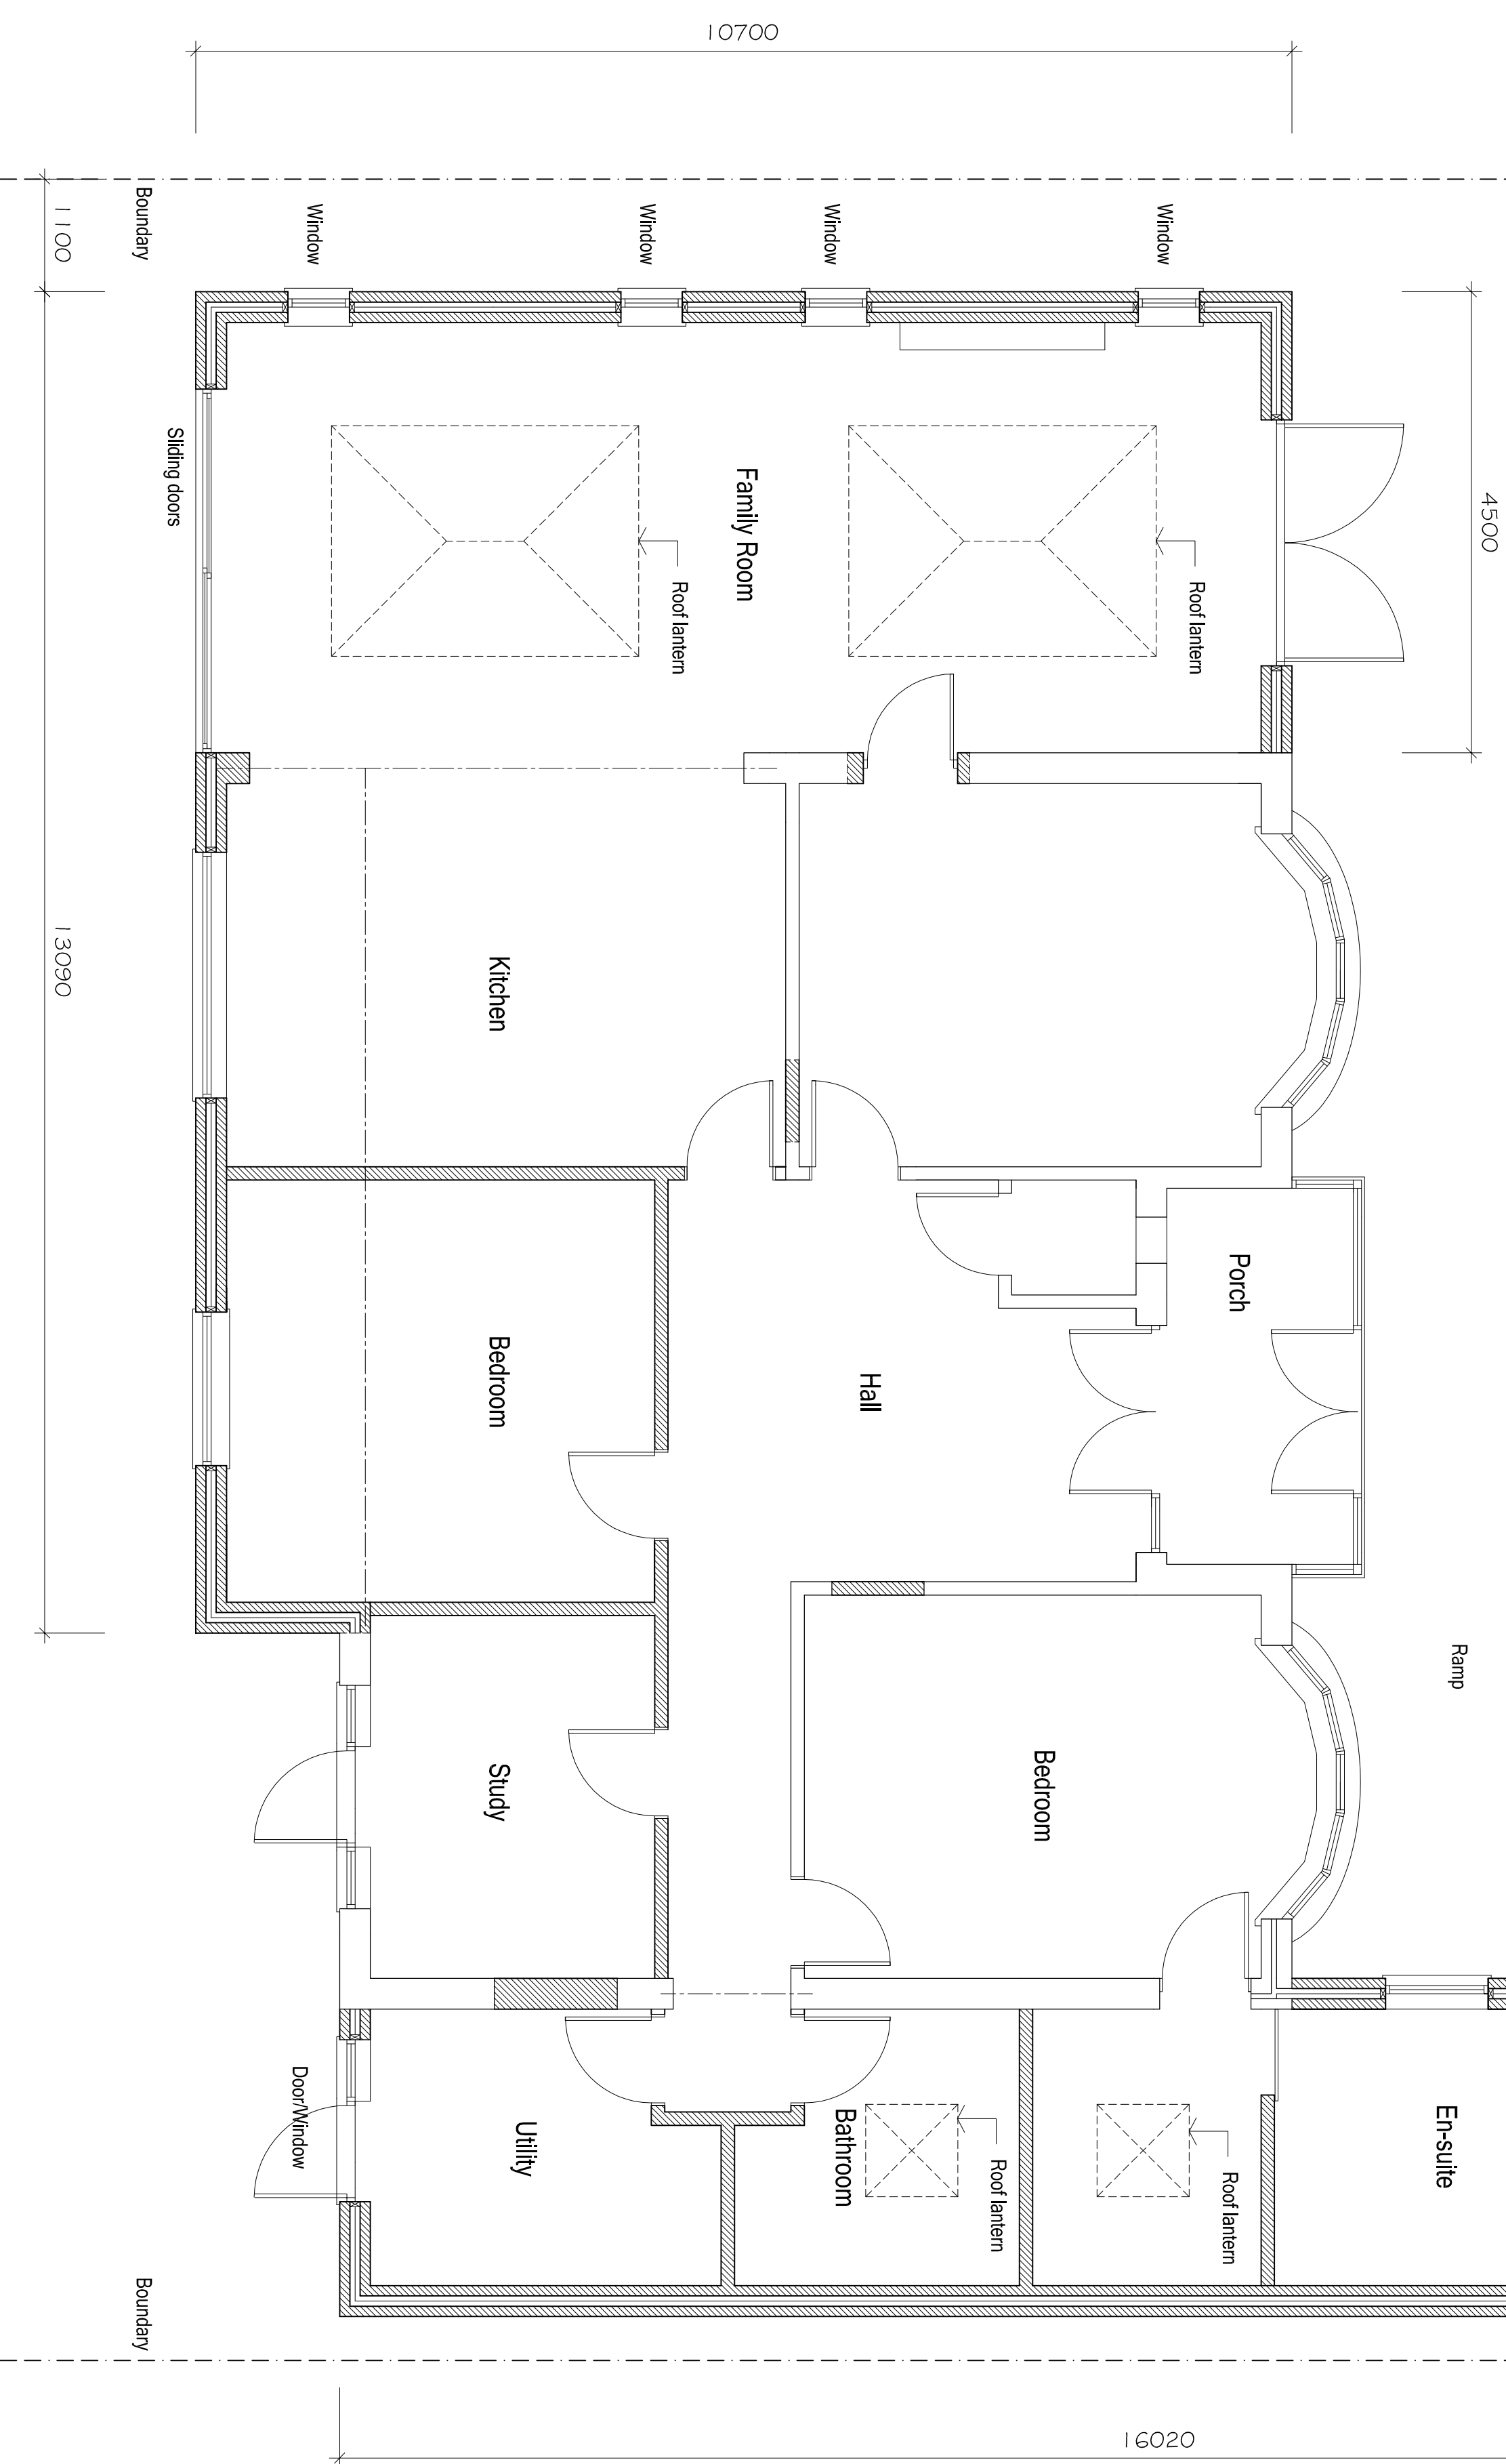

PROPOSED GROUND FLOOR PLAN 1:50



Scale Bar 1:50

## ARW Design

DRAWING NO: 1055/1

REVISION: c

DRAWING TITLE: PROPOSED FLOOR PLANS, ELEVATIONS & BLOCK PLAN  
CLIENT: J & S JEANROT  
PROJECT: SINGLE STOREY SIDE EXTENSIONS WITH ATTACHED GARAGE TO FRONT  
LOCATION: 15, TELGARH ROAD, FERRING, WEST SUSSEX

SCALE: AS NOTED @ paper size A1  
DATE: NOVEMBER 2014  
DRAWN: ARW

### GENERAL

This drawing to be read in conjunction with Construction Notes ref: CN \*\*\*\* & structural engineers design details. Contractor to verify all dimensions and angles etc on site prior to work commencing. Staircase dimensions where applicable to be checked on site prior to manufacture. All parts of structure that are inaccessible including underground and linings have not been inspected and may need to be exposed where required by structural engineer or building control for suitability where taking additional loads. All services including electrical, plumbing & heating etc to clients instructions.

The client is reminded of his obligations under the Construction Design & Management Regulations 2007 particularly the to appoint a Health & Safety CDM Co-ordinator where required to do so under the regulations.

The property owner is reminded of the requirement to serve a Party Structure Notice on any adjoining property owner should they need to do so under the requirements of the Party Wall etc Act 1996