

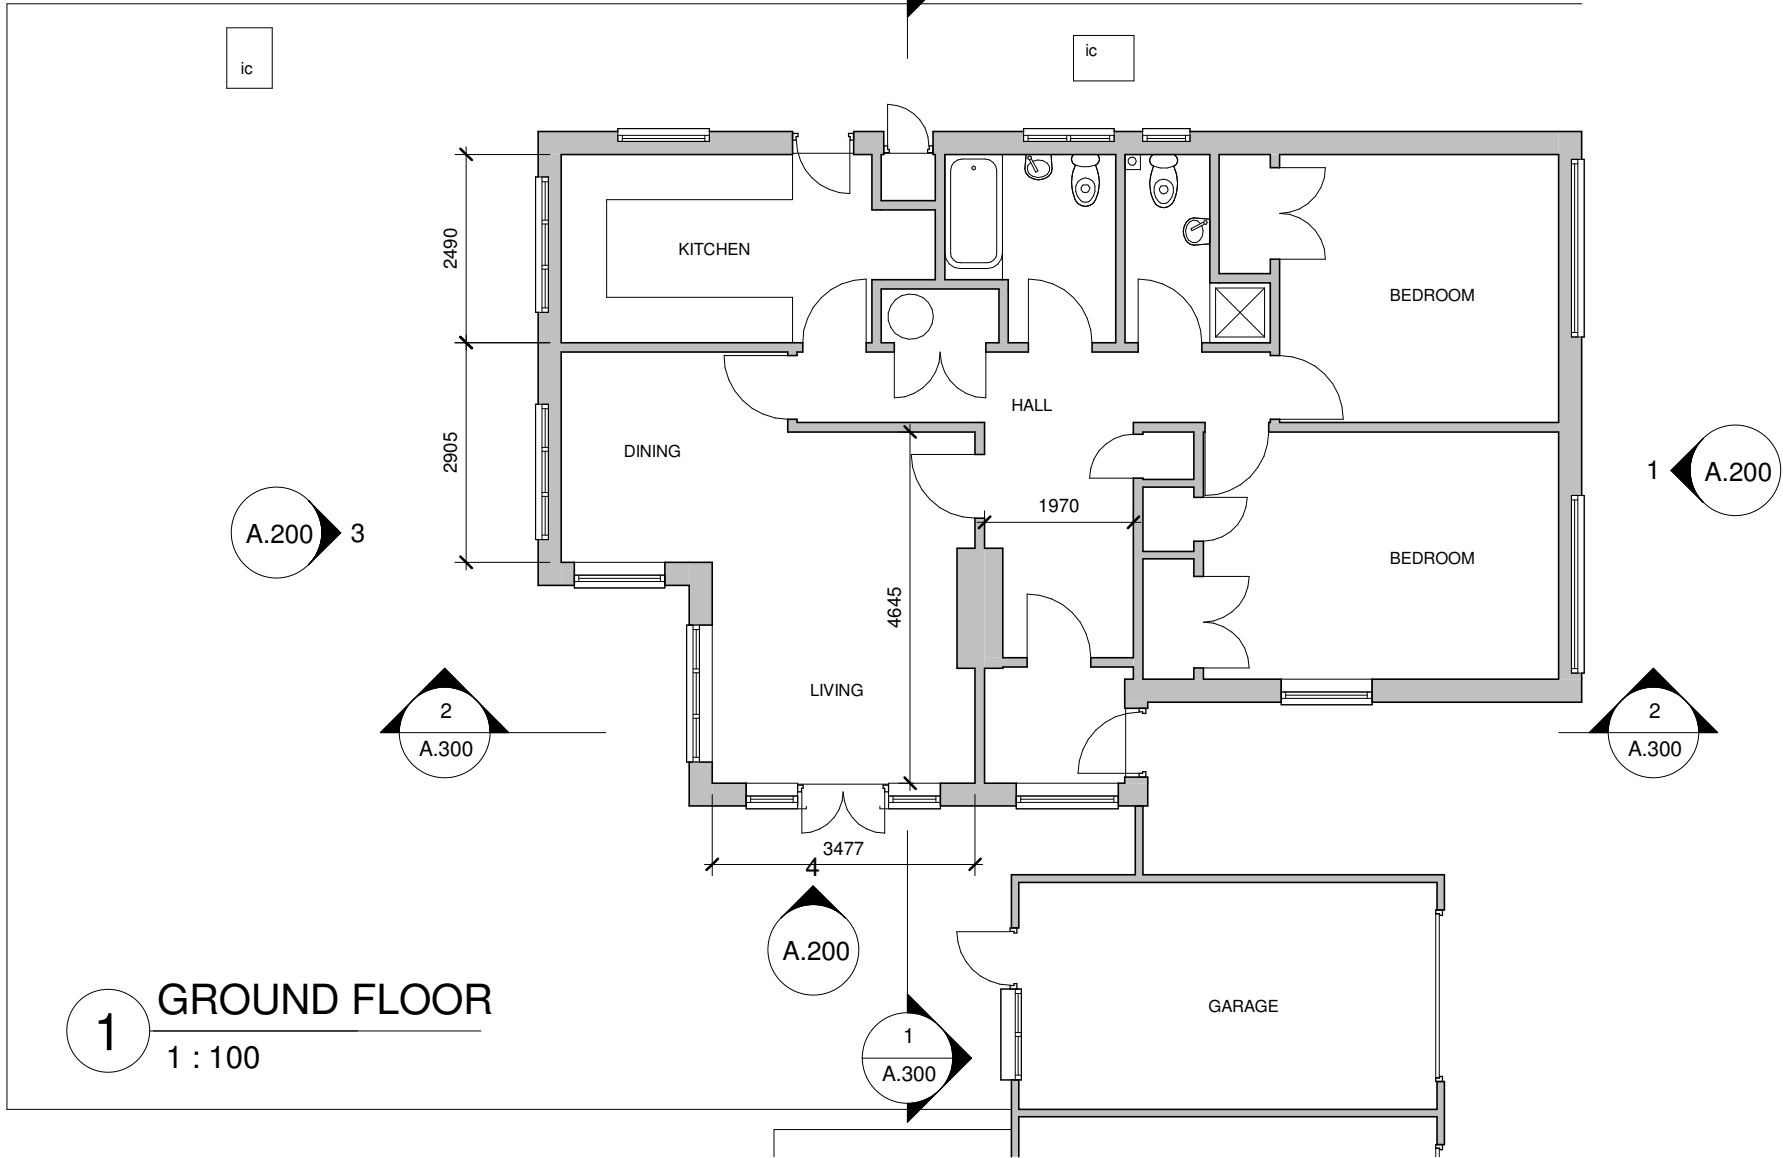


VISUAL SCALE 1:50 @ A3

2 ROOF PLAN
1 : 100

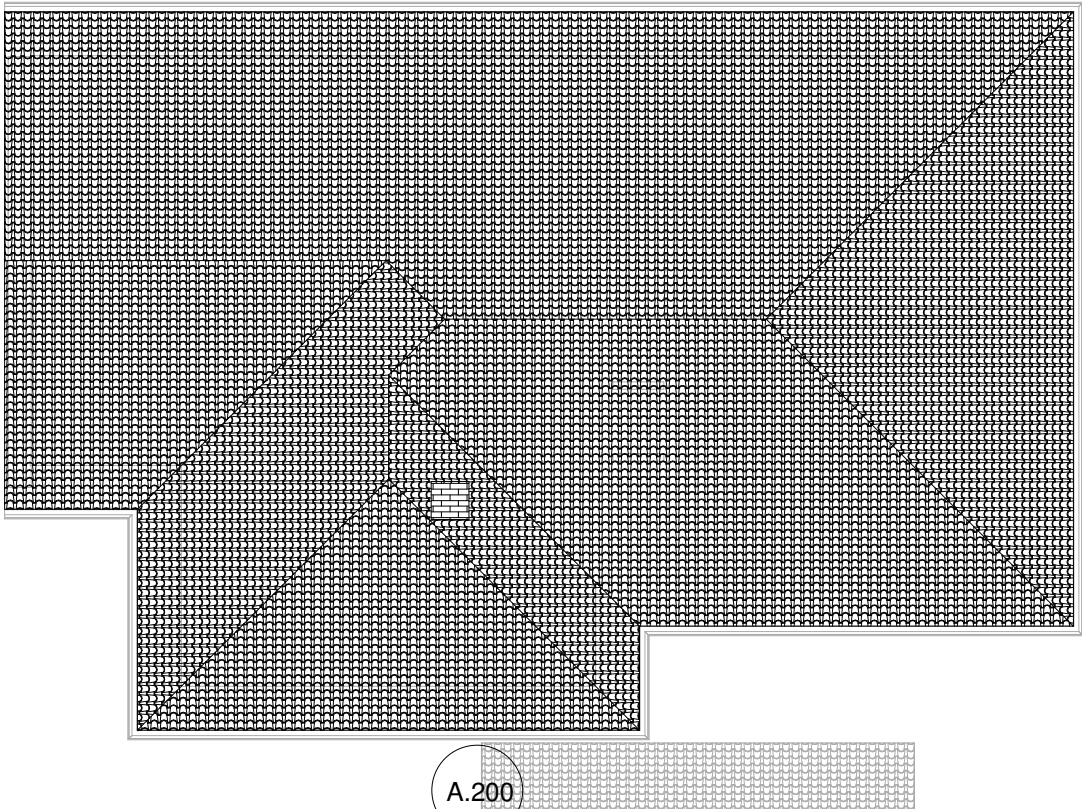

1 GROUND FLOOR
1 : 100

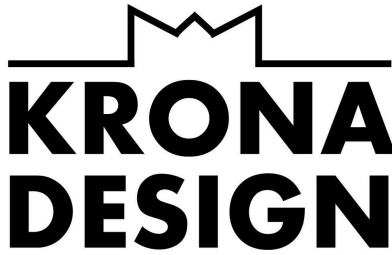

ARCHITECTURAL DESIGN & DRAFTING
50 Grand Parade | Brighton | BN2 9QA
info@kronadesign.co.uk | kronadesign.co.uk
Tel: 01273 900209 Mob: 07827 994111

PROJECT
**Proposed Extension
& Loft Conversion**

ADDRESS
**9 Lamorna Gardens
Ferring
West Sussex**

TITLE
Existing Plans

CLIENT
Mr & Mrs Tilbury

DRAWN	STATUS	DATE
JLB	Design	04/02/19

SCALE (@ A3)	PROJECT NUMBER
1 : 100	KD.0840

DRAWING NUMBER	REV
A.100	