






PROPOSED ELEVATIONS 1:100

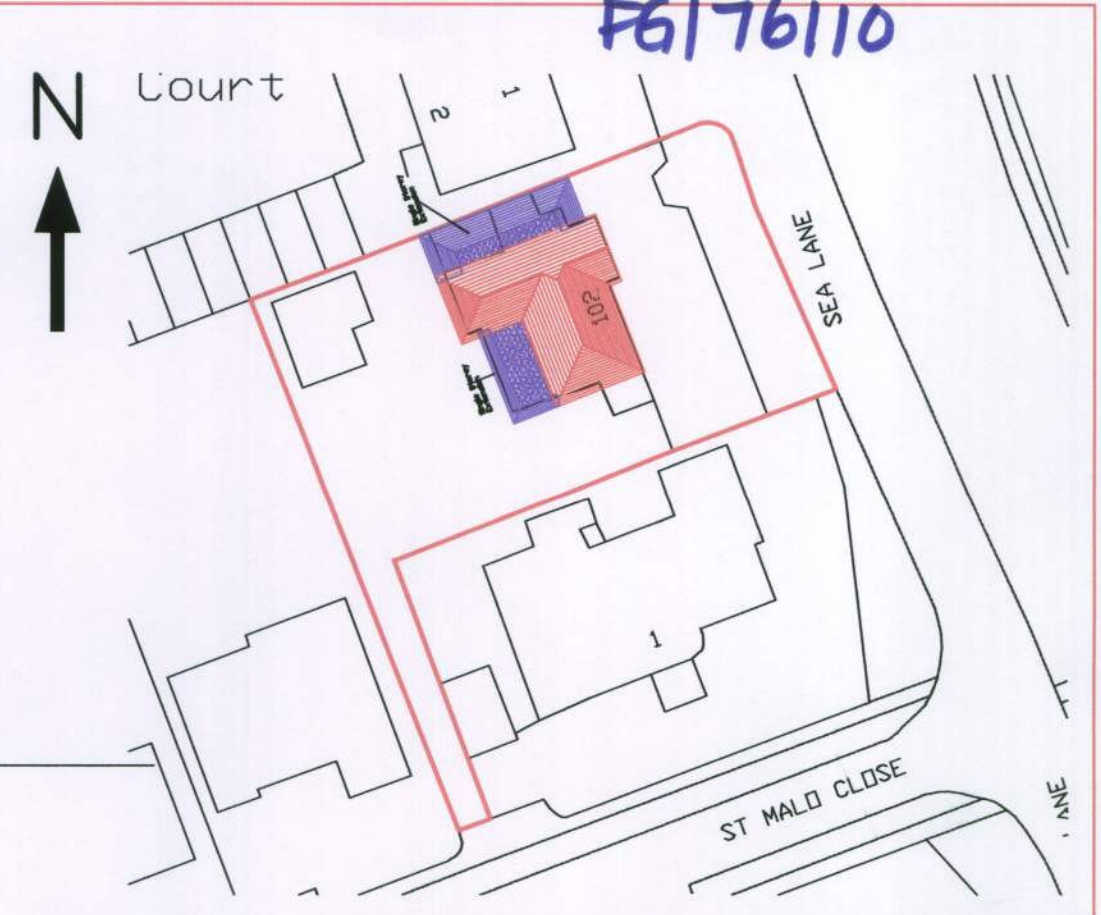

PROPOSED BLOCK PLAN 1:500

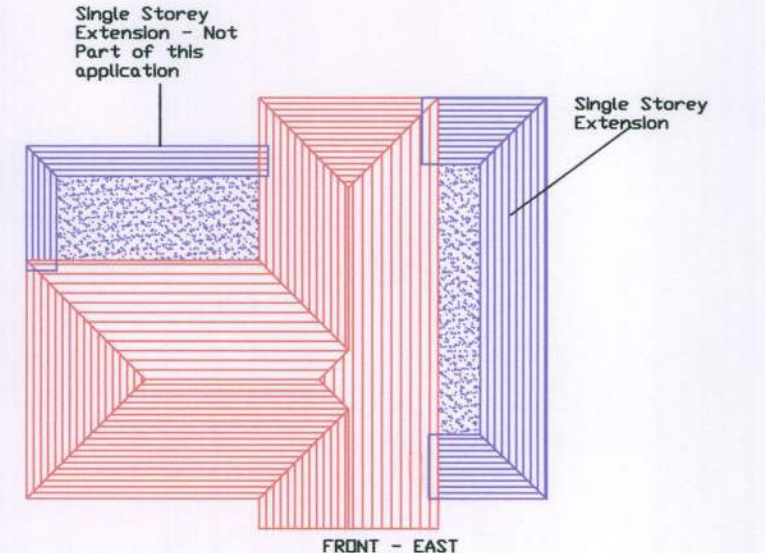


PROPOSED ROOF PLAN 1:200

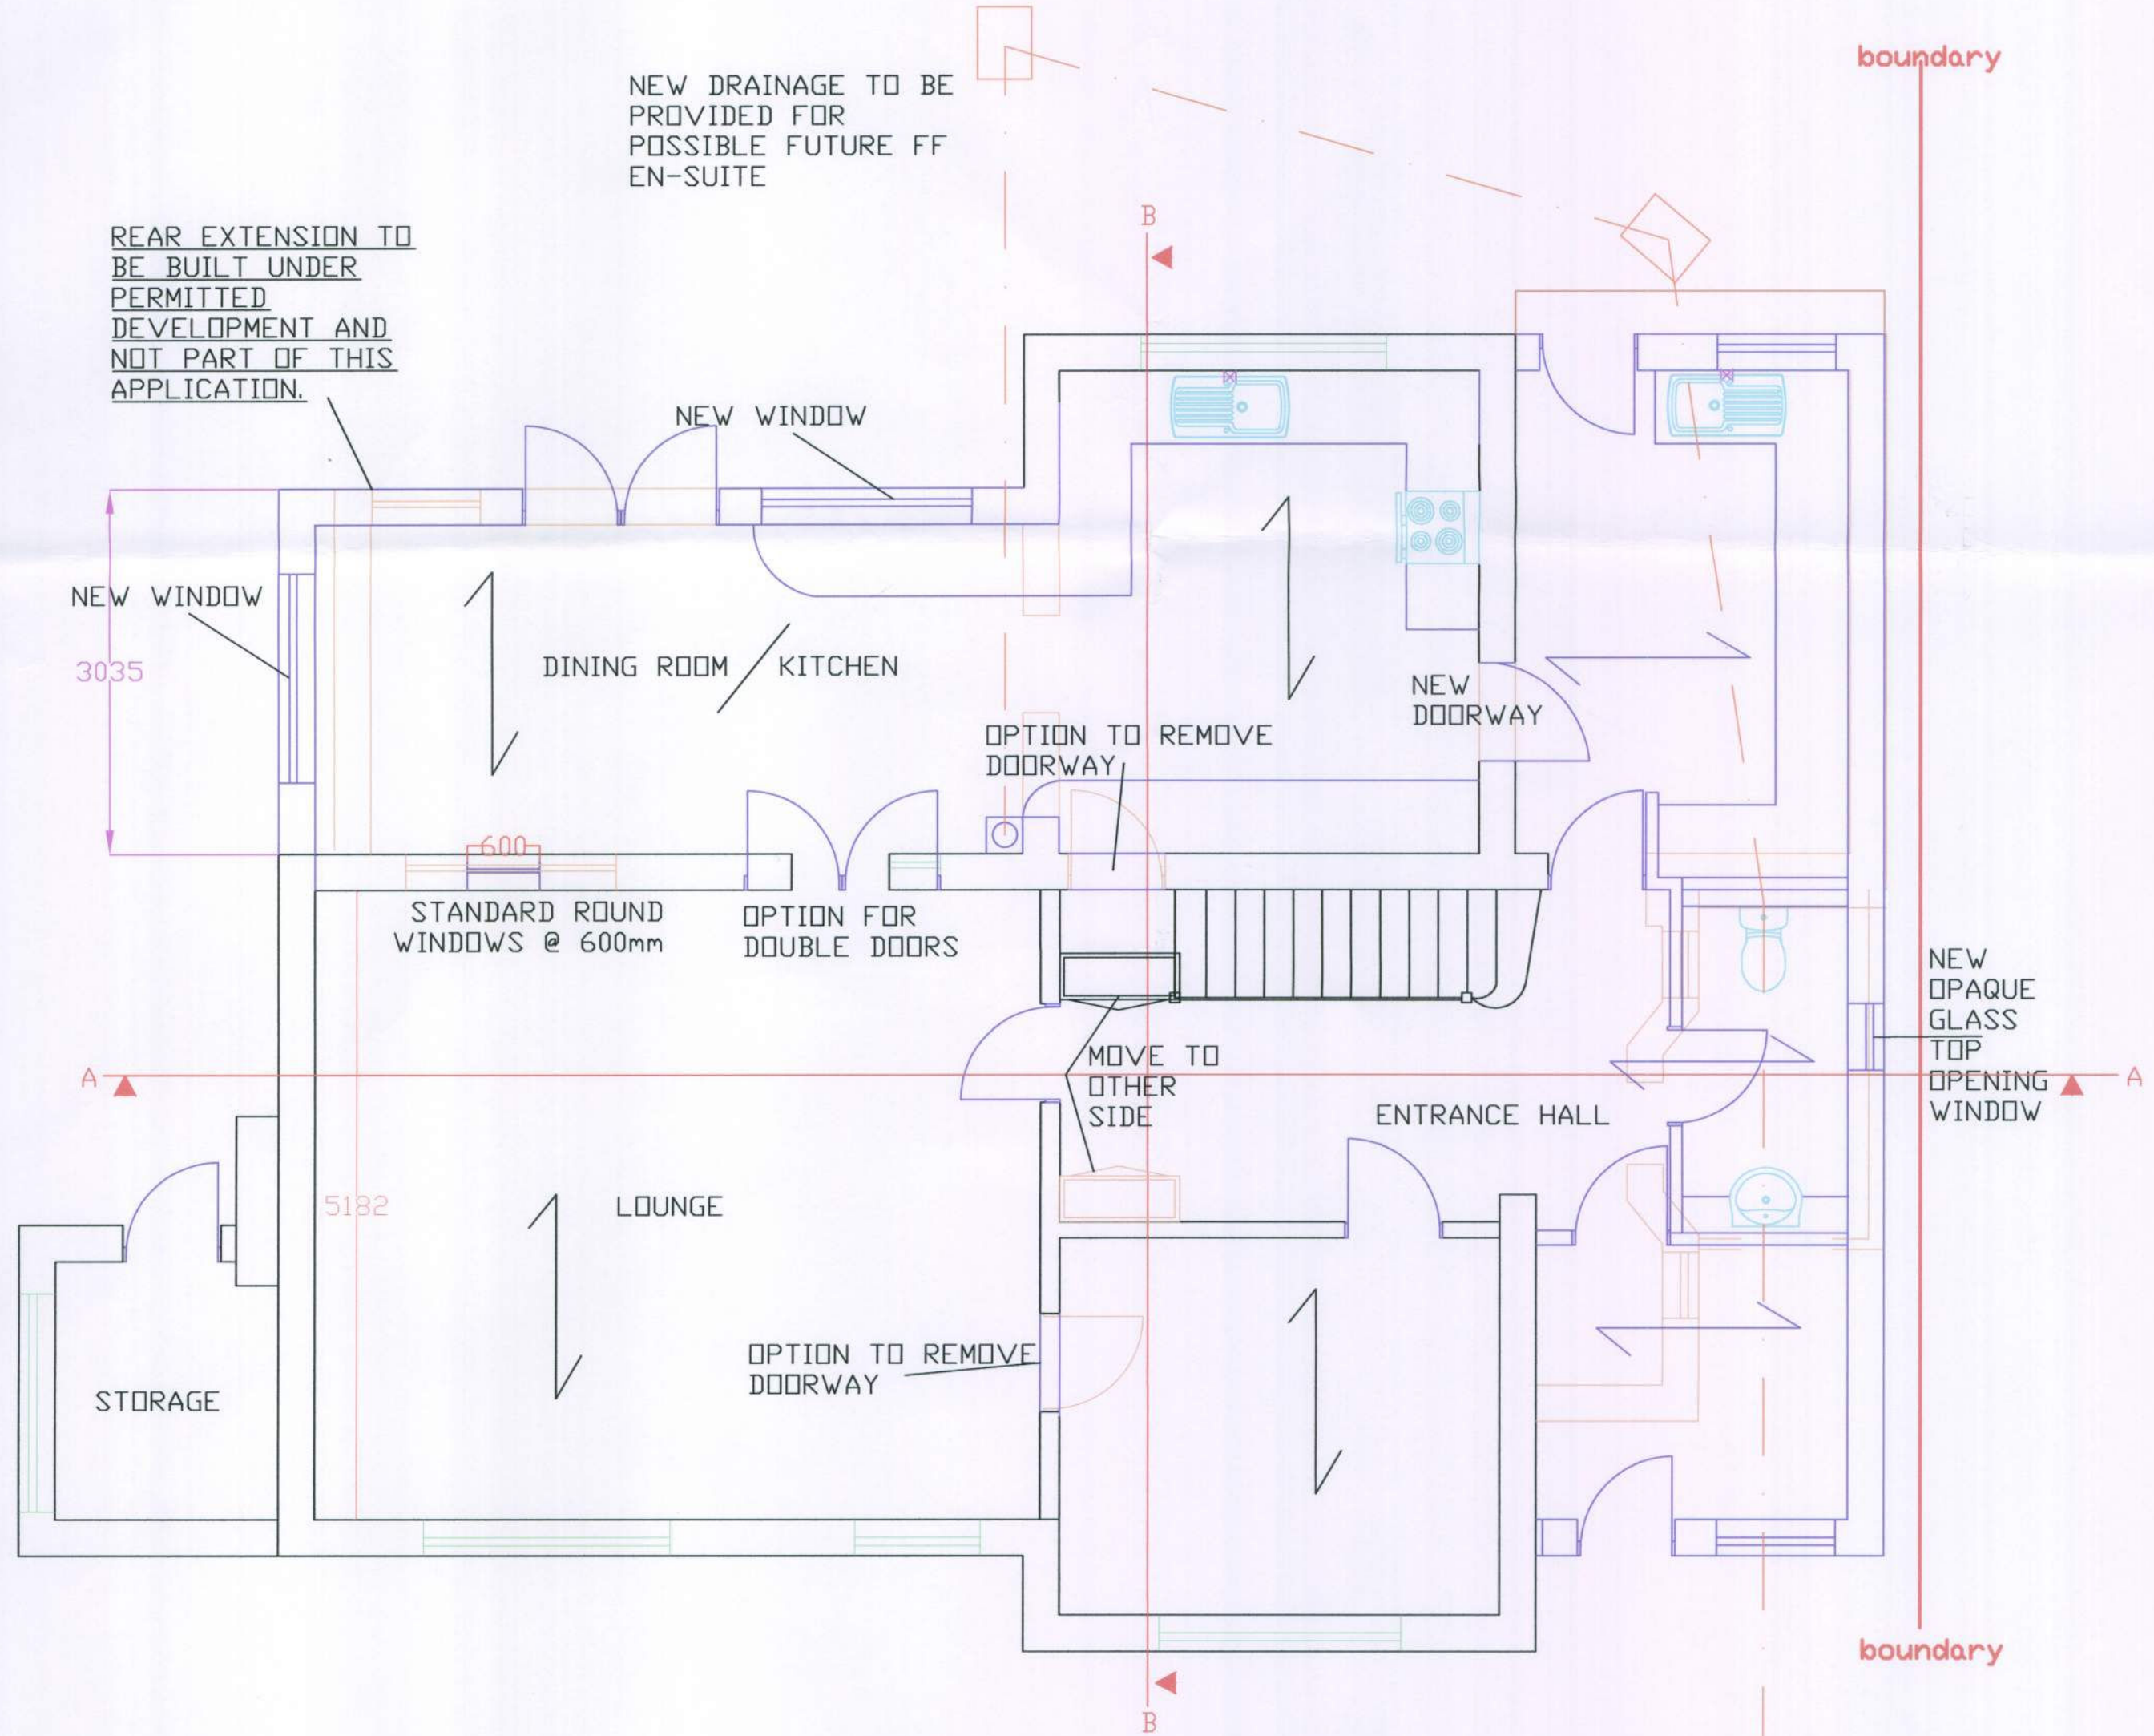

GROUND FLOOR

PROPOSED FLOORPLANS 1:100

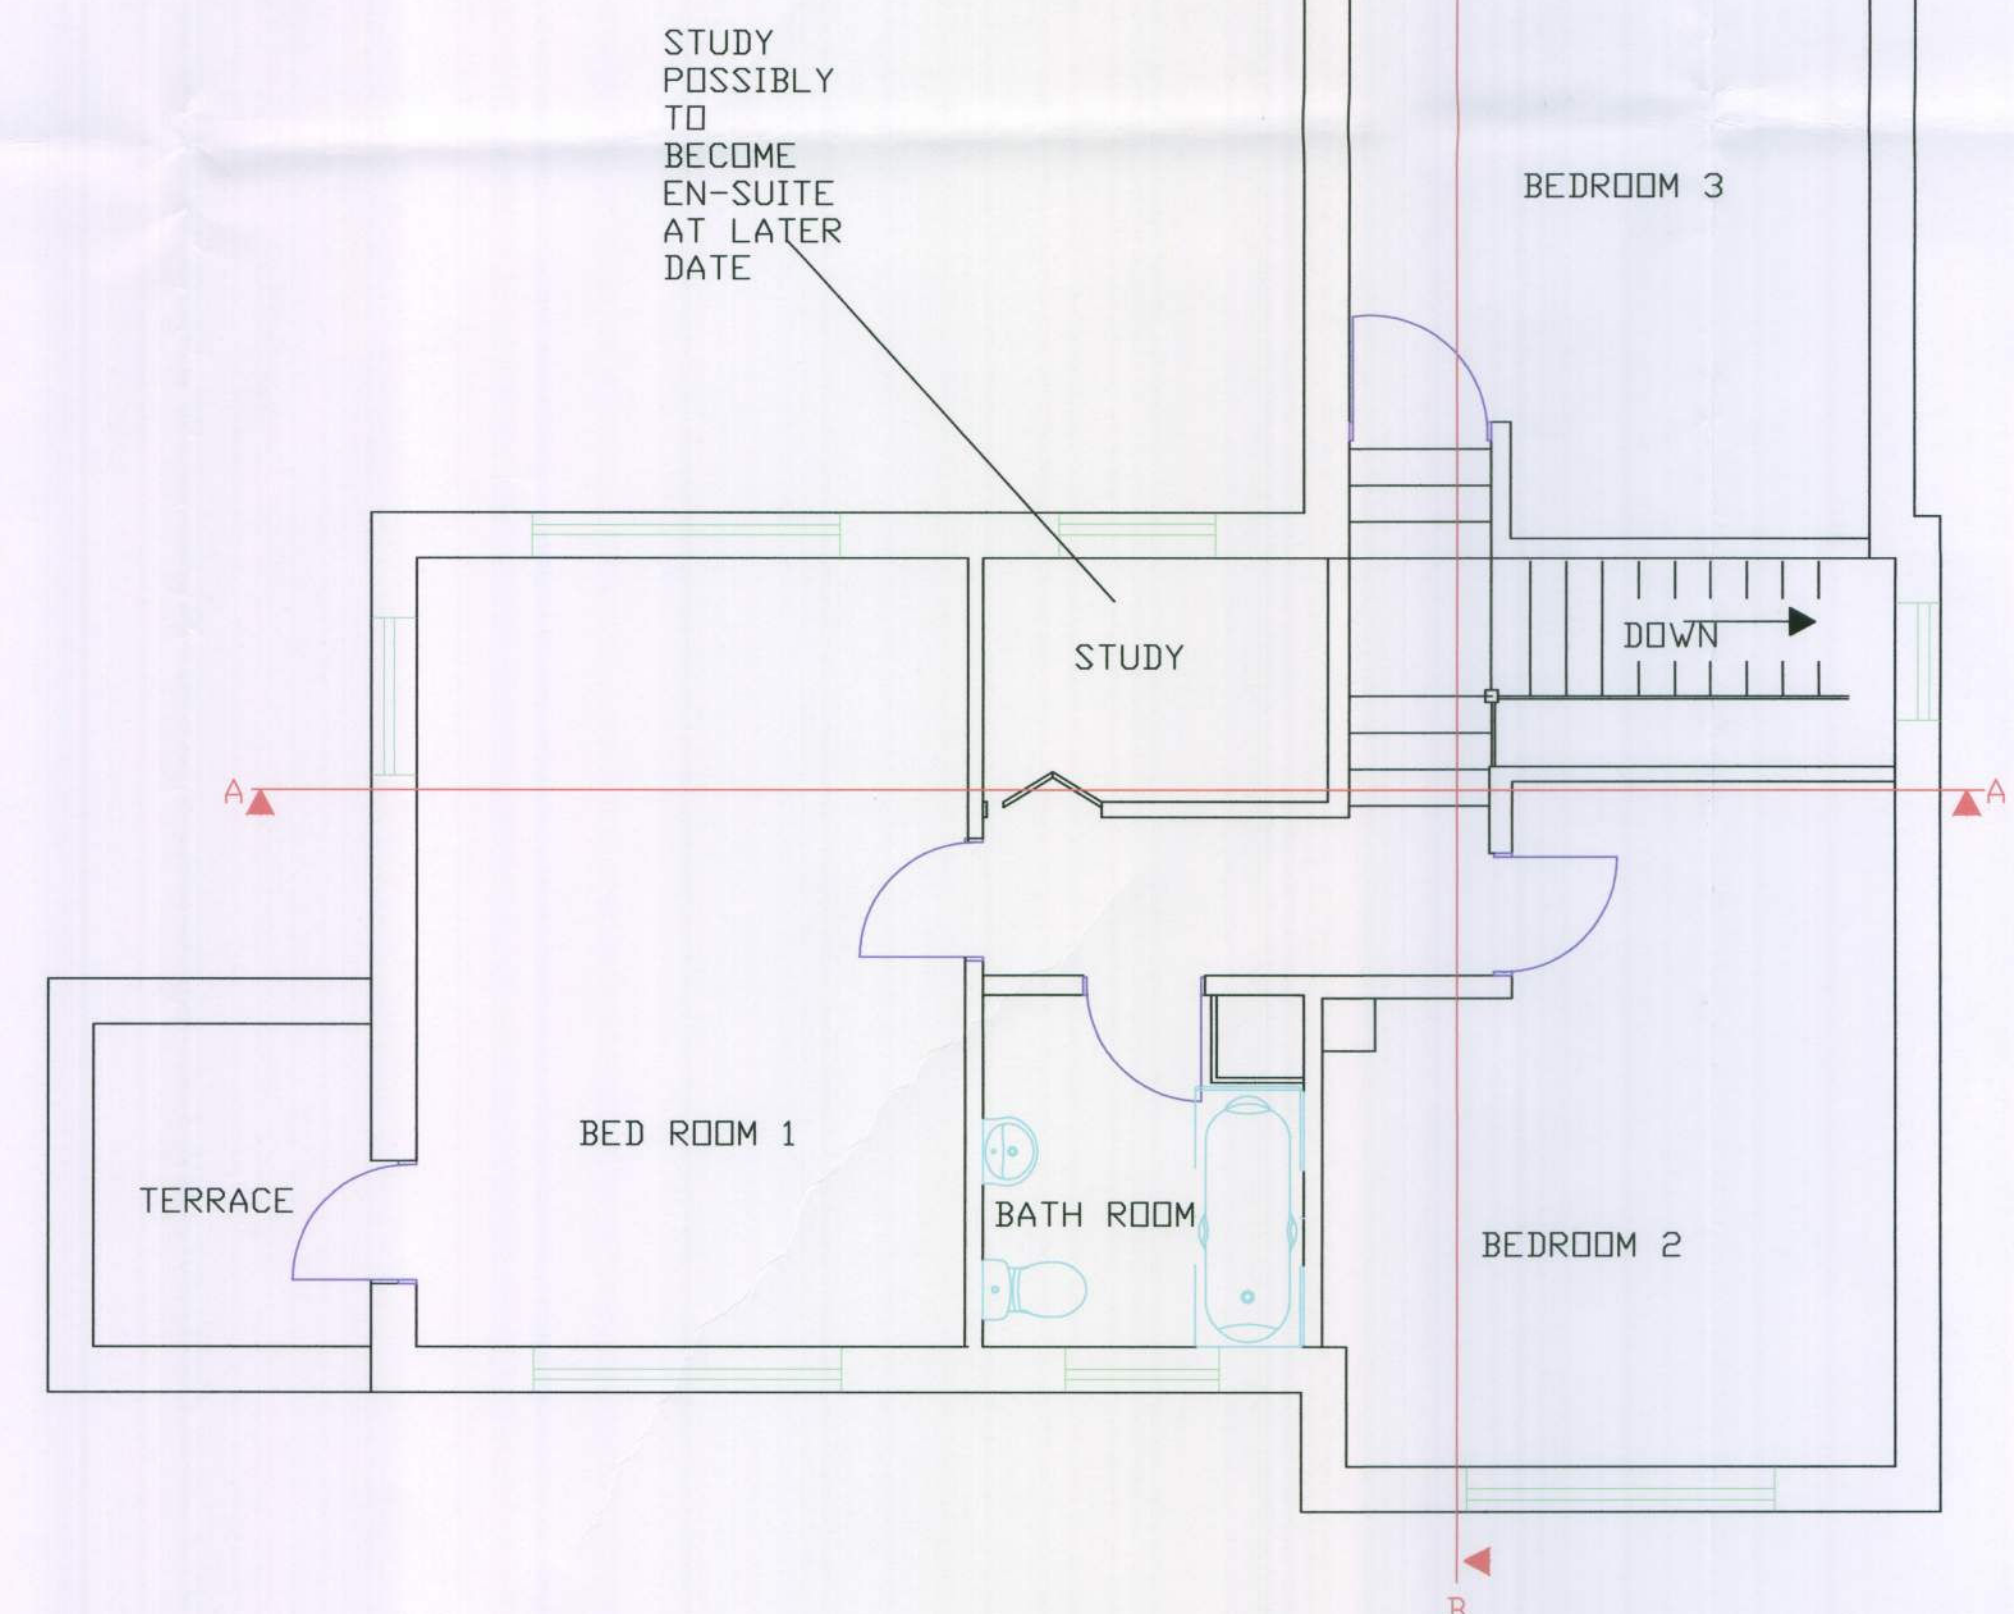

FIRST FLOOR

WORKS

THE WORK IS TO BE CARRIED OUT IN ACCORDANCE WITH THE APPROVAL OF LOCAL AUTHORITY ADMINISTERED BY THE BUILDING CONTROL OFFICER. NO WORK IS TO BE CARRIED OUT PRIOR TO THE RECEIPT OF PLANNING PERMISSION, IF REQUIRED.

ALL WORKS TO BE CARRIED OUT IN STRICT ACCORDANCE WITH RELEVANT PARTS OF BUILDING REGULATIONS ACT 1984 & 1985 AND ALL SUBSEQUENT REVISIONS TO THE APPROVED DOCUMENT 2000 AND SUBSEQUENT AMENDMENTS.

ALL EXTERNAL FINISHES TO MATCH EXISTING. NO PART OF NEW BUILDING TO EXCEED BOUNDARY.

All dimensions to be checked on site prior to commencement of work, except for planning purposes.

This drawing is the copyright of CALDOTECH LTD and may not be copied, altered or reproduced in any way without written authority.

CALDOTECH LTD
41 WILLOWHAYNE AVE
EAST PRESTON
WEST SUSSEX
BN16 1PL Telephone 01903 859176

PROPOSED FLOORPLANS, ELEVATIONS,

102 Sea Lane
Ferring
Worthing
West Sussex
BN12 5HB

CLIENT Mr & Mrs Scott

RS	Amends for Planning	MG	1/6/10
2	Client Amends	EG	11/6/10
1	PROPOSED	MG	04/05/10
Issue	Details	By	Date

SCALE As Shown on A1
DATE 18/05 10
DRAWING NUMBER 9093/02R3