



NOTES

- DO NOT SCALE OFF THIS DRAWING EXCEPT FOR PLANNING PURPOSES
- CHECK ALL DIMENSIONS ON SITE BEFORE ANY WORK IS COMMENCED
- ALL GOODS MATERIALS AND WORKMANSHIP MUST CONFORM WITH CURRENT BUILDING REGULATIONS, BRITISH STANDARDS AND CODES OF PRACTICE
- COPYRIGHT OF THIS DRAWING IS RETAINED BY THE ARCHITECT AND IT MUST NOT BE REPRODUCED WITHOUT WRITTEN CONSENT

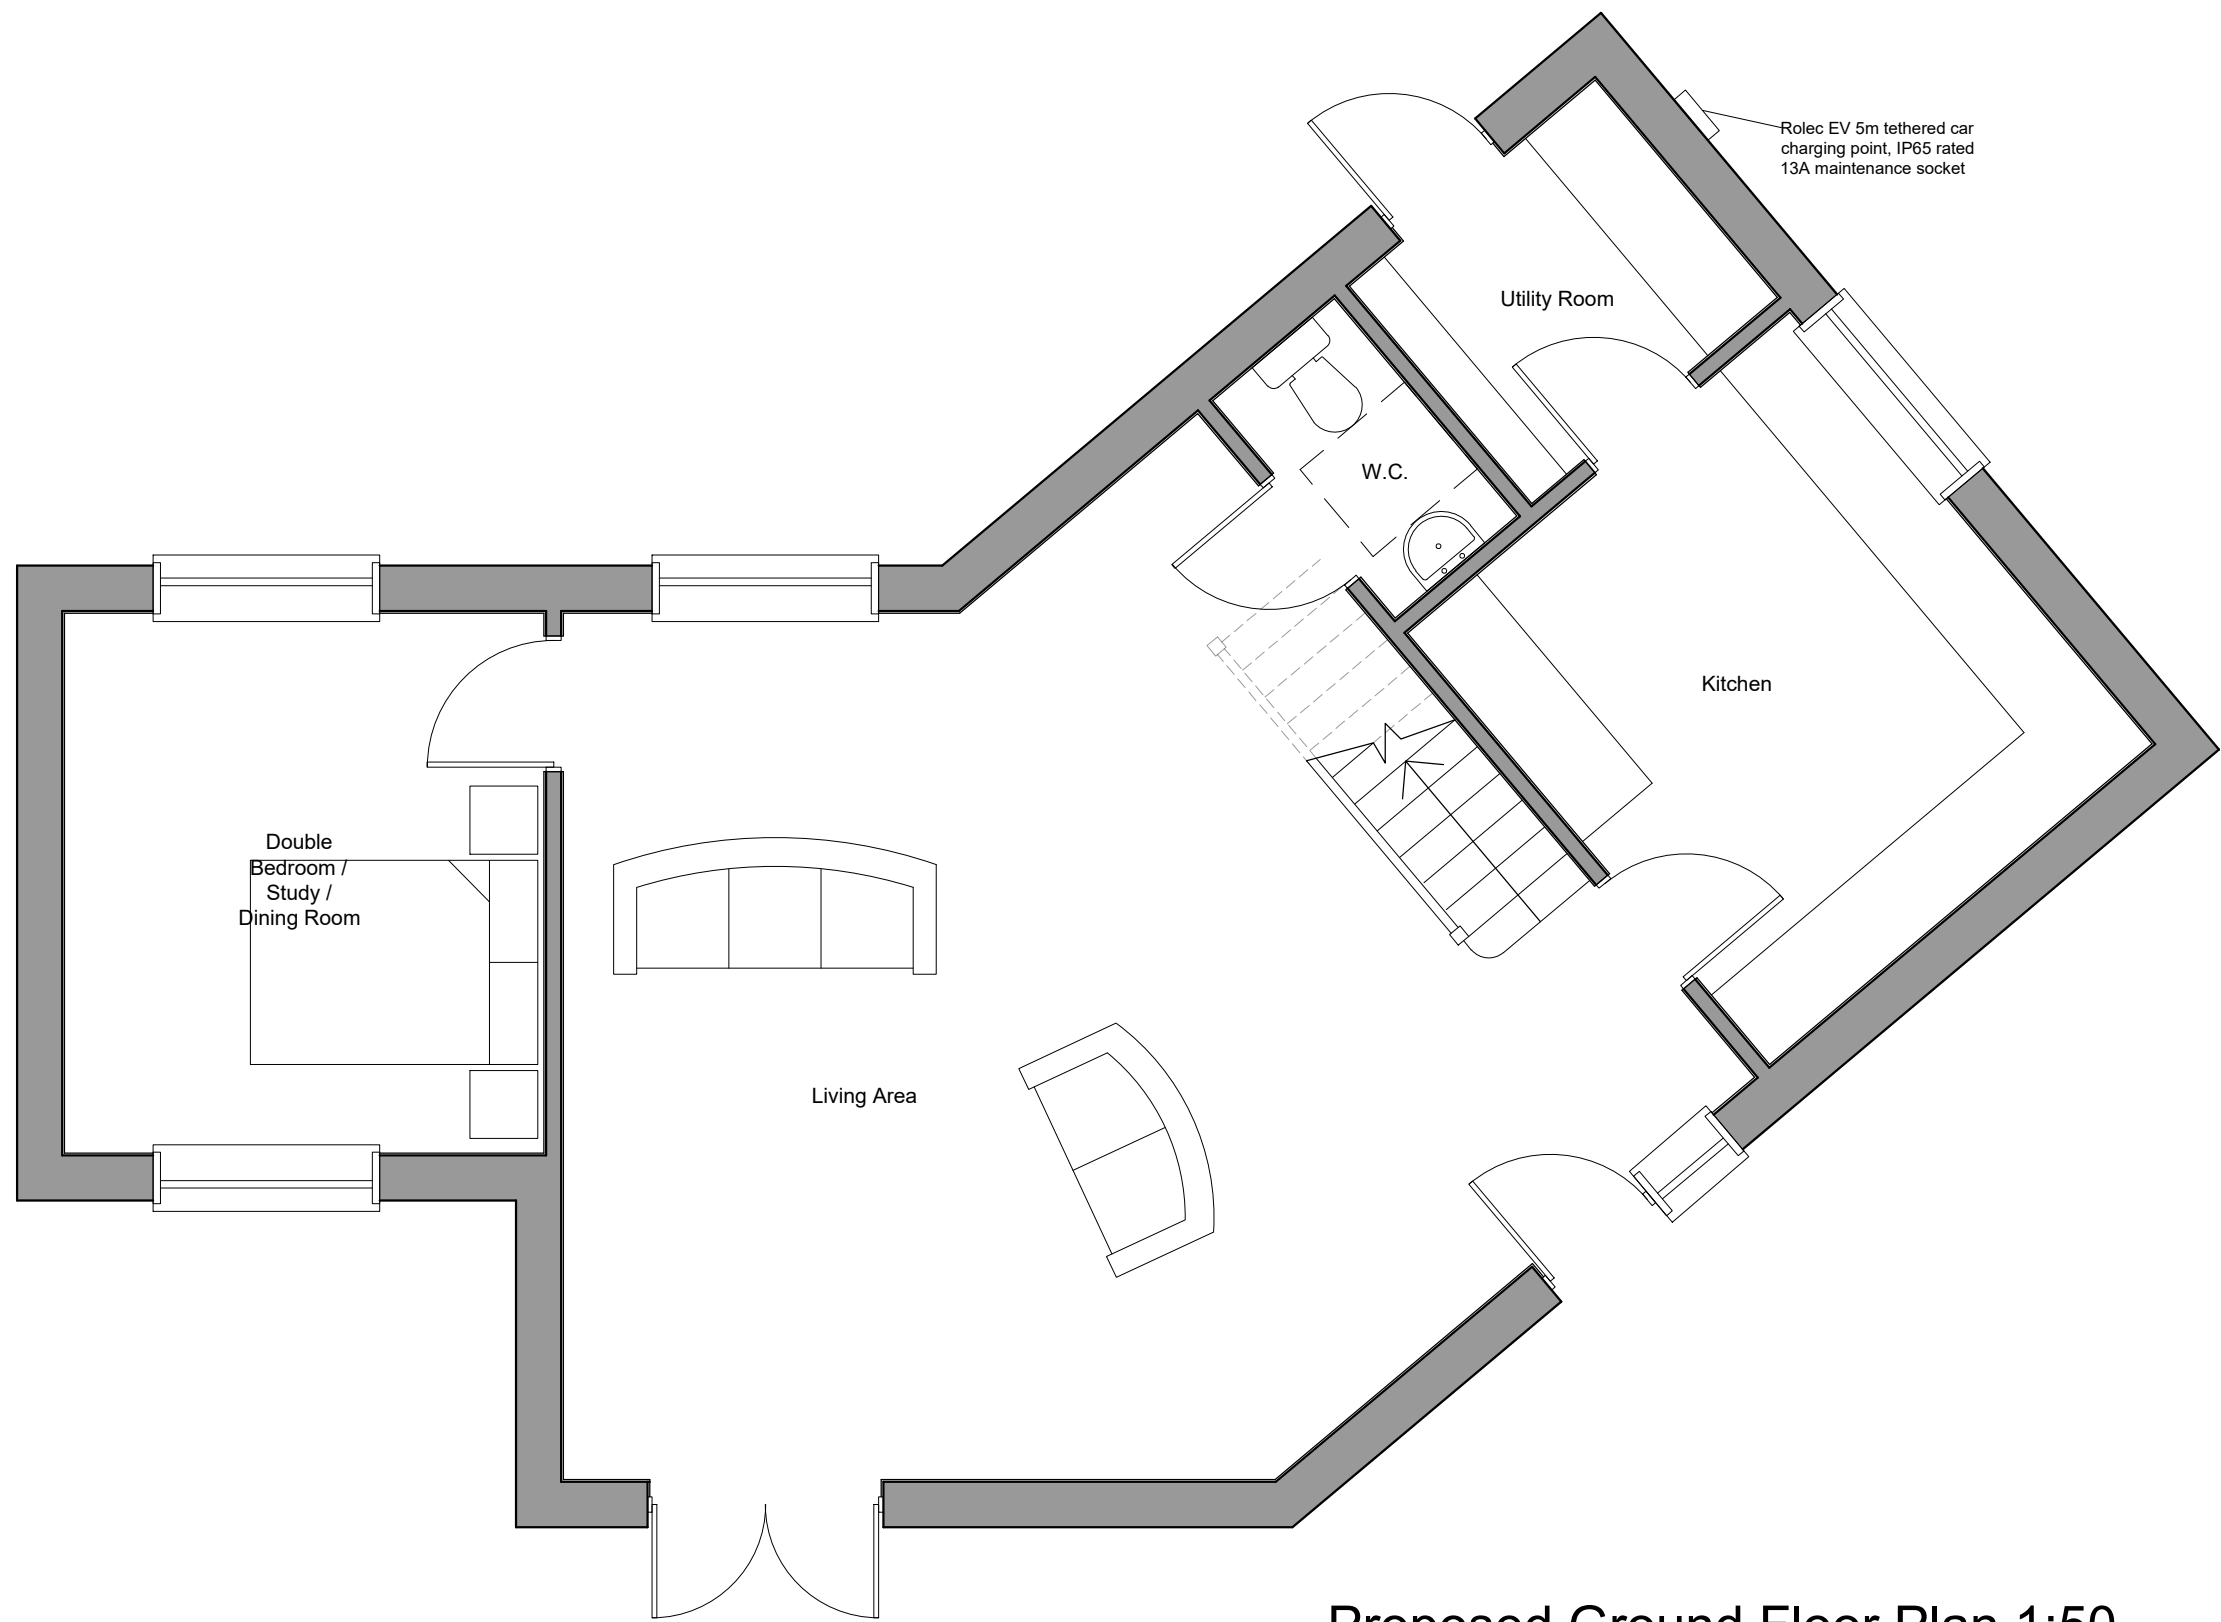

Proposed Ground Floor Plan 1:50

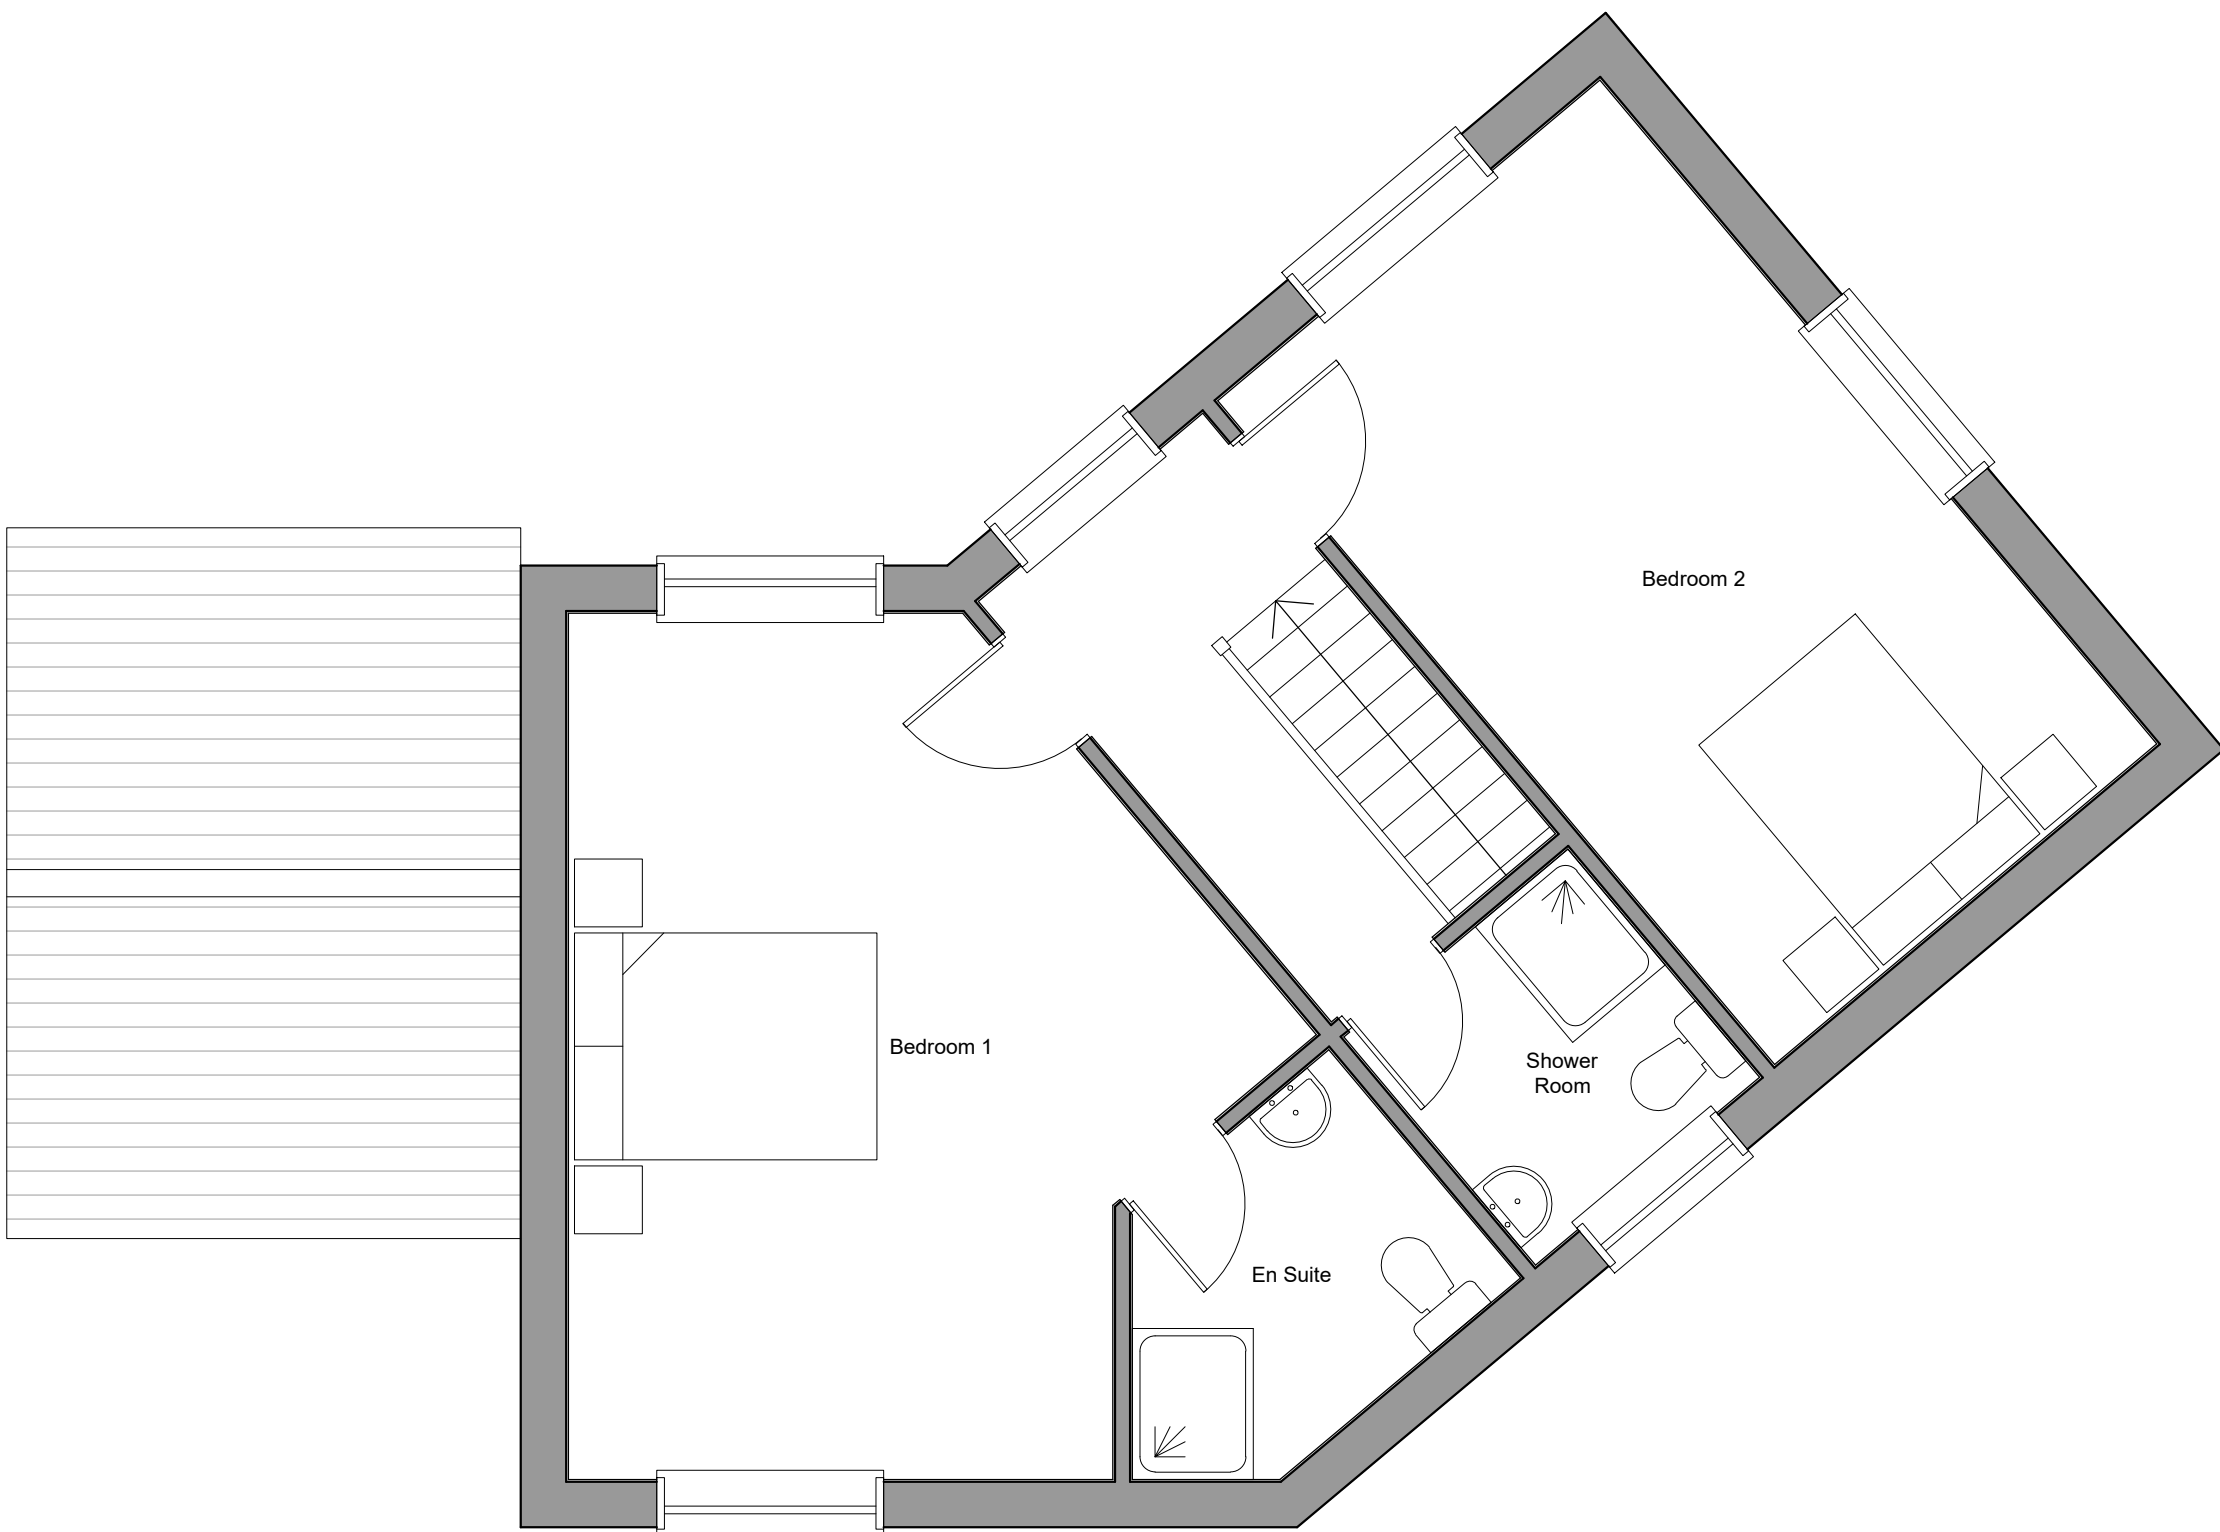

Proposed First Floor Plan 1:50

REV	DATE	BY	AMENDMENT
A	21/05/19	RM	Amendments to scheme

**folkes architects**

The Old Forge
6 Church Street
Storrington
West Sussex
BN12 4LA

t. 01903 868629
info@folkesarchitects.co.uk

CLIENT
Mrs Lesley Sparks

JOB TITLE
The Old Flint House
Church Lane
Ferring
West Sussex
BN12 5HR

DRAWING TITLE
Proposed Floor Plans
PLANNING ISSUE

DATE	SCALE	DRAWN BY	RM
14.12.18	Shown on A1	CHECKED BY	MF
JOB NO.	DRAWING NO.	REVISION	
18013	2.01	A	