


ARUN DISTRICT COUNCIL				
No.	PA	79	09	
Received				

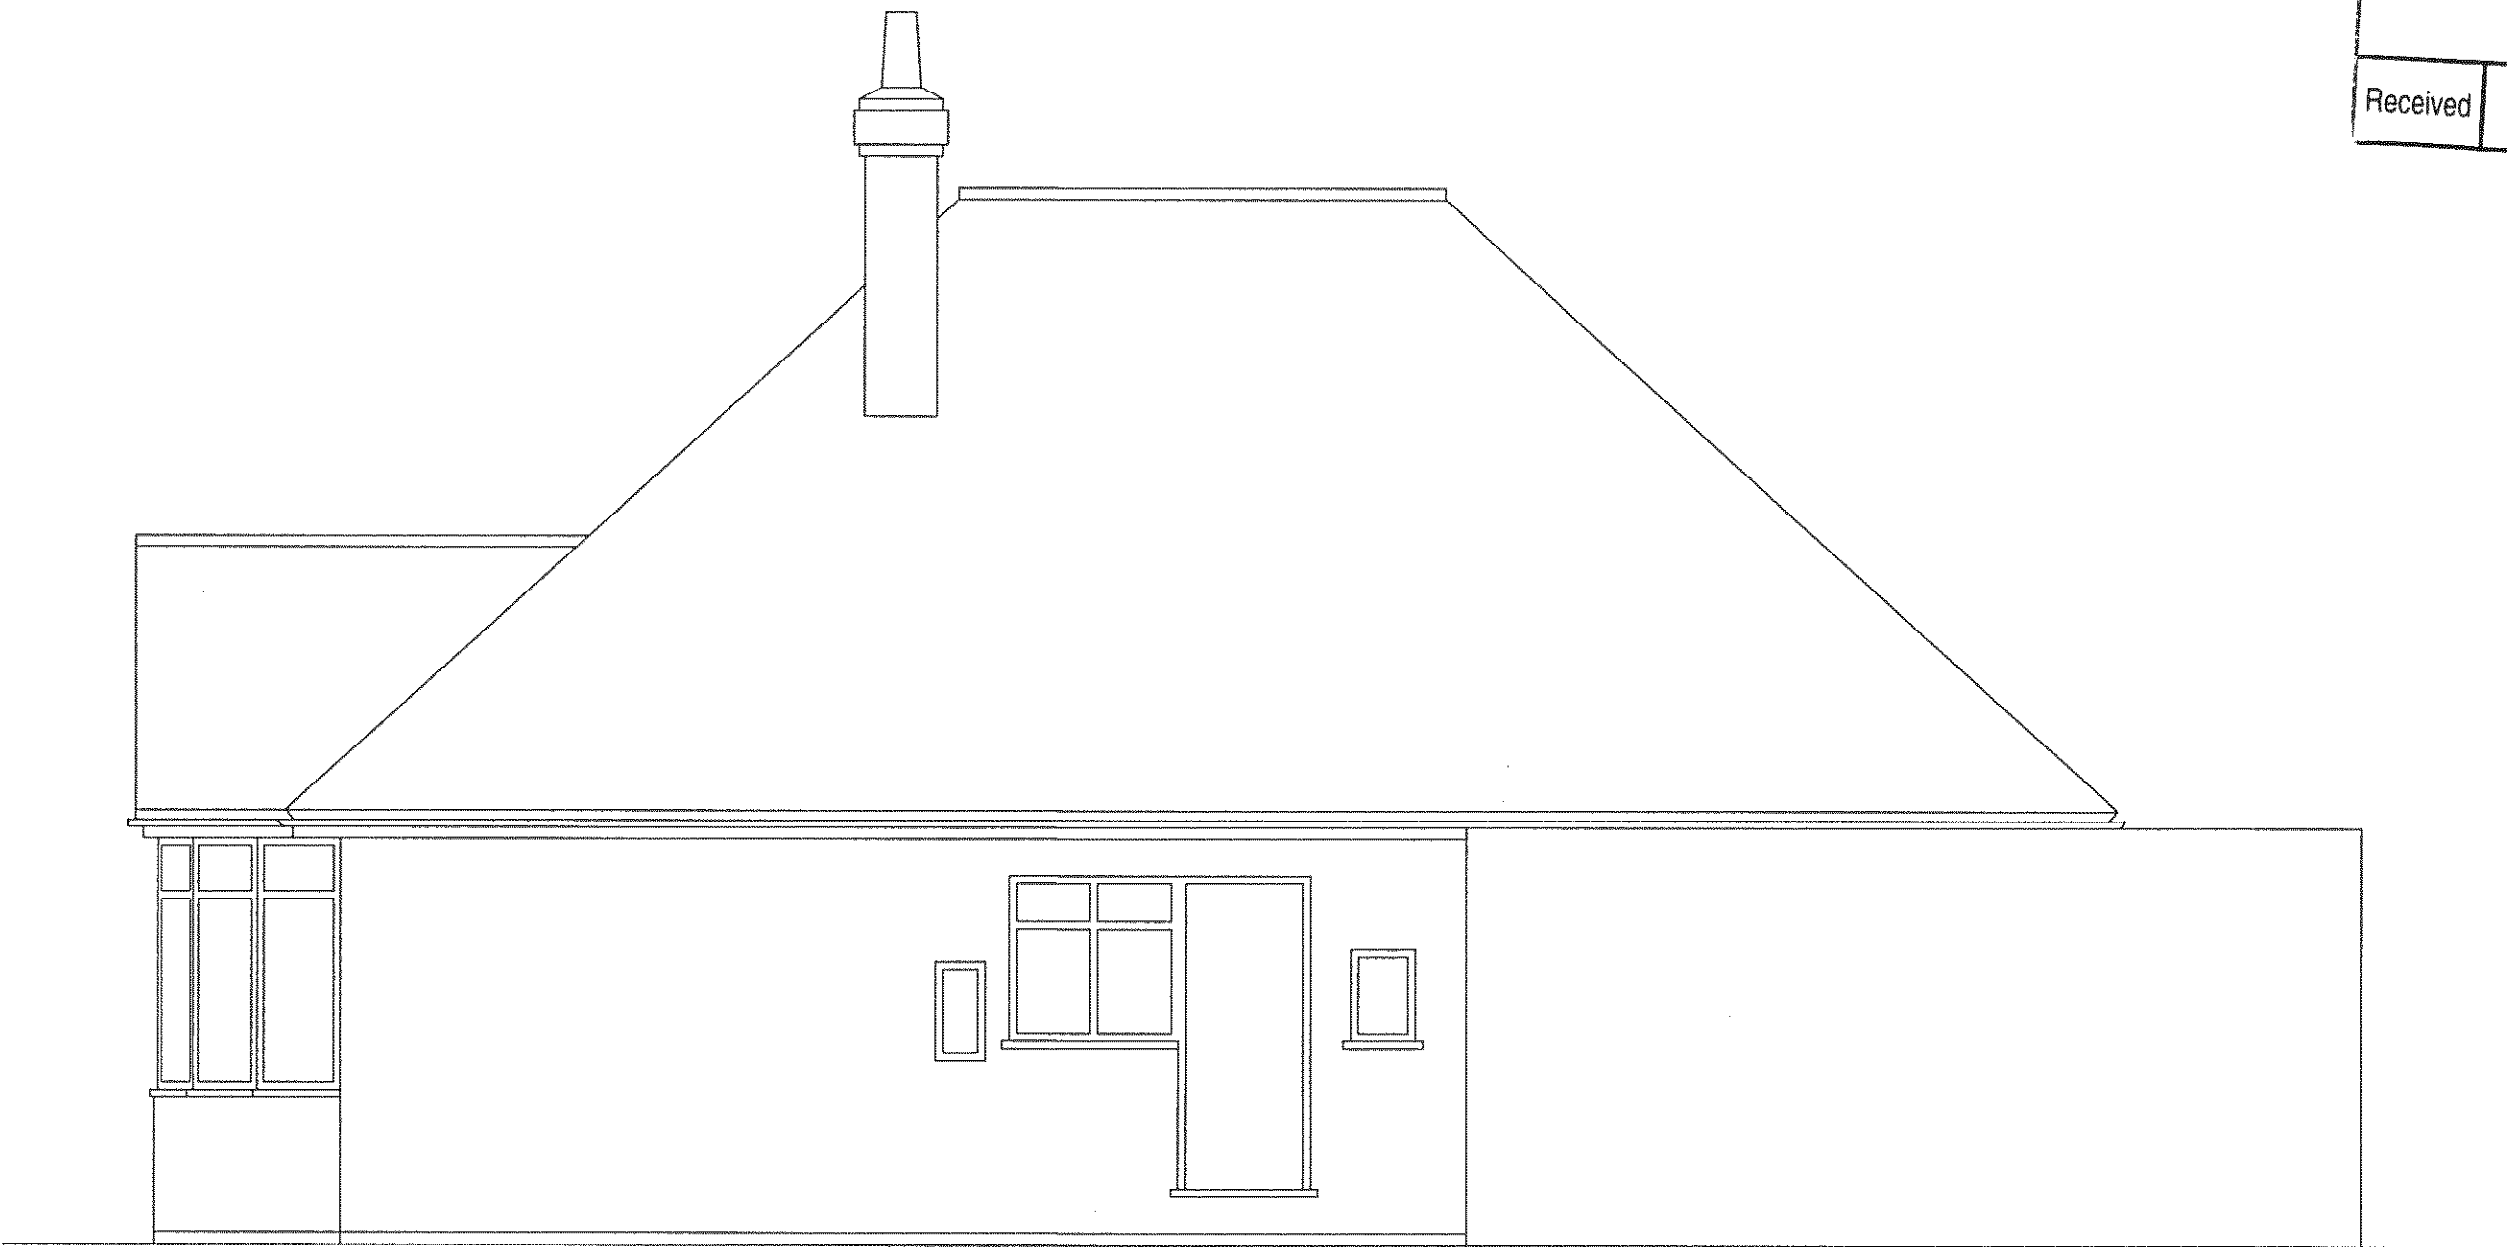

west elevation



south elevation



east elevation



north elevation

A: LABELS CORRECTED 20-02-2009

Existing Elevations

Dwg. No. 08 / 078 / 2a

Drawn by David Bennett January 2009

Doug Taylor
58 Elm Park
Ferring West Sussex

Scales:
Plans
Sections
Elevations 1 : 50
Block Plan
Location Plan

djbltd

7 Offington Lane,
Worthing,
West Sussex.
BN14 9RY

Telephone 01903 690060
Mobile 07940 559110
office@djbld.co.uk
www.djbld.co.uk

