




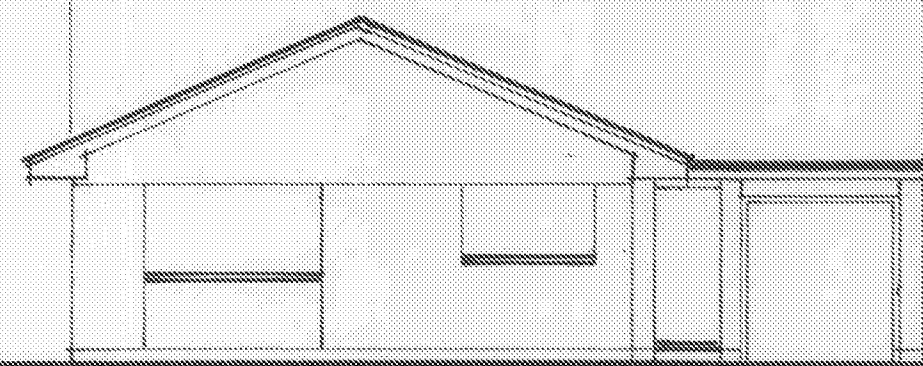


FRONT ELEVATION (SOUTH)
EXISTING ELEVATIONS.

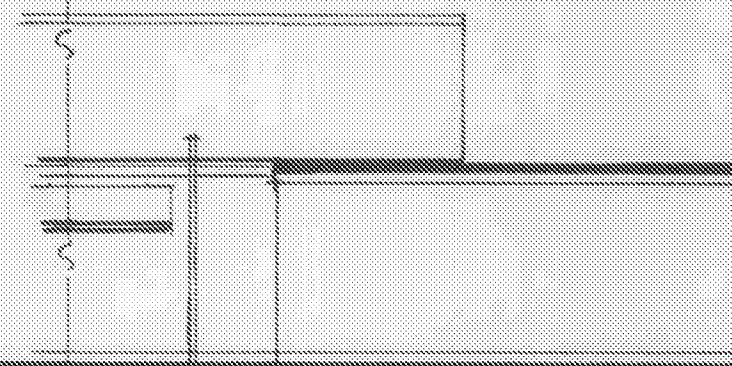


SIDE ELEVATION (EAST)

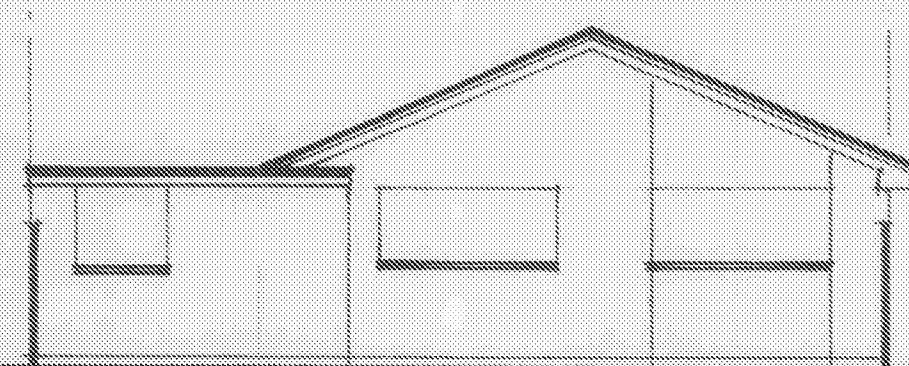


REAR ELEVATION (NORTH)

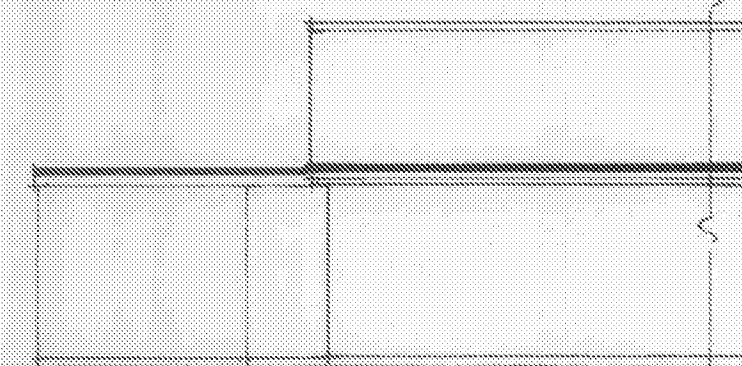

SIDE ELEVATION (WEST)

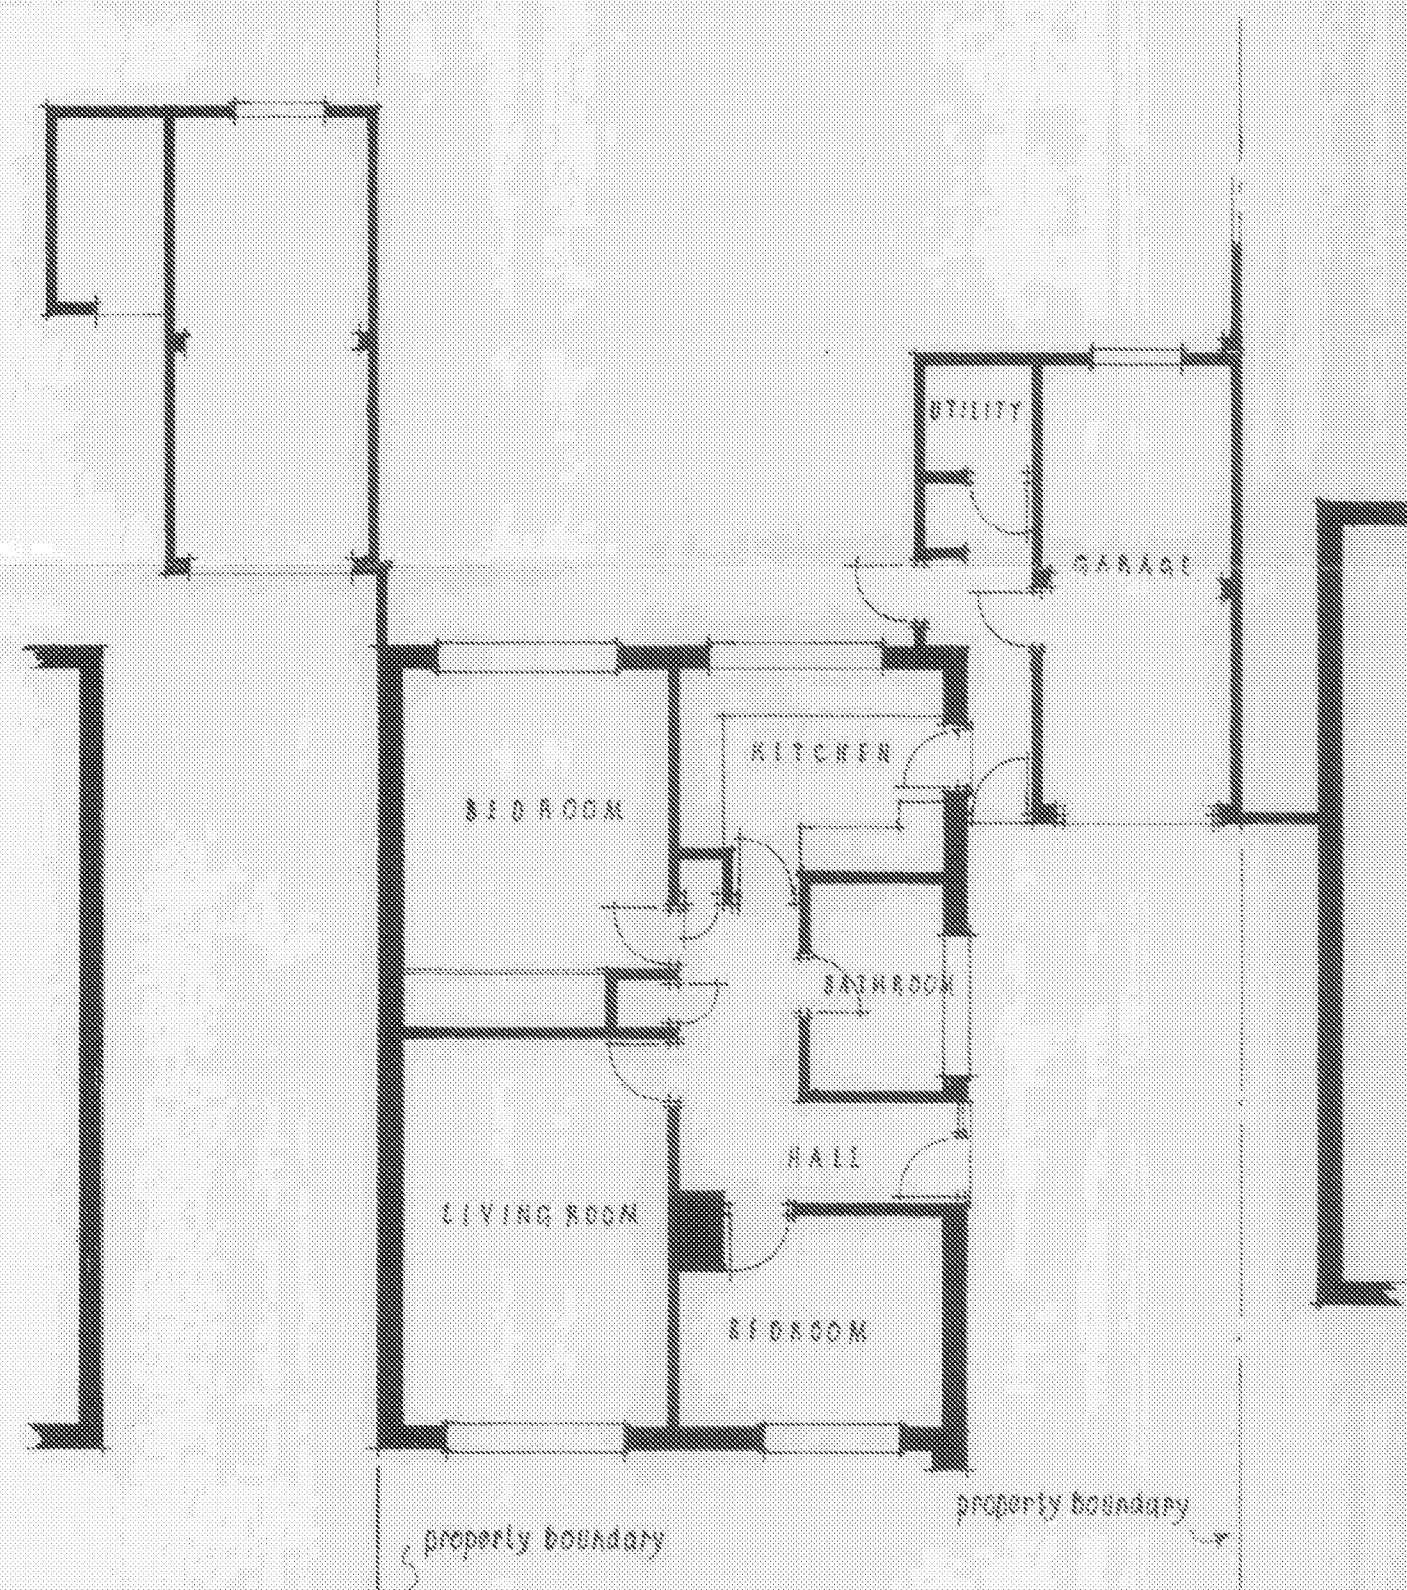

EXISTING GROUND FLOOR PLAN.

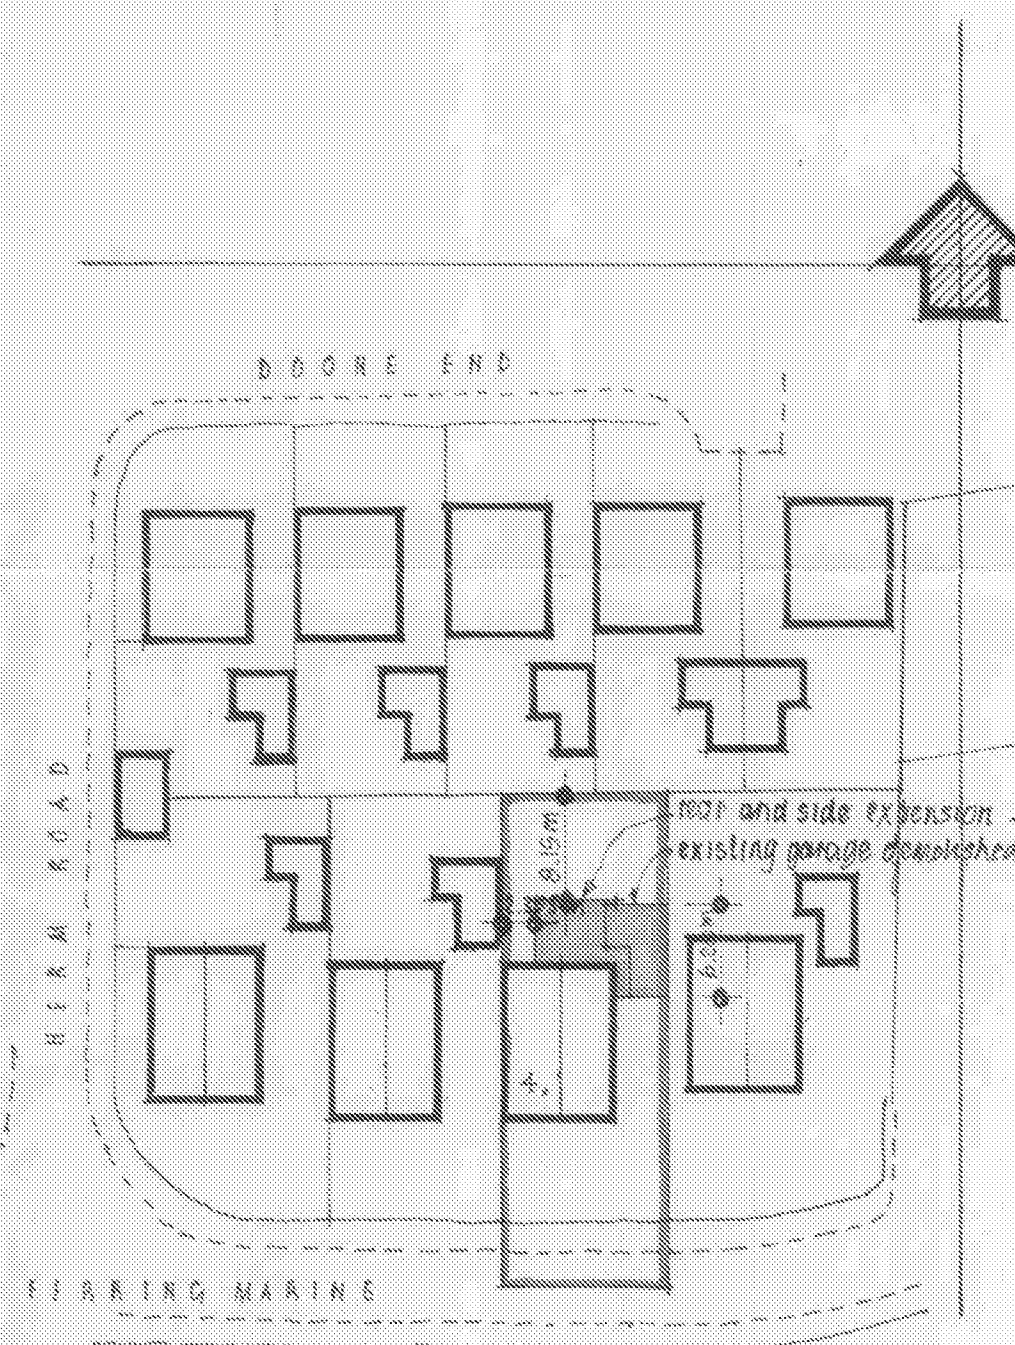

BLOCK PLAN.

SCALE: 1:500

*pitched roof to existing bungalow not disturbed,
flat roof to rear and side extension
additional roof plan not required.*

RETENTION OF REAR AND SIDE
EXTENSION TO FORM DINING
ROOM AND EN-SUITE TO BEDROOM
AND ACCOMMODATION FOR
DEPENDANT RELATIVE
AT 4, FERRING, MARINE.

CLIENT: [REDACTED] Date: May 2017
P. ALAYOINE ESQ.
4, FERRING MARINE
FERRING, W. SUSSEX BN12 5PP
Scale: 1:100

DRAWING NUMBER 20117.2A OF 2.