

The contractor is responsible for setting out and must check all levels and dimensions prior to work being put in hand.


This drawing may be scaled for planning purposes only. For construction purposes only written dimensions are to be taken in respect of this project.

Rev Date Comment




Location Plan 1:1250


0 5 10 20 30 40 50
Metres 1:1250 Scale Bar

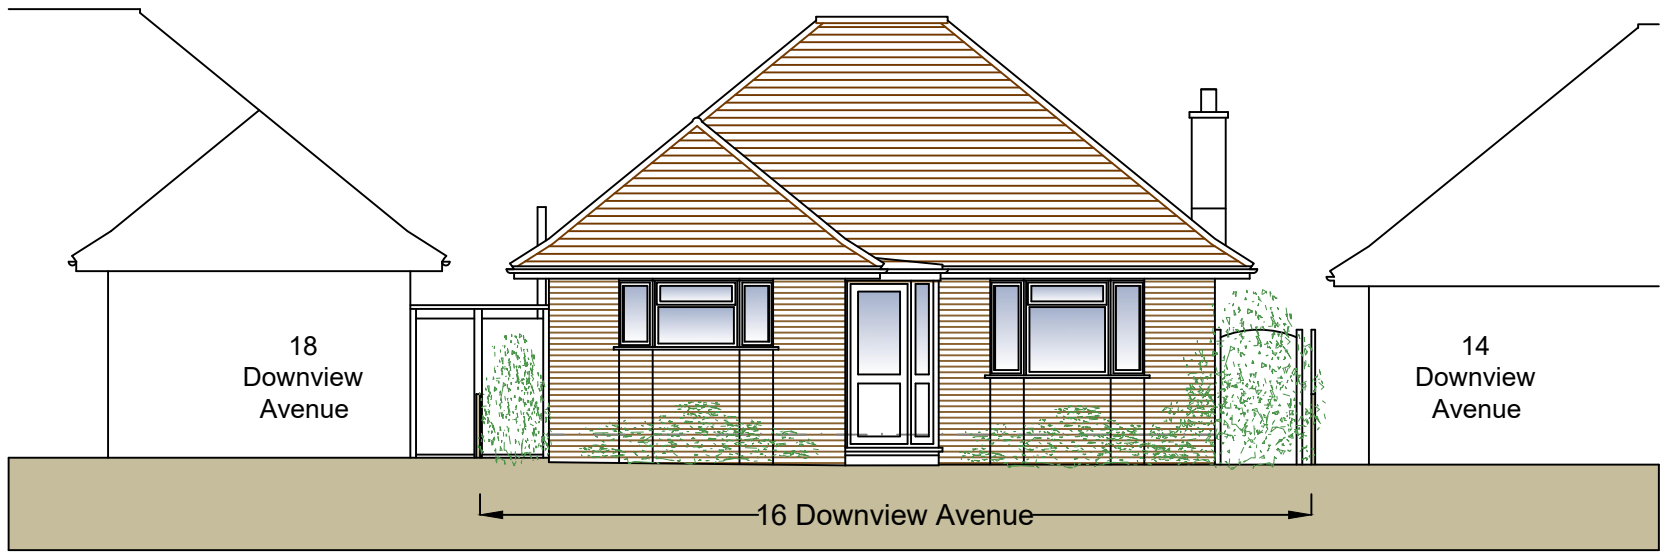


Existing North (Front) Elevation 1:100

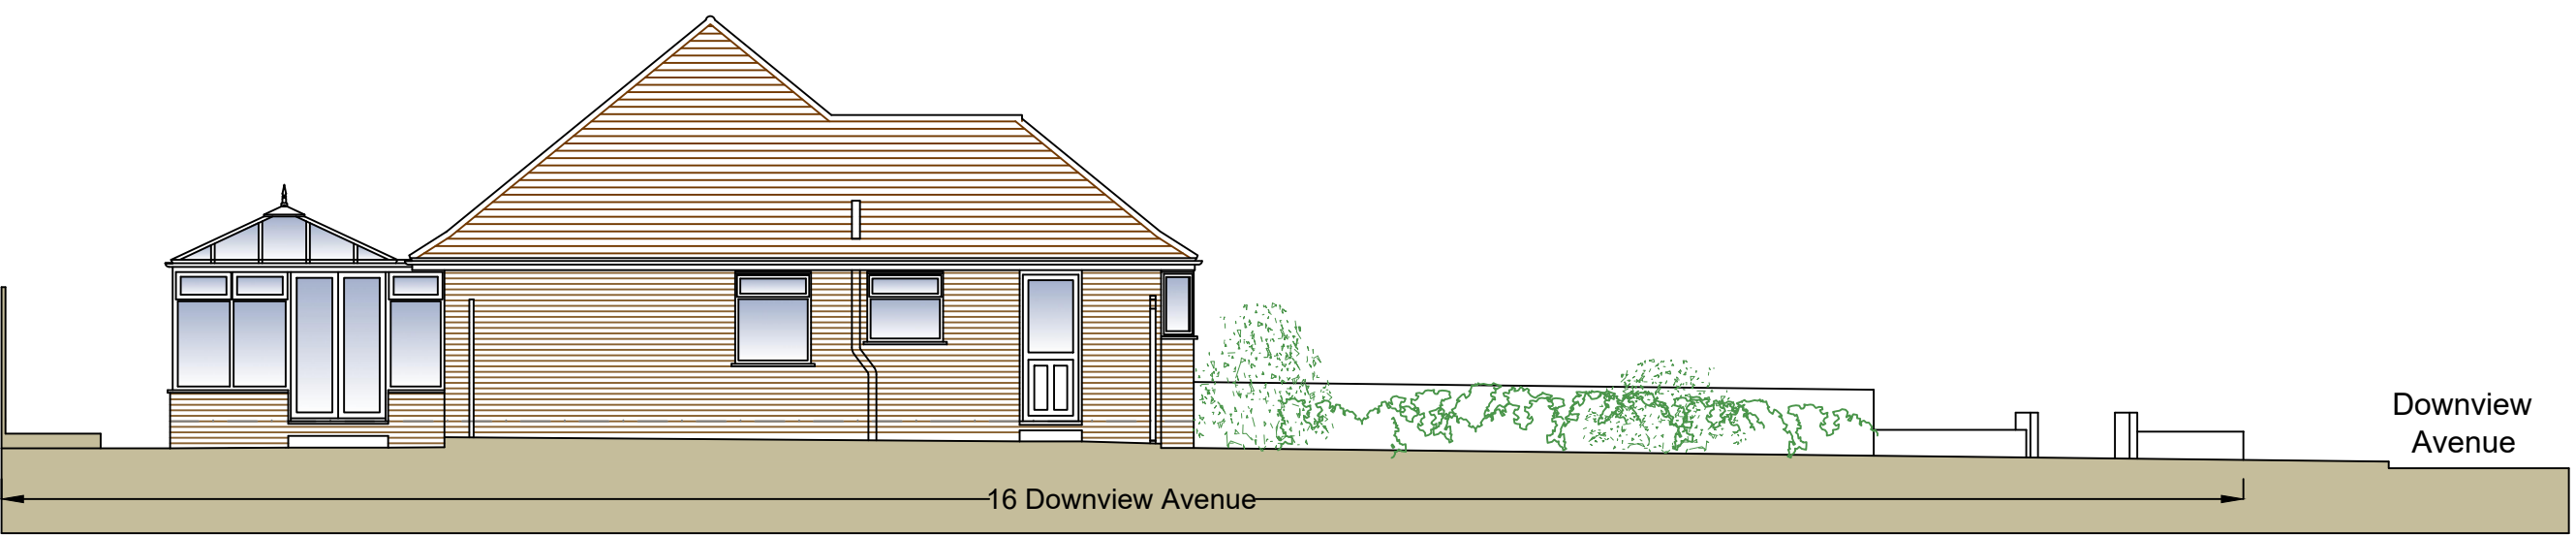

Existing East (Side) Elevation 1:100

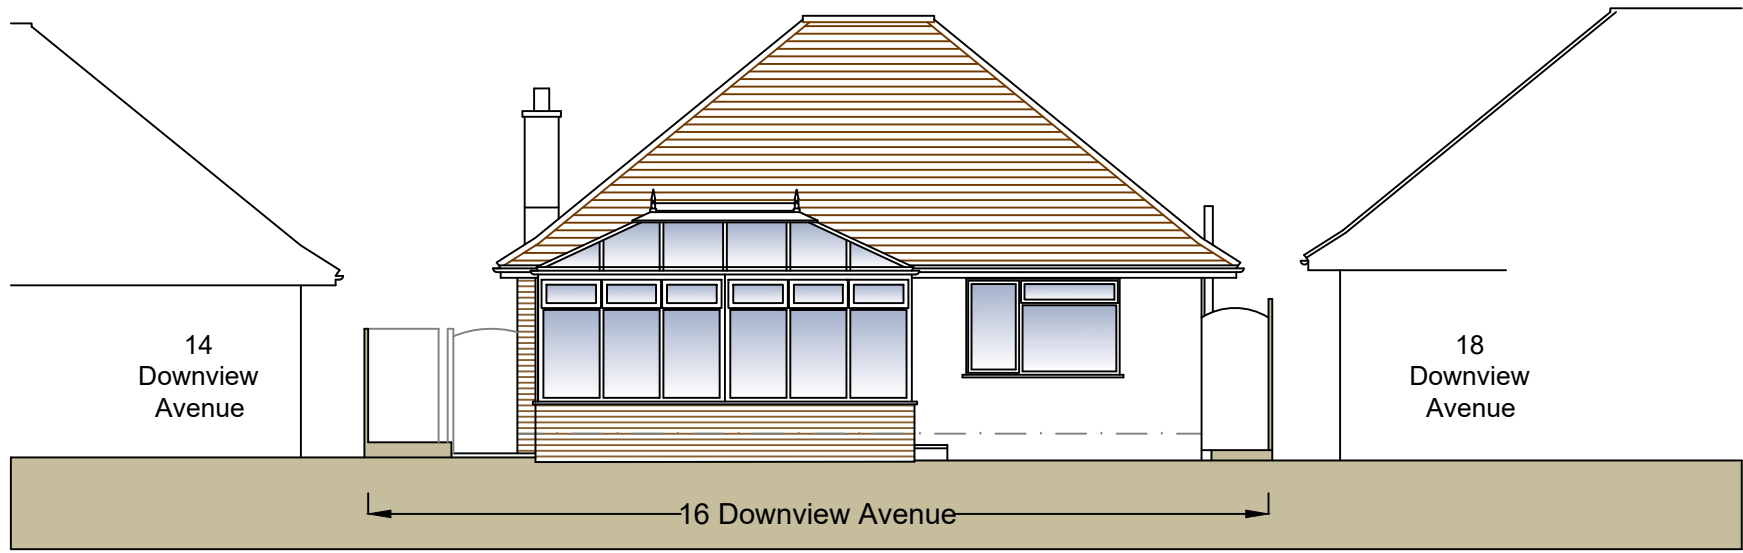

Existing South (Rear) Elevation 1:100

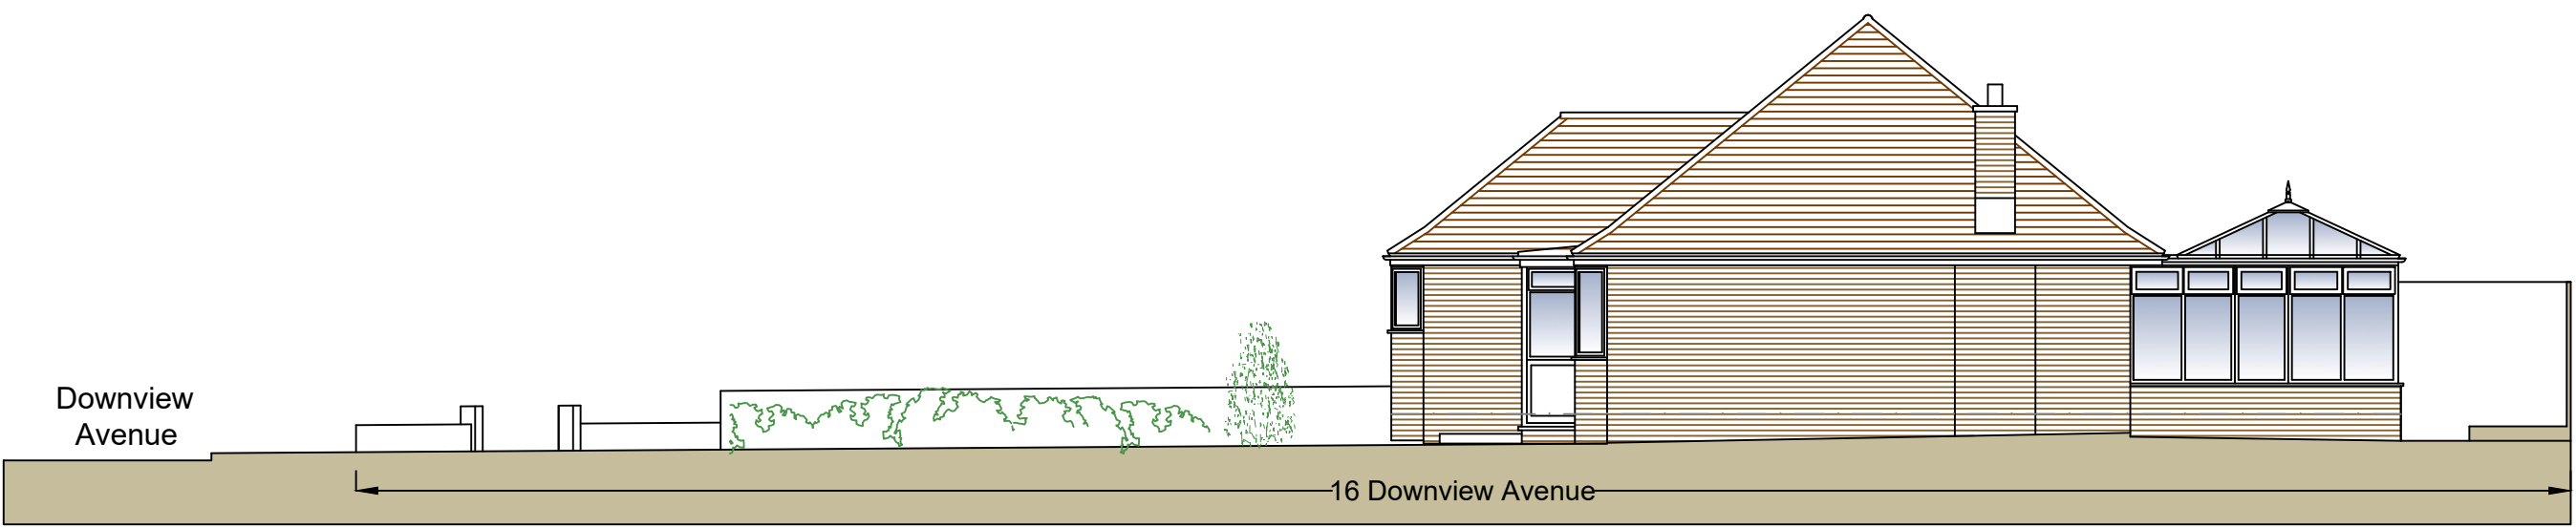

Existing West (Side) Elevation 1:100

Schedule Of Existing Materials:-

Roof - Tiled pitched roof to house.


Walls - Facing brickwork.

Doors & Windows - White finish double glazed Upvc.

Rainwater Goods - Finished black.


Key:-

- Indicates existing walls.
- Indicates new / infill masonry walls.
- Indicates new studwork walls.
- Indicates line of walls to be removed.
- Indicates line of structure over.
- Indicates line of structure under.

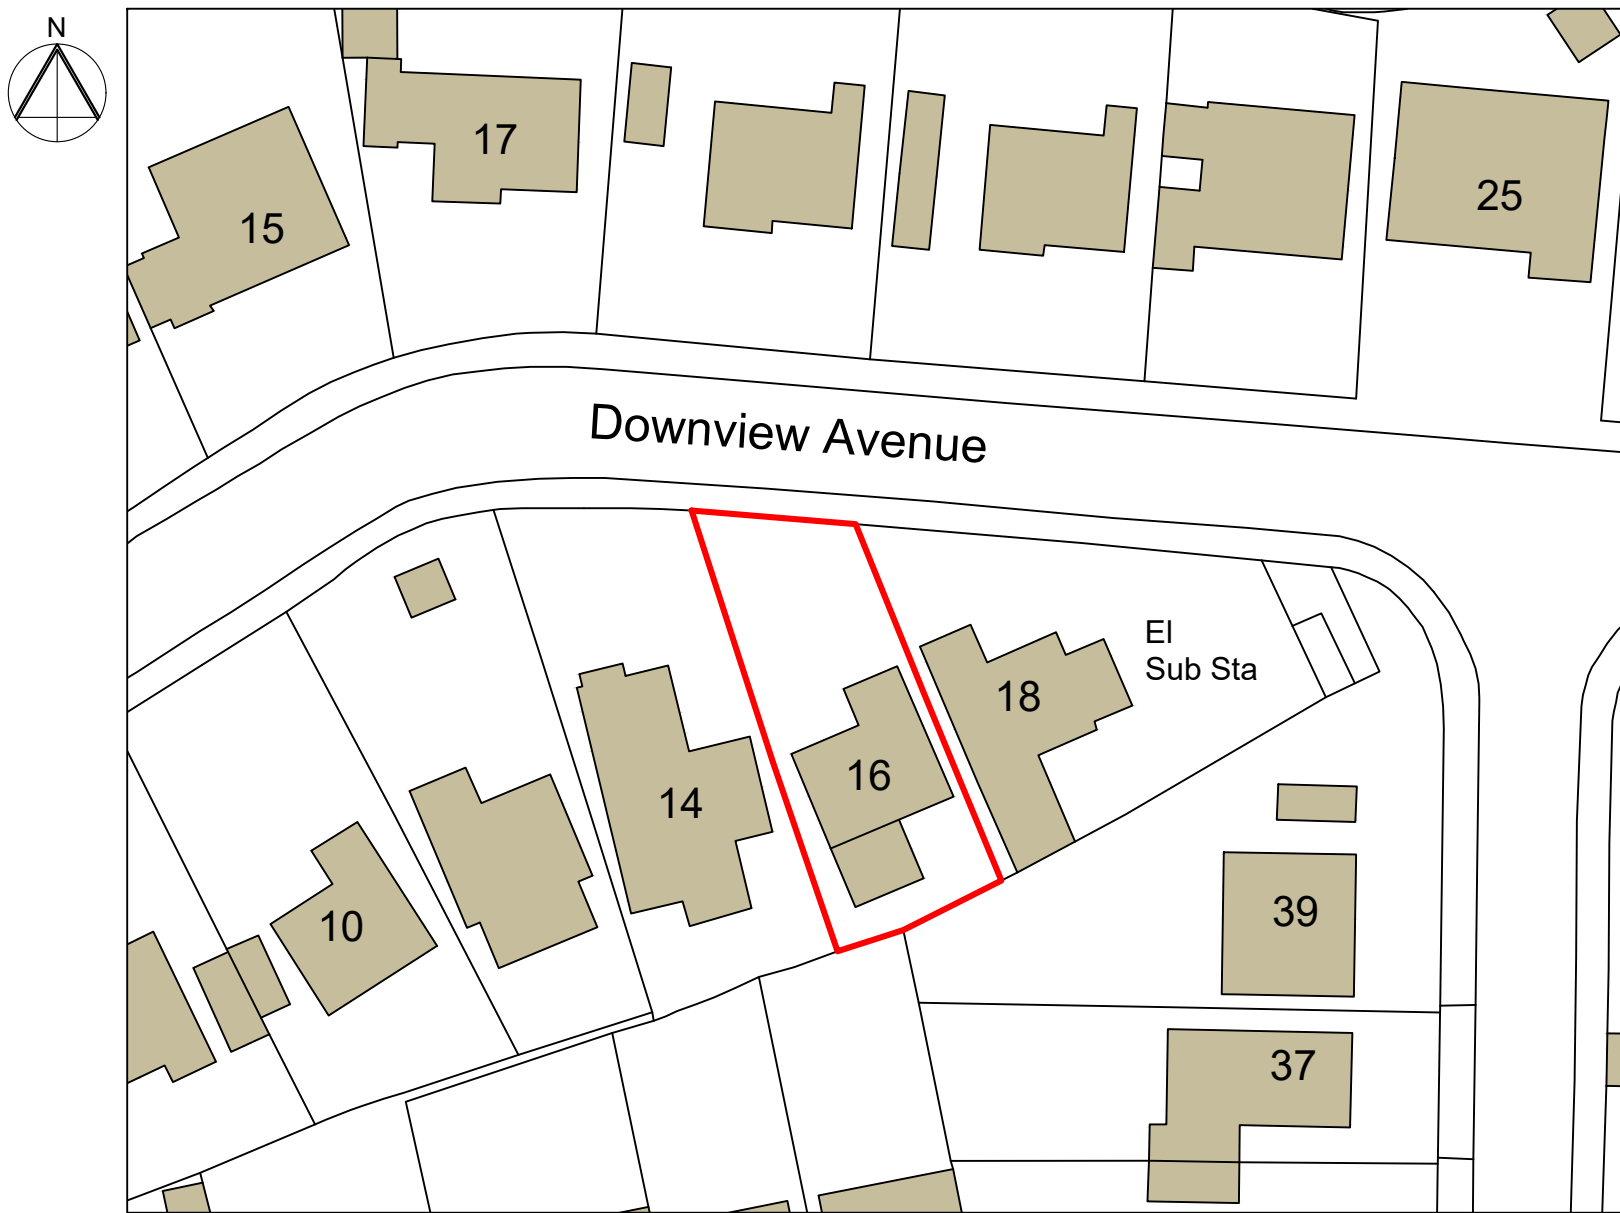

Block Plan 1:500

0 1 2 3 4 5 10 15 20 25
Metres 1:500 Scale Bar

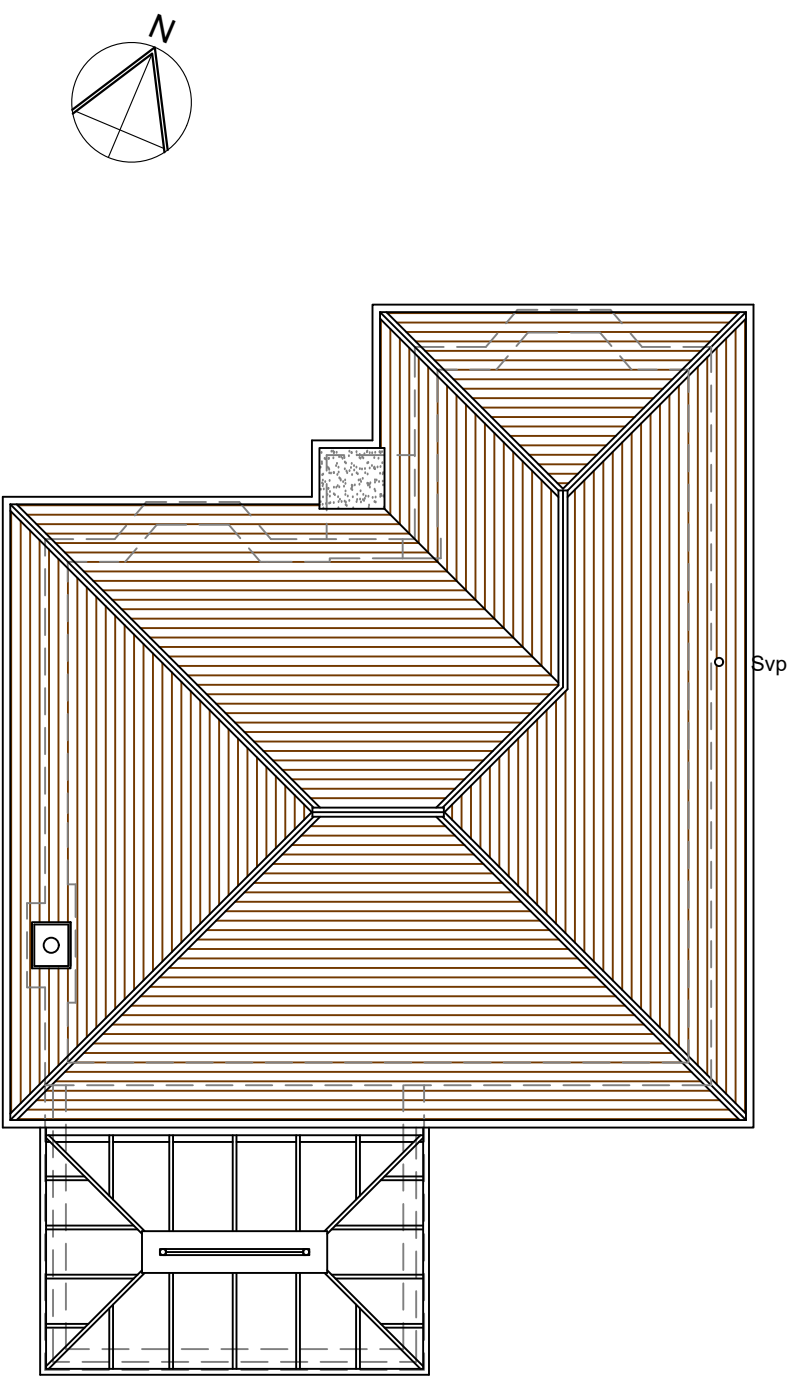

Existing Roof Plan 1:100



Existing Ground Floor / Site Plan 1:100

J H Pfeiffer
BA Hons Dip Arch
Architecture & Design

76 Brougham Road
Worthing, West Sussex, BN11 2NU
Tel: 07776 253076
E-mail: heidipfeiffer@hotmail.com

Project:-
Proposed Loft Conversion at
16 Downview Avenue, Ferring.

Client:-
Mr & Mrs Warburton

Address:-
16 Downview Avenue,
Ferring,
West Sussex
BN12 6QN

Drawing Title:-
Location Plan & Block Plan
Existing Plans & Elevations

Scale:-
1:1250 / 1:500 / 1:100 @ A1

Date:-
April 2018

Drawing No:-
1391 / EX01

Rev:-
-