


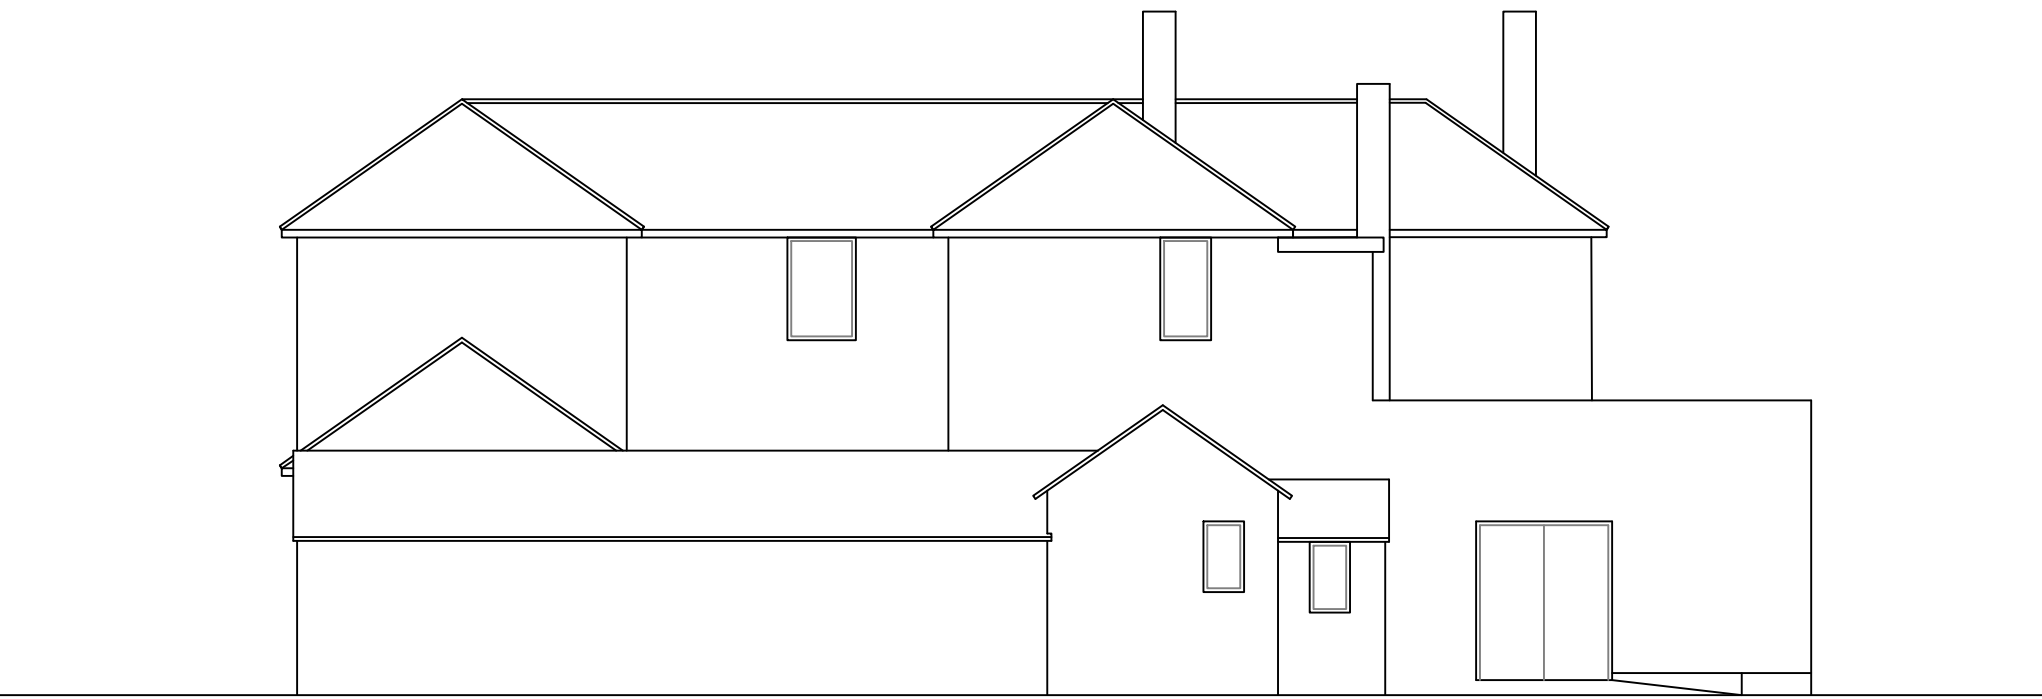


Existing Rear Elevation
Scale 1/100

0 1 2 3 4 5 6m @ 1:100



Existing Side Elevation
Scale 1/100

0 1 2 3 4 5 6m @ 1:100

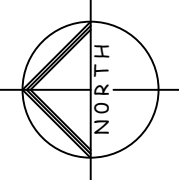

Existing Layout Plan
Scale 1/100

0 1 2 3 4 5 6m @ 1:100

Copyright.
This drawing and design and all the information contained therein is the sole copyright of Nanu Soda Ltd. and reproduction in any form is forbidden unless permission is obtained in writing.

No dimensions to be scaled from this drawing. All Contractors must visit site and be responsible for taking and checking all dimensions relative to this work. The Designer must be advised of any discrepancies in writing.

Job title:	Scale:	Revision:
The Henty Arms, 2 Ferring Lane, Worthing, BN12 6QY	1:100 @A1	
Drawing title:	Date:	
Existing Layout Plan and Elevations	Jan '22	
Drawing Number:	Drawn by:	
934-(P)-02	PJB	

The Studio 34 Smyth Street Wakefield WF1 1ED
01924 372654 info@nanusoda.co.uk

NANU
SODA