




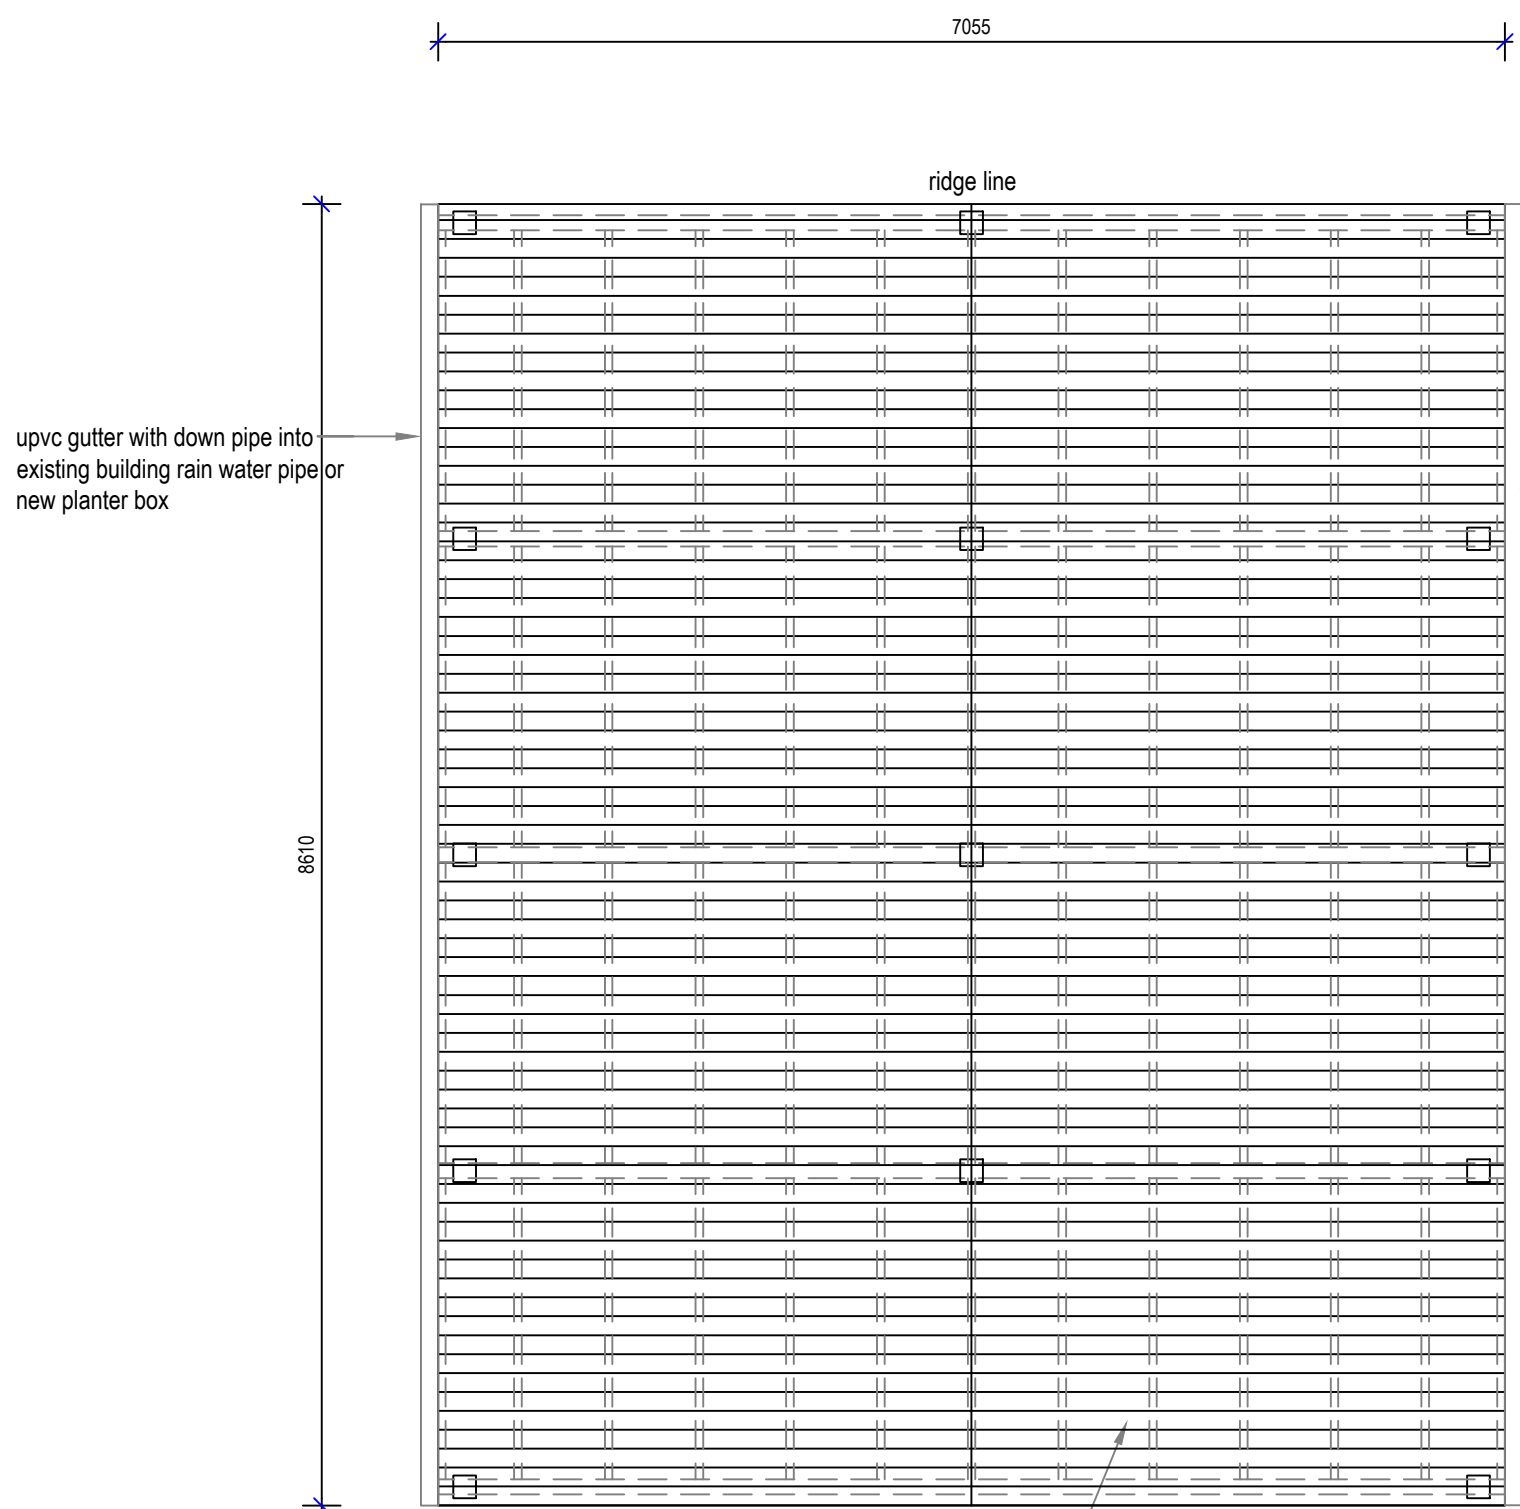


Pergola Pitched Roof Plan
Scale 1:50

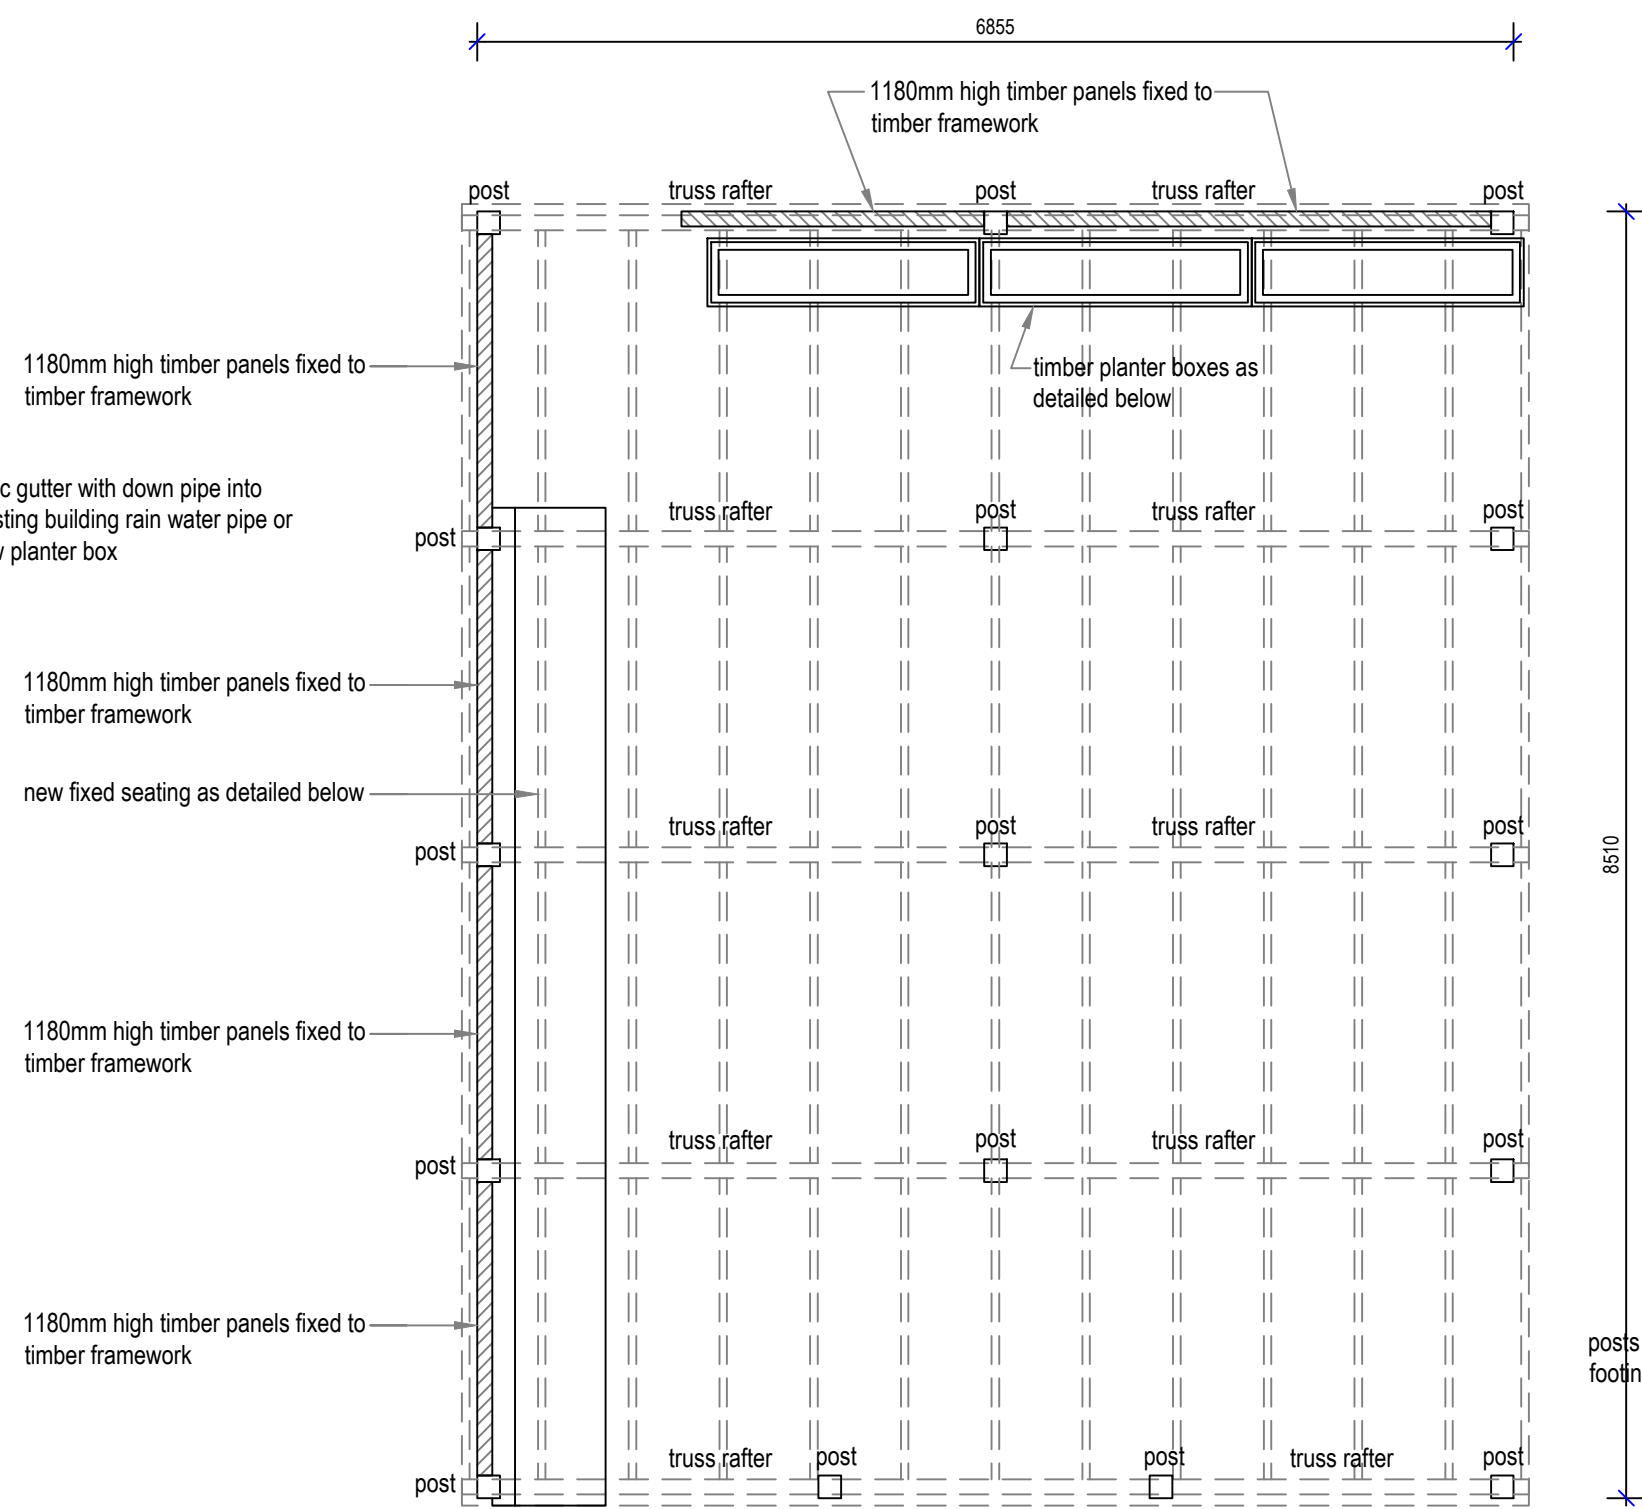


Pergola Layout Plan
Scale 1:50

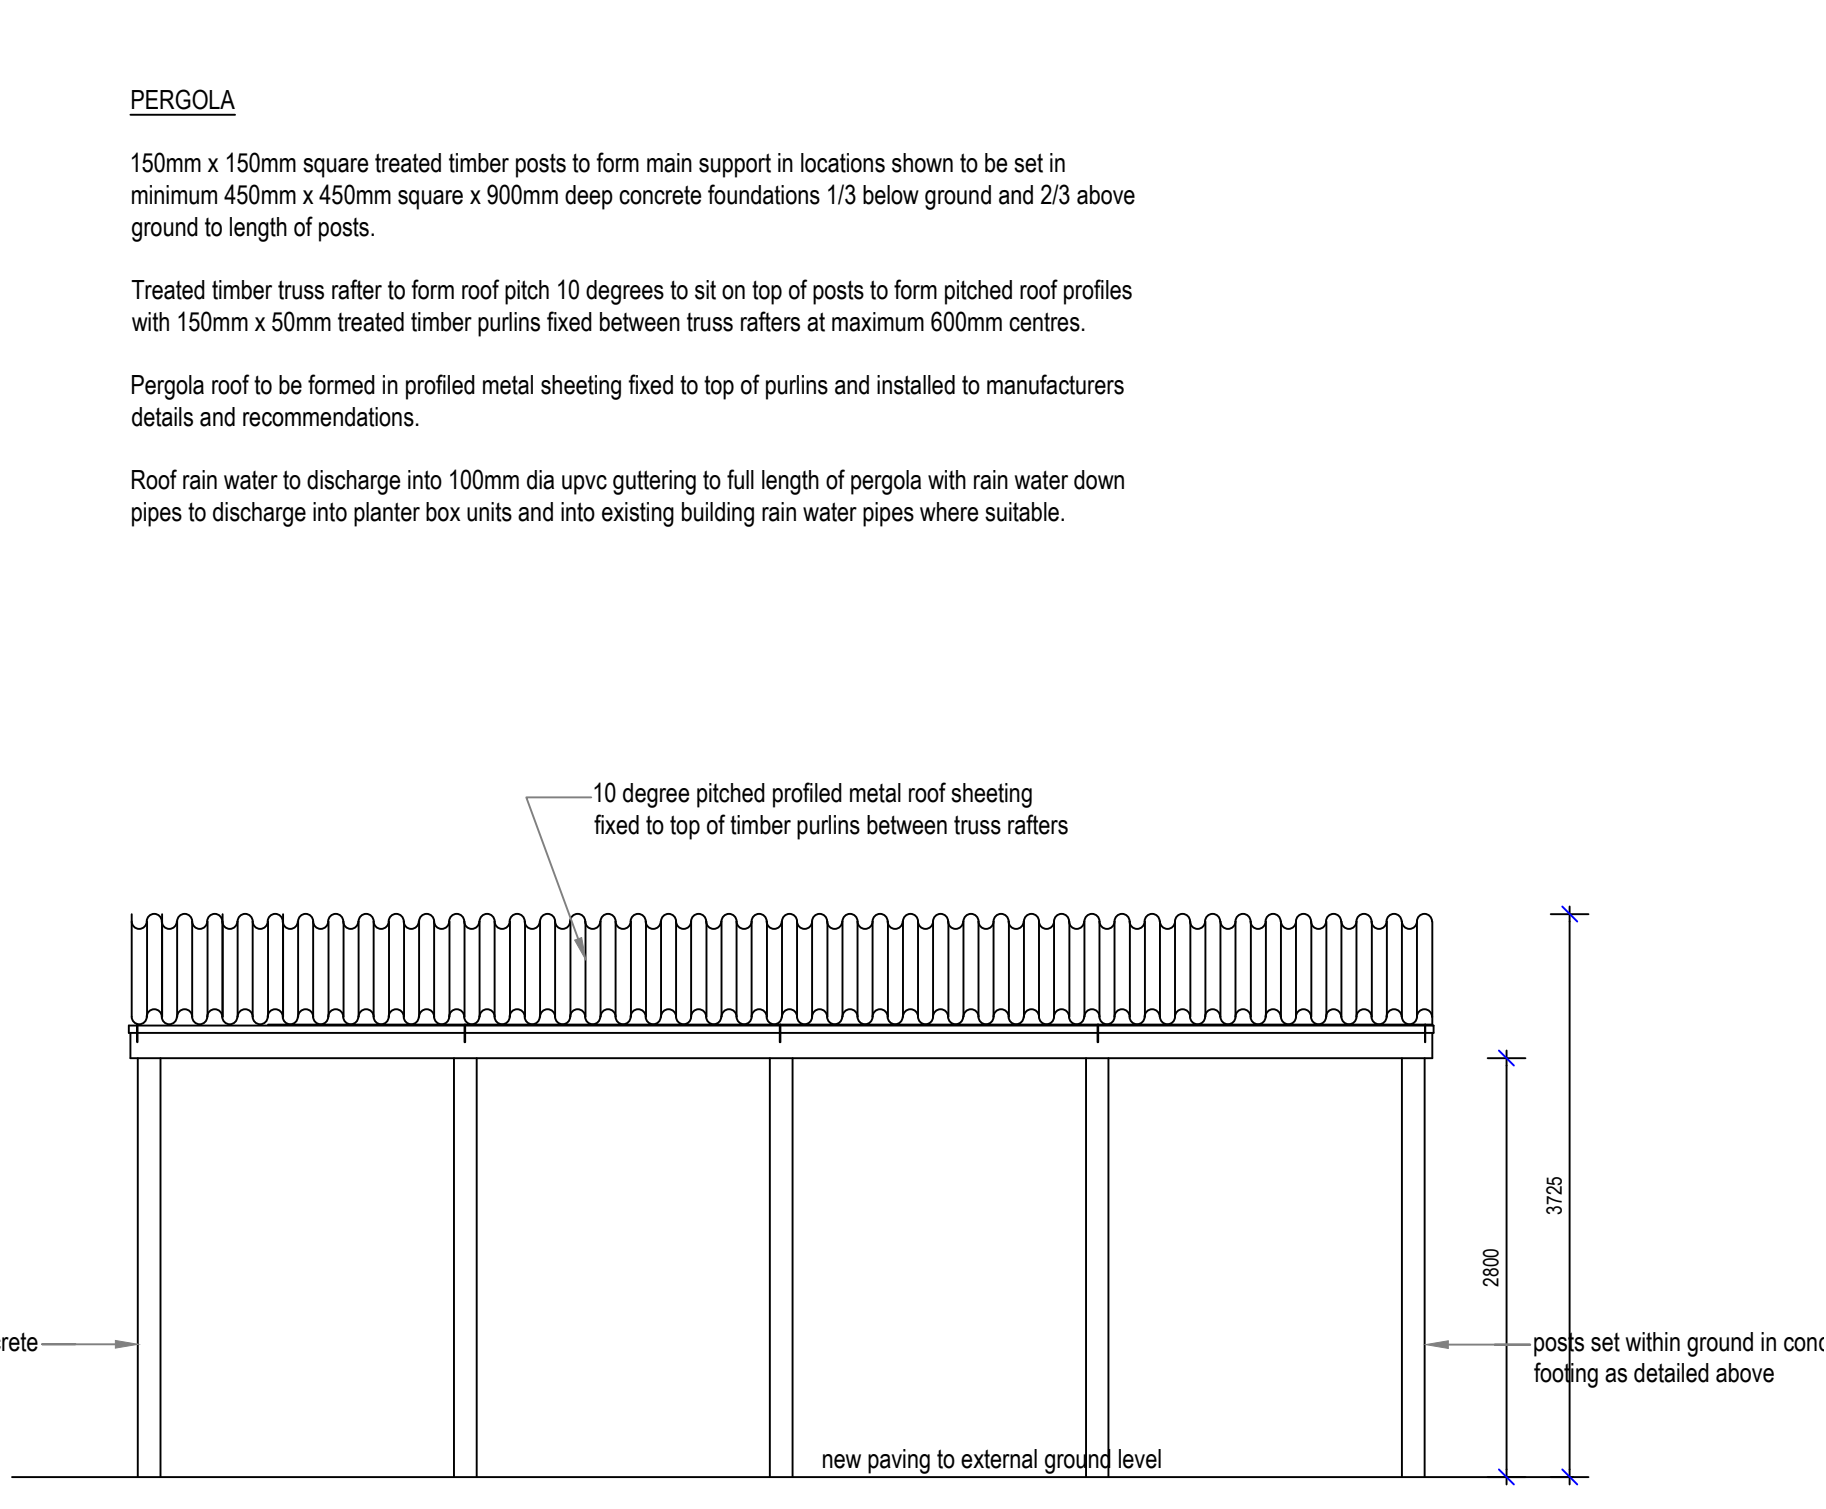


South Elevation - obscured by existing building
Scale 1:50

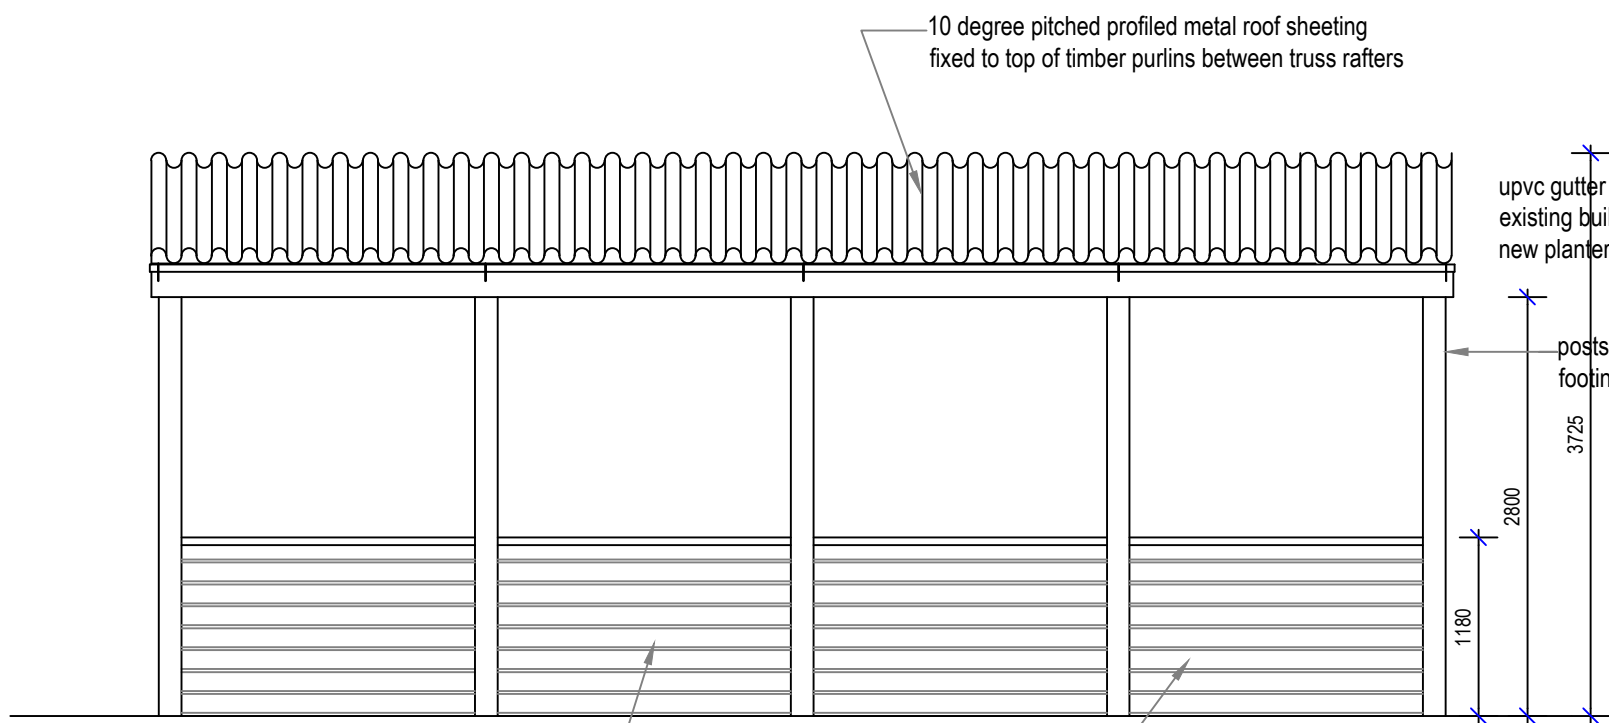

North Elevation
Scale 1:50

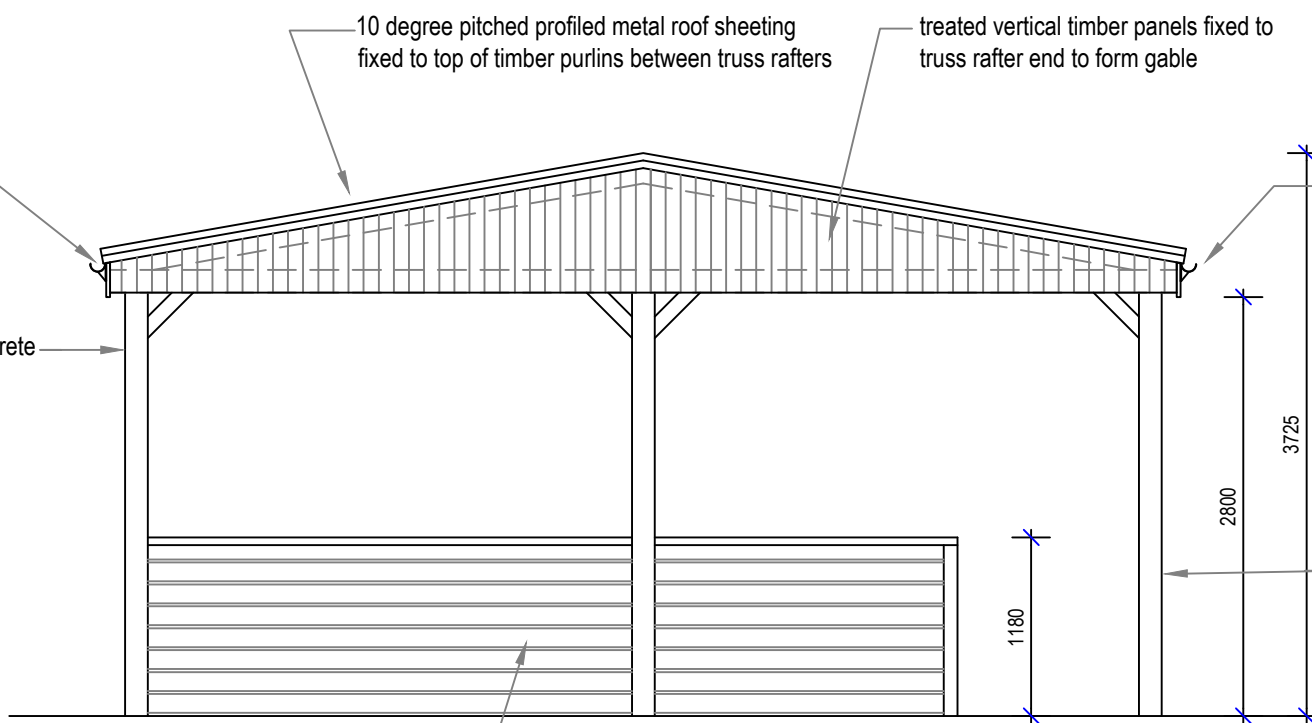

East Elevation
Scale 1:50

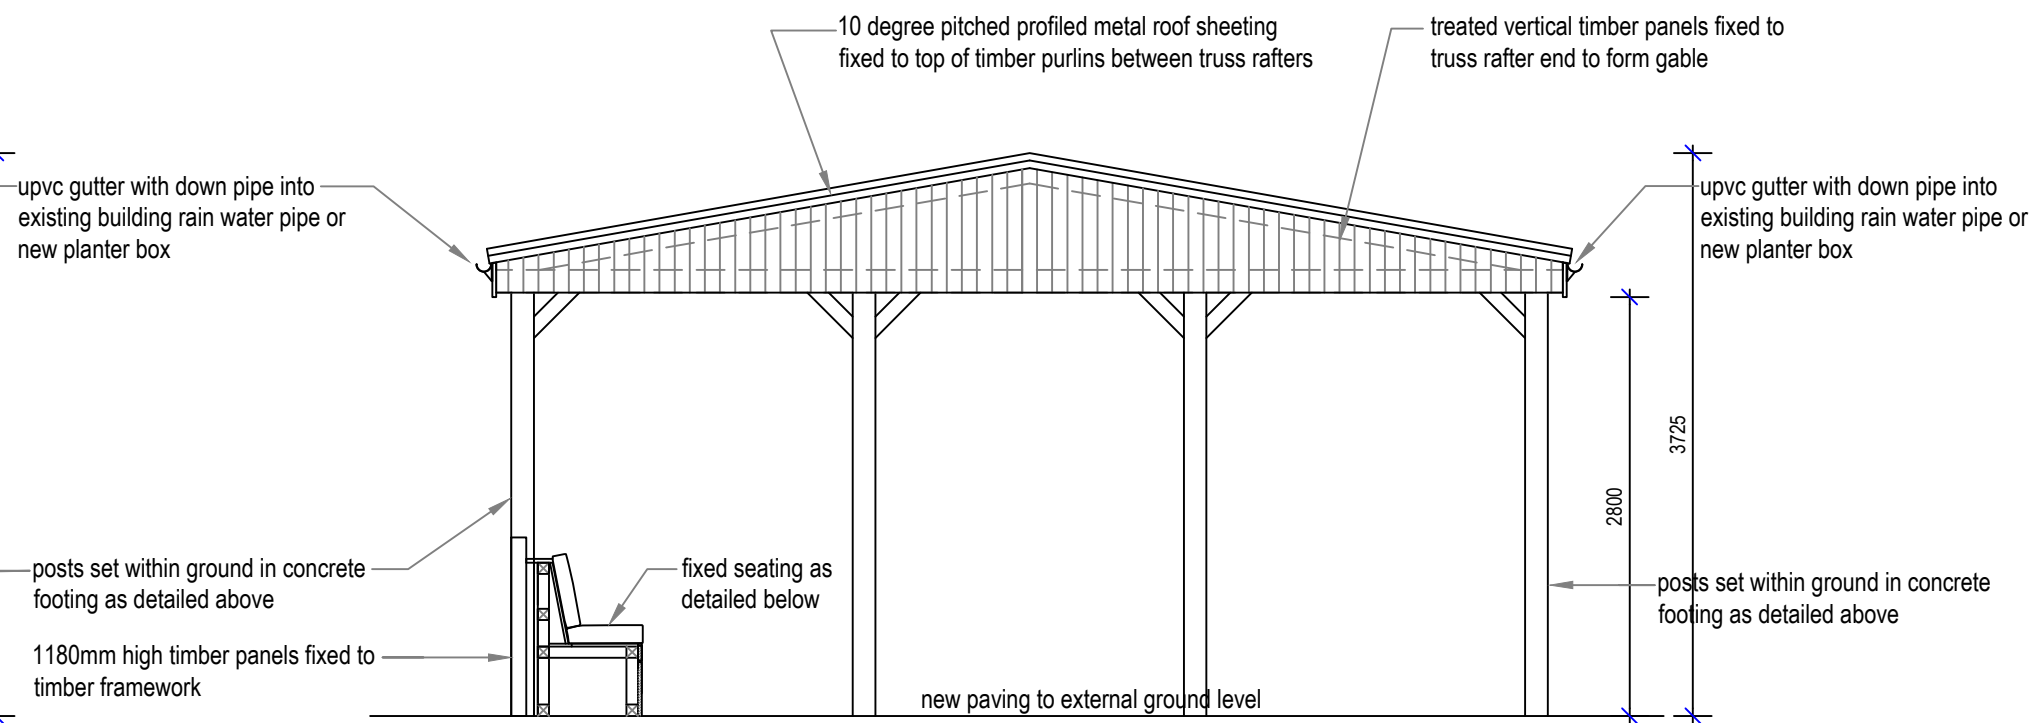

West Elevation - obscured by existing building
Scale 1:50



Capping to be formed in 25mm thick decking board. Treat and stain with at least 2 coats to a leak colour - Cuprinol Ref. Boston Teak.


Seat Back: Removable.
Foam loose cushion pads upholstered in Fabrics as per the Specification DWG.
Front edge to have a square face. 150mm MAX depth.

Seat base: Removable.
Foam loose cushion pads upholstered in Fabrics as per the Specification DWG.
Front edge to have a square face. 150mm MAX depth.


Seat pads to be removable during bad weather.

Velcro Squares(not strips) to be applied to base of cushion and Ply base.


100mm wide decking boards to clad all faces of seat except seat base which is to be 18mm Marine Ply.

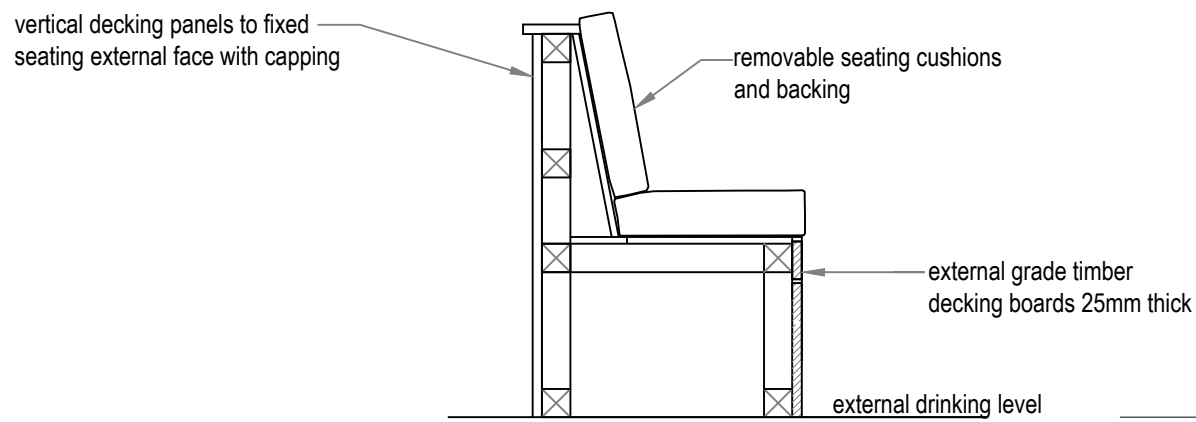


Fixed Seating Detail
Scale 1/20

 


Fixed Seating Plan
Scale 1/20

 

Fixed Seating Front Elevation
Scale 1/20

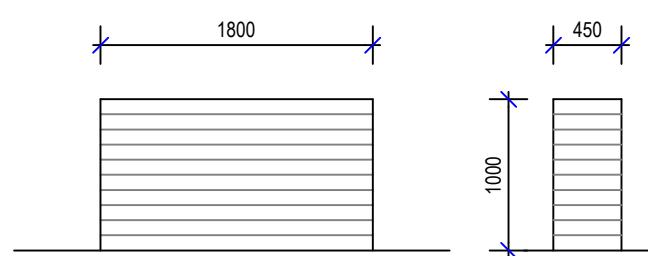

Typical Elevations

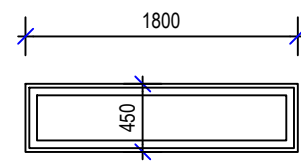

Planter Box Detail
Scale 1:50

PLANter UNITS
Tanilised pressure treated horizontal timbers to form 625mm high timber planter unit set against existing brick wall around existing post sign fully sealed with suitable membrane filled with soil to have planting to allow discharge of rain water from new pergola roof

Copyright.
This drawing and design and all the information contained therein is the sole copyright of Nanu Soda Ltd. and reproduction in any form is forbidden unless permission is obtained in writing.

No dimensions to be scaled from this drawing. All Contractors must visit site and be responsible for taking and checking all dimensions relative to this work. The Designer must be advised of any discrepancies in writing.

Revision:

Scale:	1:20. 50 @A1	Date:	Jan '22	Drawn by:	PJB
Job title:	The Henty Arms, 2 Ferring Lane, Worthing, BN12 6QY	Drawing title:	Rear Pergola Details	Drawing Number:	934-(P)-05

The Studio 34 Smyth Street Wakefield WF1 1ED
01924 372654 info@nanusoda.co.uk

NANU
SODA