



For planning purposes only:
NOT for construction, do not
scale, refer to applicants own
survey drawings

Proposed West elevation

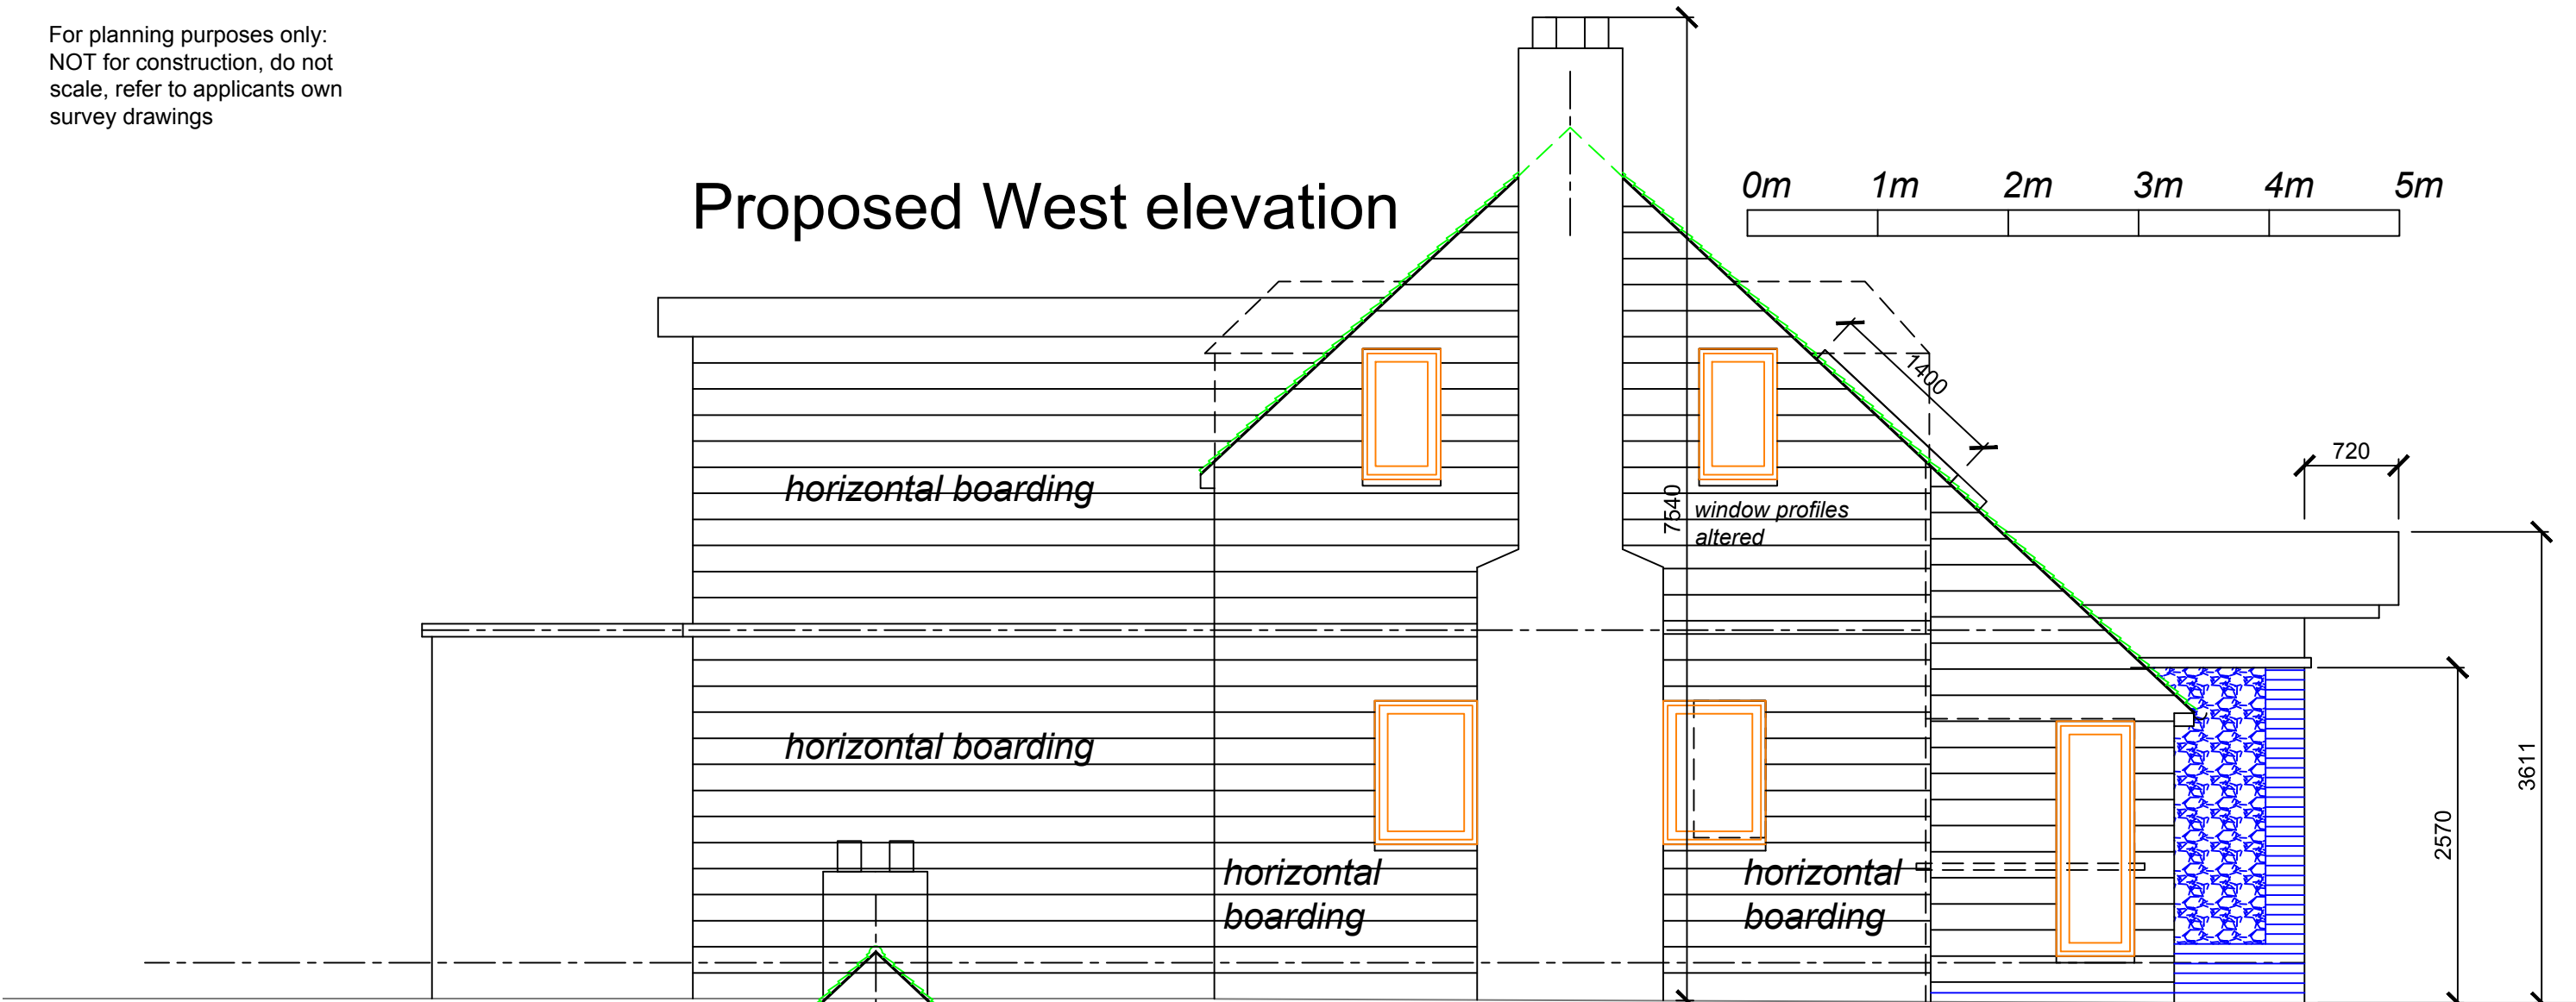

Proposed East elevation

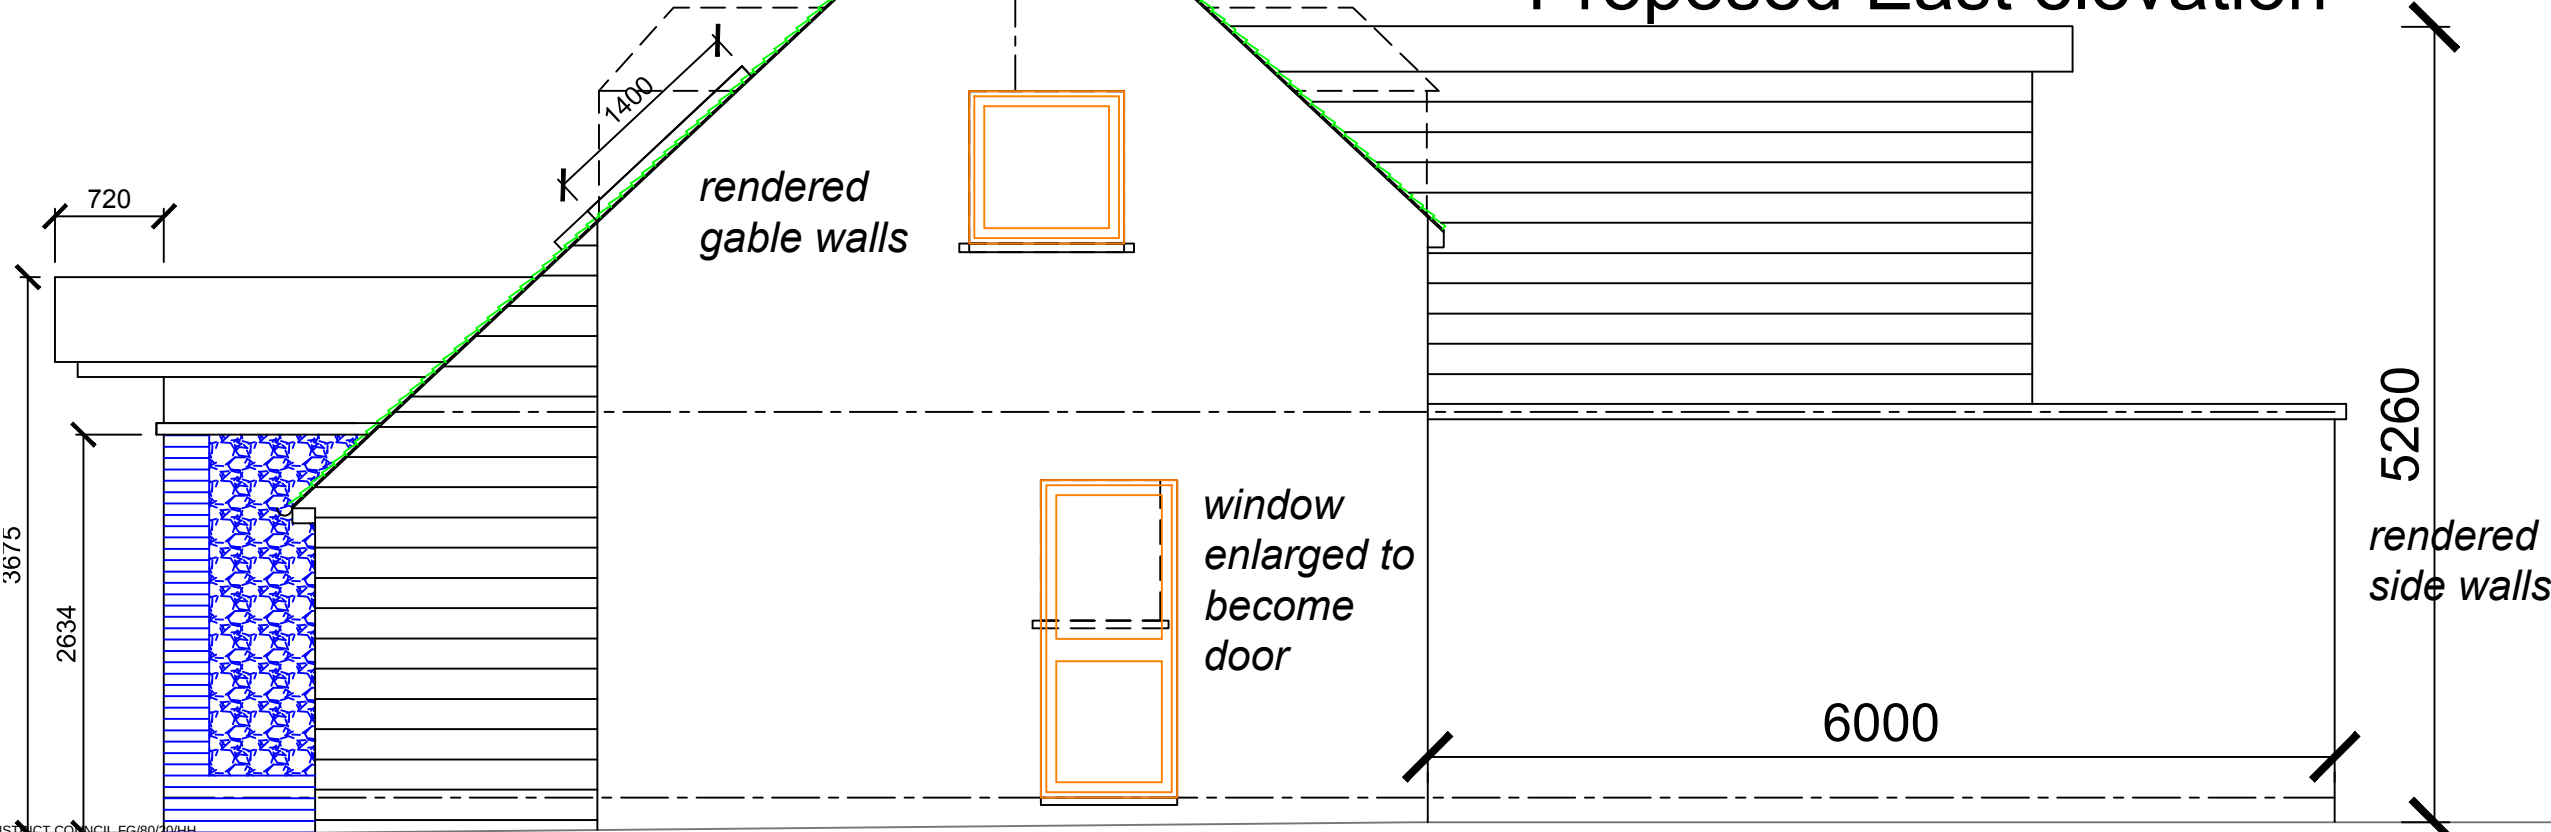

MR J P BUREL
11 TELGARTH ROAD
FERRING, BN12 5PX

PROJECT:

PROPOSED REFURBISHMEN
AND EXTENSION

TITLE:

PROPOSED EAST &
WEST ELEVATIONS

DRAWING No:

430.04

SCALE:

1:50@A3