




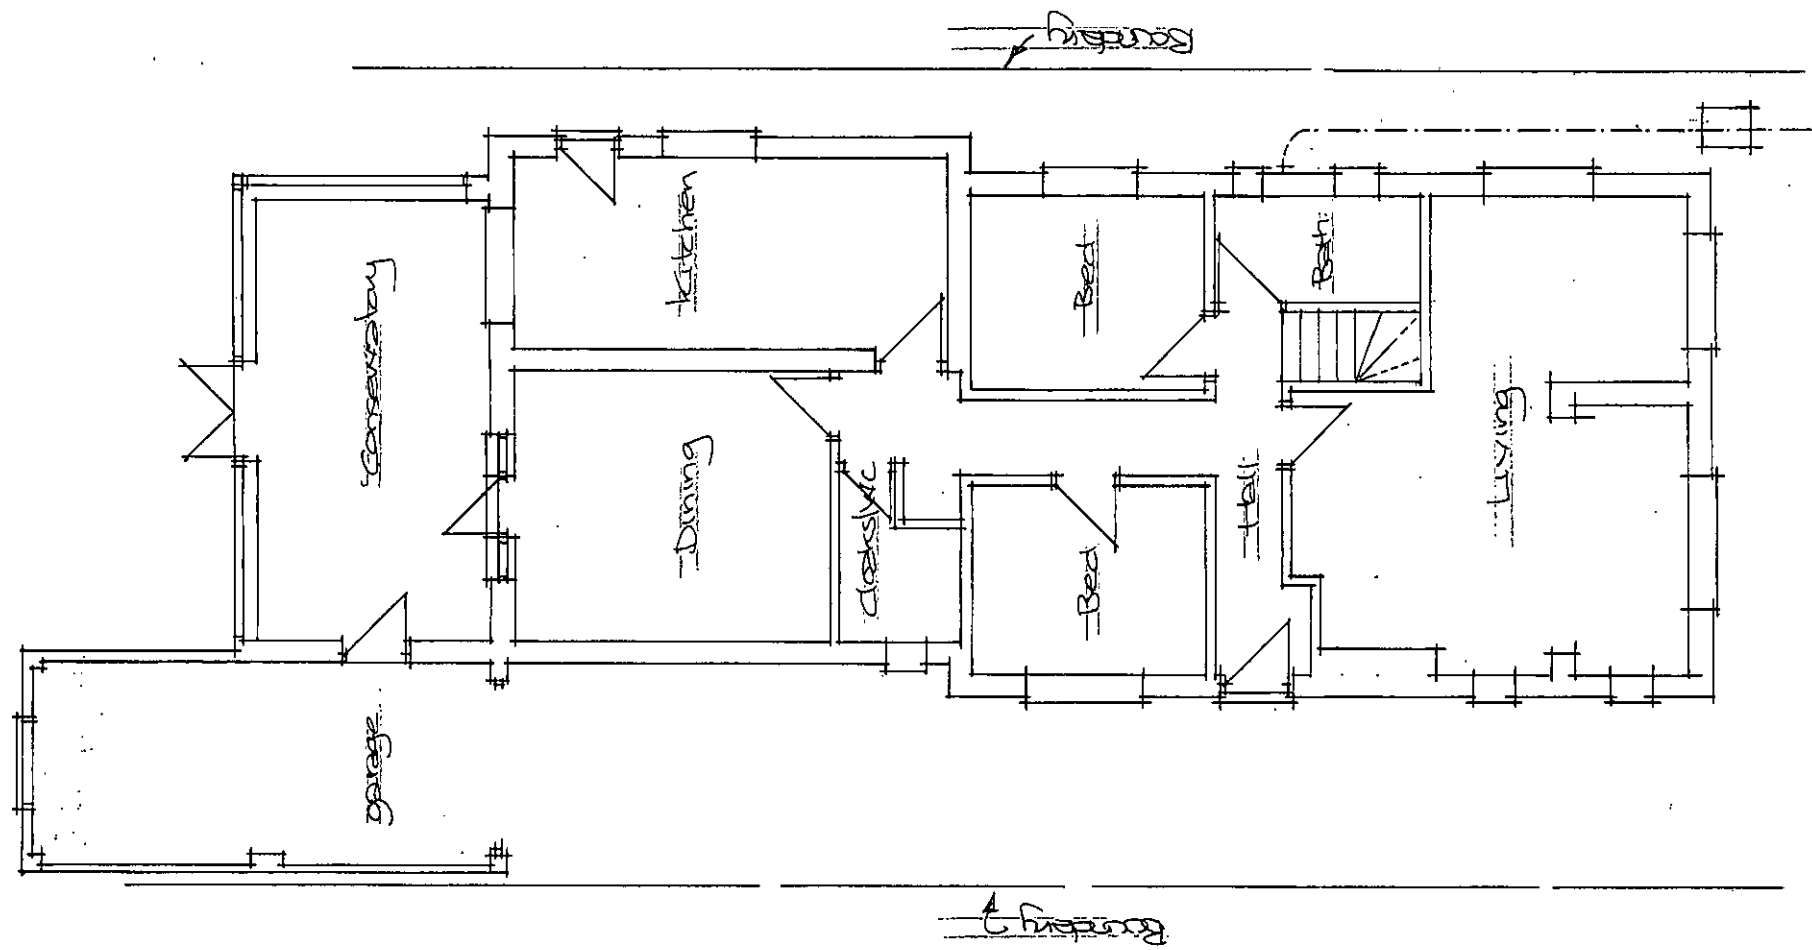

Existing Ground Floor Plan

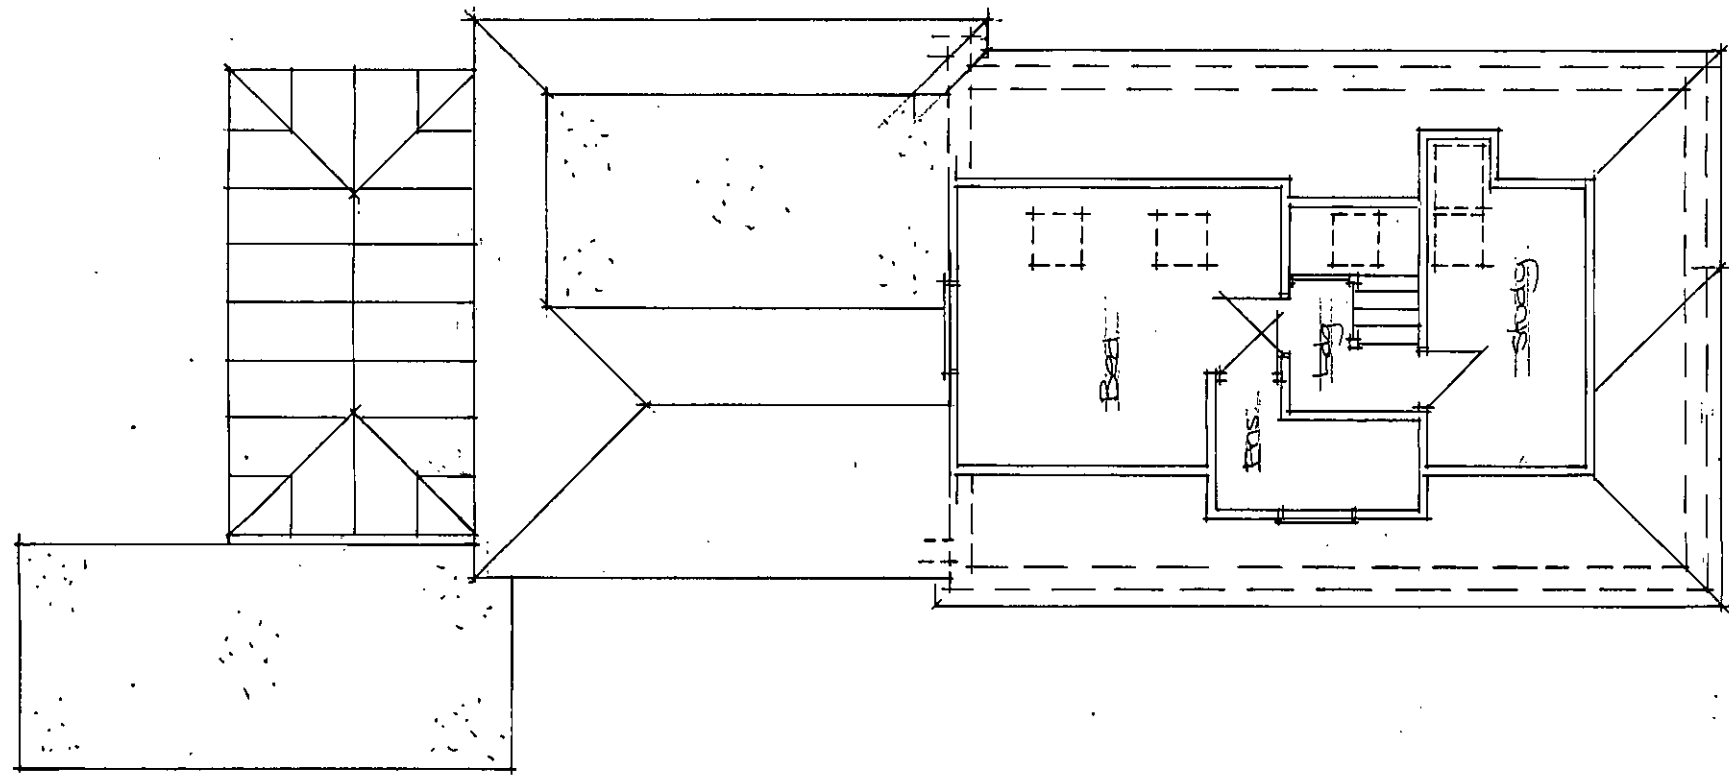

Existing First Floor Plan

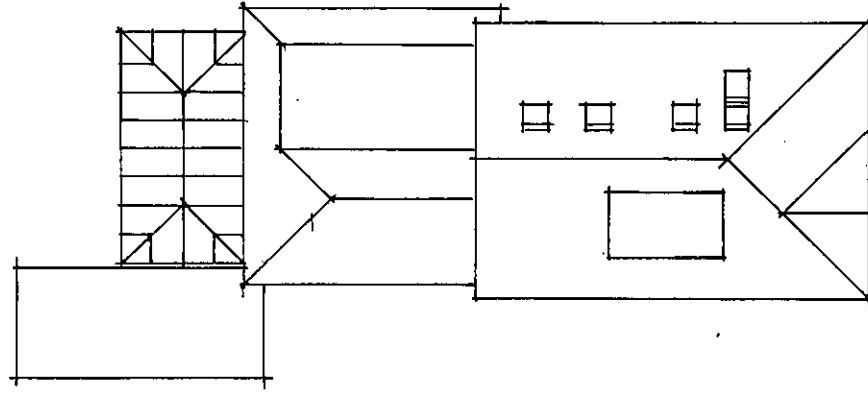

Existing Roof Plan

Existing Floor Plans Scale 3/1100

Paul Trussler
44 Firle Road
Lancing
West Sussex
BN15 0NZ

Proposed Replacement Dwelling: for Mr & Mrs Wood
9 OCEAN DRIVE FERRING
WEST SUSSEX BN12 5QQ

Drawing No. 213/460/1