



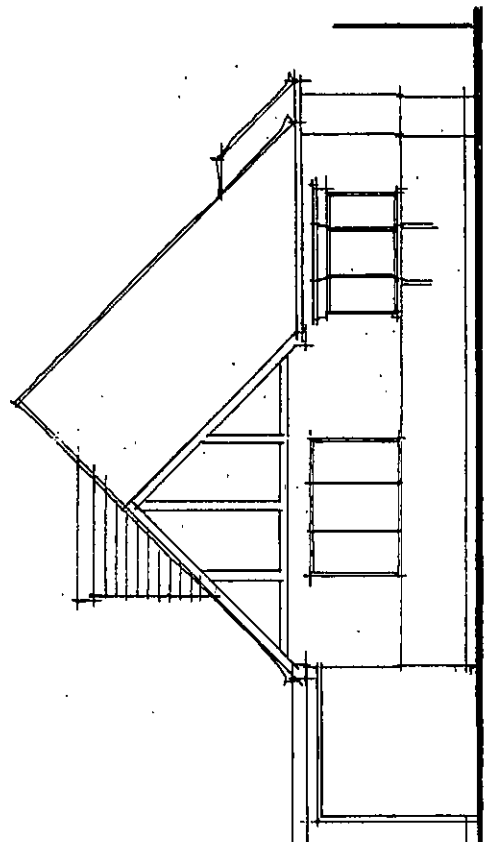


Existing Front Elevation.

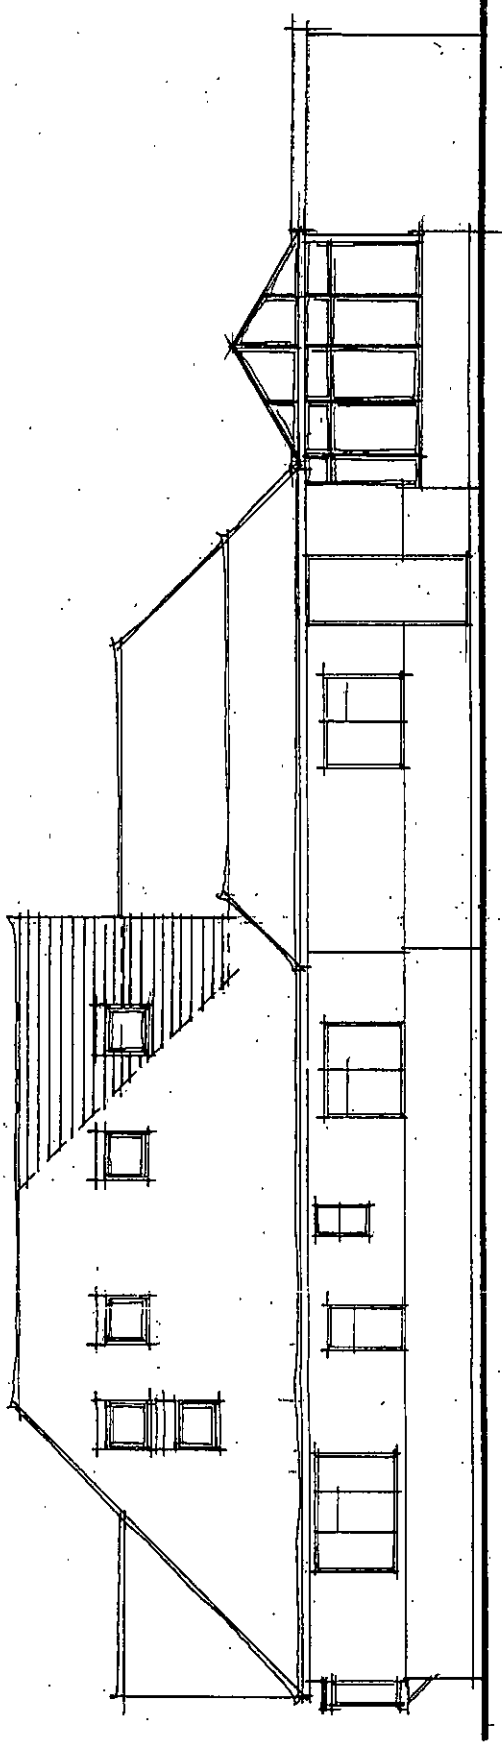


Existing Side Elevation.

Existing Elevations: Scale: 1/100.

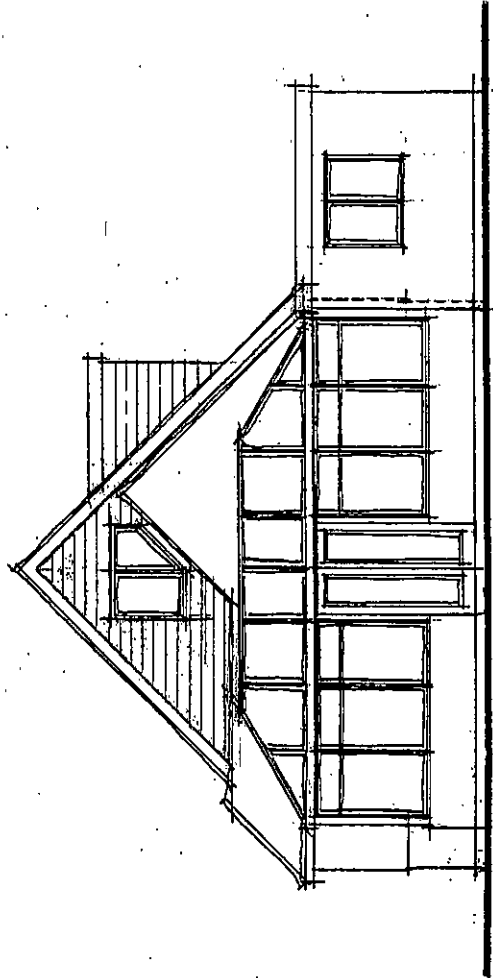

Existing Rear Elevation.

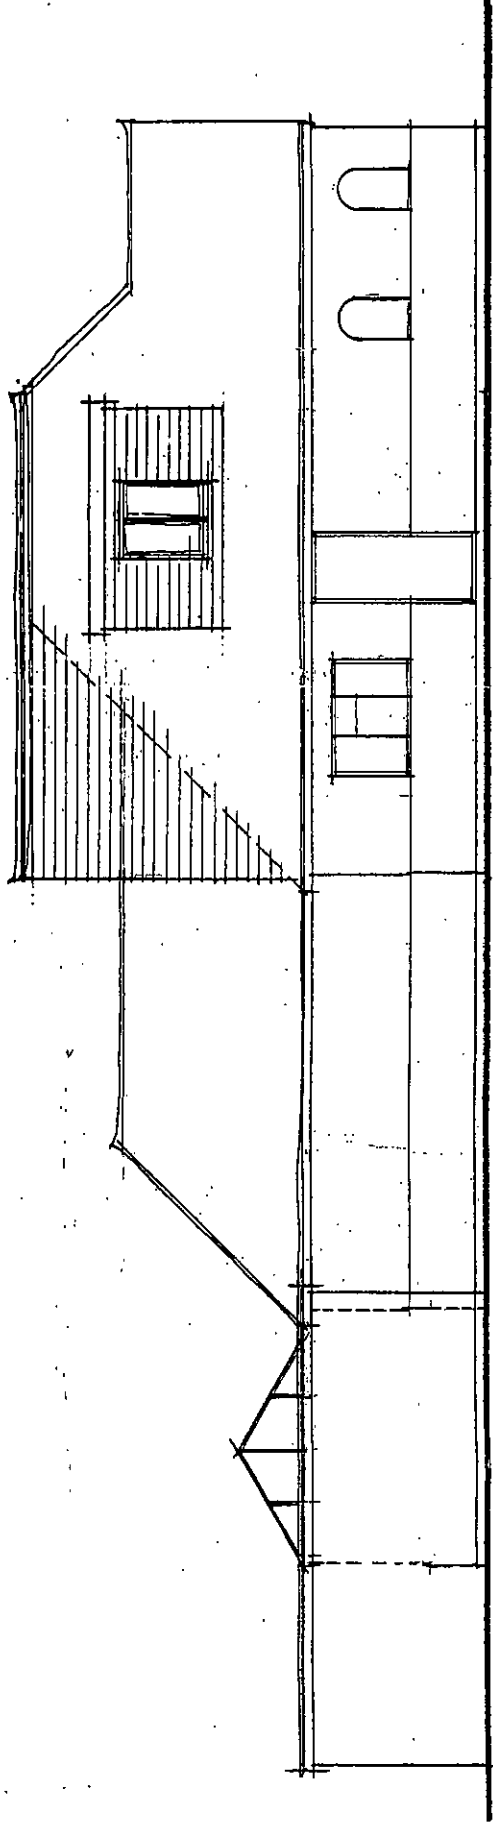

Existing Side Elevation

Paul Trussler
44 Firle Road
Lancing
West Sussex
BN15 0NZ

Proposed Replacement Dwelling: for Mr & Mrs Wood
9 OCEAN DRIVE FERRING
WEST SUSSEX BN12 5QQ

TRICT COUNCIL FG1171/3/

Drawing No. 213/460/2