



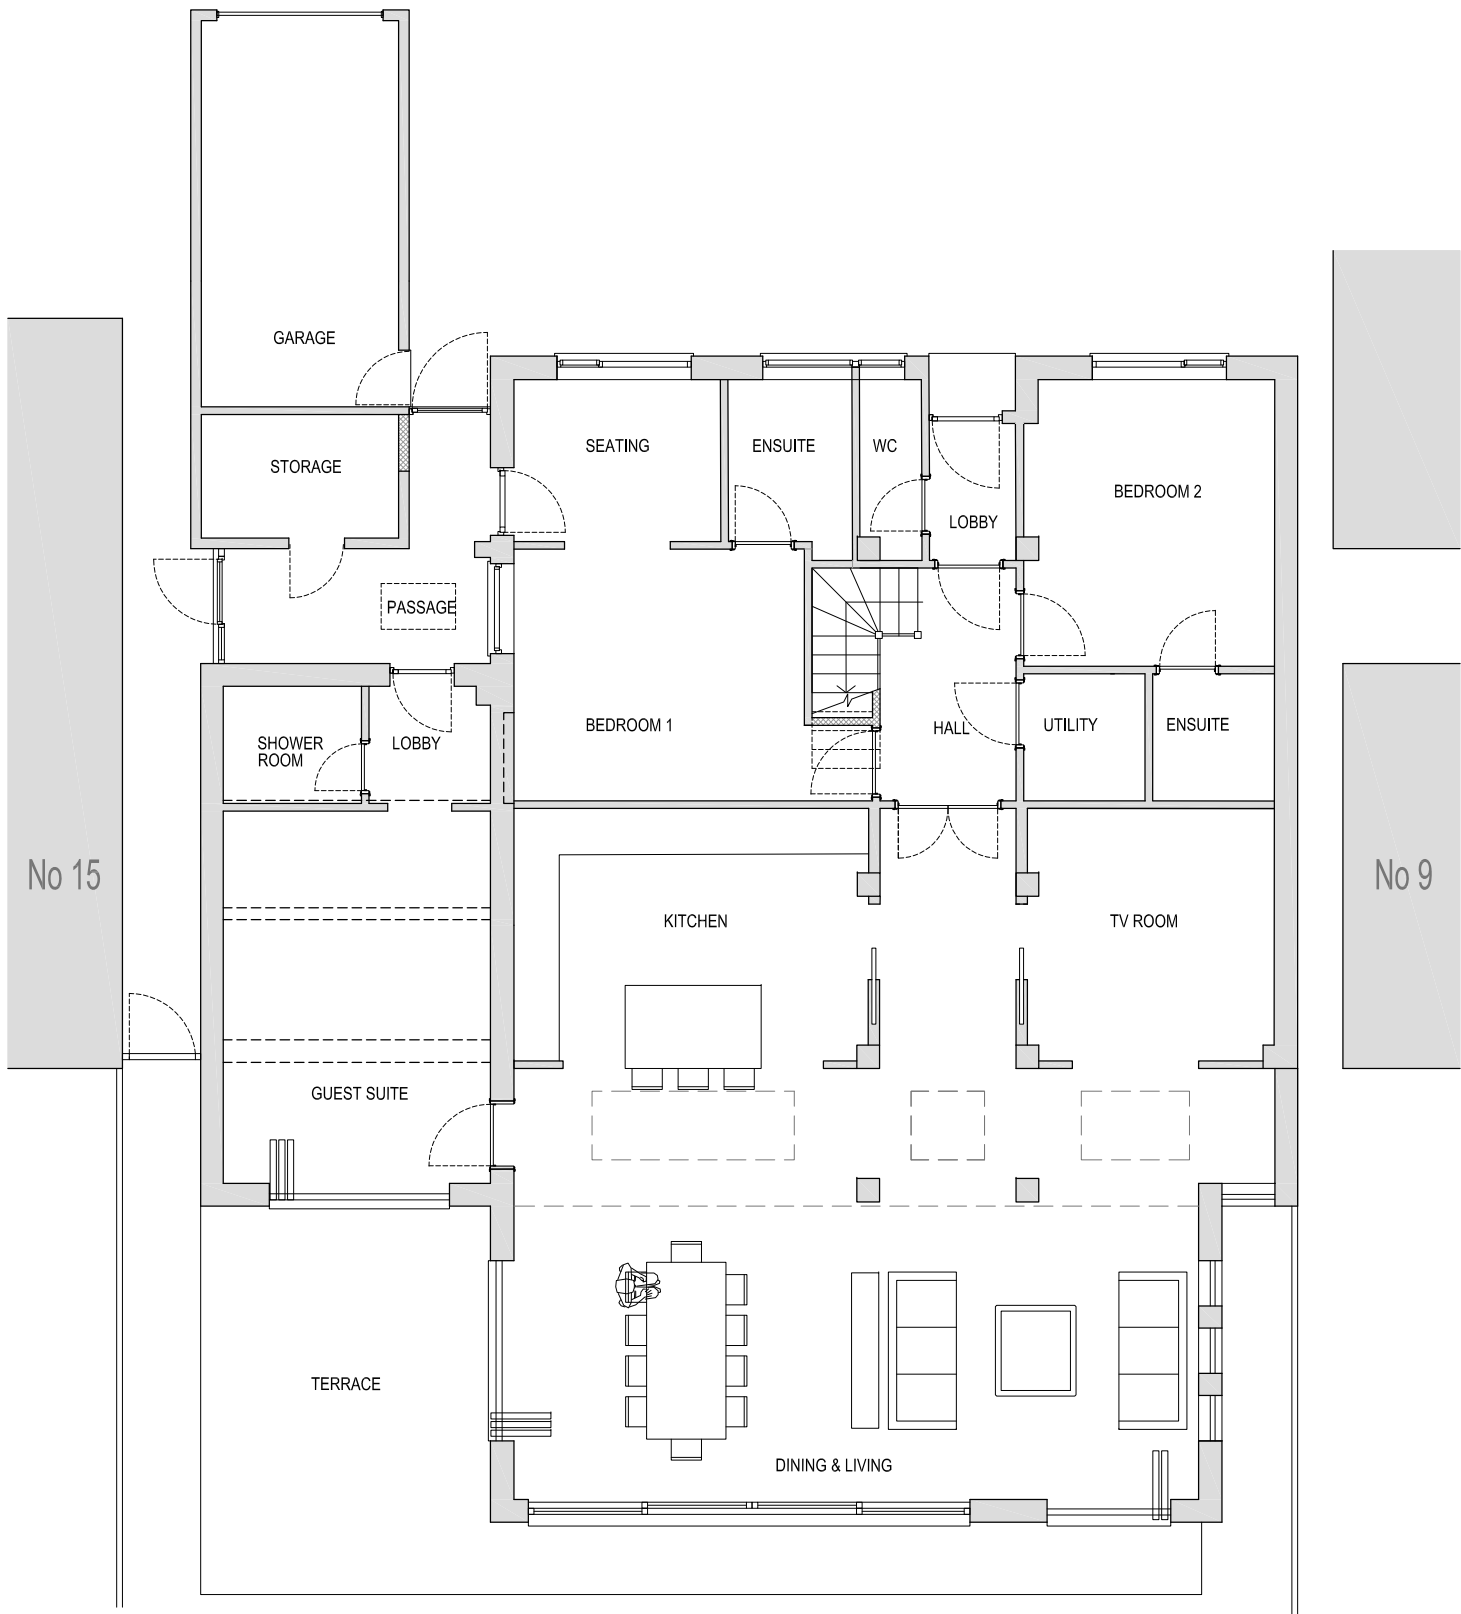


Proposed ground floor plan at 1:100 @ A3

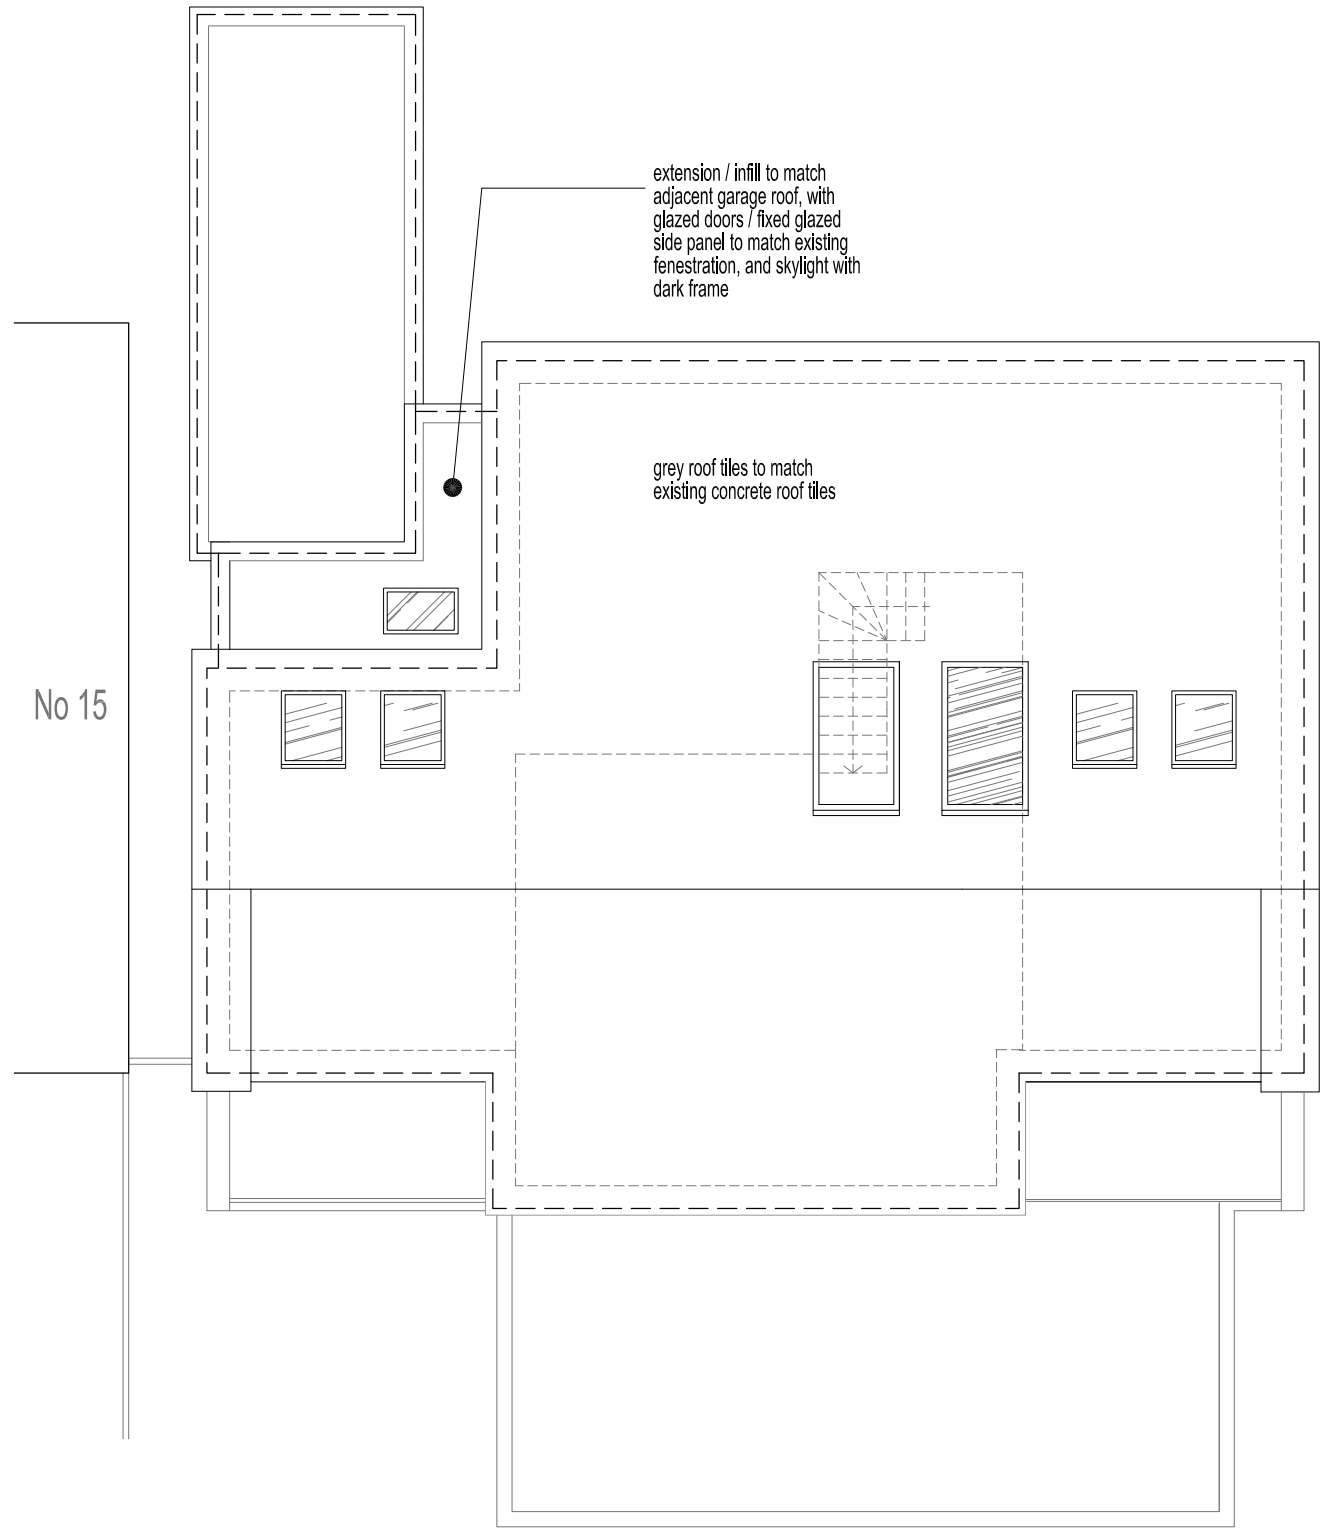


Proposed roof plan at 1:100 @ A3

no.	by	chk.	revision	date

 


client and project title 11 FERRING MARINE FERRING BN12 5PP NOKU Architecture 33 Rutland Gate, London SW7 1PD email: noku@gmx.net		drawing title PROPOSED GROUND FLOOR PLAN AND ROOF PLAN	
by n.k date 17.07.20	chk. scale 100 [A3]	P2 no.	rev.


ARUN DISTRICT COUNCIL FG/63/20/HH

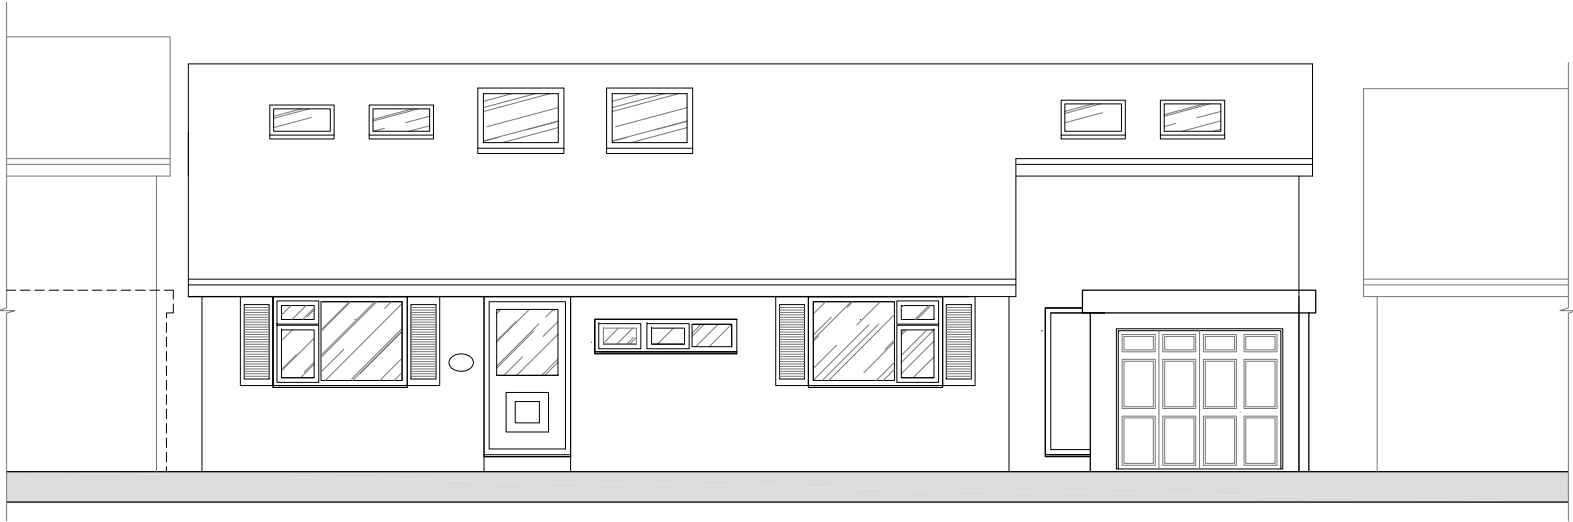


Existing street elevation at 1:100 @ A3

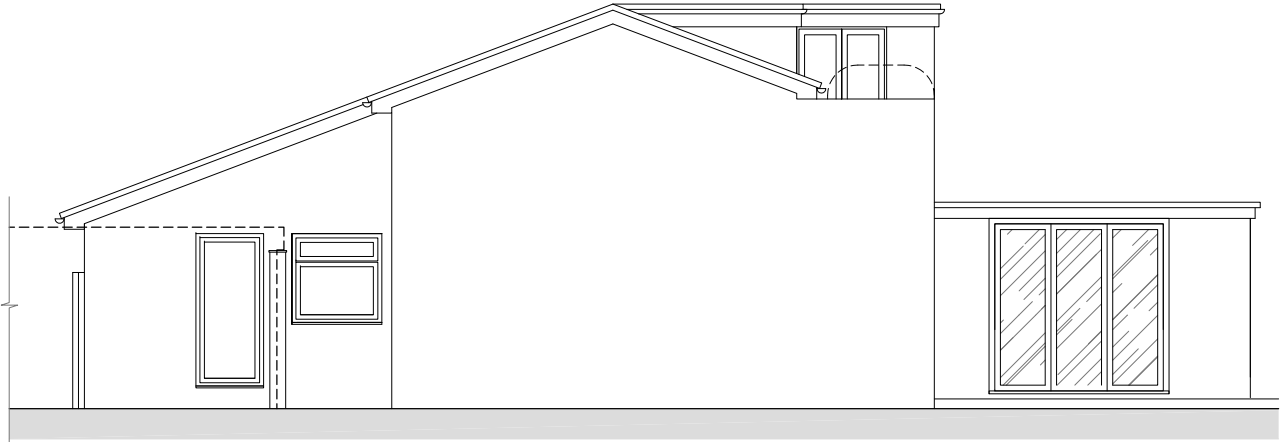

Existing West elevation at 1:100 @ A3

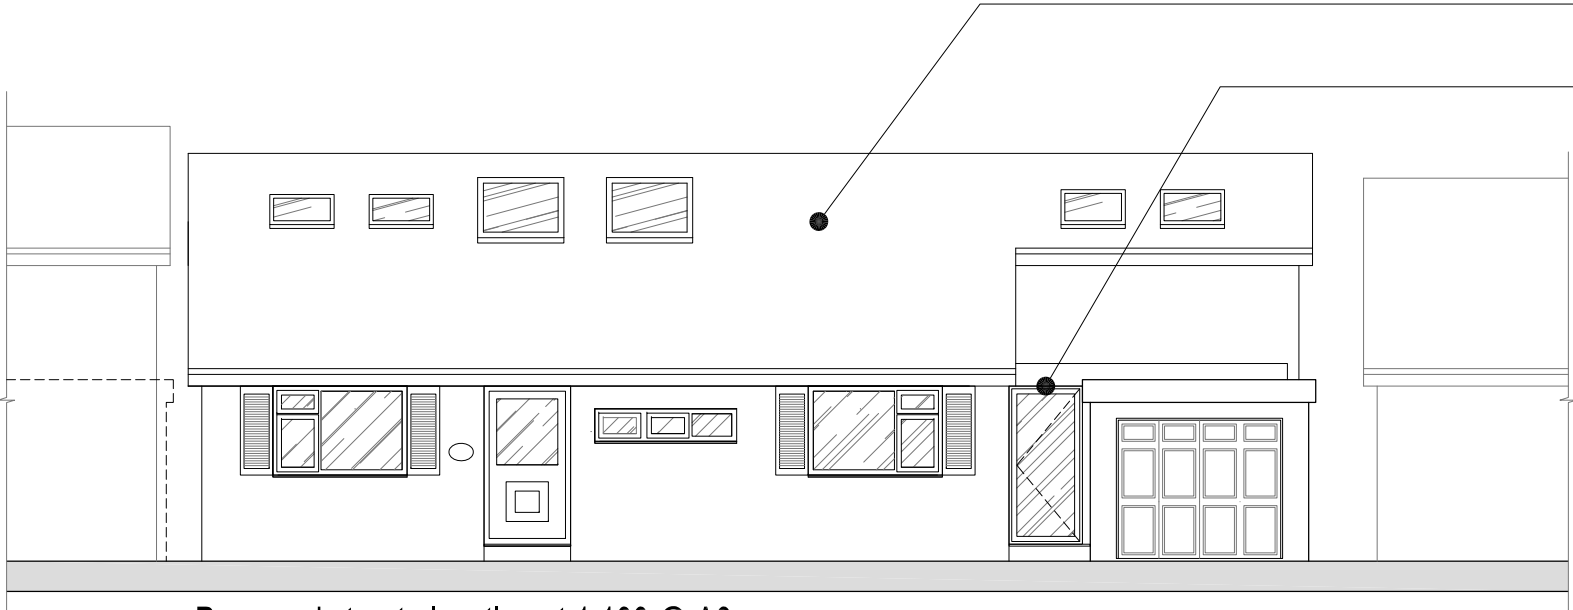

Proposed street elevation at 1:100 @ A3

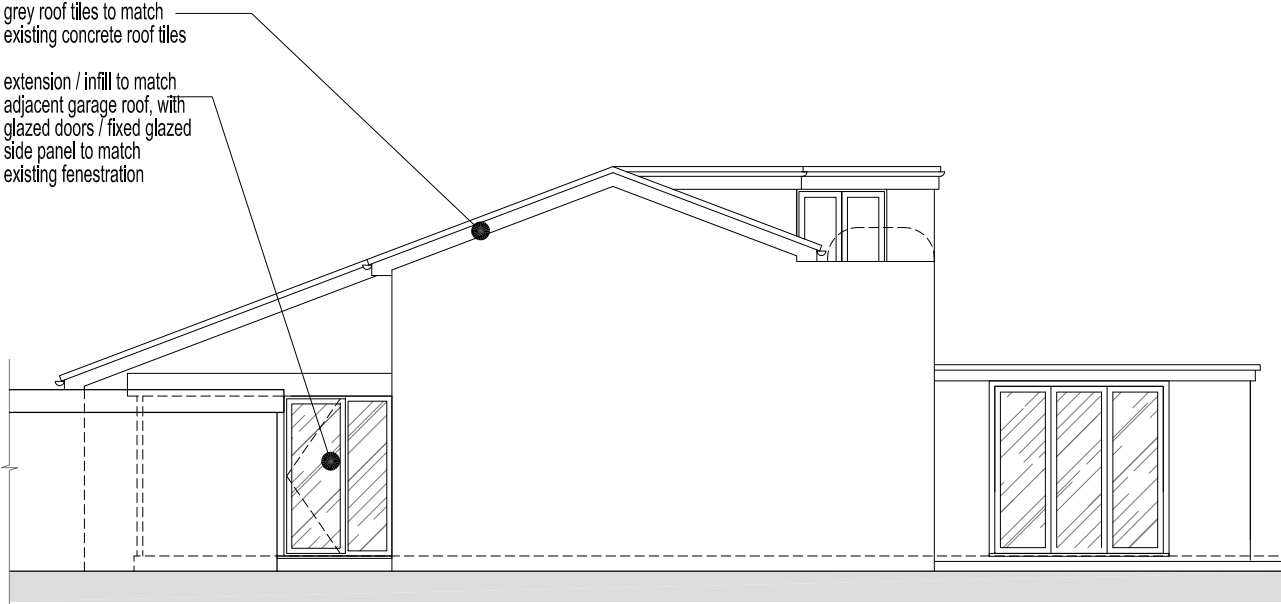


Proposed West elevation at 1:100 @ A3

grey roof tiles to match
existing concrete roof tiles

extension / infill to match
adjacent garage roof, with
glazed doors / fixed glazed
side panel to match
existing fenestration

no.				
by				
chk.				
revision				
date				

 

client and project title

11 FERRING MARINE
FERRING BN12 5PP

NOKU Architecture

33 Rutland Gate, London SW7 1PD
email: noku@gmx.net

All dimensions must be confirmed on site prior to construction.
This drawing is copyright and must not be reproduced, copied or passed on without written consent of NOKU Architecture

drawing title

EXISTING AND PROPOSED
ELEVATIONS

by n.k
date 17.07.20

chk.
scale 100 [A3]

no. P3

rev. -

1cm
1cm

ARUN DISTRICT COUNCIL FG/63/20/HH