



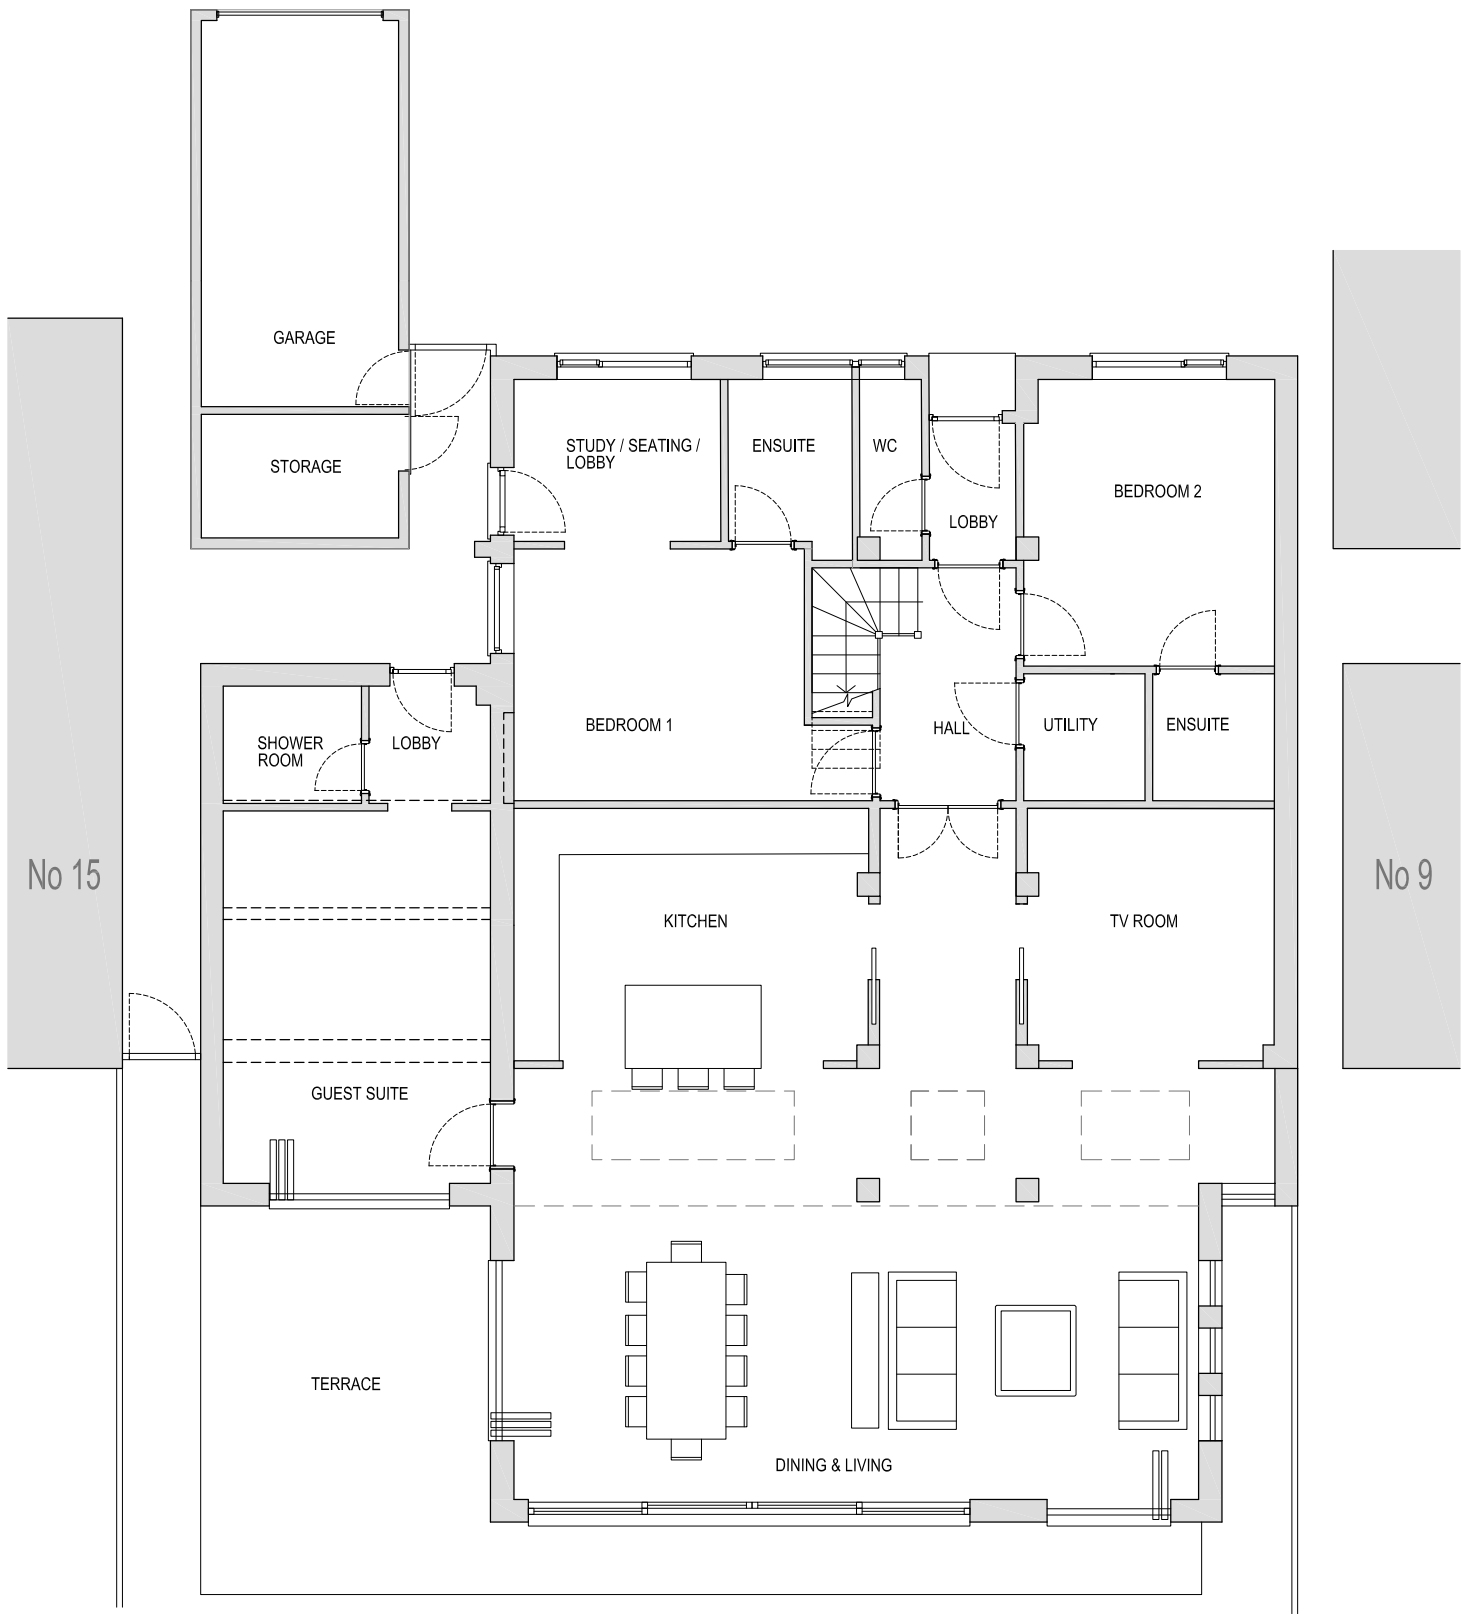


Existing ground floor plan at 1:100 @ A3

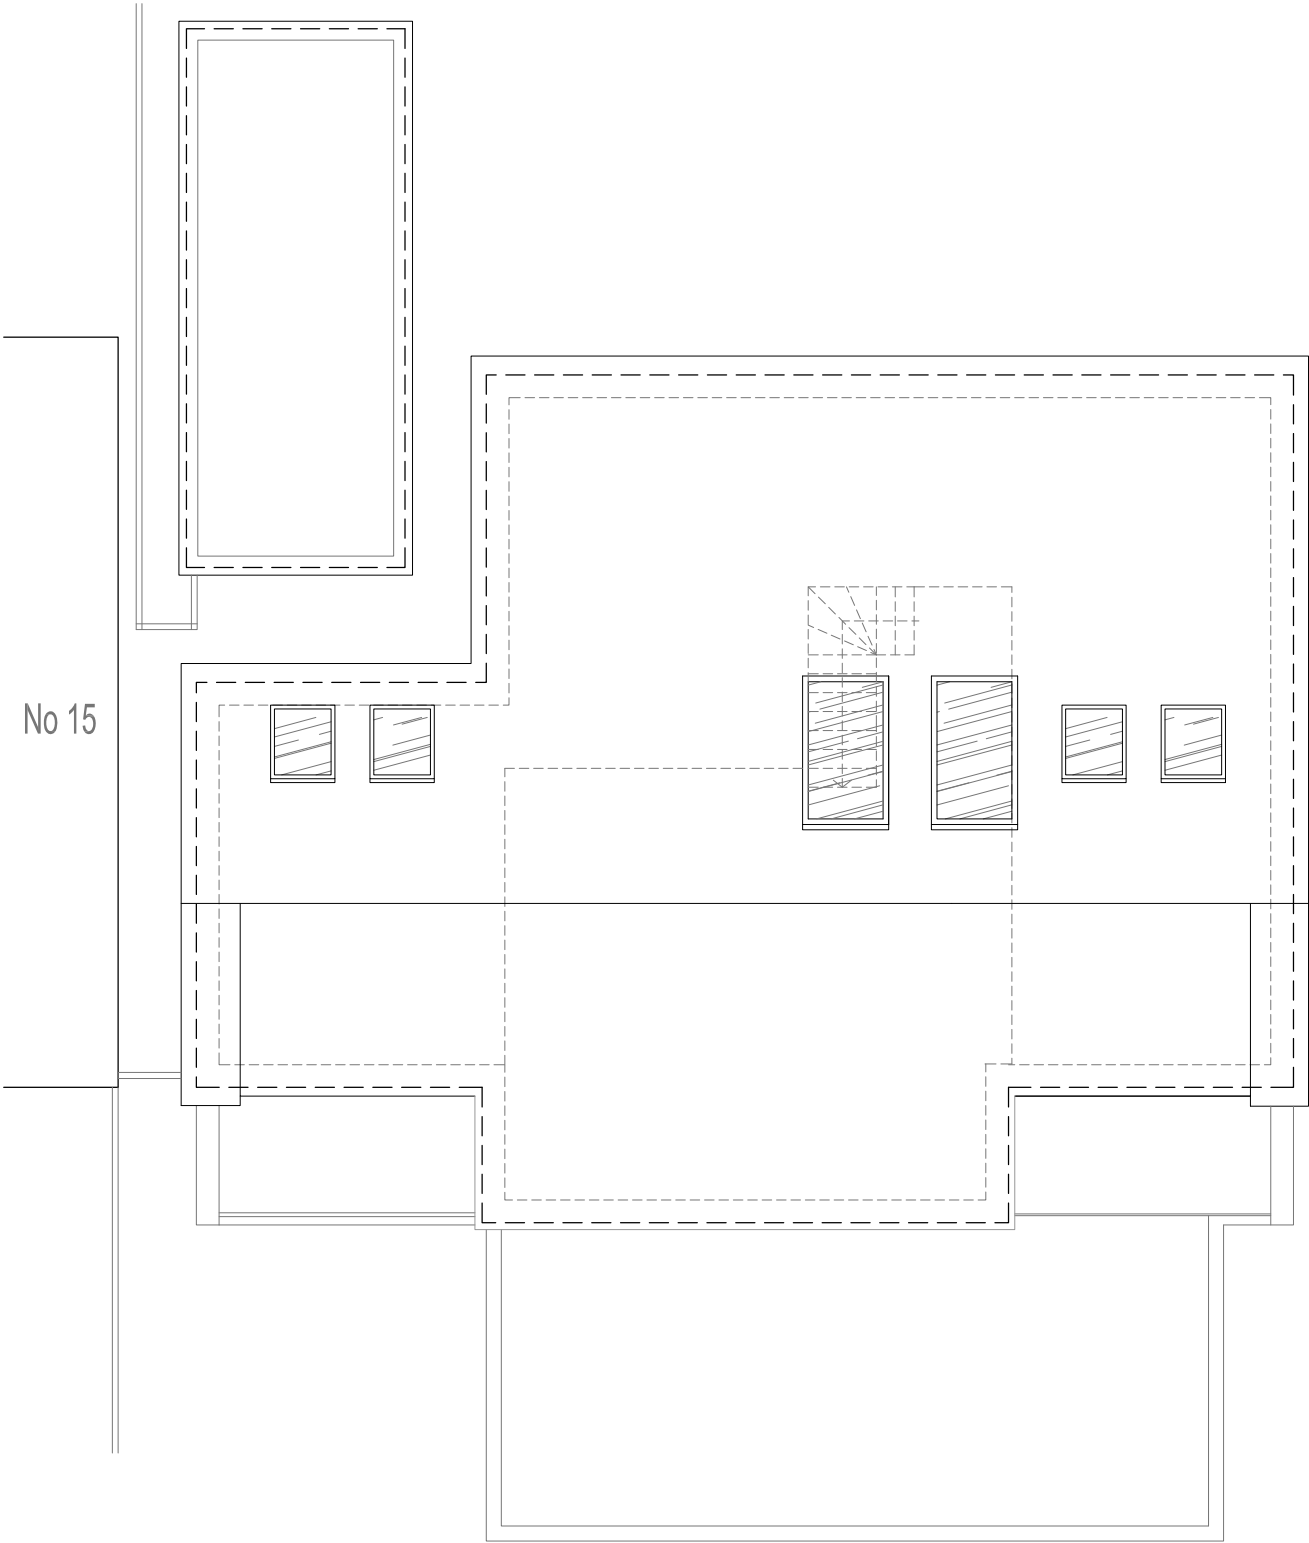

Existing roof plan at 1:100 @ A3

no.			
by			
chk.			
revision			
date			

 

client and project title
11 FERRING MARINE
FERRING BN12 5PP
NOKU Architecture
33 Rutland Gate, London SW7 1PD
email: noku@gmx.net
All dimensions must be confirmed on site prior to construction.
This drawing is copyright and must not be reproduced, copied or passed on without written consent of NOKU Architecture

drawing title
EXISTING GROUND FLOOR PLAN
AND ROOF PLAN
by n.k.
date 17.07.20
chk.
scale 100 [A3]
no. **P1**
rev. -