




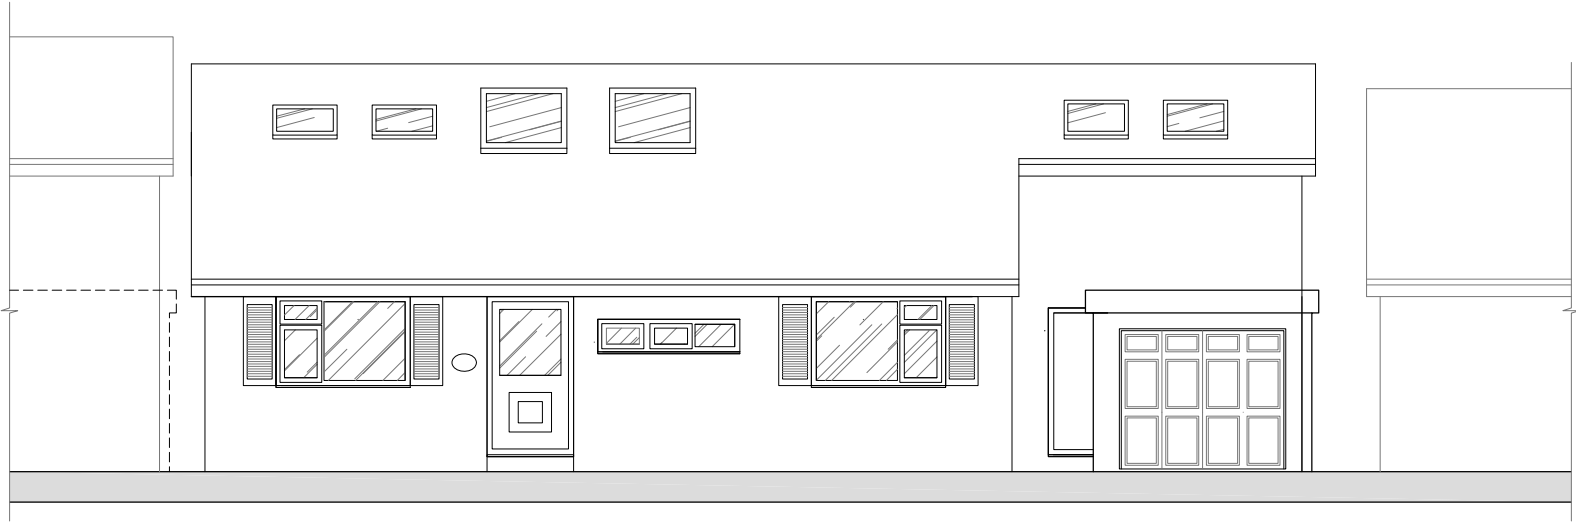


Existing street elevation at 1:100 @ A3

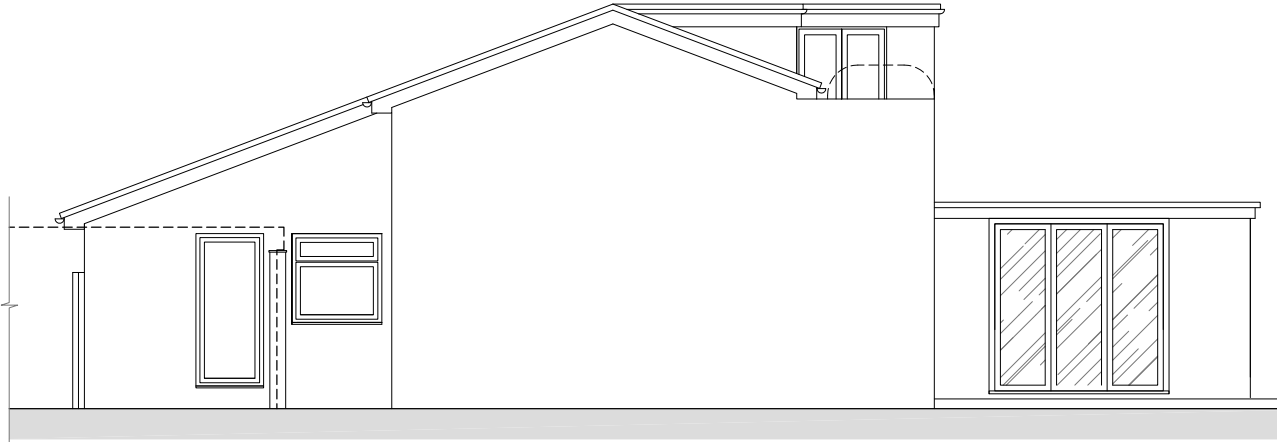

Existing West elevation at 1:100 @ A3

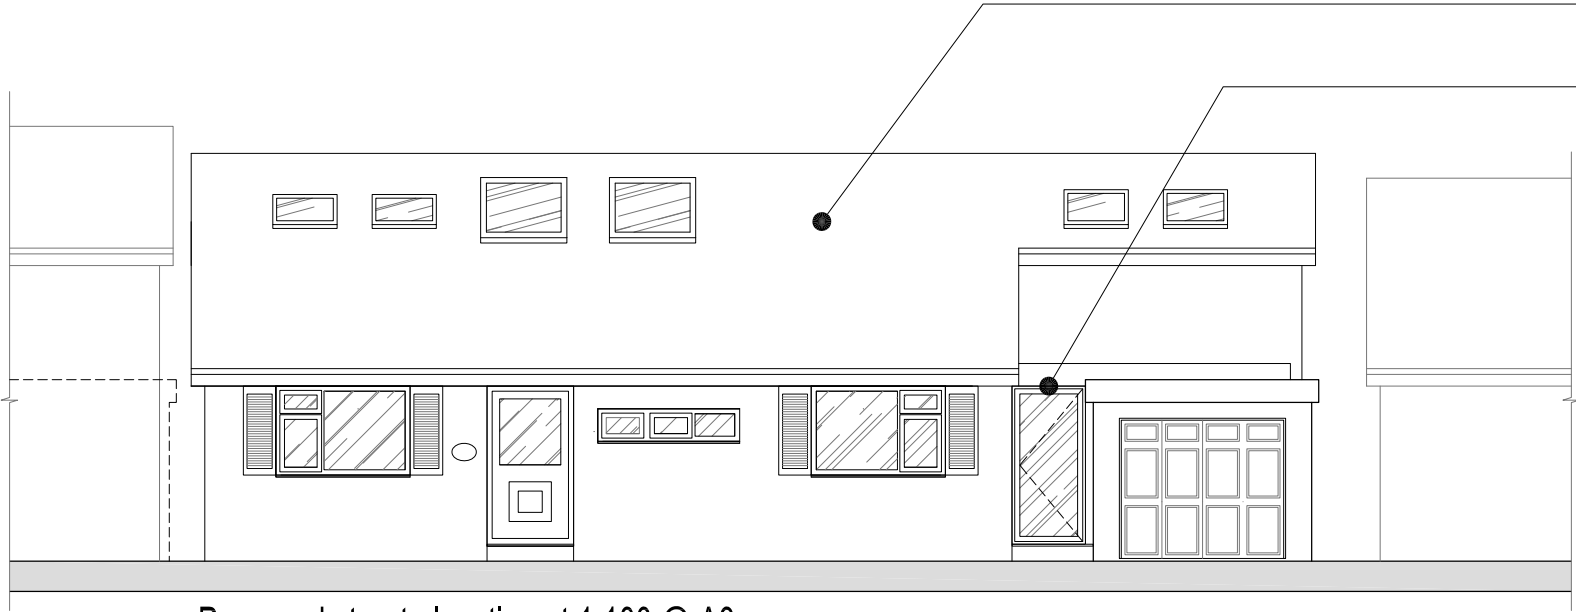

Proposed street elevation at 1:100 @ A3

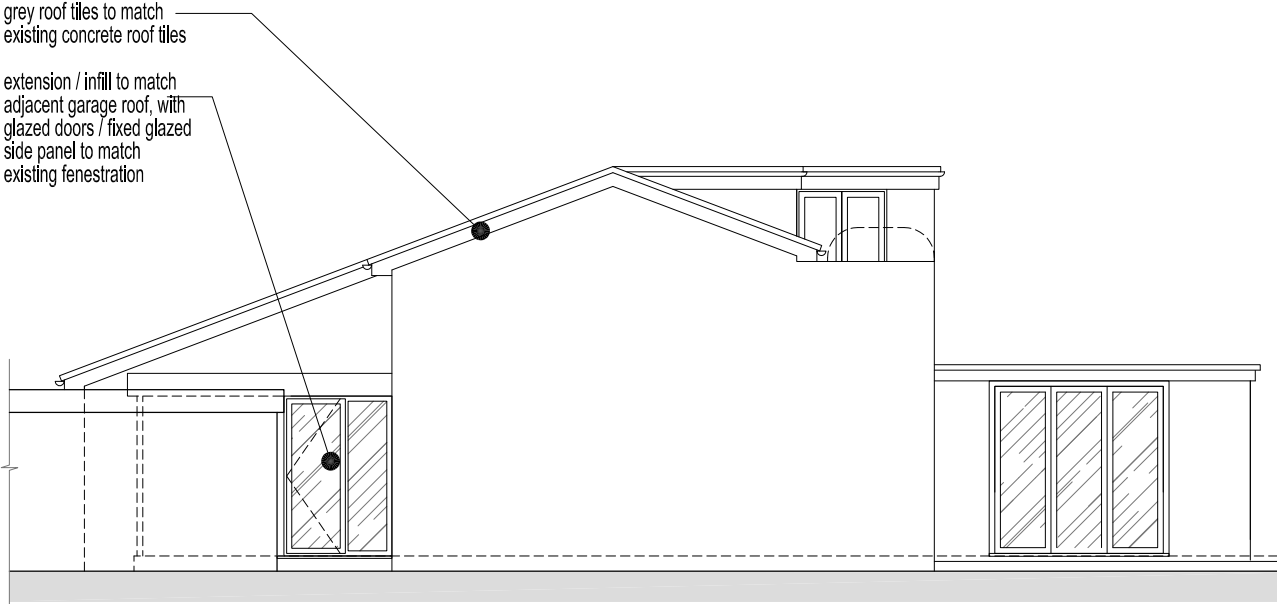

Proposed West elevation at 1:100 @ A3

grey roof tiles to match existing concrete roof tiles

extension / infill to match adjacent garage roof, with glazed doors / fixed glazed side panel to match existing fenestration

no.				by	chk.	revision	date
-							



client and project title

11 FERRING MARINE
FERRING BN12 5PP

NOKU Architecture

33 Rutland Gate, London SW7 1PD
email: noku@gmx.net

All dimensions must be confirmed on site prior to construction.
This drawing is copyright and must not be reproduced, copied or passed on without written consent of NOKU Architecture

drawing title

EXISTING AND PROPOSED
ELEVATIONS

by

n.k

date

17.07.20

chk.

scale

100 [A3]

no.

P3

rev.

-

1cm

1cm