


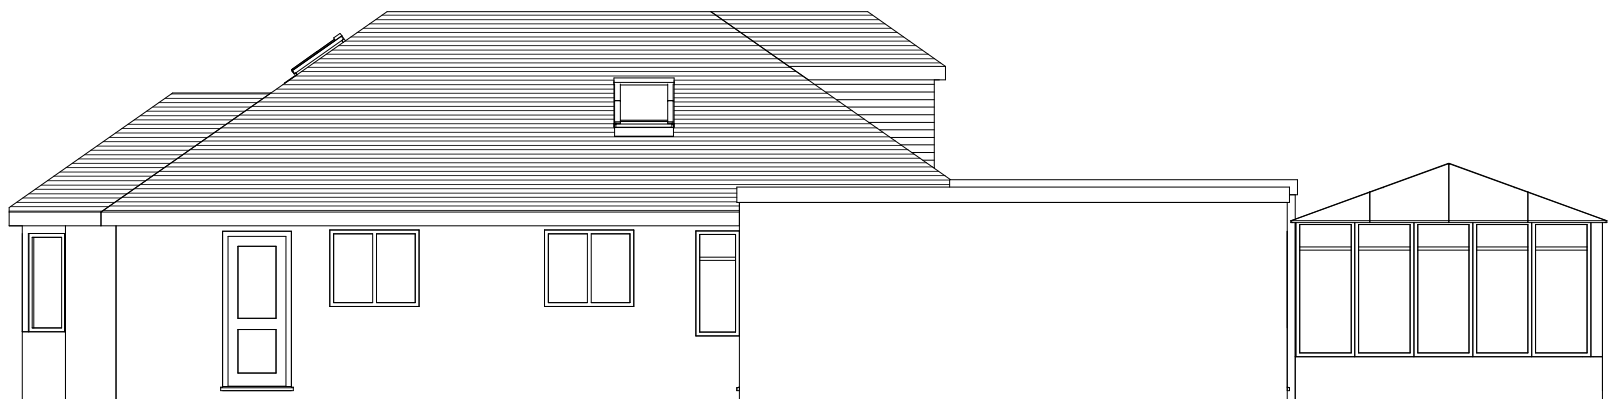

Existing East Elevation

1 : 100




Existing North Elevation

1 : 100






Existing West Elevation

1 : 100

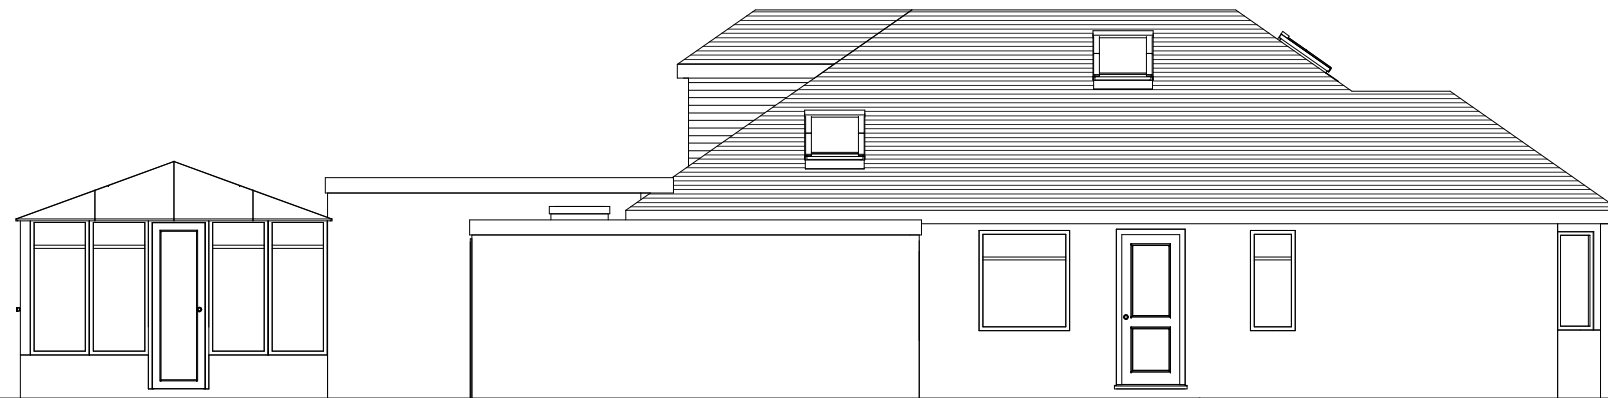

Existing South Elevation

1 : 100

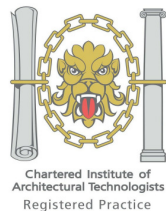  

Tel: 0800 6127 664
www.yourhomeplans.co.uk

Your Home Plans



These drawings are for approval purposes. Materials and products should not be ordered based on scaling from drawings as errors may occur along existing building lines. All measurements and supporting elements are to be checked on site. Refer to Your Home Plans if any discrepancies are found.

Mrs E Sumner
24 Elm Park
Ferring
West Sussex
BN12 5RW

Existing Elevations


Project number	24ELM-21
Date	28th April 2021
Drawn by	JG
Checked by	Checker

A101


Scale 1 : 100




Proposed East Elevation
1 : 100

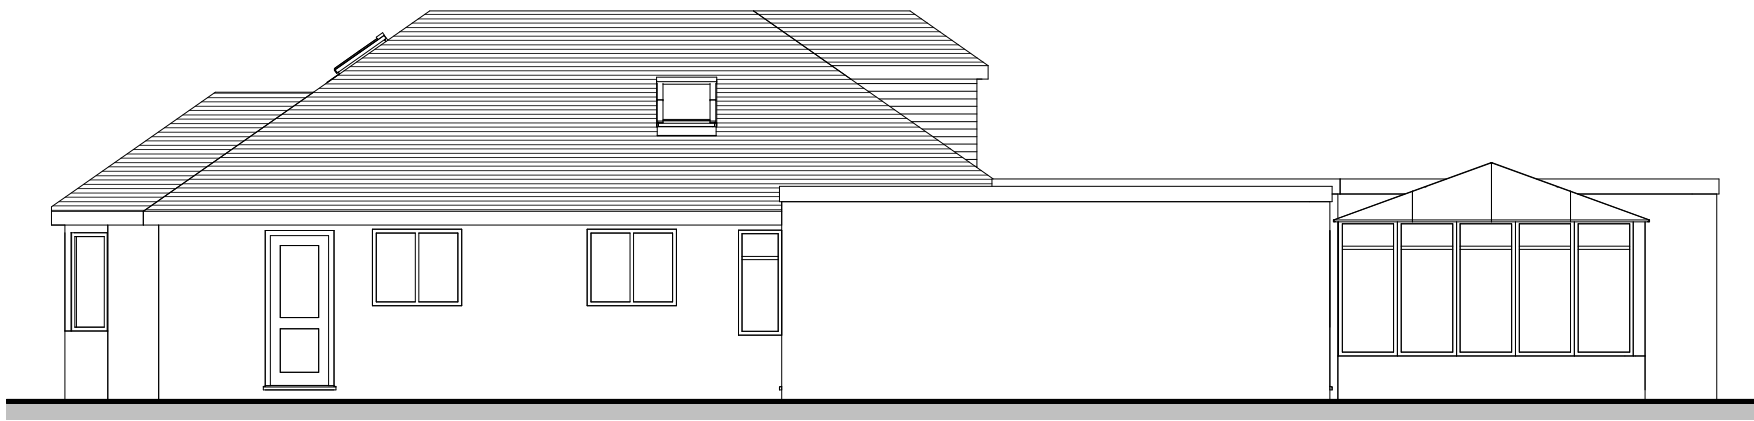



Proposed North Elevation
1 : 100

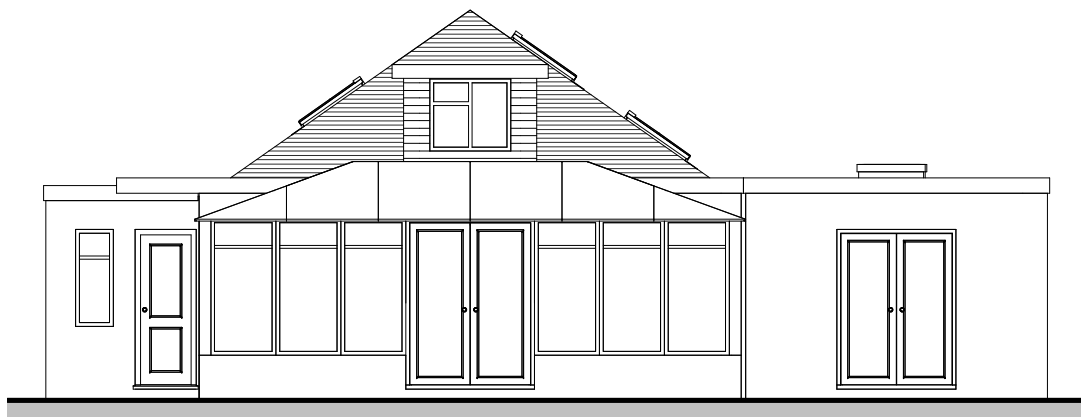

Proposed West Elevation
1 : 100

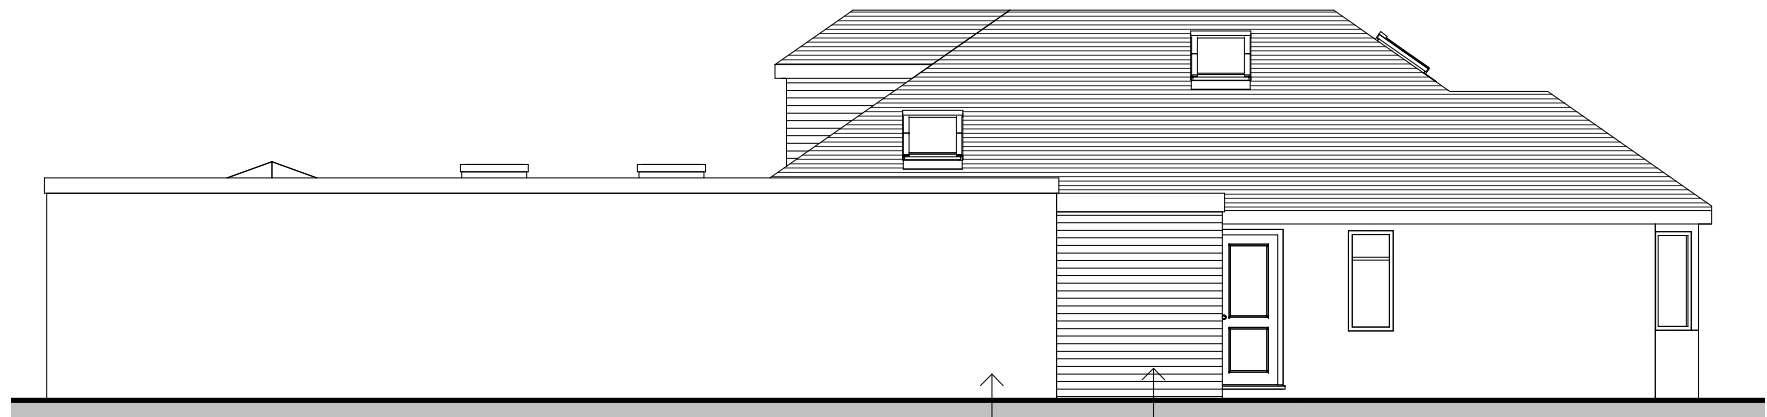

Proposed South Elevation
1 : 100

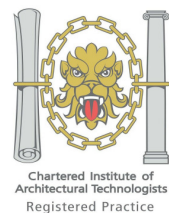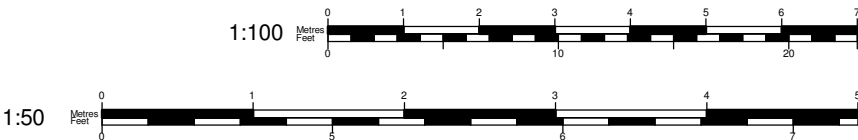

Tel: 0800 6127 664
www.yourhomeplans.co.uk

Your Home Plans




These drawings are for approval purposes. Materials and products should not be ordered based on scaling from drawings as errors may occur along existing building lines. All measurements and supporting elements are to be checked on site. Refer to Your Home Plans if any discrepancies are found.


Mrs E Sumner
24 Elm Park
Ferring
West Sussex
BN12 5RW

Proposed Elevations


Project number	24ELM-21	A102
Date	28th April 2021	
Drawn by	JG	
Checked by	Checker	Scale
		1 : 100

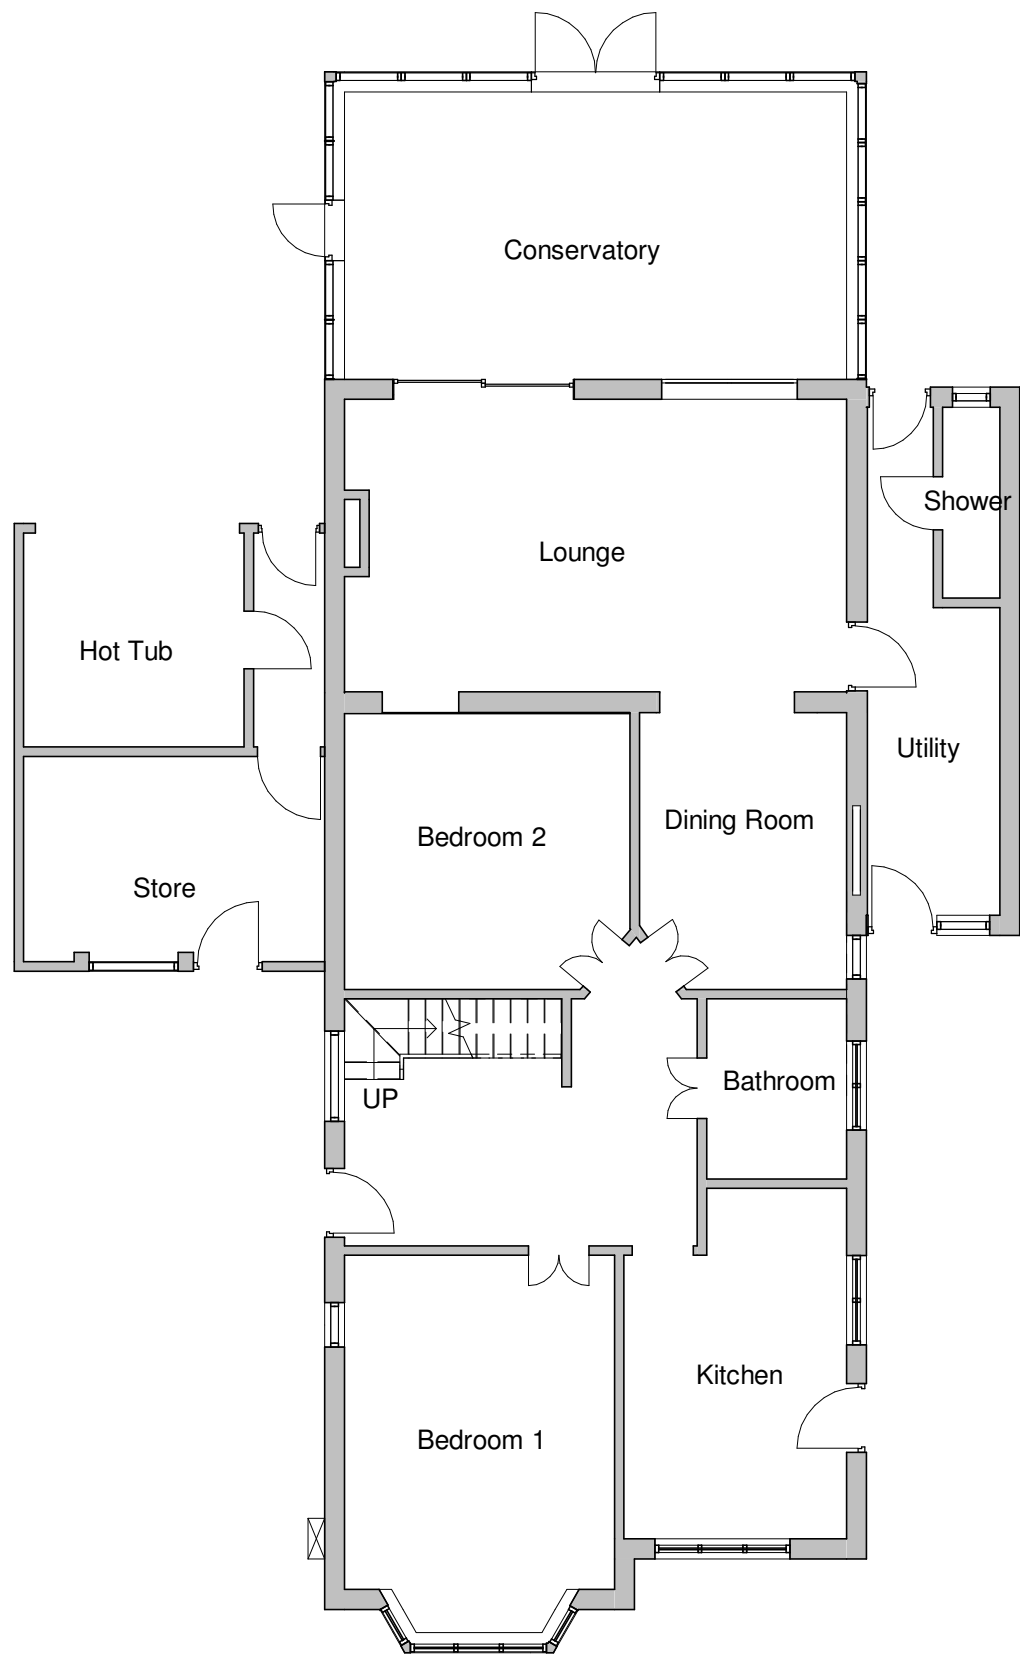


Existing Ground Floor
1 : 100

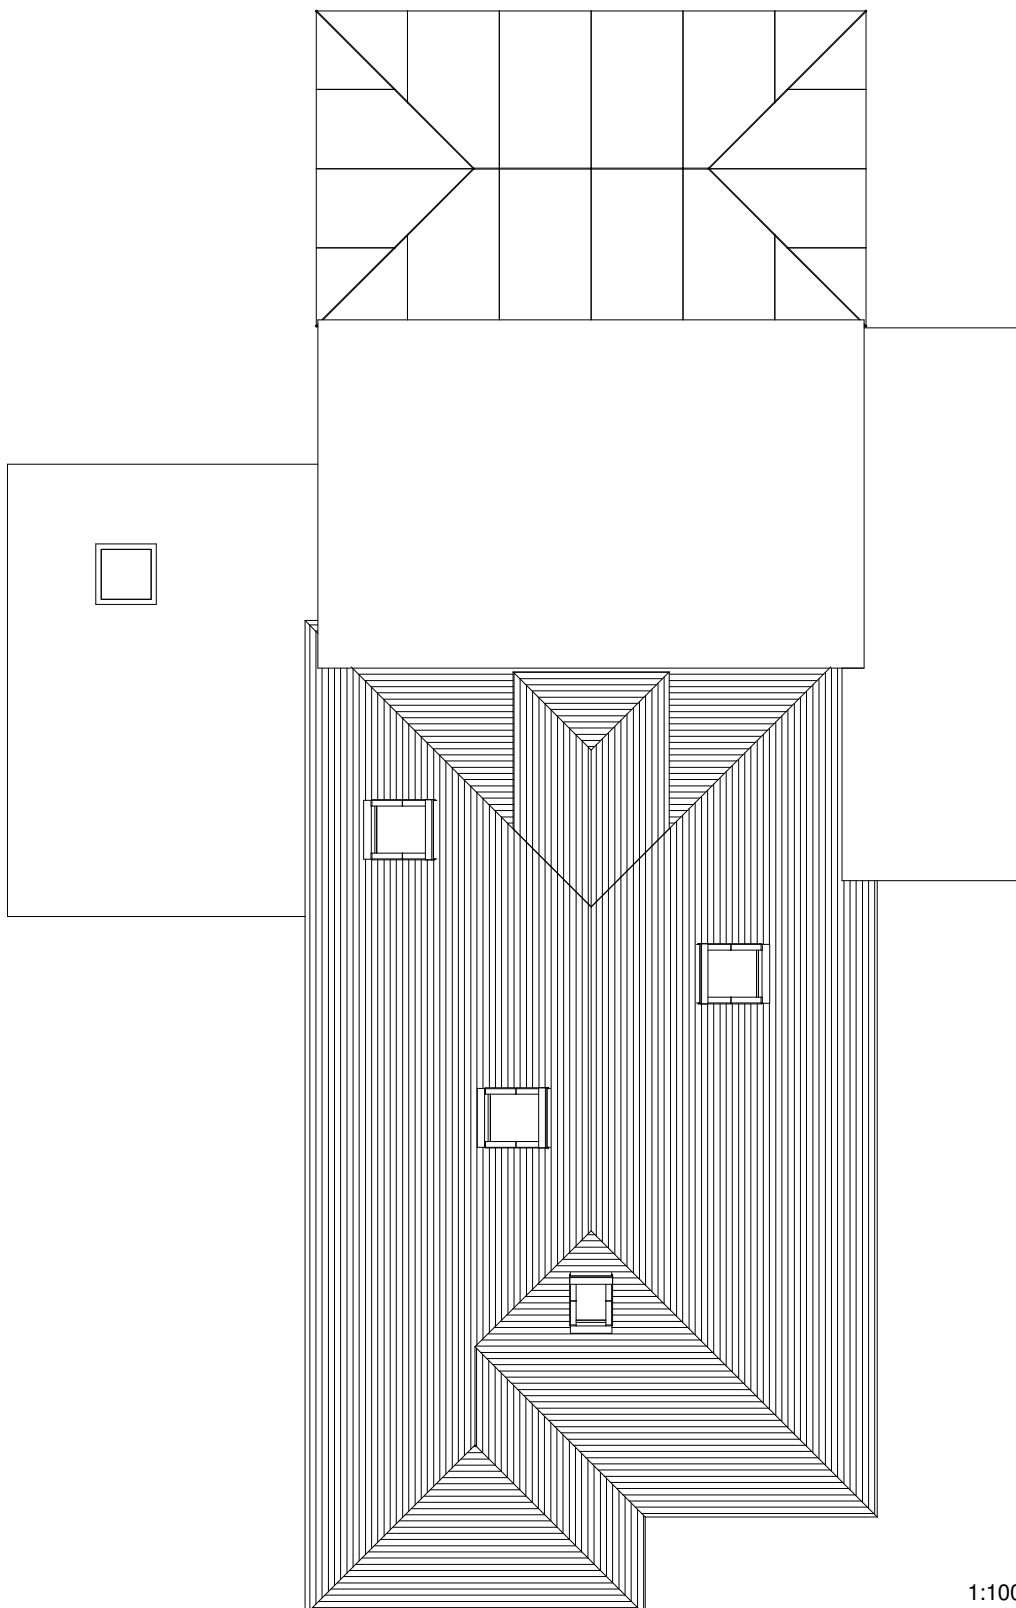

Existing Roof Plan
1 : 100

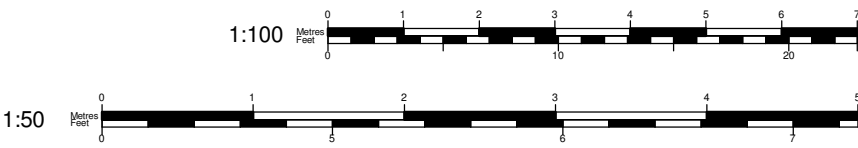

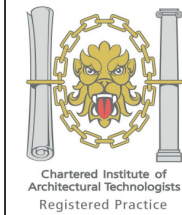


Tel: 0800 6127 664
www.yourhomeplans.co.uk

Your Home Plans




These drawings are for approval purposes. Materials and products should not be ordered based on scaling from drawings as errors may occur along existing building lines. All measurements and supporting elements are to be checked on site. Refer to Your Home Plans if any discrepancies are found.


Mrs E Sumner 24 Elm Park Ferring West Sussex BN12 5RW	Existing Floor Plans		
	Project number	24ELM-21	A103
	Date	28th April 2021	
	Drawn by	JG	
	Checked by	Checker	Scale

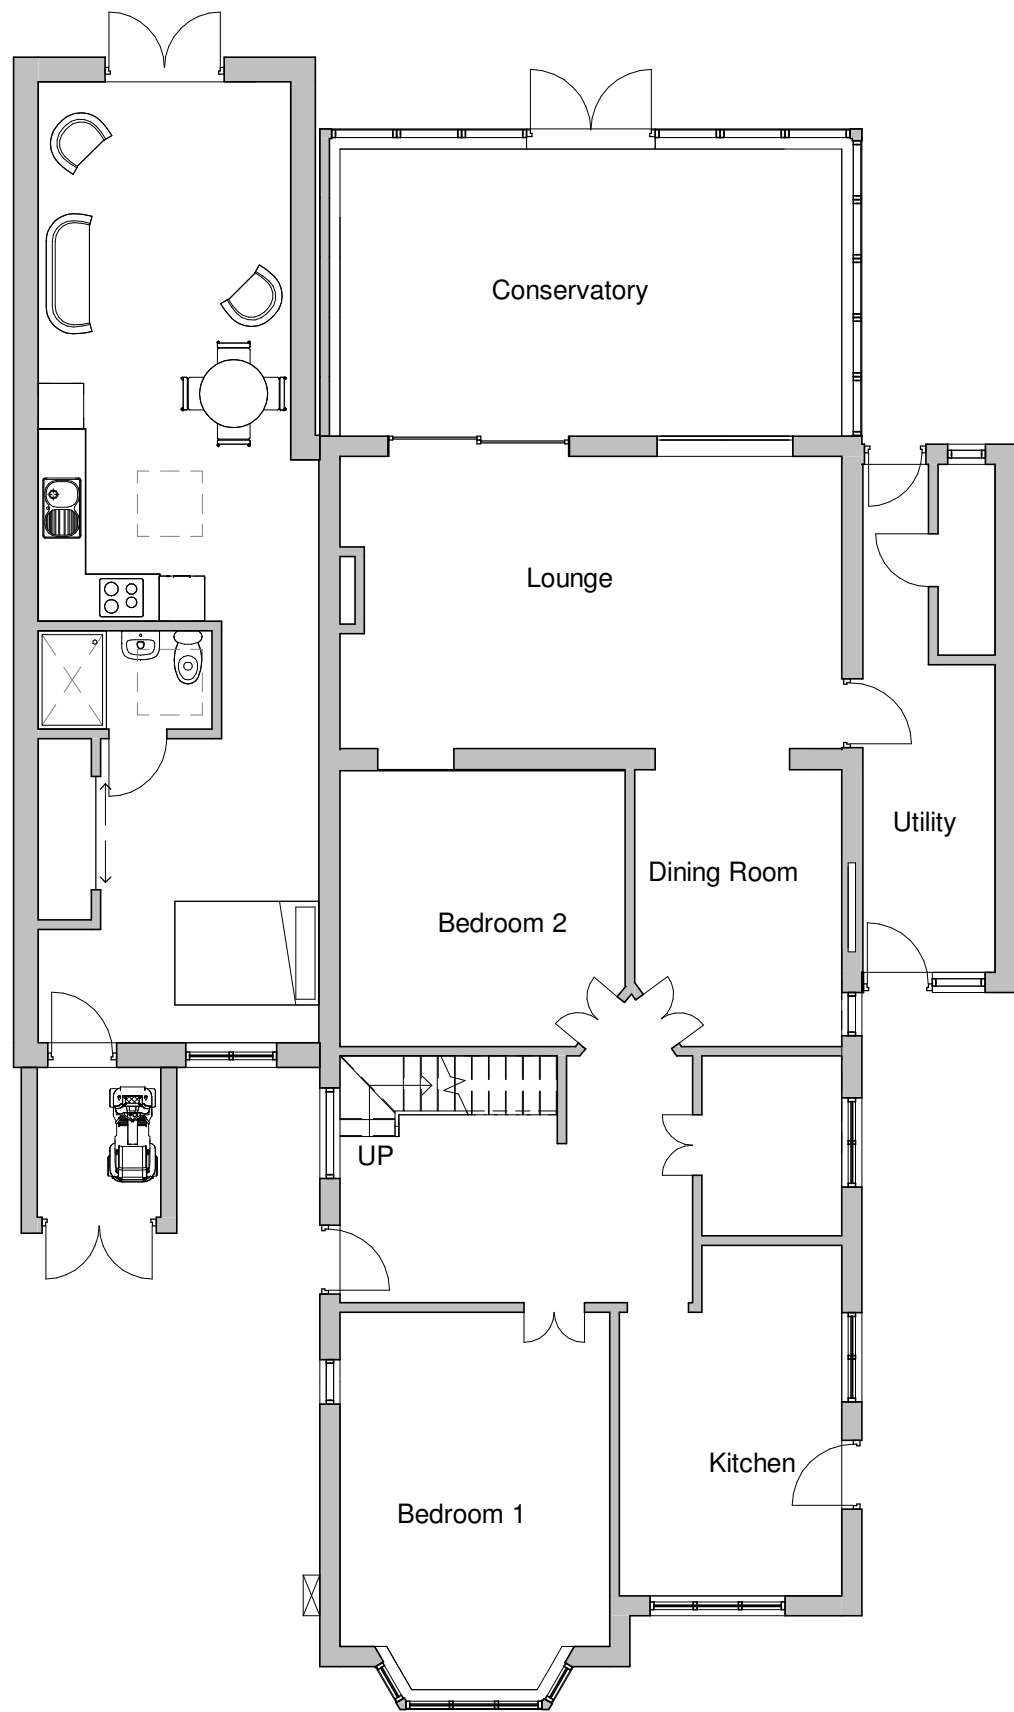

Proposed Ground Floor
1 : 100

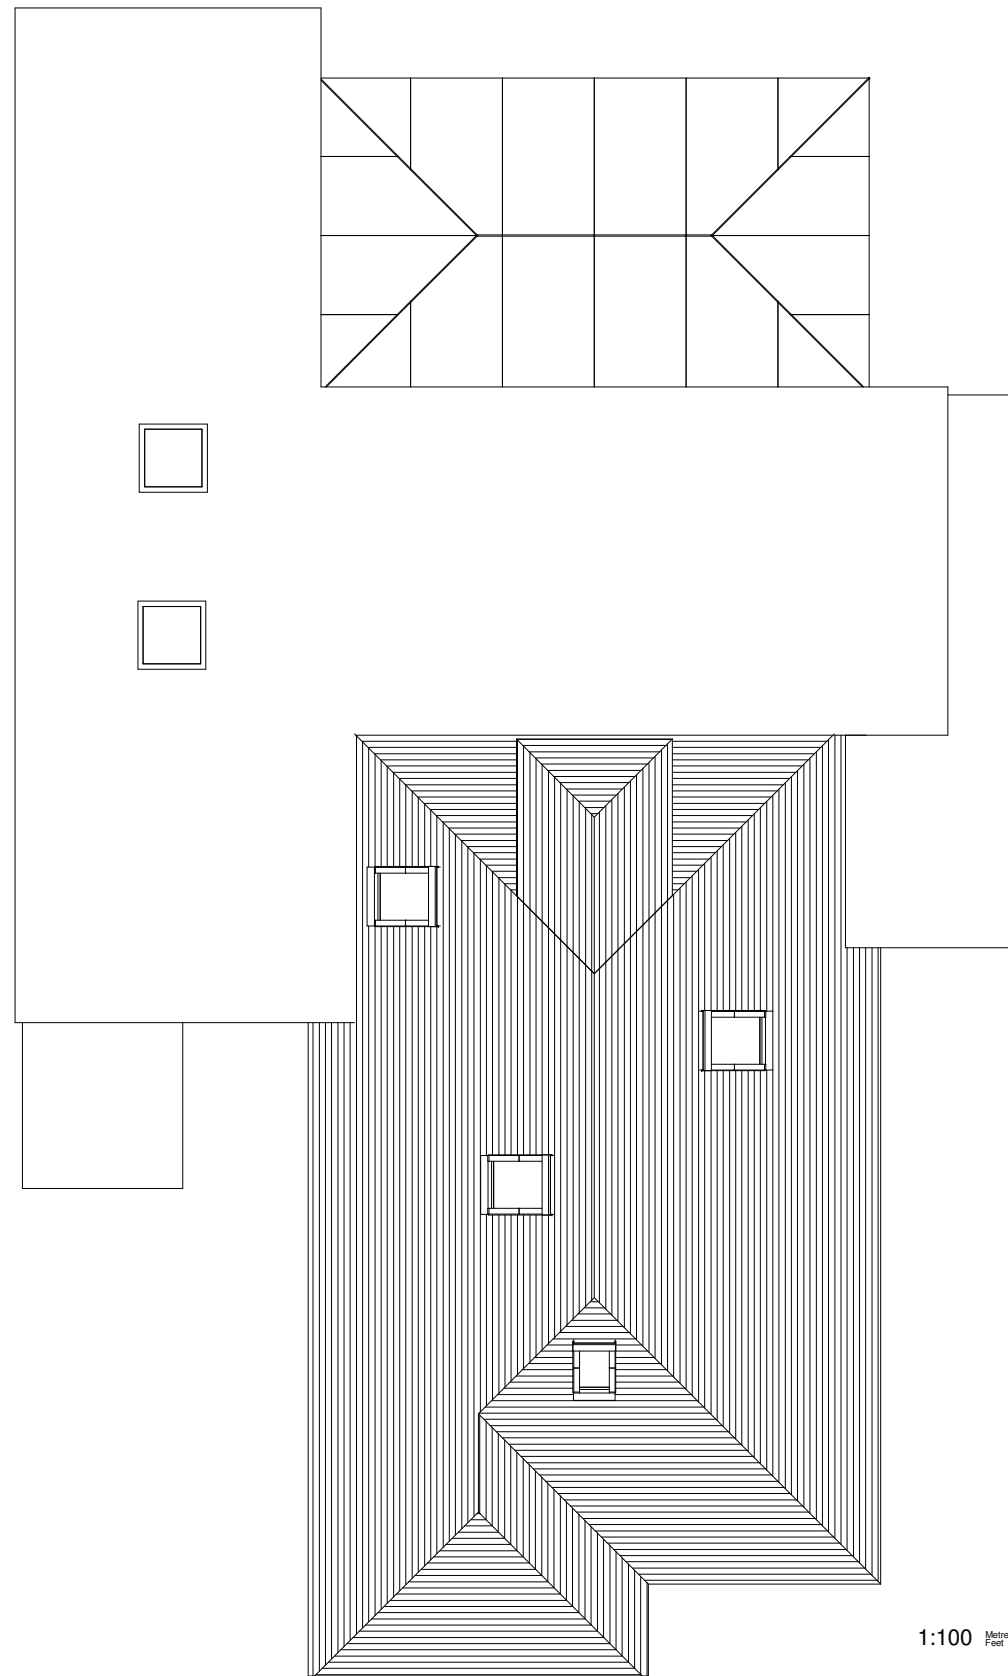

Proposed Roof Plan
1 : 100

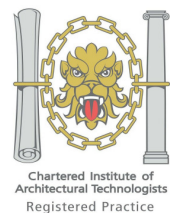

Tel: 0800 6127 664
www.yourhomeplans.co.uk

Your Home Plans



These drawings are for approval purposes. Materials and products should not be ordered based on scaling from drawings as errors may occur along existing building lines. All measurements and supporting elements are to be checked on site. Refer to Your Home Plans if any discrepancies are found.

Mrs E Sumner
24 Elm Park
Ferring
West Sussex
BN12 5RW

Proposed Floor Plan

Project number	24ELM-21	A104
Date	28th April 2021	
Drawn by	JG	
Checked by	Checker	Scale 1 : 100