

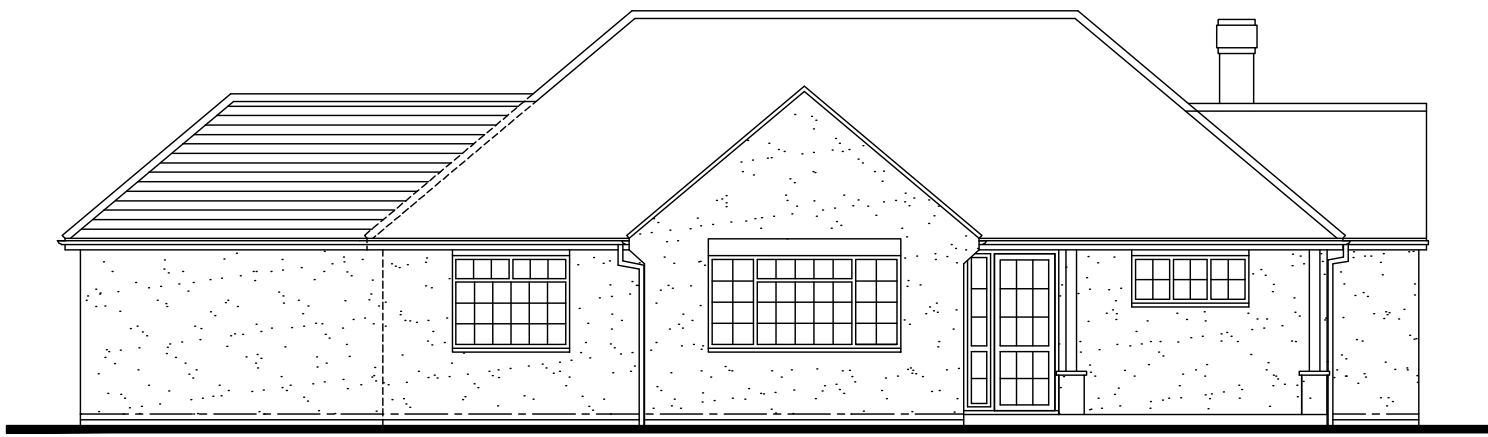


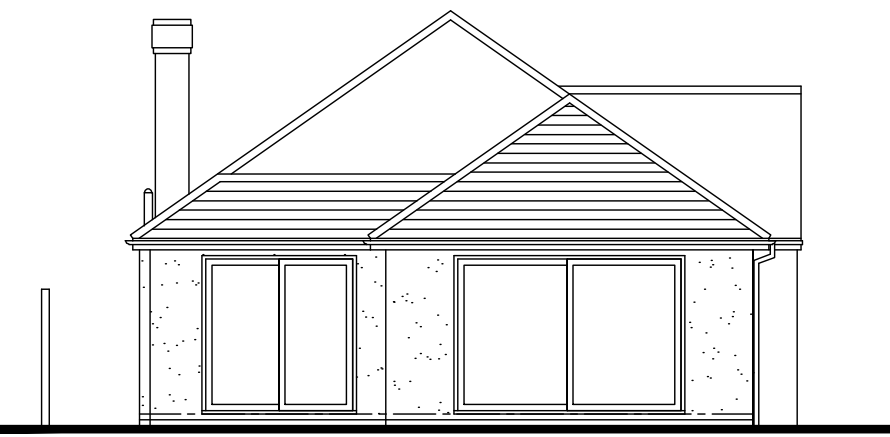


FRONT NORTH ELEVATION

PROPOSED ELEVATIONS

Scale 1:100

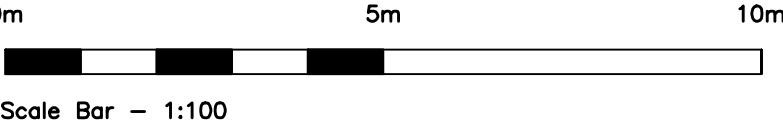

SIDE EAST ELEVATION

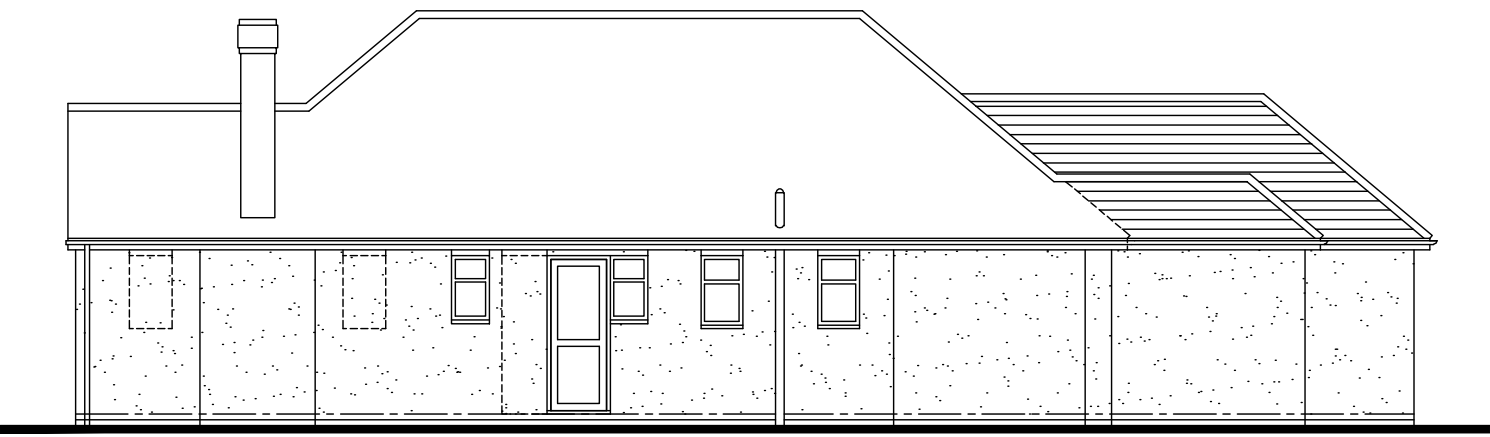

REAR SOUTH ELEVATION

SCHEDULE OF MATERIALS


EXISTING WALLS - SMOOTH RENDER COLOUR WHITE
NEW WALLS - SMOOTH RENDER COLOUR WHITE
ROOF - PLAIN CONCRETE ROOF TILES TO MATCH EXISTING
WINDOWS - NEW PVCu WINDOW COLOUR WHITE
EXTERNAL DOORS - NEW ALUMINIUM COLOUR WHITE
RAINWATER GOODS - NEW PVCu COLOUR WHITE
NEW DRIVEWAY - FULLY PERMEABLE RESIN SYSTEM USING VUBAMAC. COLOUR ST. IVES



SIDE WEST ELEVATION


No dimensions to be scaled from drawing except for planning purposes.
The contractor should check all dimensions on site.
It is the contractors responsibility to ensure compliance with Building Regulations.
C.D.M. Regs. 2015. The Client is advised of his responsibilities to appoint a Planning Supervisor under these Regs. All works to comply with the C.D.M. Regs. 2015.
The Party Wall Act. 1996 The property owner is advised of the requirements of the Act, & the requirement to serve a Party Wall Notice on any adjoining owners as required under the act.

- REVISIONS:
- A. 17.08.28 Minor amendments.
 - B. 17.08.28 Minor amendments.
 - C. 20.08.28 Section and block plan updated.
 - D. 24.08.28 Section and block plan updated.
 - E. 01.10.28 Section and block plan updated.

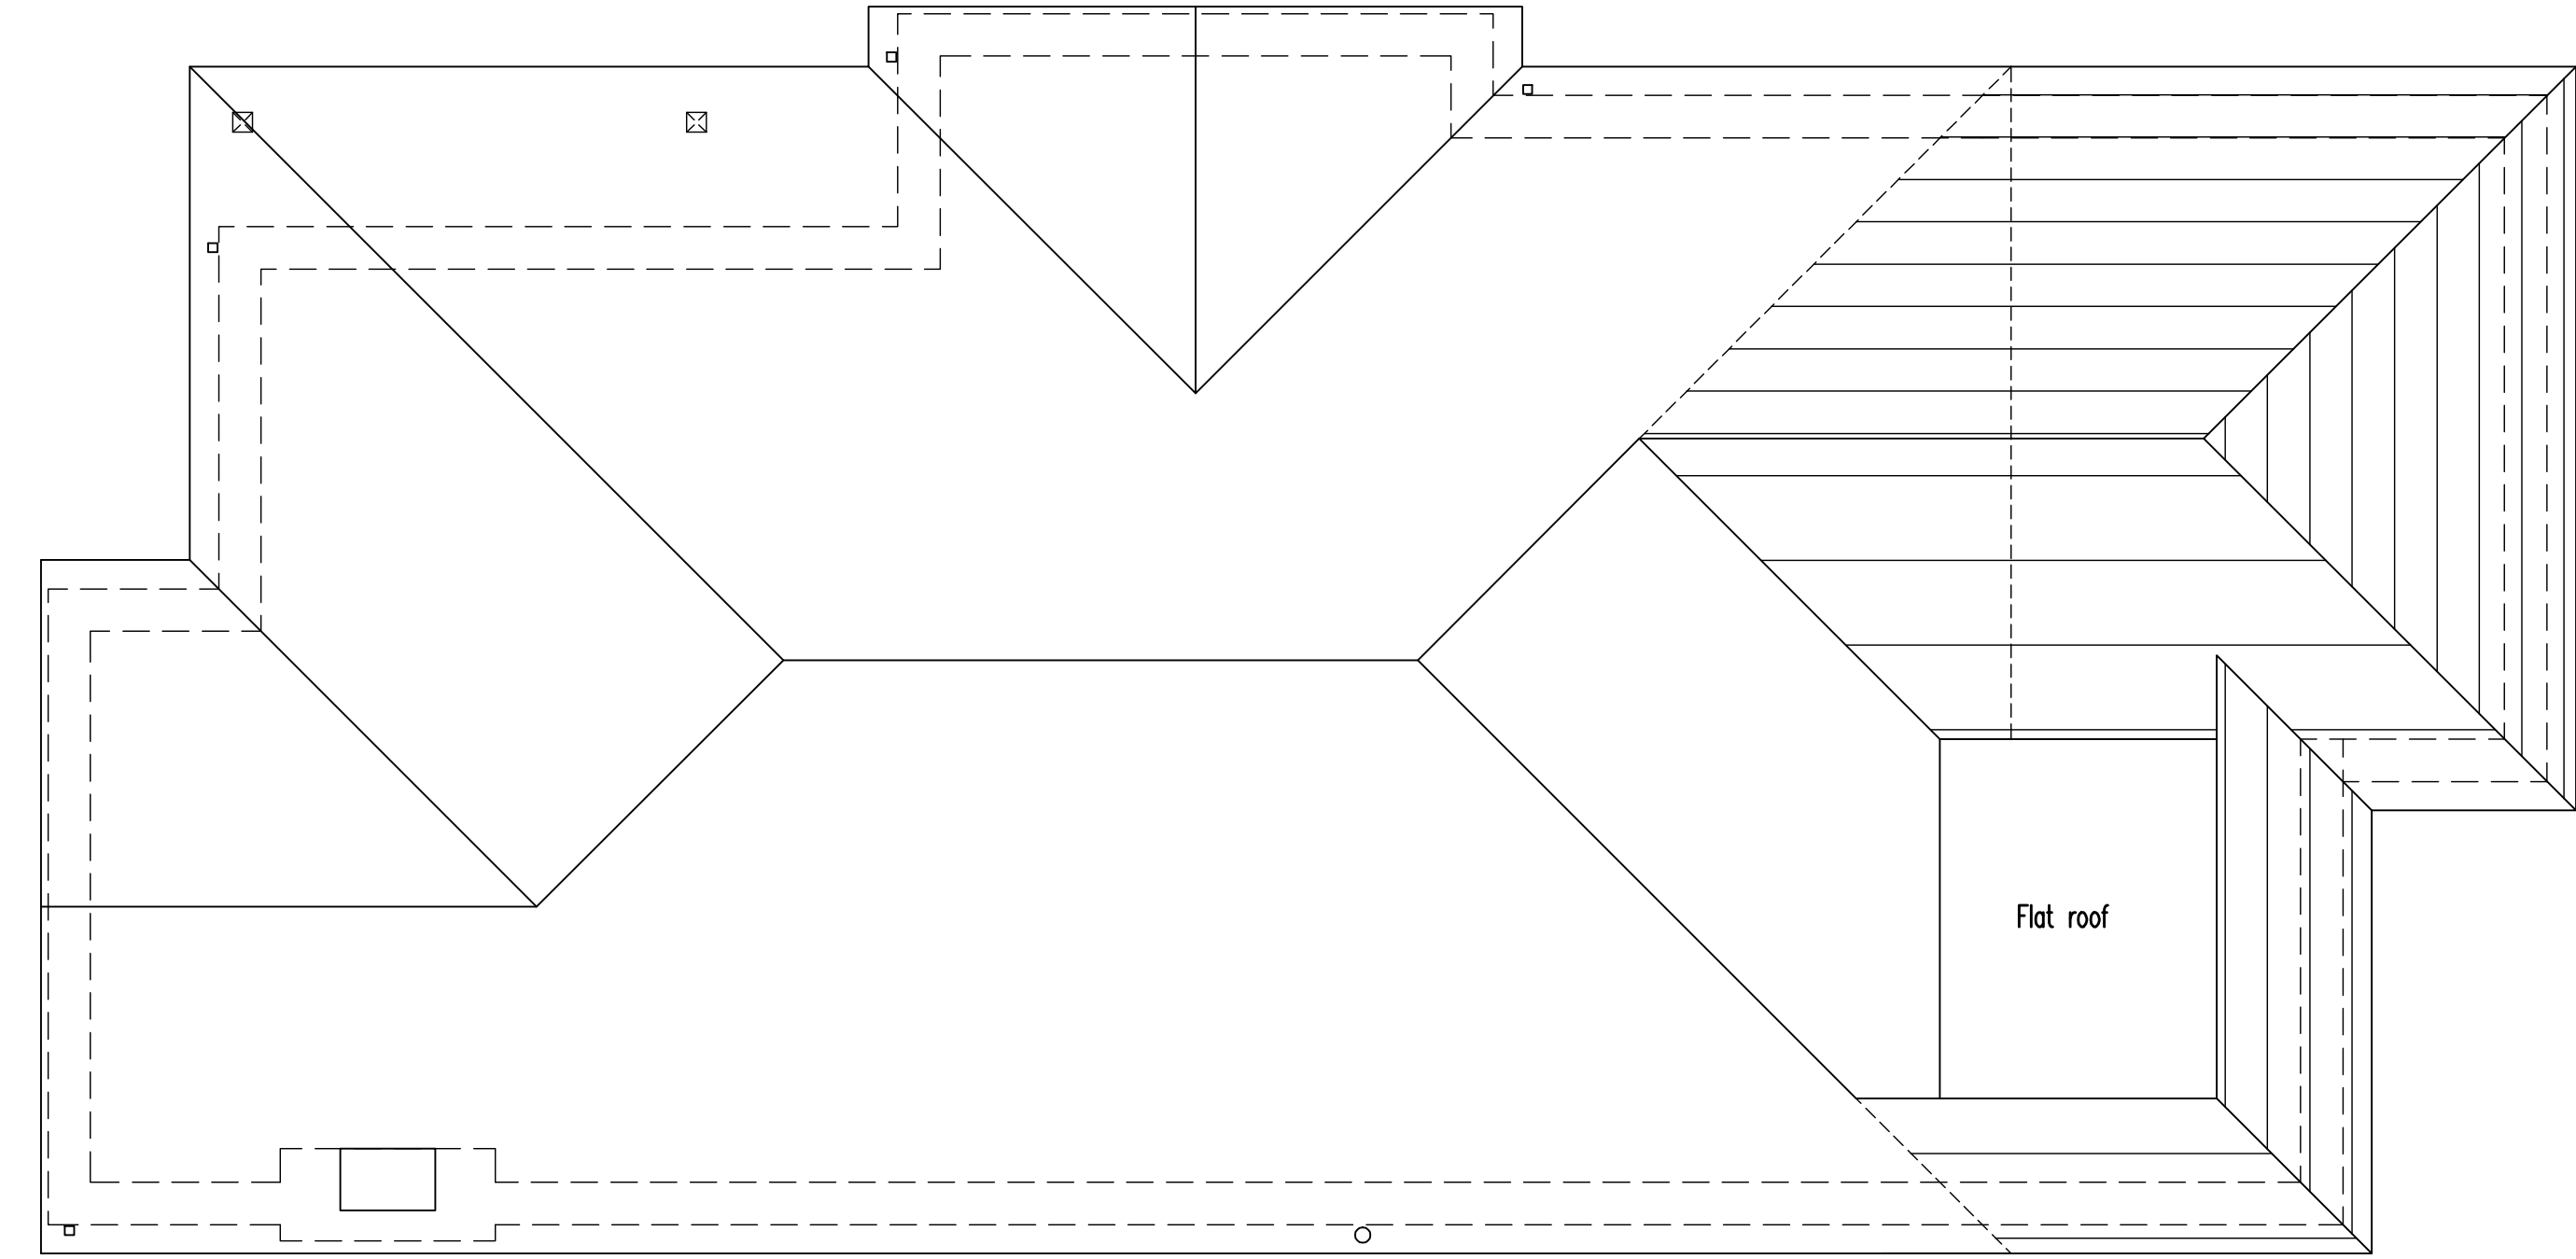


PROPOSED ROOF PLAN

Scale 1:50

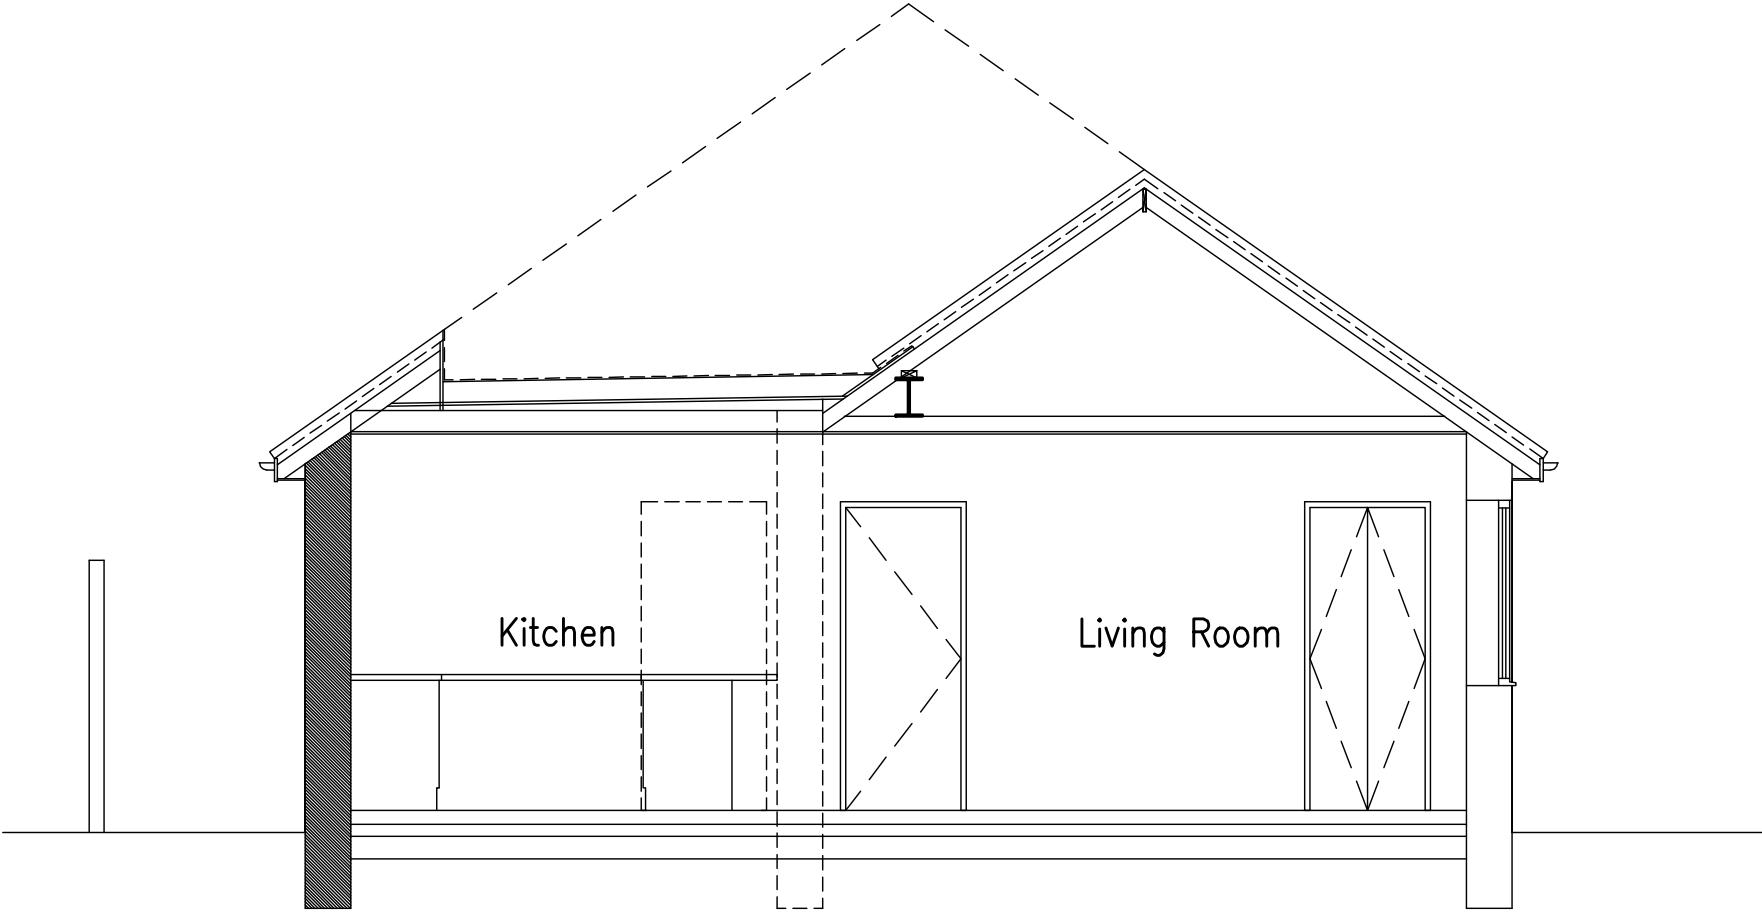

PROPOSED SECTION


Scale 1:50

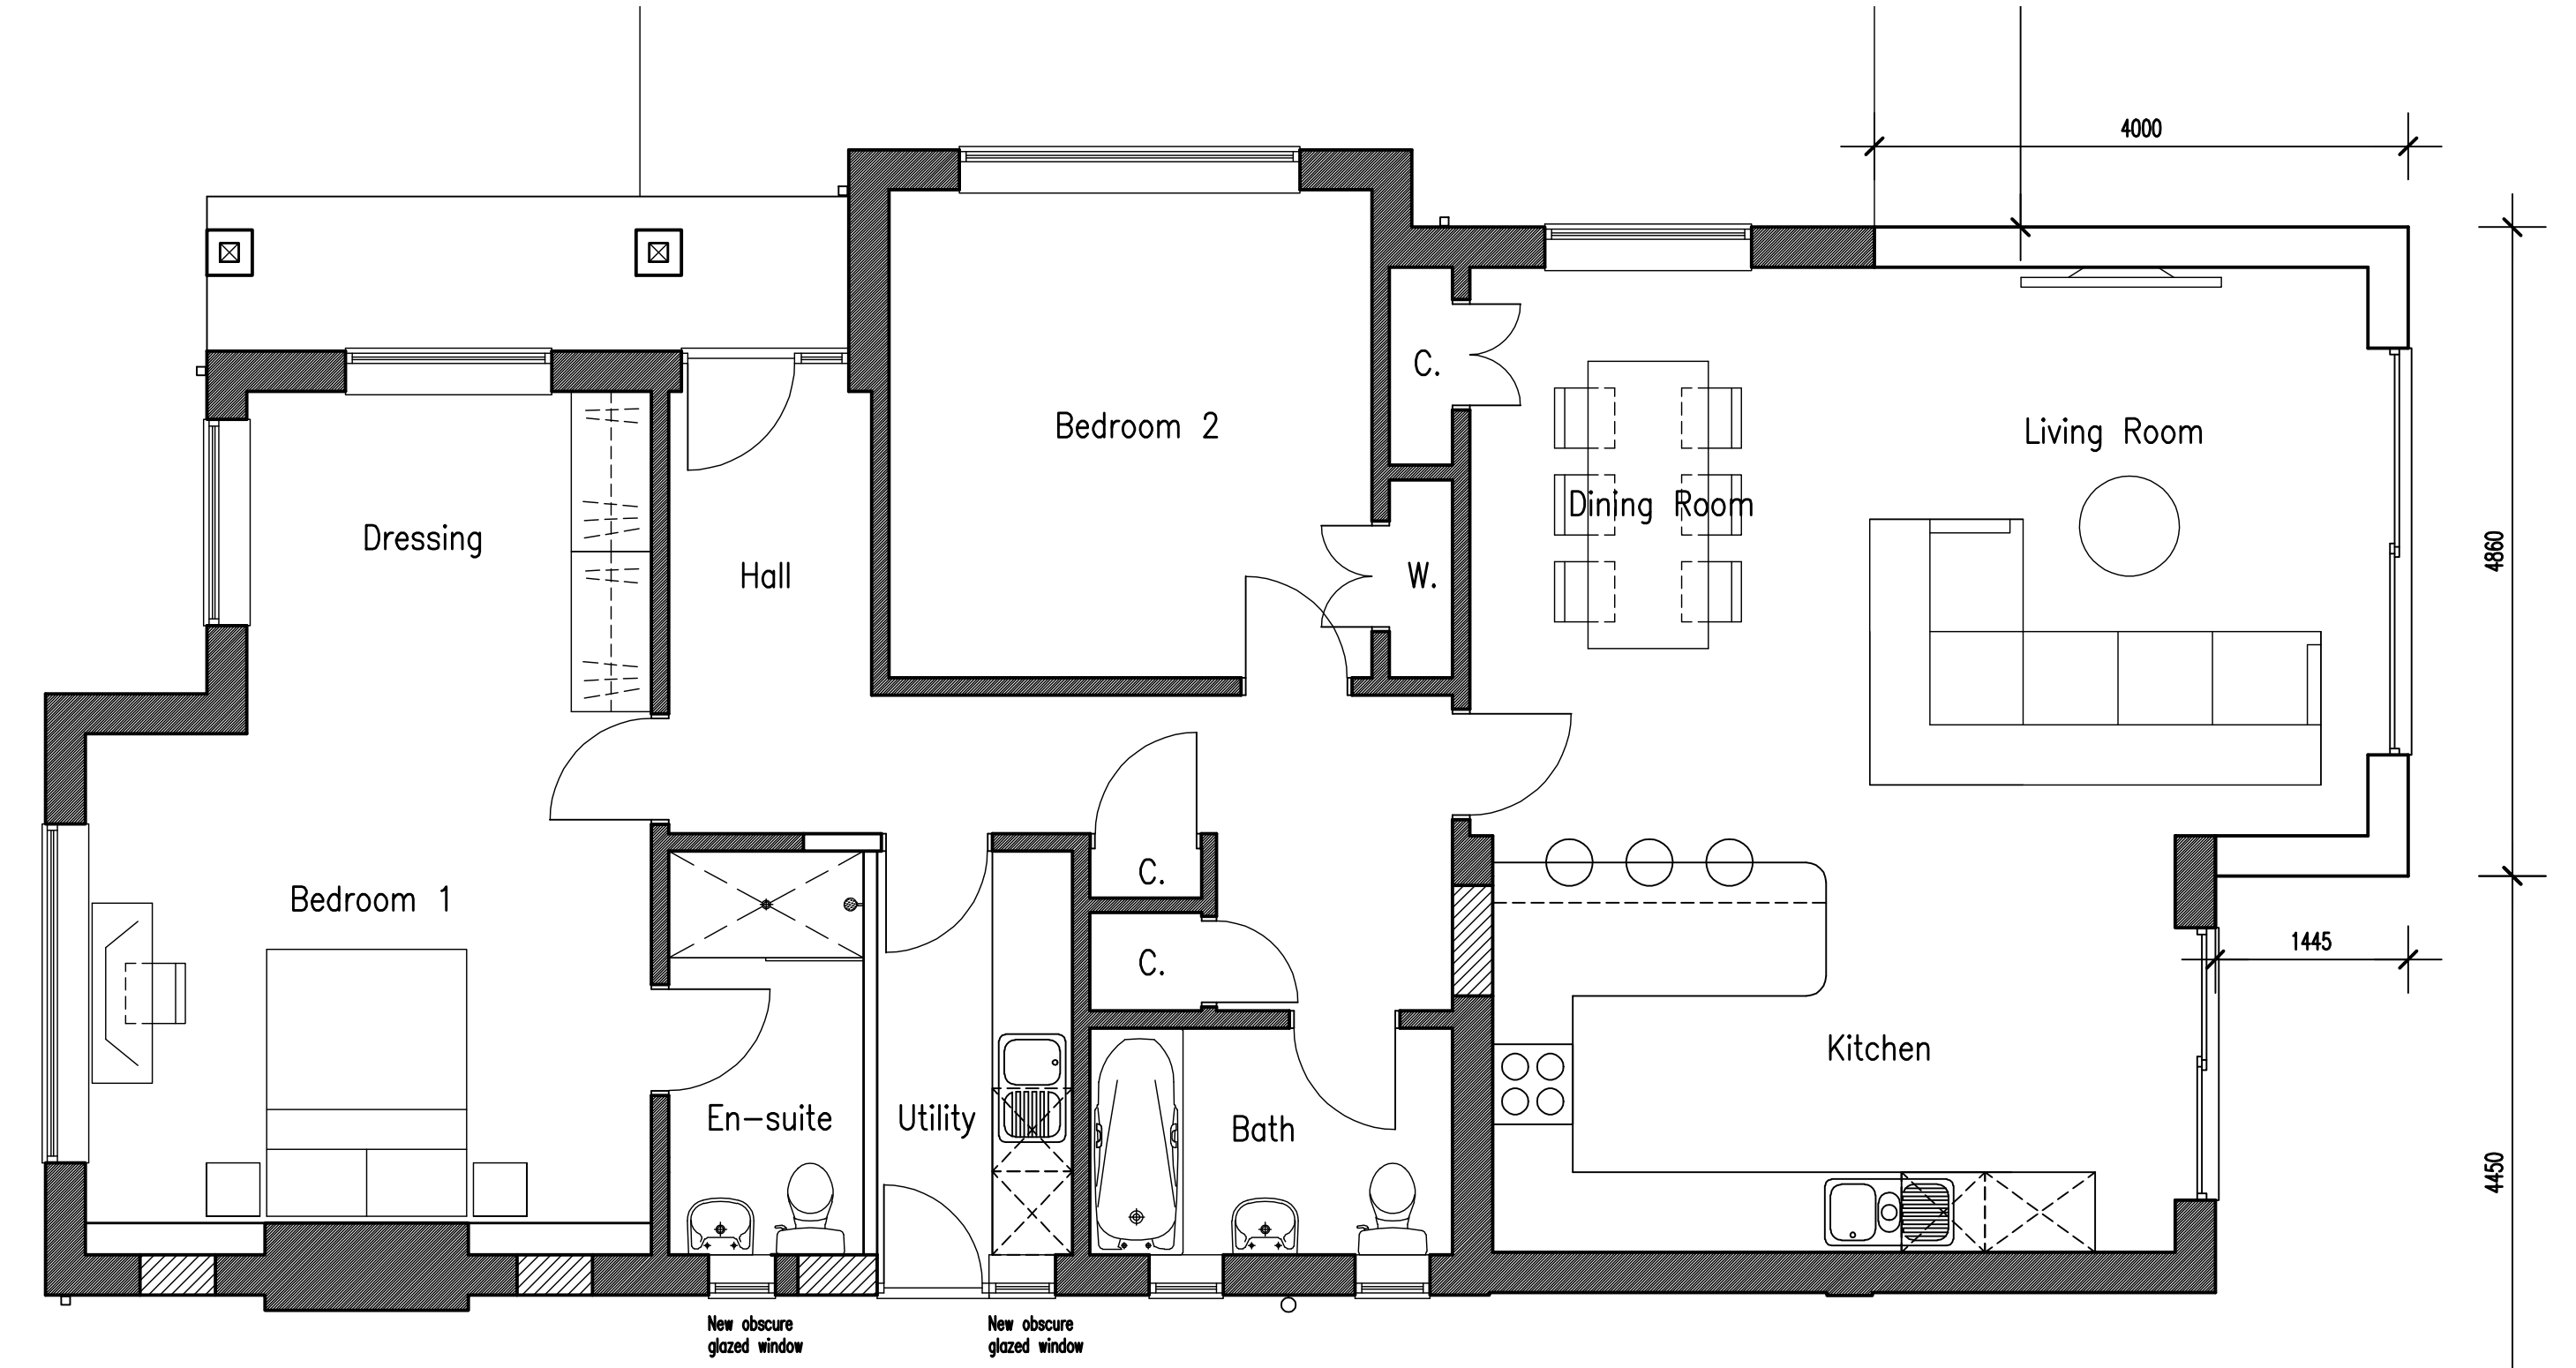

PROPOSED GROUND FLOOR PLAN

Scale 1:50

- WALL LEGEND
- Existing wall/door/window to be removed
 - Existing wall
 - Existing wall blocked in
 - New wall
 - New partition

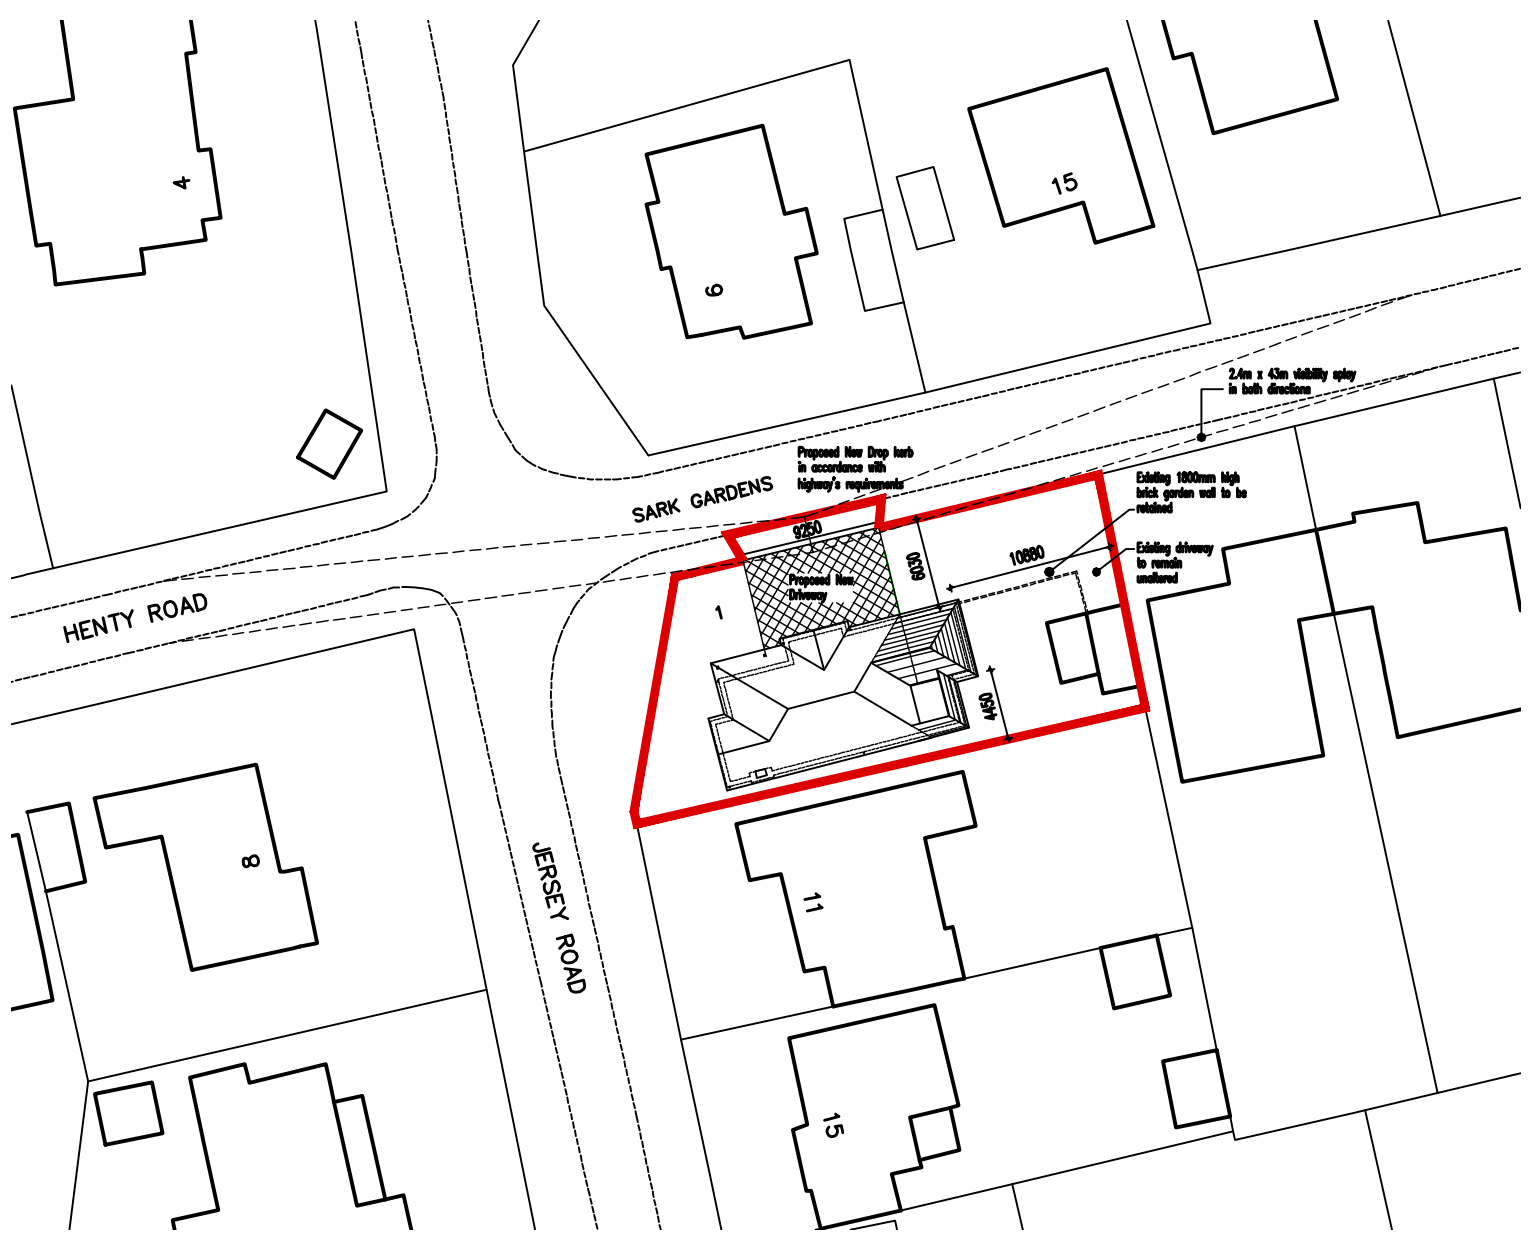

BLOCK PLAN

Scale 1:500



Information supplied based on Promap.
All dimensions and distances subject to an accurate site survey being undertaken.

ADCS
Architectural Design
Computer Services
30 Foxley Lane
Worthing
West Sussex
BN13 3AD
Tel: 01903 280701
E-mail: adcs@sky.com

Client
MRS E. O'BRIEN

Project
**PROPOSED SIDE EXTENSION
1 SARK GARDENS
FERRING
WEST SUSSEX BN12 5QB**

Drawing
**PROPOSED FLOOR PLANS
& ELEVATIONS**

Scale
**1:50 &
1:100 @ A1**

Date
30.07.26

Drawn
TP

Drawing No.
1676/P02

Revision
E