

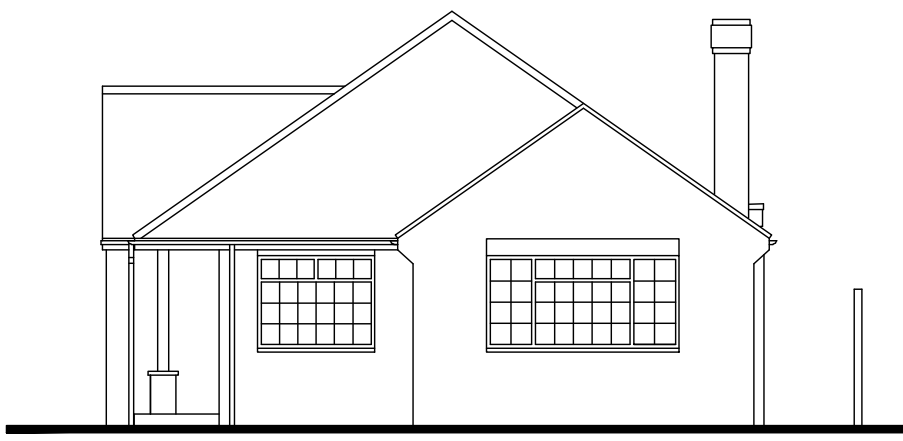


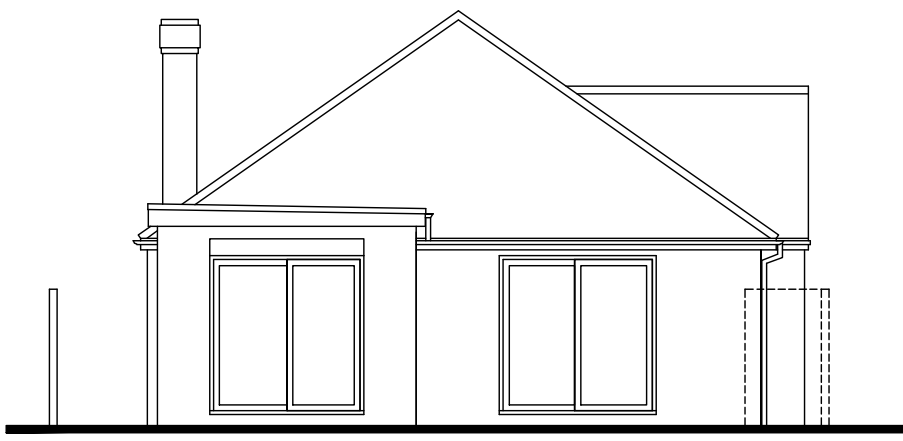

FRONT NORTH ELEVATION

EXISTING ELEVATIONS

Scale 1:100

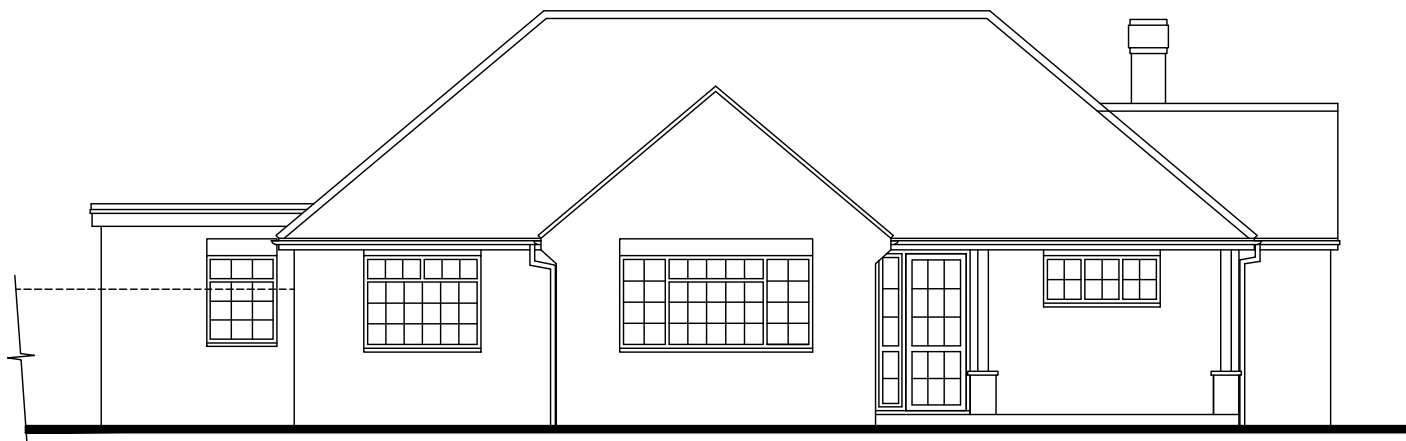


Scale Bar - 1:100

SIDE EAST ELEVATION


REAR SOUTH ELEVATION

SIDE WEST ELEVATION

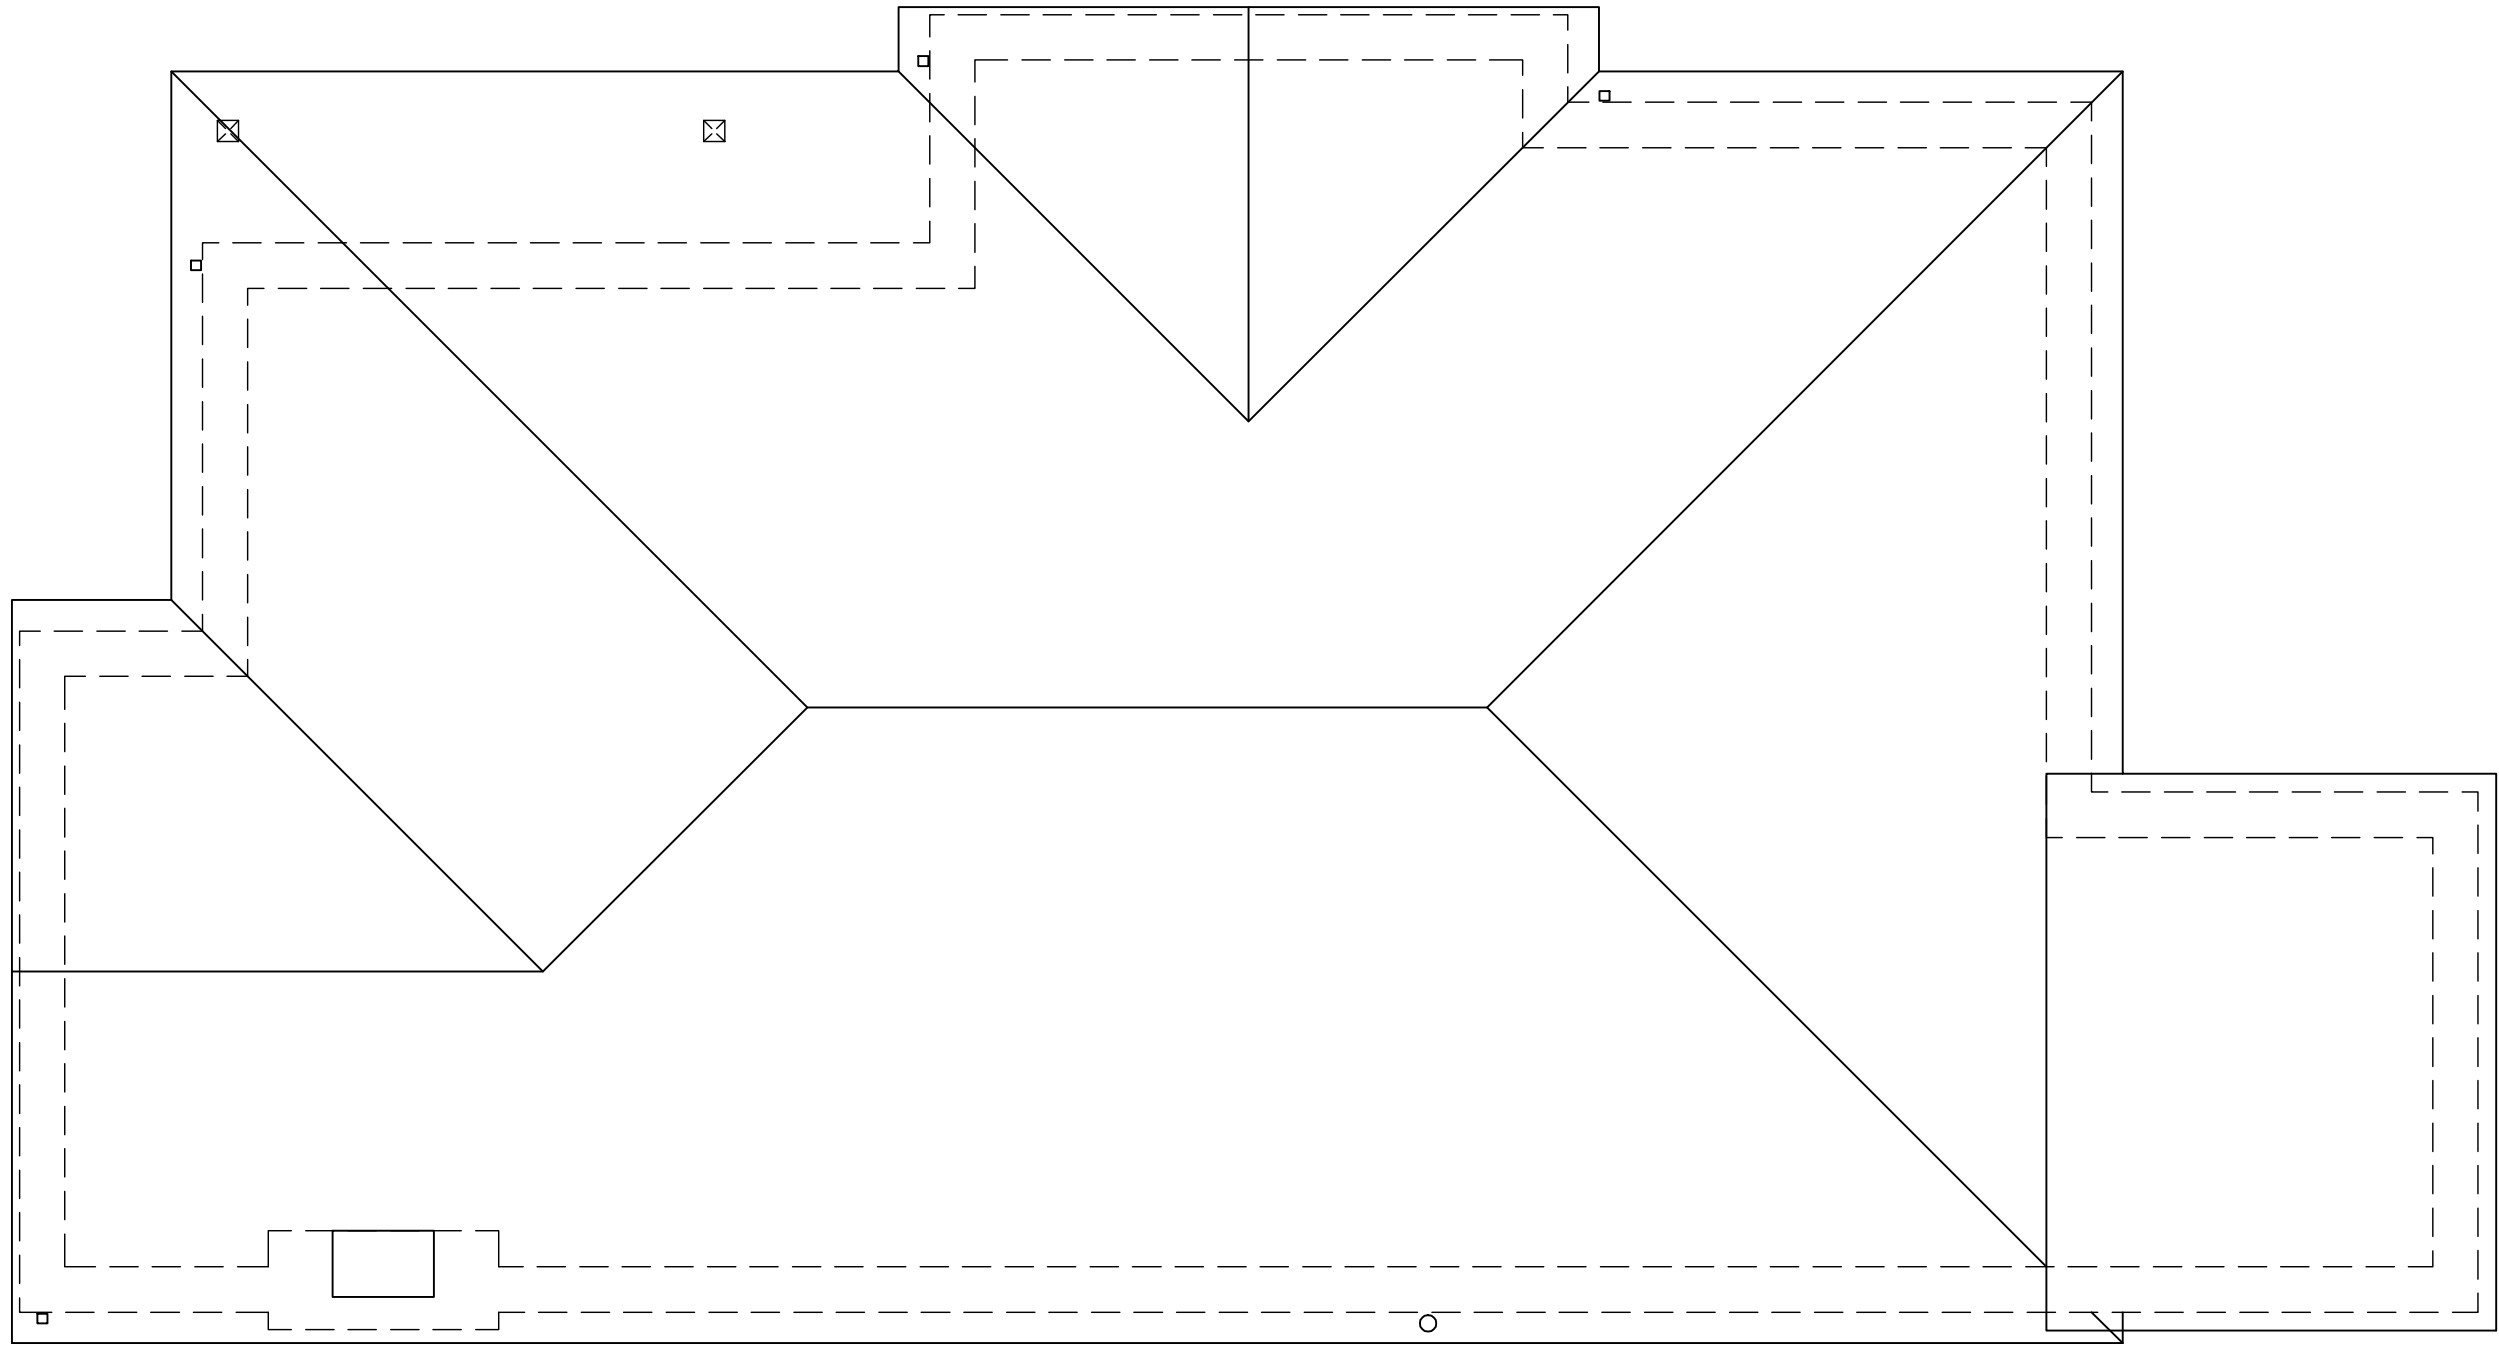


EXISTING ROOF PLAN

Scale 1:50

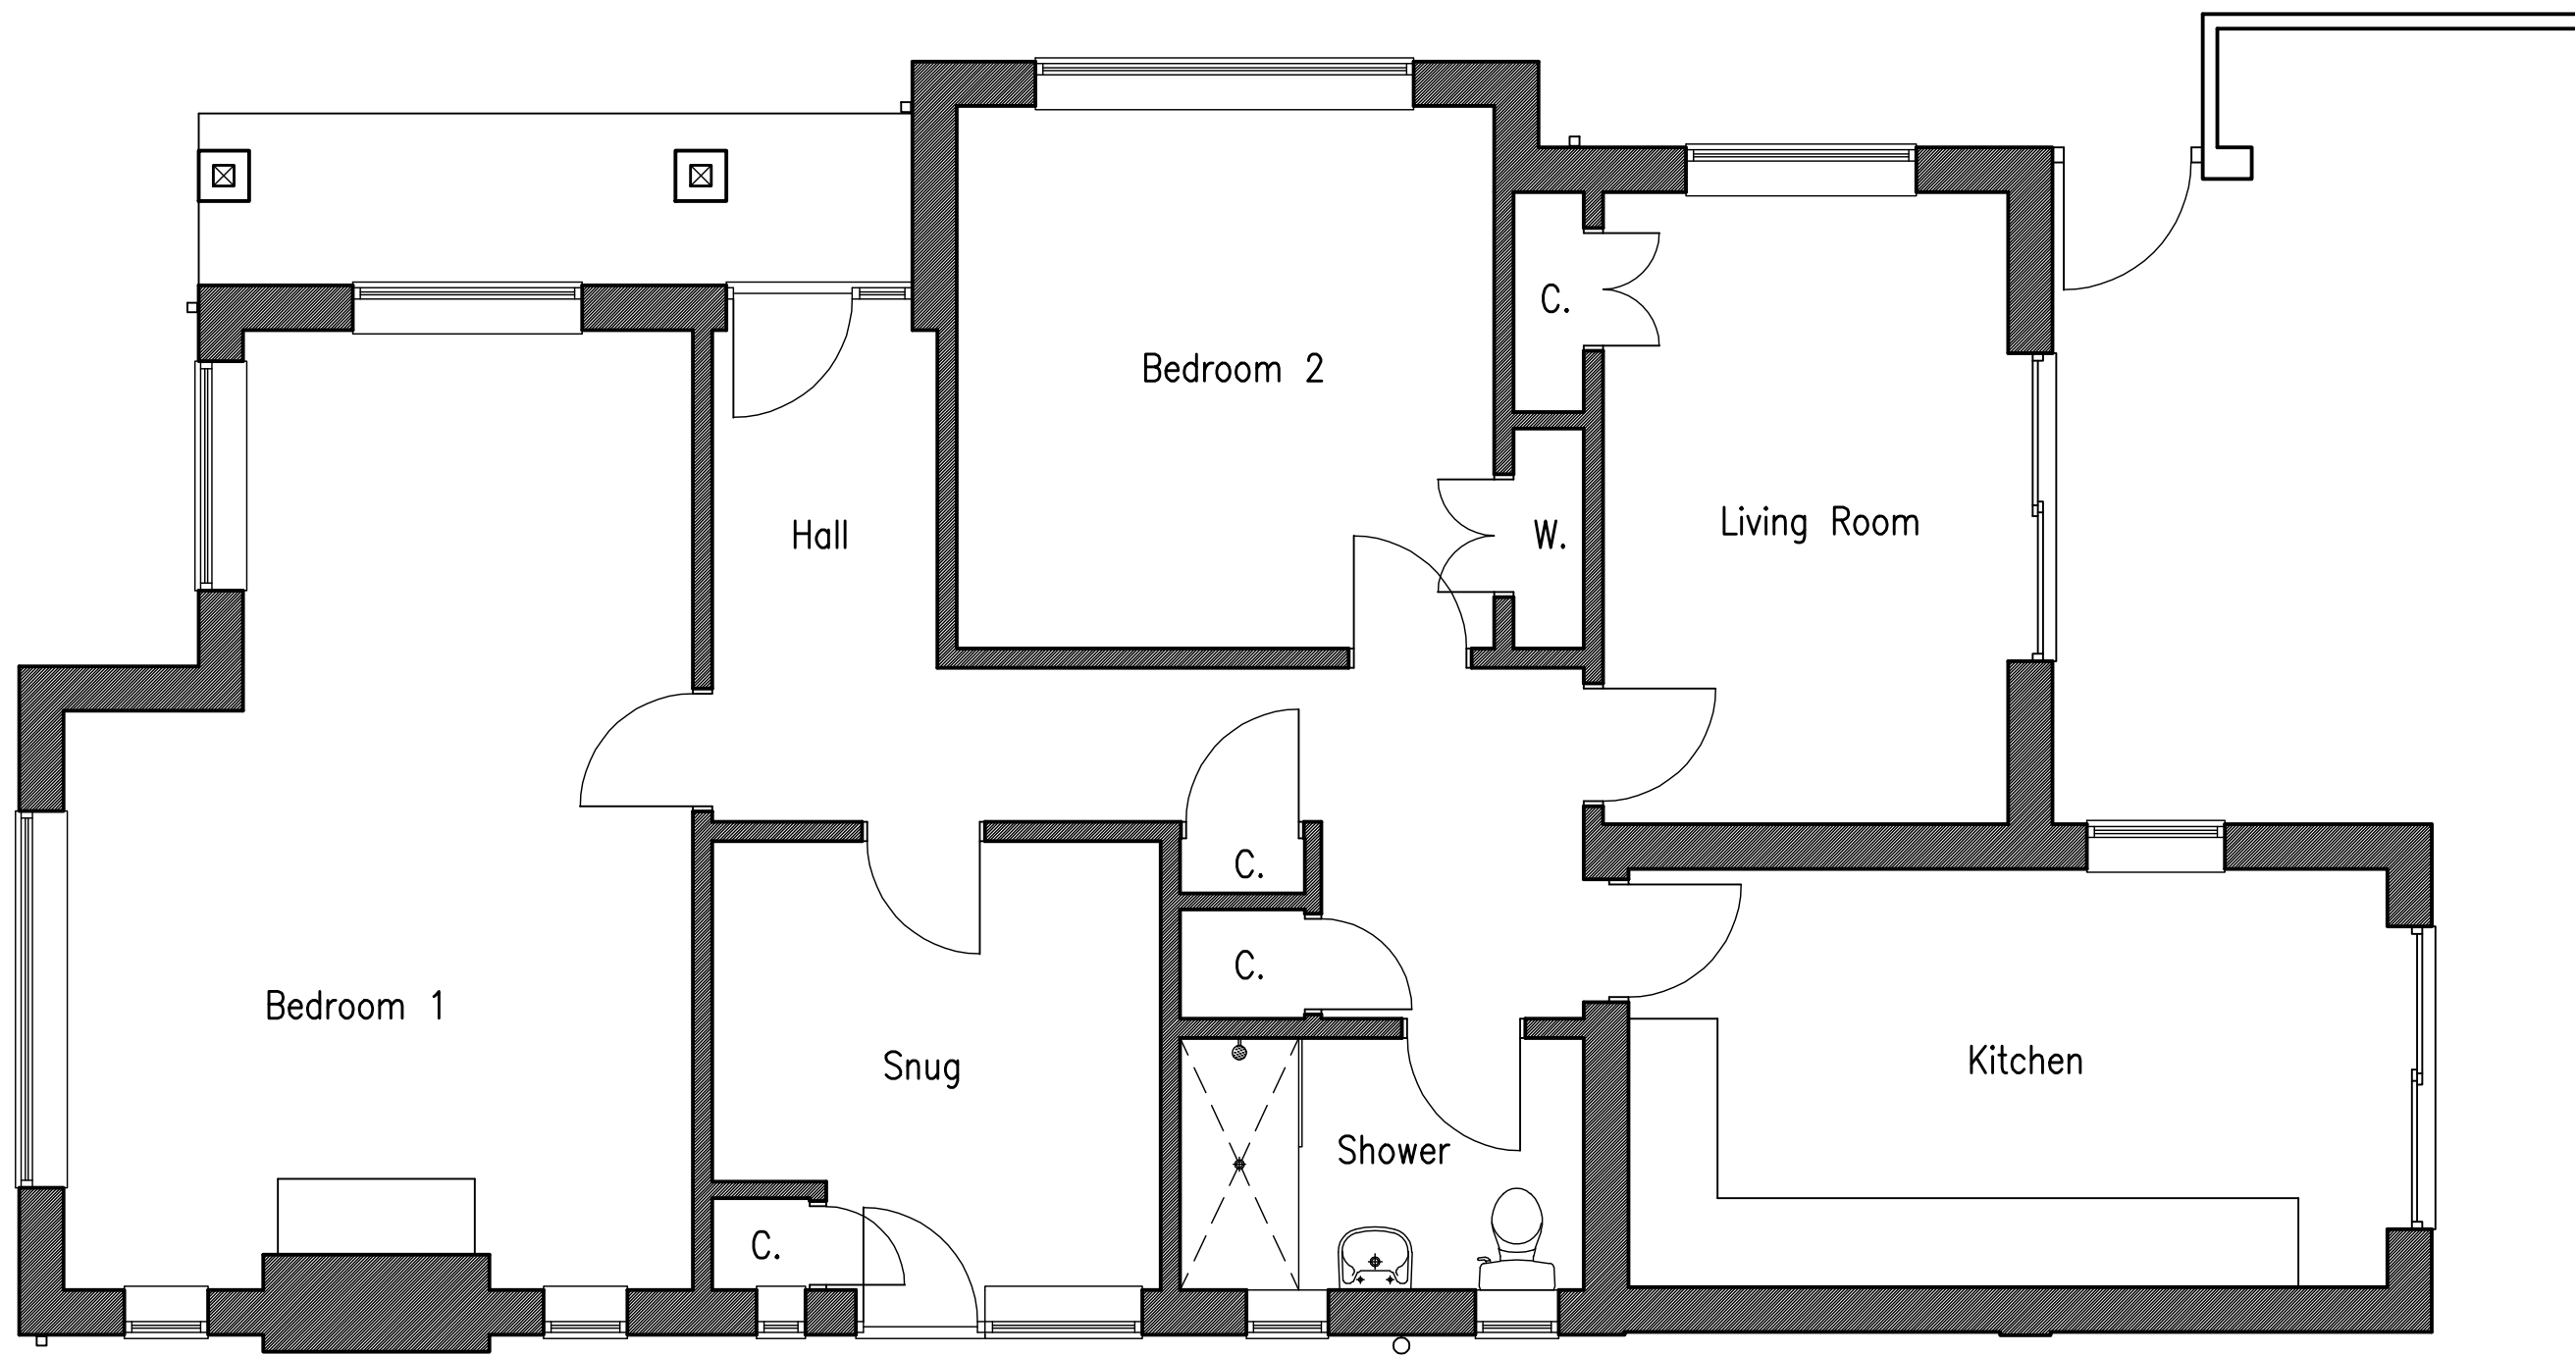

EXISTING GROUND FLOOR PLAN

Scale 1:50

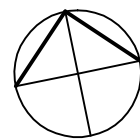

Scale Bar - 1:50

No dimensions to be scaled from drawing except for planning purposes.

The contractor should check all dimensions on site.

It is the contractors responsibility to ensure compliance with Building Regulations.

C.D.M. Regs. 2015. The Client is advised of his responsibilities to appoint a Planning Supervisor under these Regs. All works to comply with the C.D.M. Regs. 2015.

The Party Wall Act. 1996 The property owner is advised of the requirements of the Act, & the requirement to serve a Party Wall Notice on any adjoining owners as required under the act.

REVISIONS:

.

ADCS

Architectural Design

Computer Services

30 Foxley Lane
Worthing
West Sussex
BN13 3AD
Tel: 01903 280701
E-mail:
adcs@sky.com

Client

MRS E. O'BRIEN

Project

PROPOSED SIDE EXTENSION
1 SARK GARDENS
FERRING
WEST SUSSEX BN12 5QB

Drawing

EXISTING FLOOR PLANS
& ELEVATIONS

Scale

1:50 &
1:100 @ A1

Date

30.07.26

Drawn

TP

Drawing No.

Revision

1676/P01