




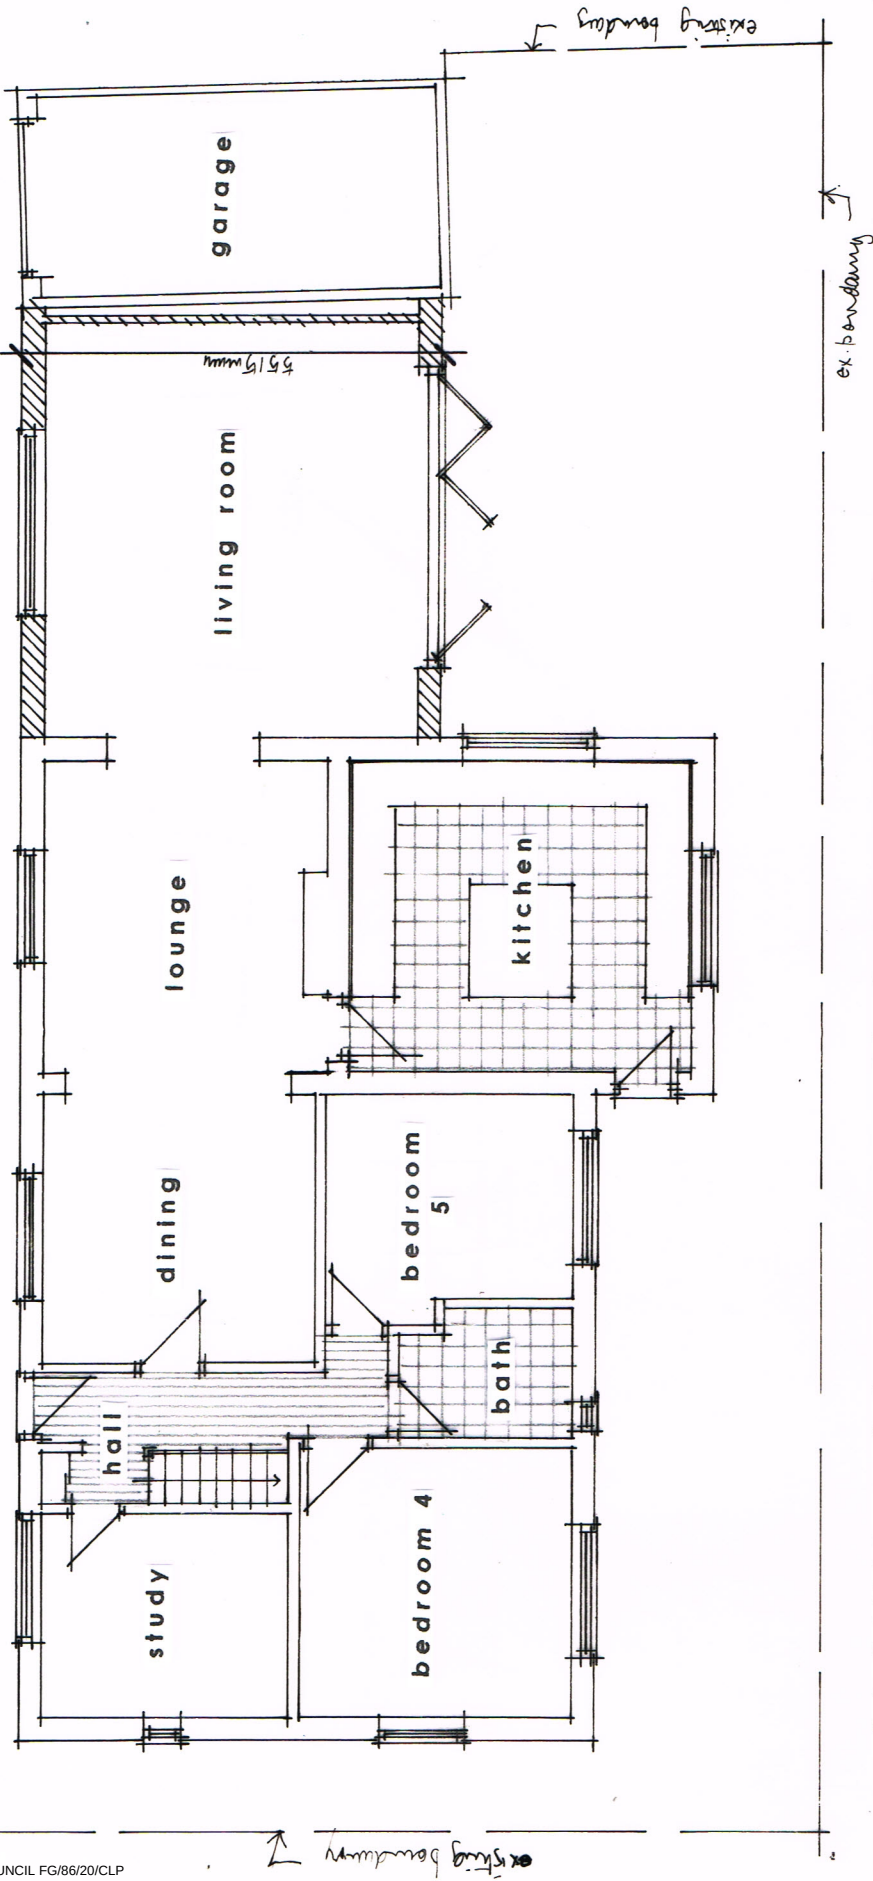

GROUND FLOOR PLAN 1:100 @ A3 / 1:50 @ A1

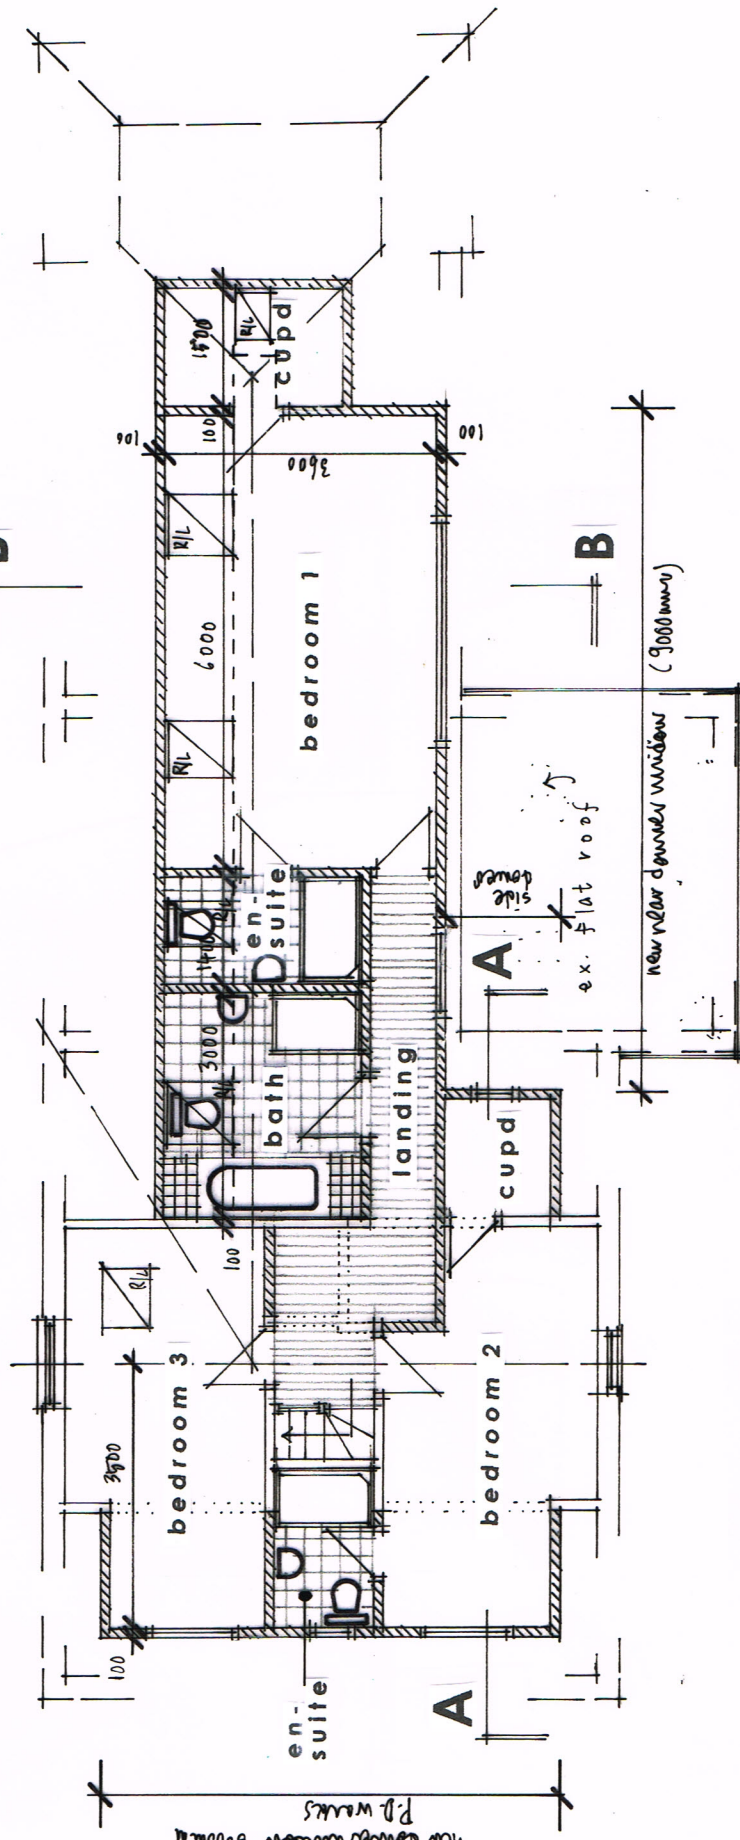

1st FLOOR PLAN 1:100

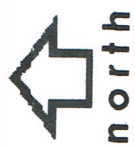

north

Figured dimensions to take precedence over scaled dimensions. The contractor is to verify all dimensions on site before commencing any works.

Any discrepancies whatsoever to be brought to the attention of the client immediately.

The copyright of this drawing is reserved and the drawing must not be disclosed without authority.

Project

15 LANGBURY LANE, FERRING

Proposed floor plans

Client

Mr Adams

Drawing no.

FG/LL/03

Scale

AS SHOWN

Date

July 2020

Drawn By

WG

WAYNE GANDER MCIAT
Chartered Architectural Technologist

98 Durrington Lane
WORTHING
West Sussex
BN13 2RQ

Tel/Fax 01903 694817

Email - waynegander08@gmail.com