

Address

The Tudor Close,
Ferringham Lane, Ferring,
Worthing, West Sussex,
BN12 5NQ

Drawing

Site Drawings:

Location Plan

Scale @ A3

1:1250

Drawn:	Issued:
09.08.2021	09.08.2021
Drawn By	Checked By
MD	BK


Job No.
210809.1_R0

Drawing No.
210809.1_R0_000

Revisions:
R.0


Status
FOR COMMENT


Ordnance Survey
Ukmapcentre.com

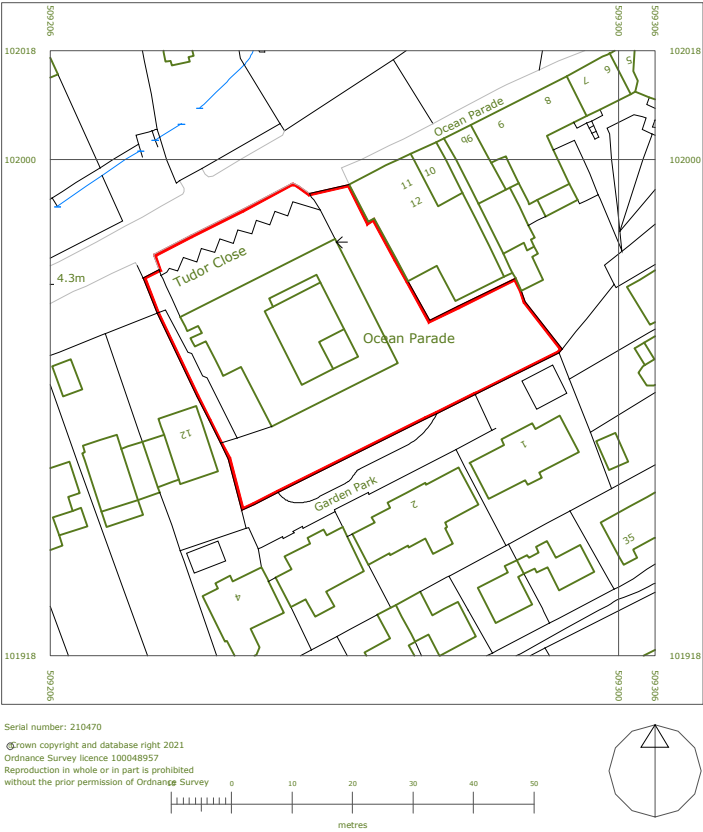

Location Plan

1:1250 | EXISTING

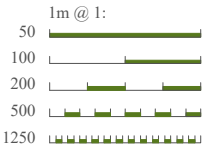

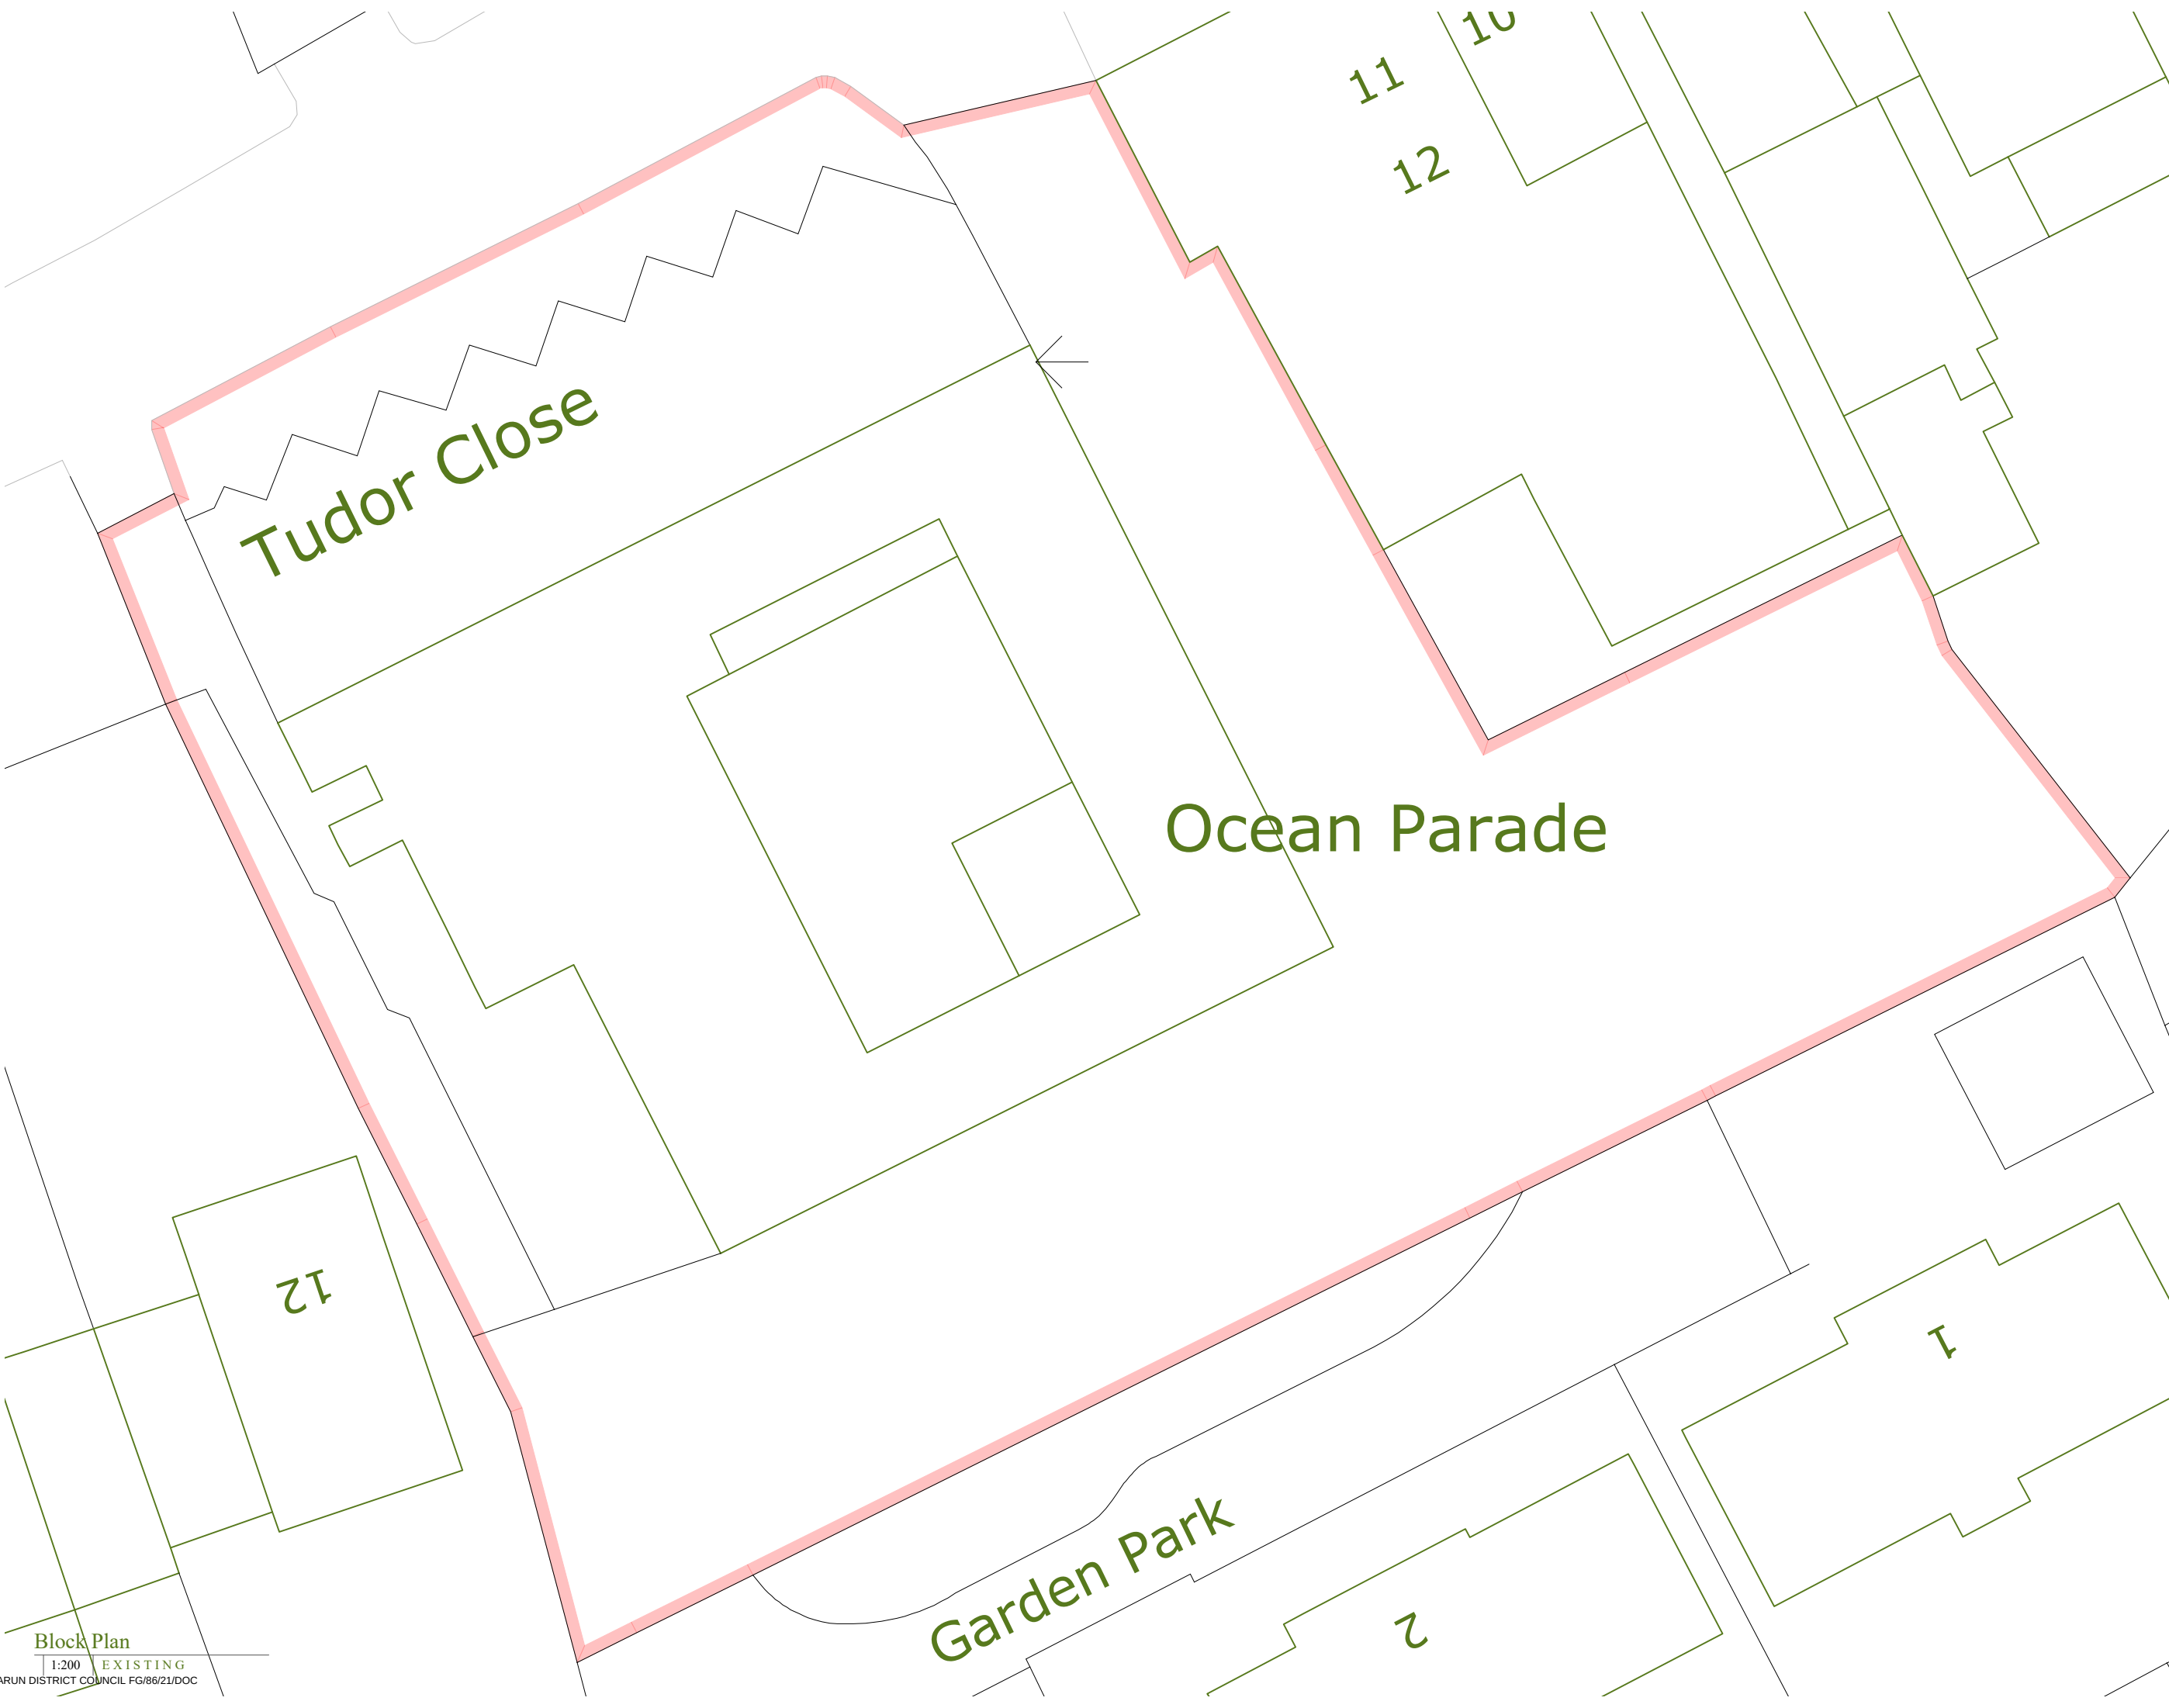

Suite 114
26 The Hornet
Chichester
West Sussex
PO19 7BB

tel: 01243 201 102
email: enquiries@manorwood.co.uk
web: www.manorwood.co.uk

This drawing is the copyright of
Manorwood Construction Ltd.

Do not scale from this drawing.

Exemptions to copyright and scaling
apply for Local Authority planning
purposes only.

All dimensions must be checked on
site prior to commencement of works.

Address

The Tudor Close,
Ferringham Lane, Ferring,
Worthing, West Sussex,
BN12 5NQ

Drawing

Site Drawings:

Block Plan

Scale @ A3
1:200

Drawn: 09.08.2021	Issued: 09.08.2021
----------------------	-----------------------


Drawn By MD	Checked By BK
----------------	------------------


Job No.
210809.1_R0

Drawing No.
210809.1_R0_001

Revisions:
R.0

Status
FOR COMMENT

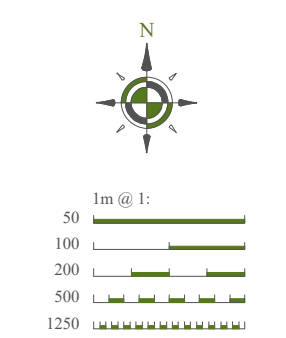

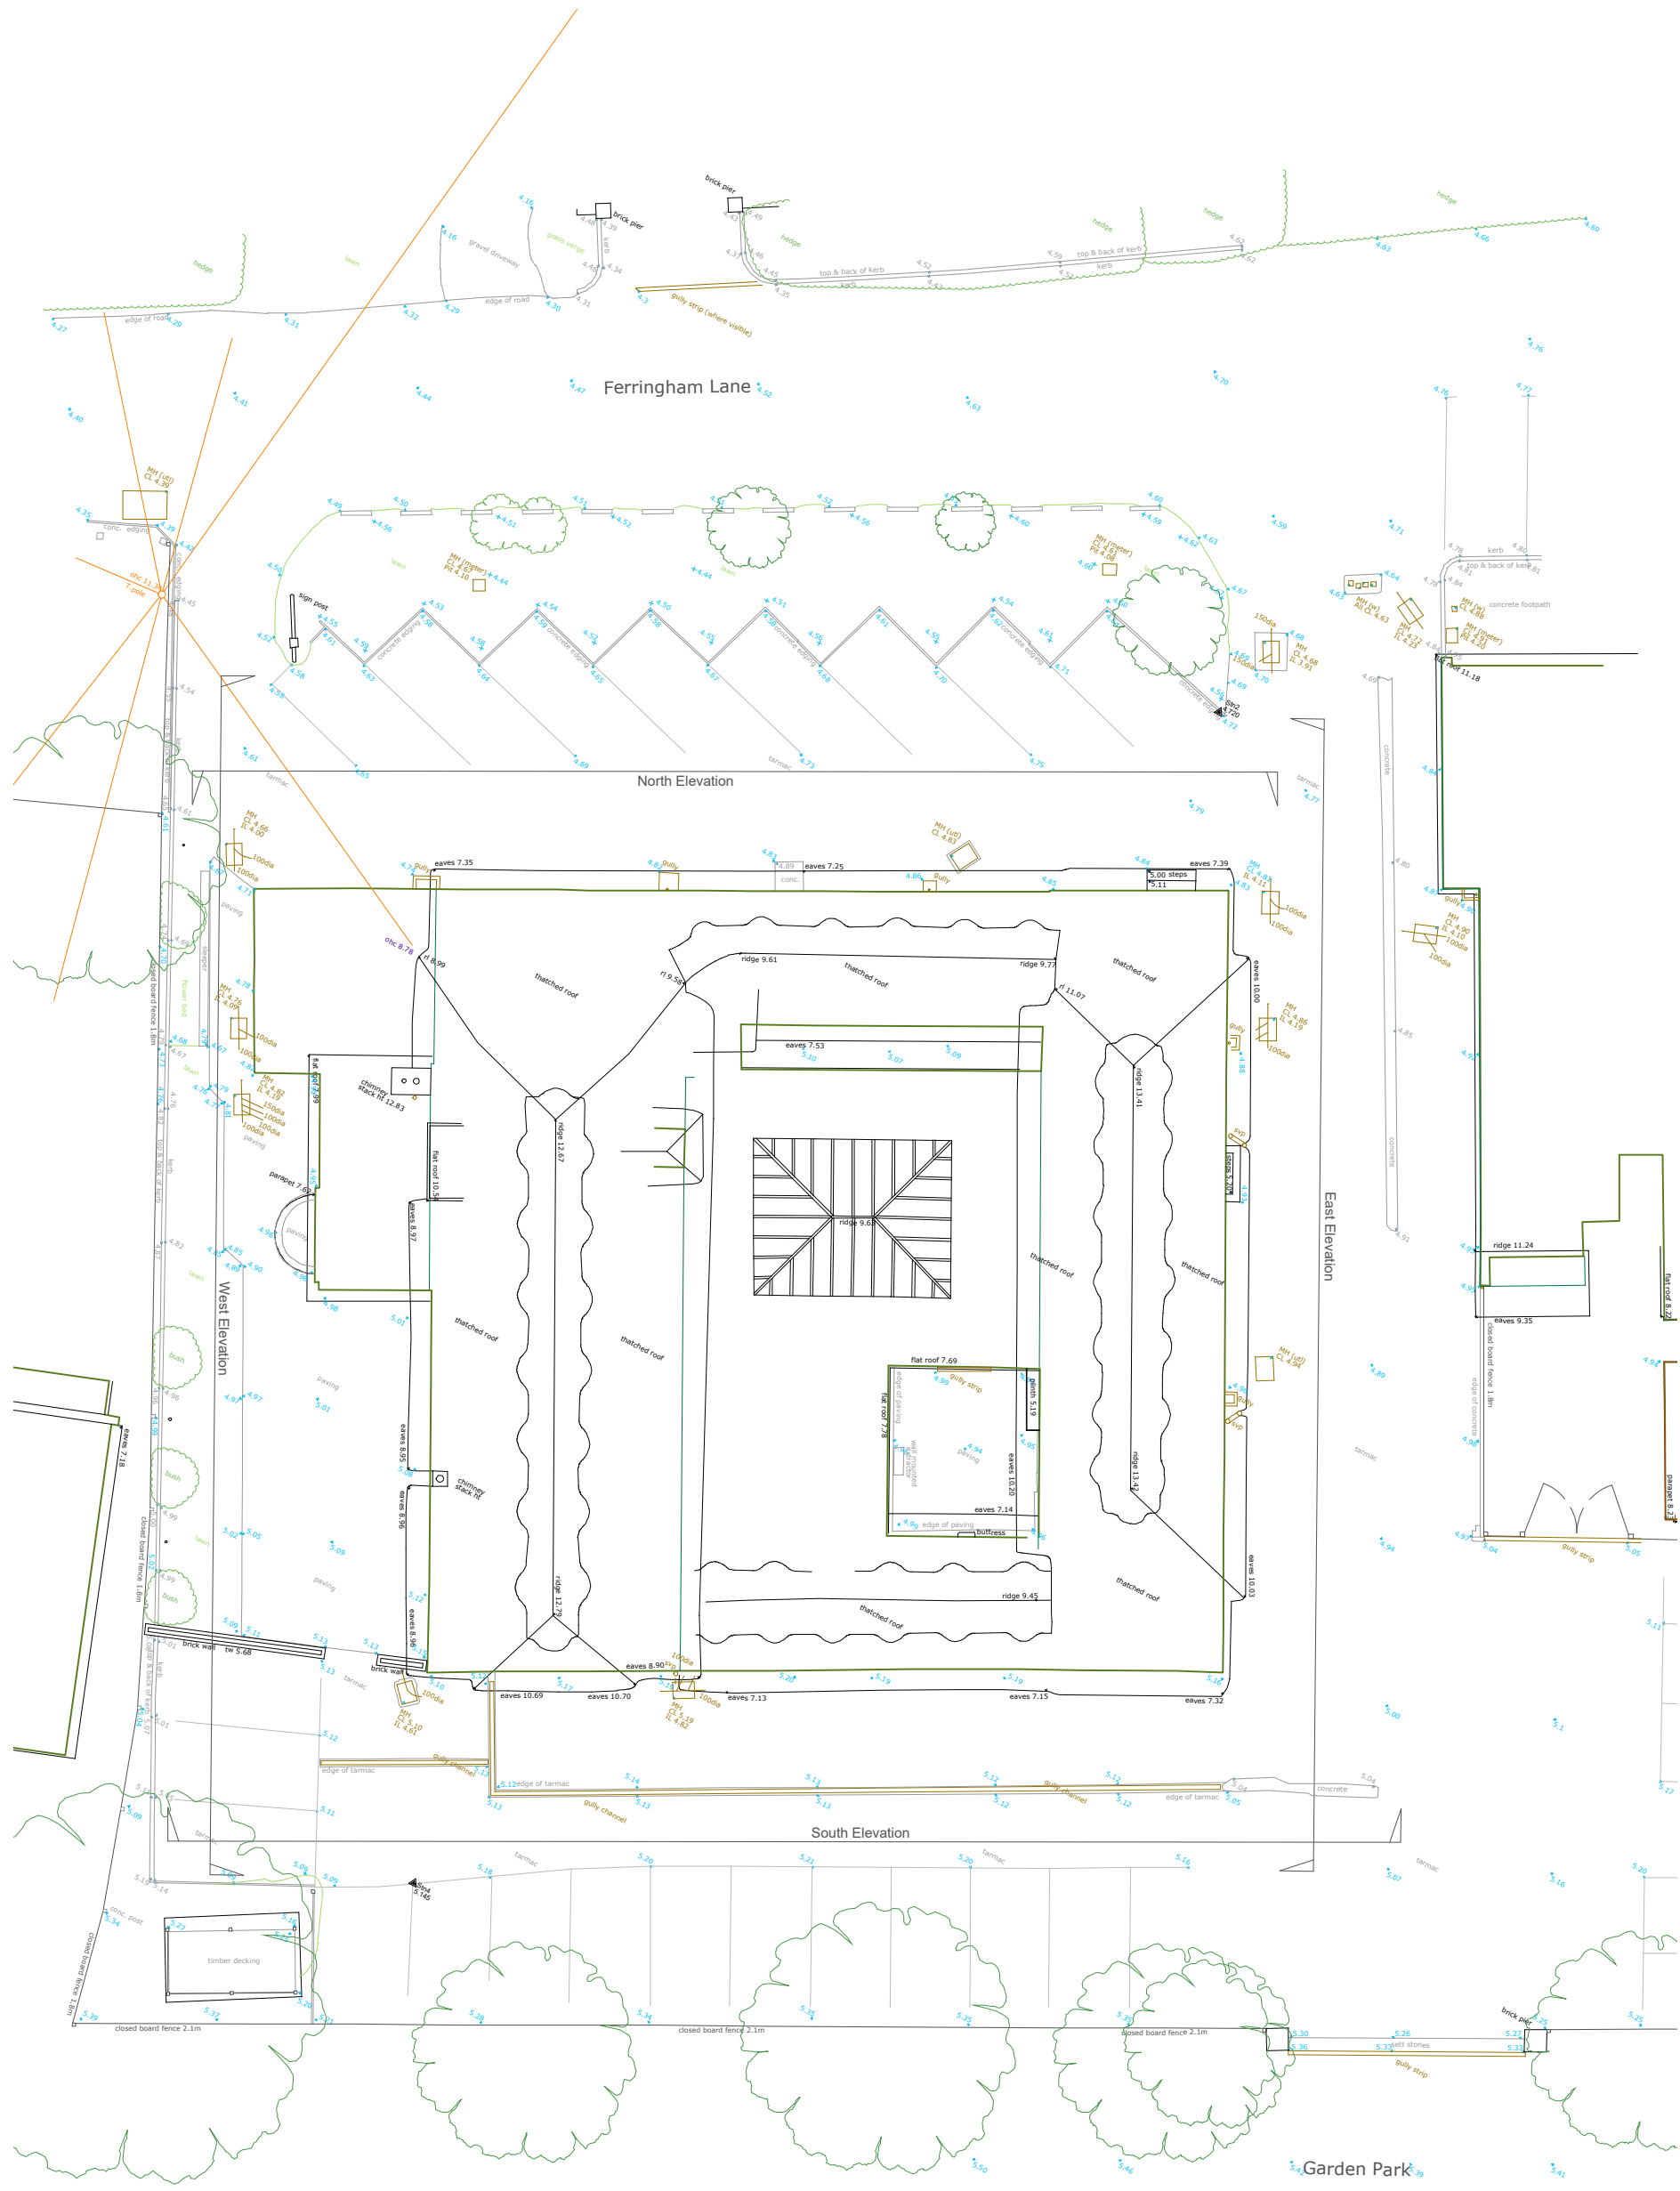

Suite 114
26 The Hornet
Chichester
West Sussex
PO19 7BB

tel: 01243 201 102
email: enquiries@manorwood.co.uk
web: www.manorwood.co.uk

This drawing is the copyright of
Manorwood Construction Ltd.

Do not scale from this drawing.

Exemptions to copyright and scaling
apply for Local Authority planning
purposes only.

All dimensions must be checked on
site prior to commencement of works.

Address
The Tudor Close,
Ferringham Lane, Ferring,
Worthing, West Sussex,
BN12 5NQ

Drawing
Site:
Survey


Scale @ A3 1:200	
Drawn: 09.08.2021	Issued: 09.08.2021
Drawn By MD	Checked By BK

Job No.
210809.1_R0


Drawing No.
210809.1_R0_002

Revisions:
R.0

Status
FOR COMMENT

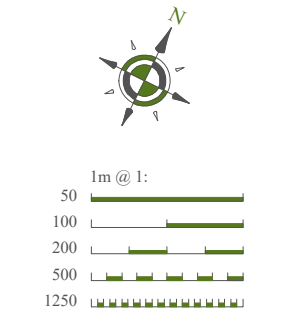

E-V Charging Point

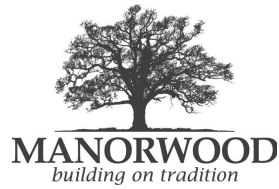

Suite 114
26 The Hornet
Chichester
West Sussex
PO19 7BB

tel: 01243 201 102
email: enquiries@manorwood.co.uk
web: www.manorwood.co.uk

This drawing is the copyright of
Manorwood Construction Ltd.
Do not scale from this drawing.

Exemptions to copyright and scaling
apply for Local Authority planning
purposes only.

All dimensions must be checked on
site prior to commencement of works.

Address

The Tudor Close,
Ferringham Lane, Ferring,
Worthing, West Sussex,
BN12 5NQ

Drawing

Site:

Survey

Scale @ A2

1:200

Drawn:

09.08.2021

Issued:

09.08.2021

Drawn By

MD

Checked By

BK

Job No.

210809.1_R0

Drawing No.

210809.1_R0_003

Revisions:



R.1 - Parking & Charging Arrangement

Status

FOR COMMENT



1m @ 1:

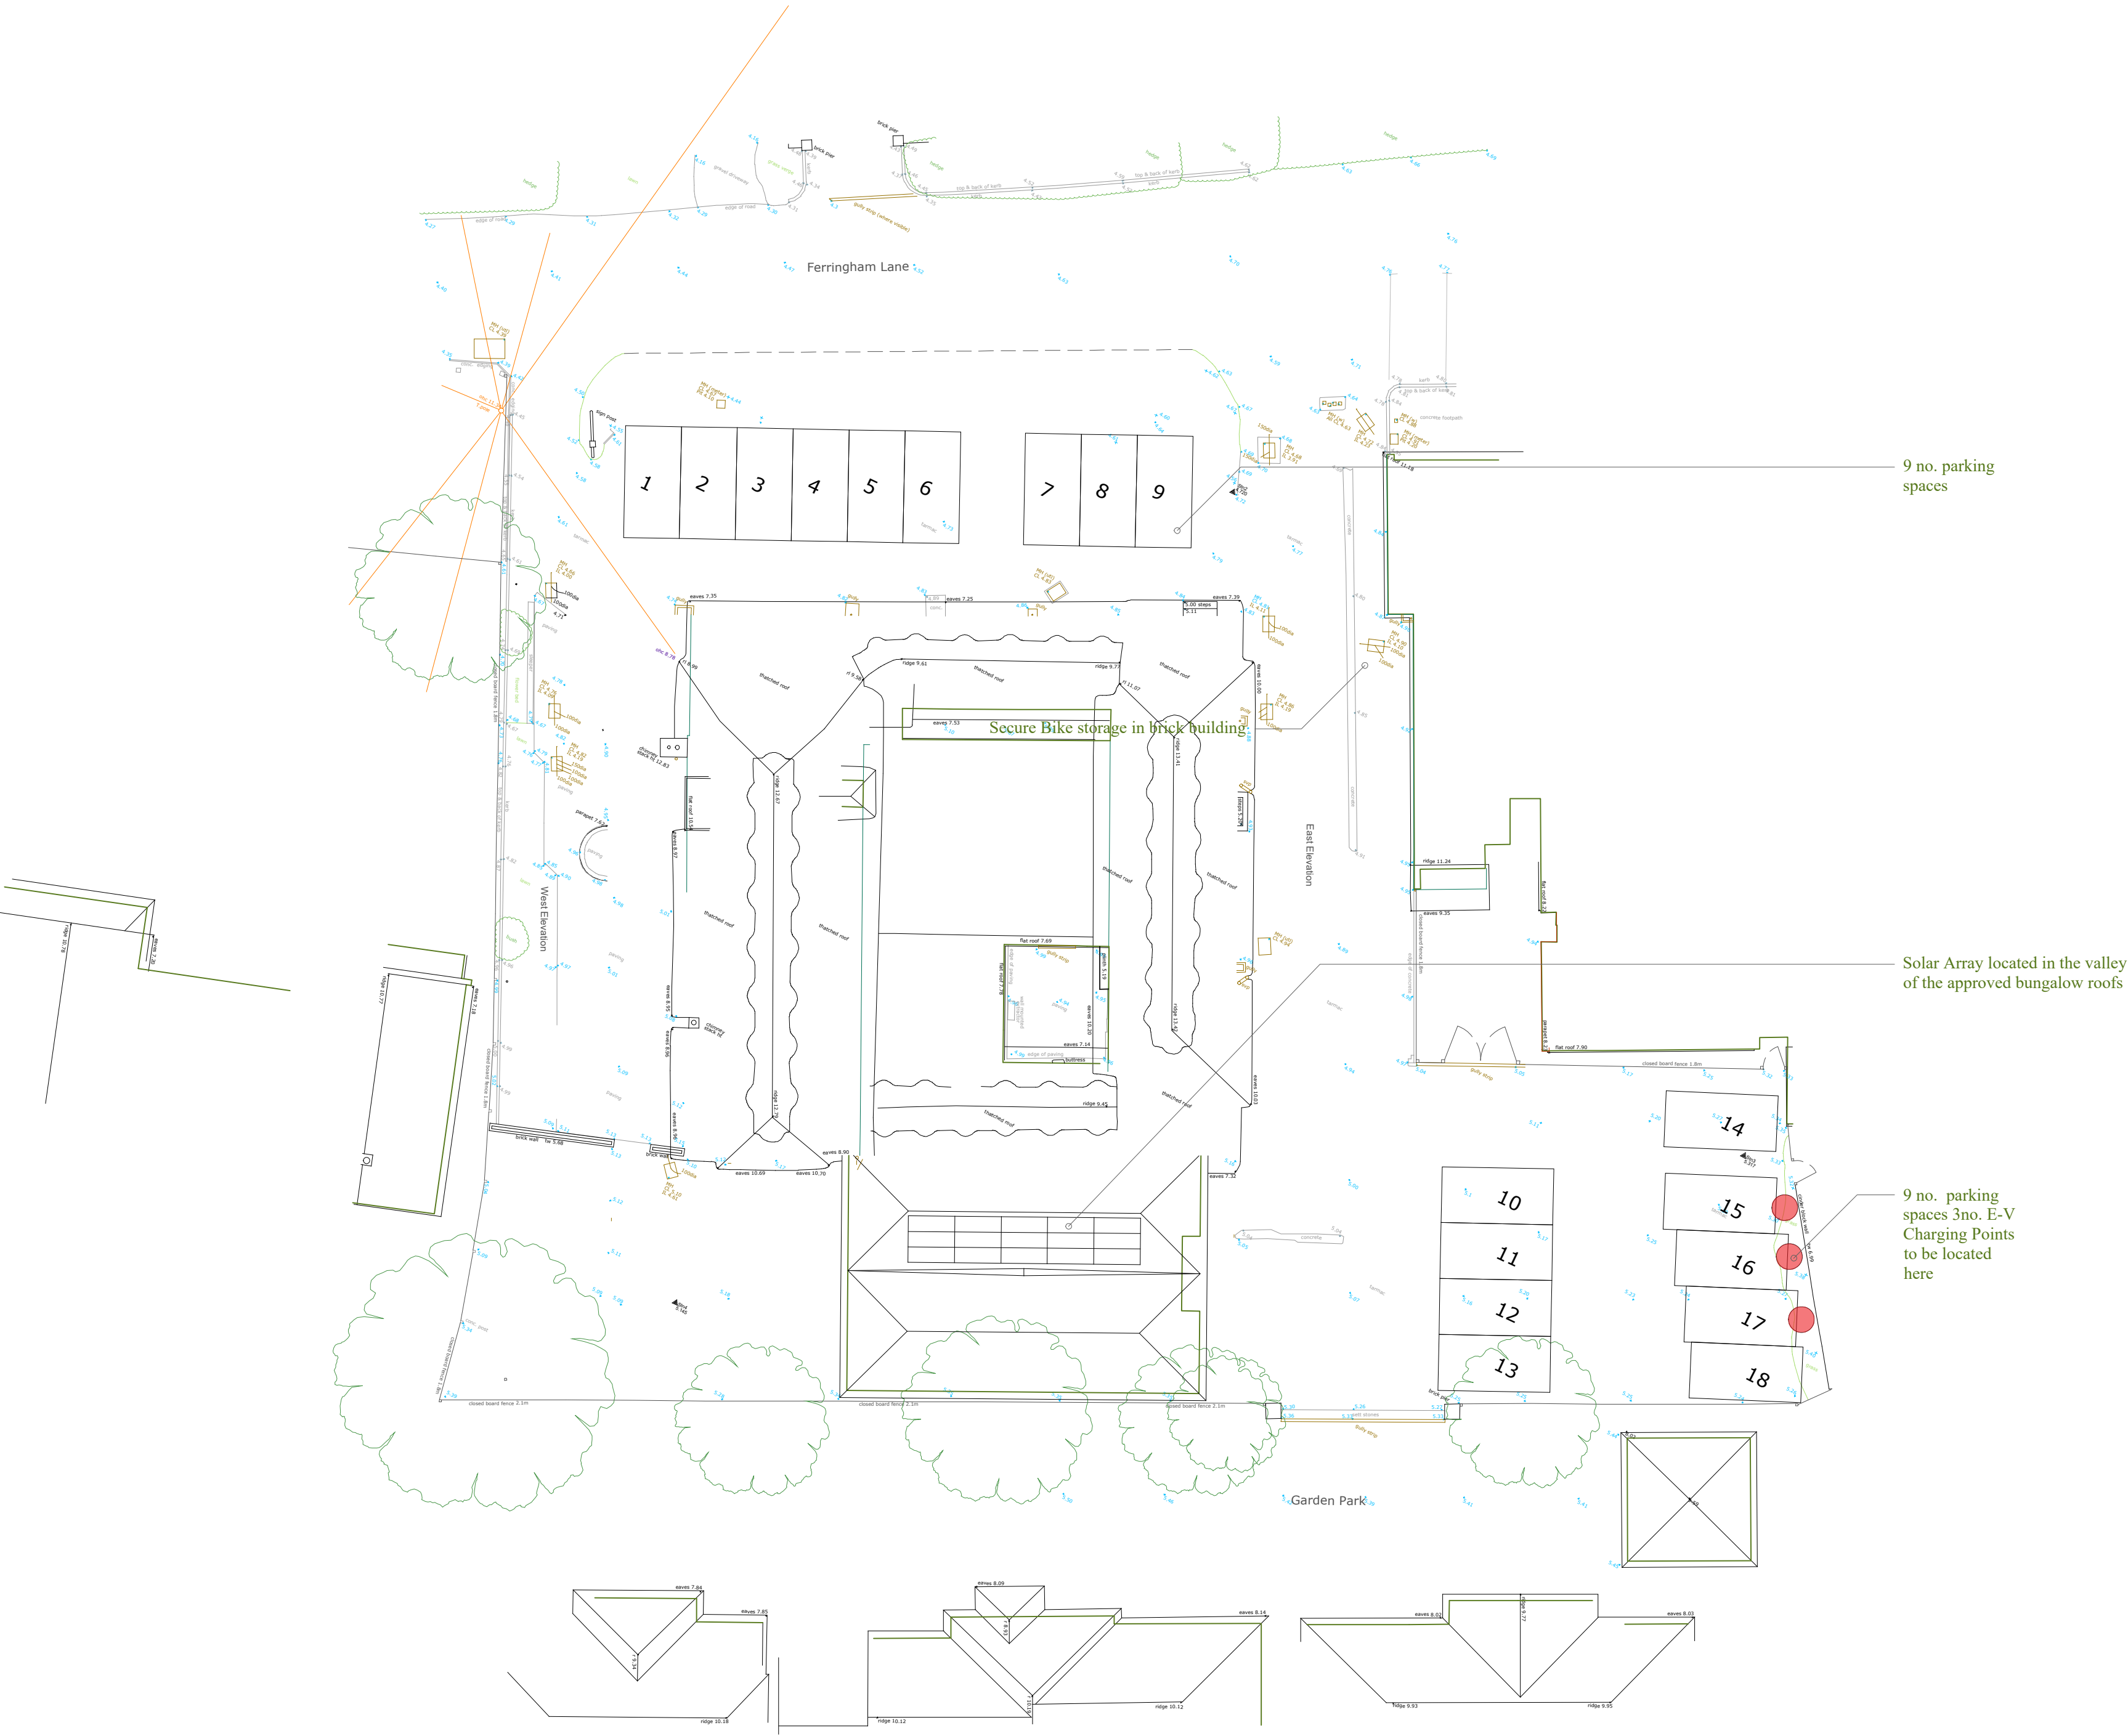 

Survey

1:200 PROPOSED
ARUN DISTRICT COUNCIL FG/86/21/DOC

Suite 114
26 The Hornet
Chichester
West Sussex
PO19 7BB

tel: 01243 201 102
email: enquiries@manorwood.co.uk
web: www.manorwood.co.uk

This drawing is the copyright of
Manorwood Construction Ltd.

Do not scale from this drawing.

Exemptions to copyright and scaling
apply for Local Authority planning
purposes only.

All dimensions must be checked on
site prior to commencement of works.

Address
The Tudor Close,
Ferringham Lane, Ferring,
Worthing, West Sussex,
BN12 5NQ

Drawing
Existing:
Ground Floor Plan

Scale @ A3
1:100

Drawn:	Issued:
09.08.2021	09.08.2021



Drawn By	Checked By
MD	BK

Job No.
210809.1_R0

Drawing No.
210809.1_R0_100

Revisions:
R.0

Status
FOR COMMENT

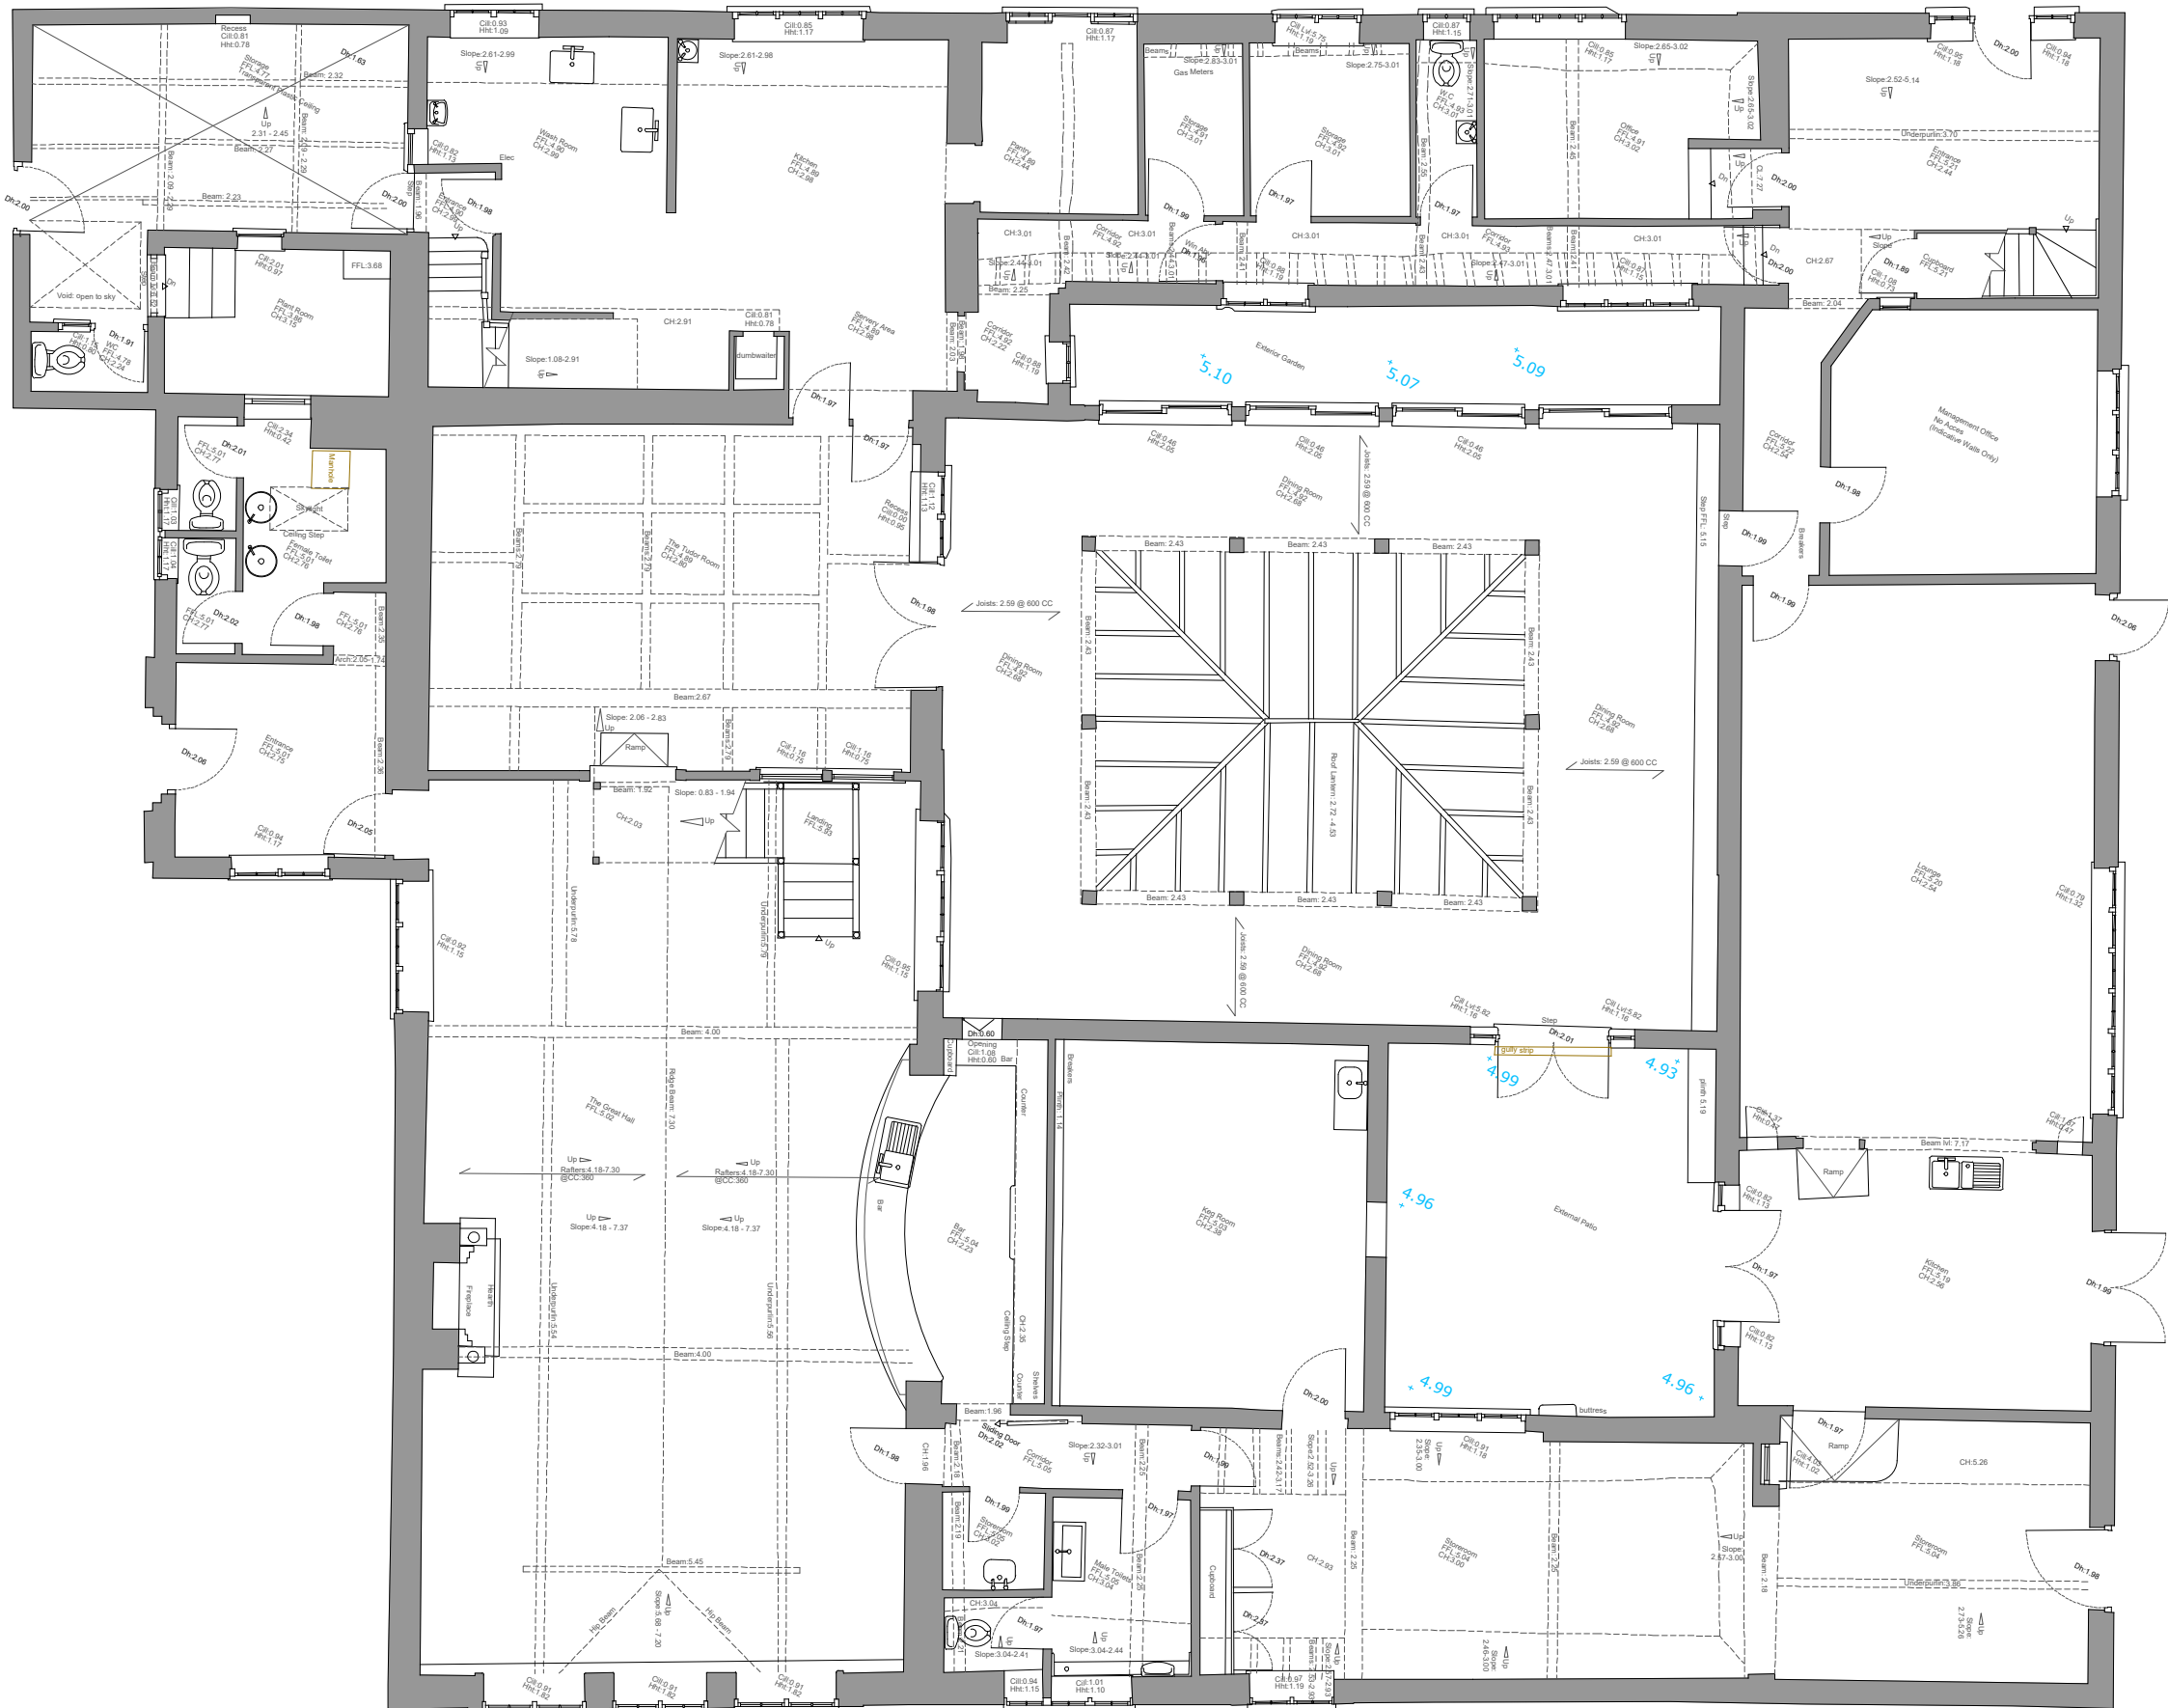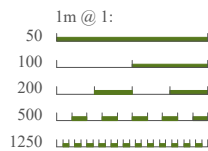

Address

The Tudor Close,
Ferringham Lane, Ferring,
Worthing, West Sussex,
BN12 5NQ

Drawing

Existing:

First Floor Plan

Scale @ A3

1:100

Drawn:	Issued:
09.08.2021	09.08.2021



Drawn By	Checked By
MD	BK

Job No.
210809.1_R0

Drawing No.
210809.1_R0_101

Revisions:
R.0

Status
FOR COMMENT

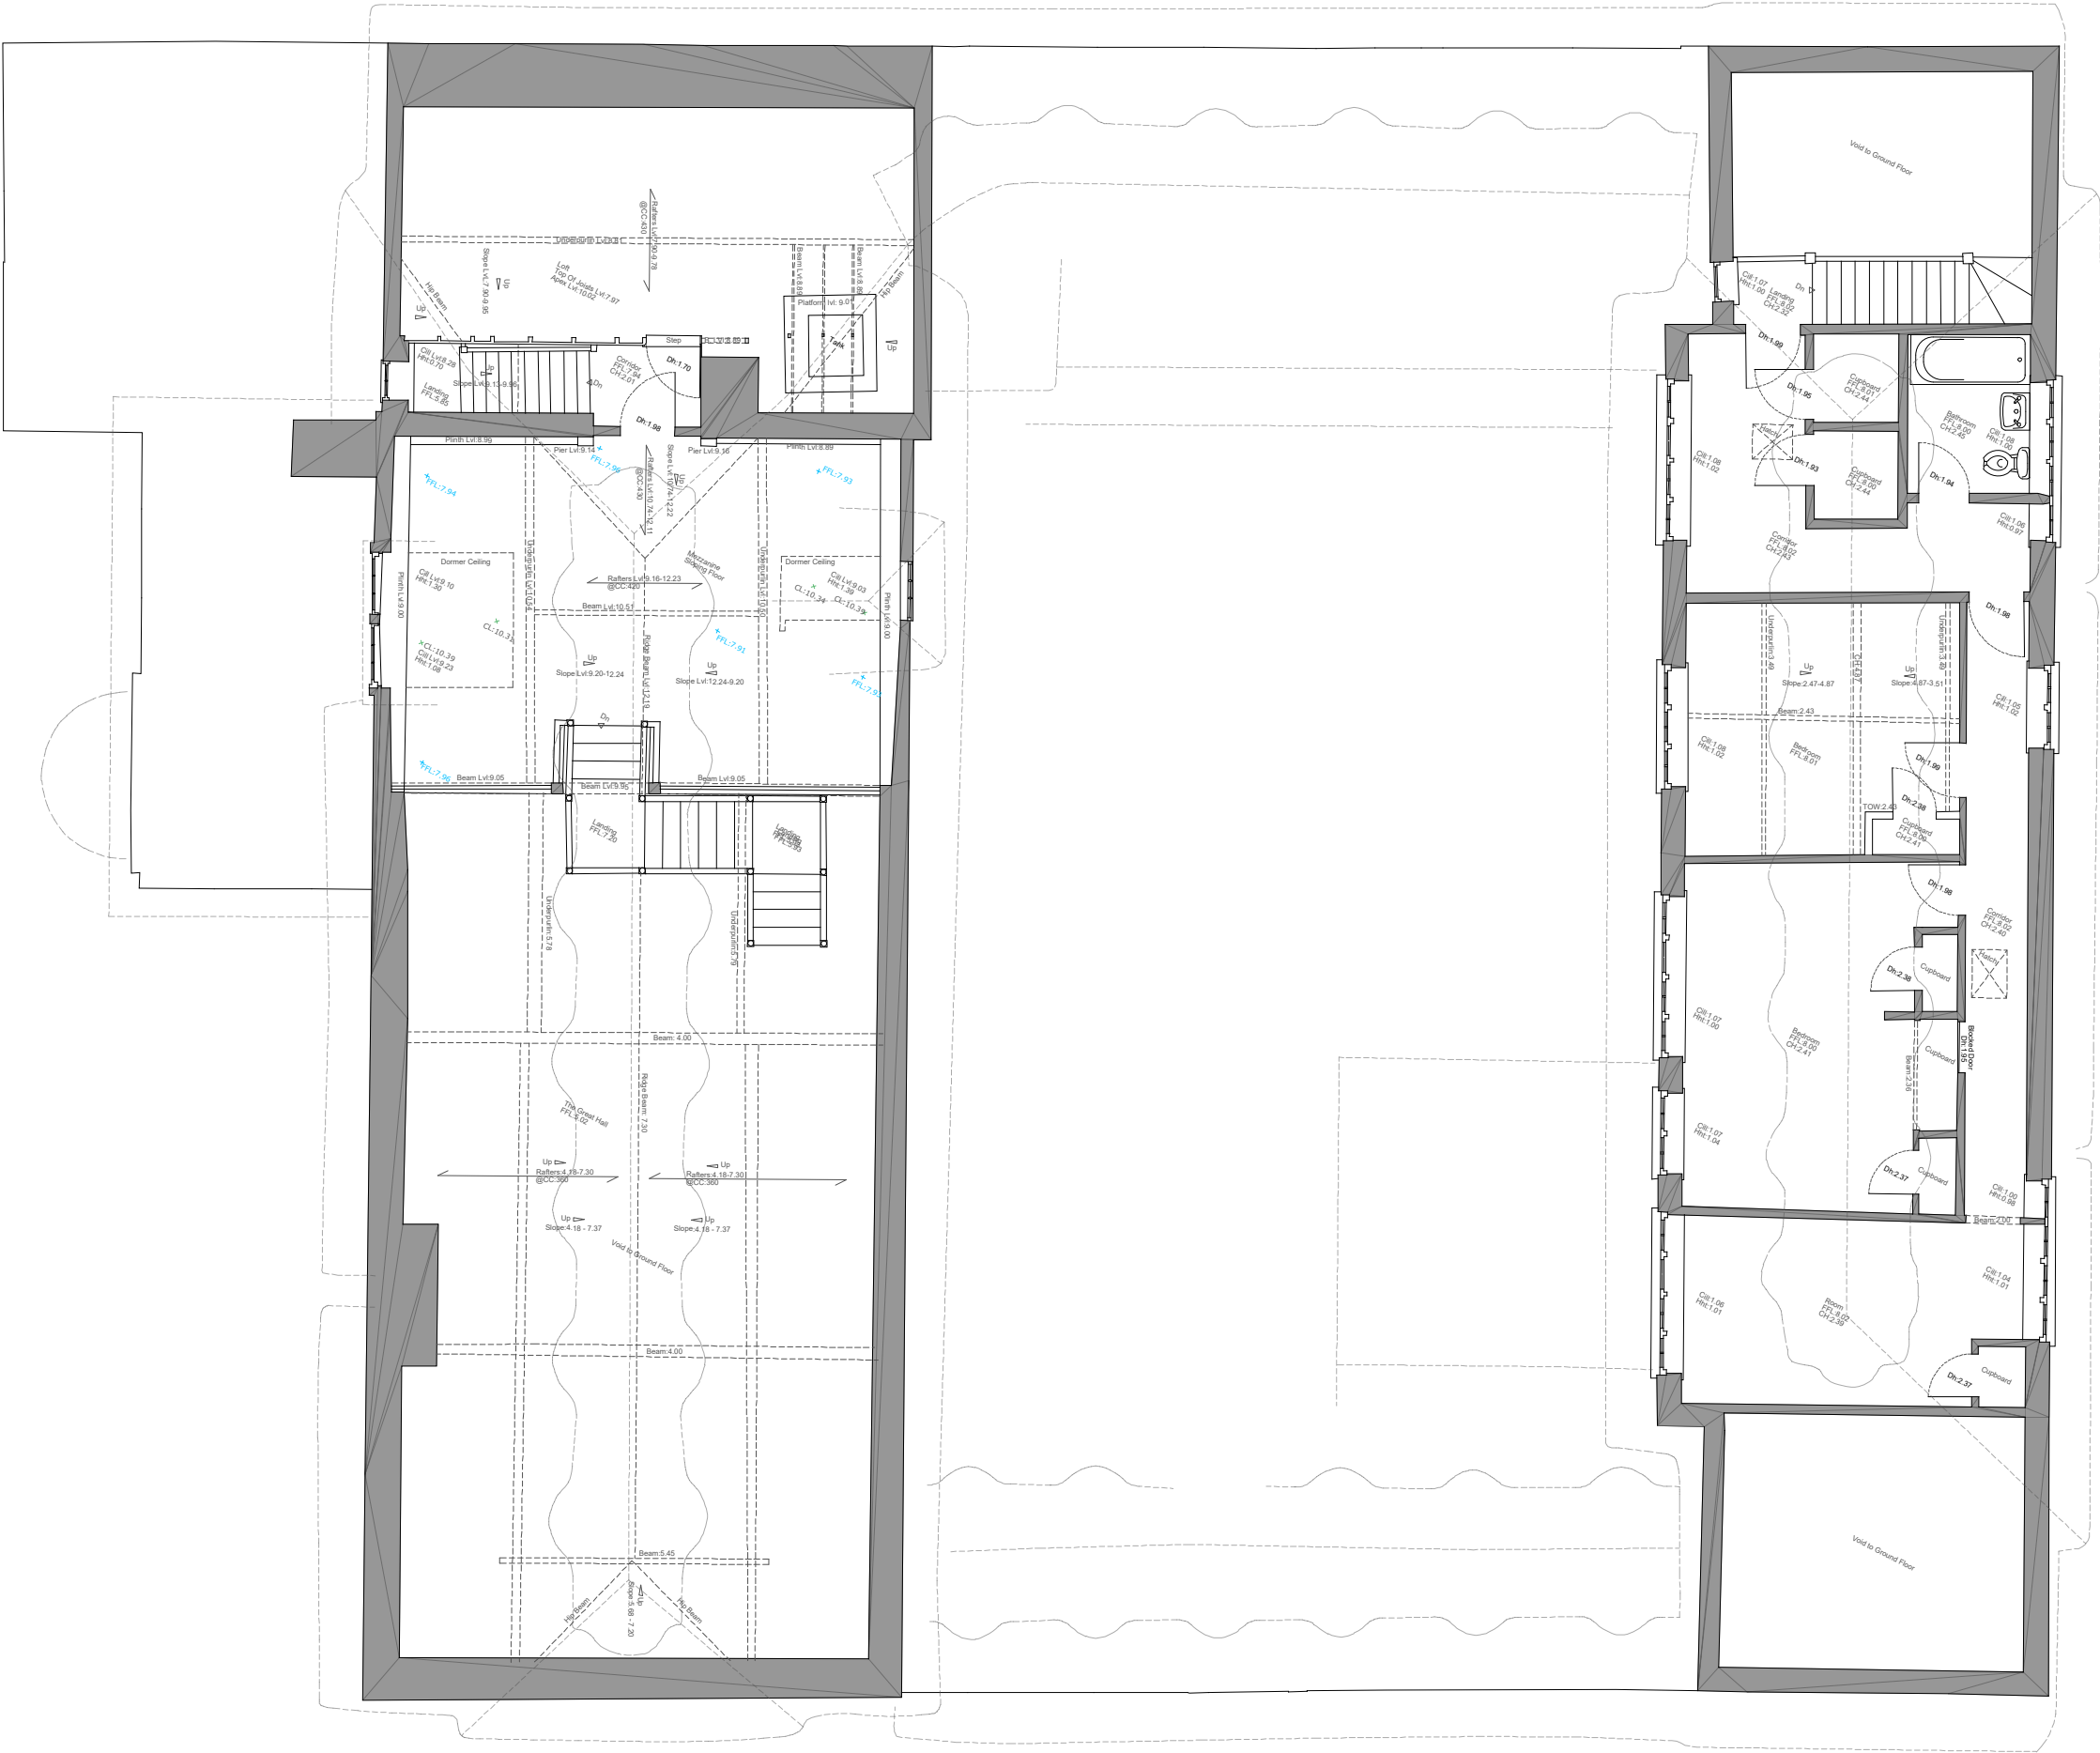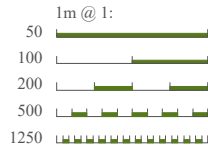

First Floor Plan

Address

The Tudor Close,
Ferringham Lane, Ferring,
Worthing, West Sussex,
BN12 5NQ

Drawing

Existing:

North South Elevations

Scale @ A3

1:100

Drawn:	Issued:
09.08.2021	09.08.2021
Drawn By	Checked By
MD	BK


Job No.
210809.1_R0

Drawing No.
210809.1_R0_102

Revisions:
R.0


Status

FOR COMMENT

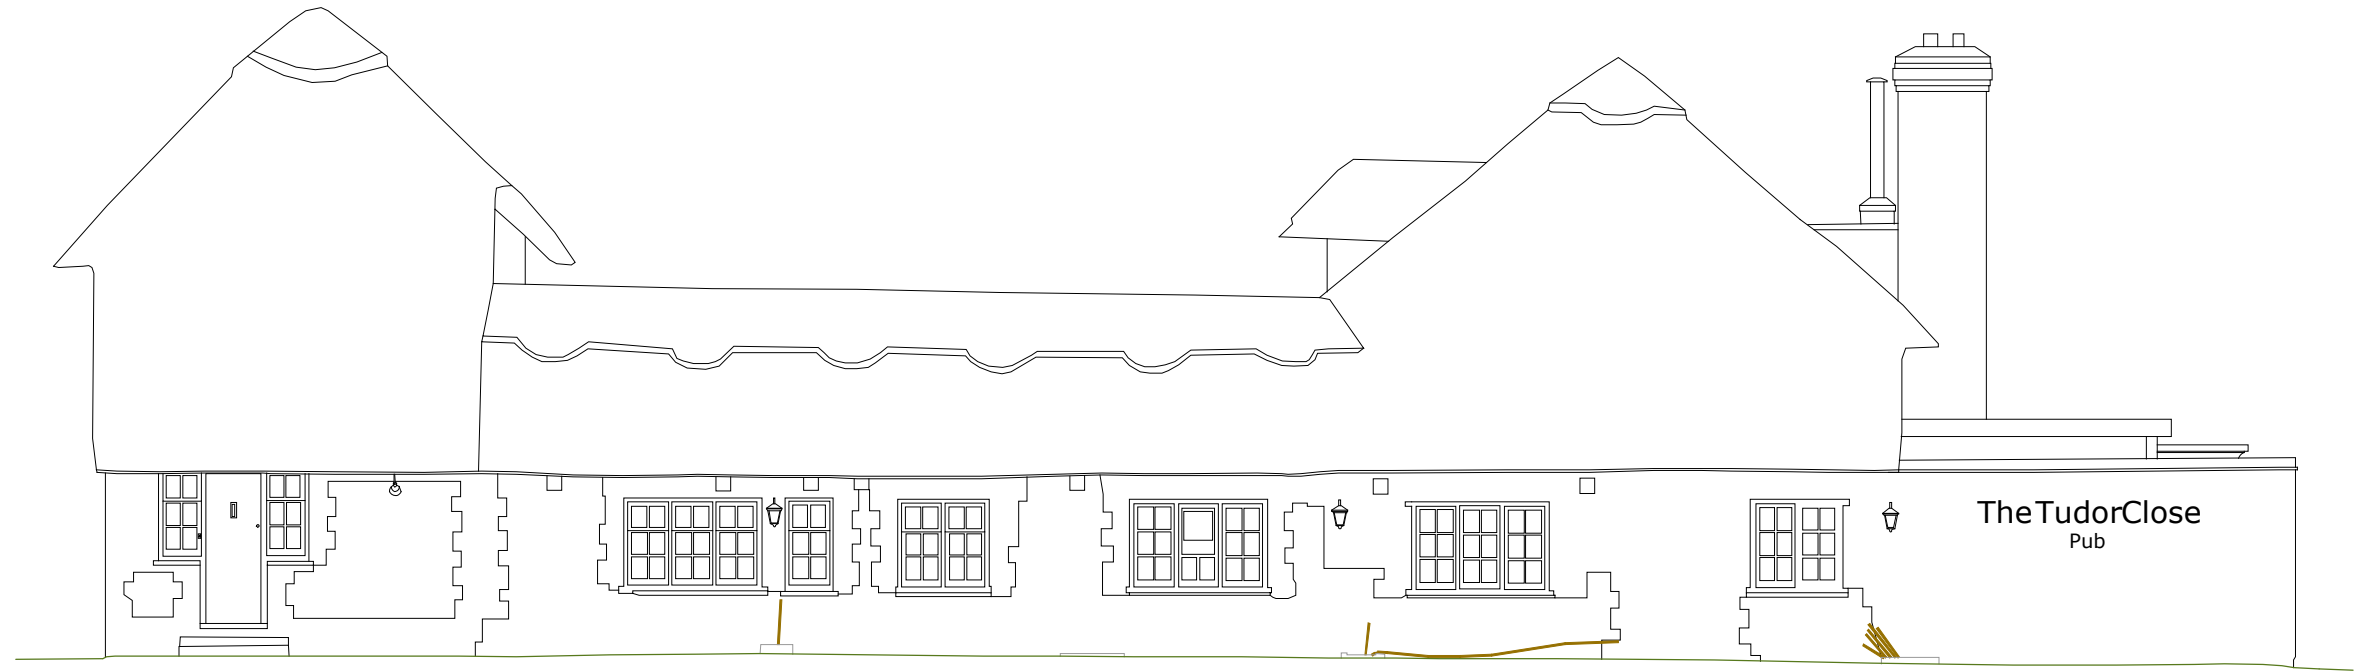


North

1:100 | EXISTING

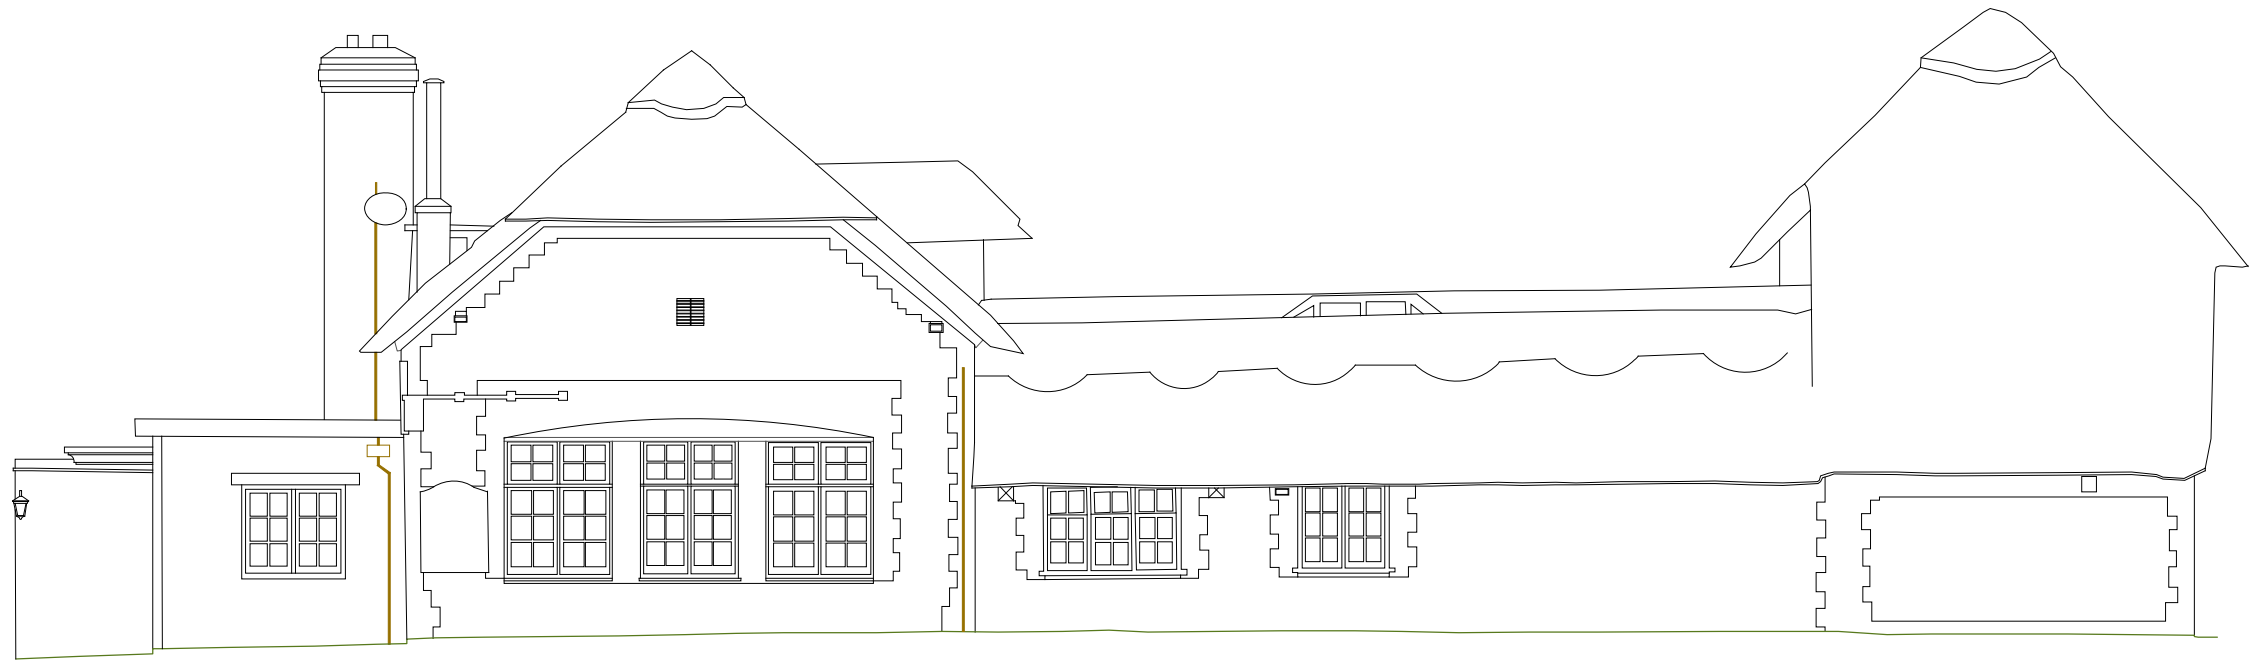

South

1:100 | EXISTING

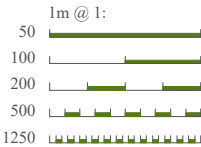

Address

The Tudor Close,
Ferringham Lane, Ferring,
Worthing, West Sussex,
BN12 5NQ

Drawing

Existing:

East West Elevations

Scale @ A3

1:100

Drawn:	Issued:
09.08.2021	09.08.2021
Drawn By	Checked By
MD	BK


Job No.
210809.1_R0

Drawing No.
210809.1_R0_103

Revisions:
R.0

Status

FOR COMMENT

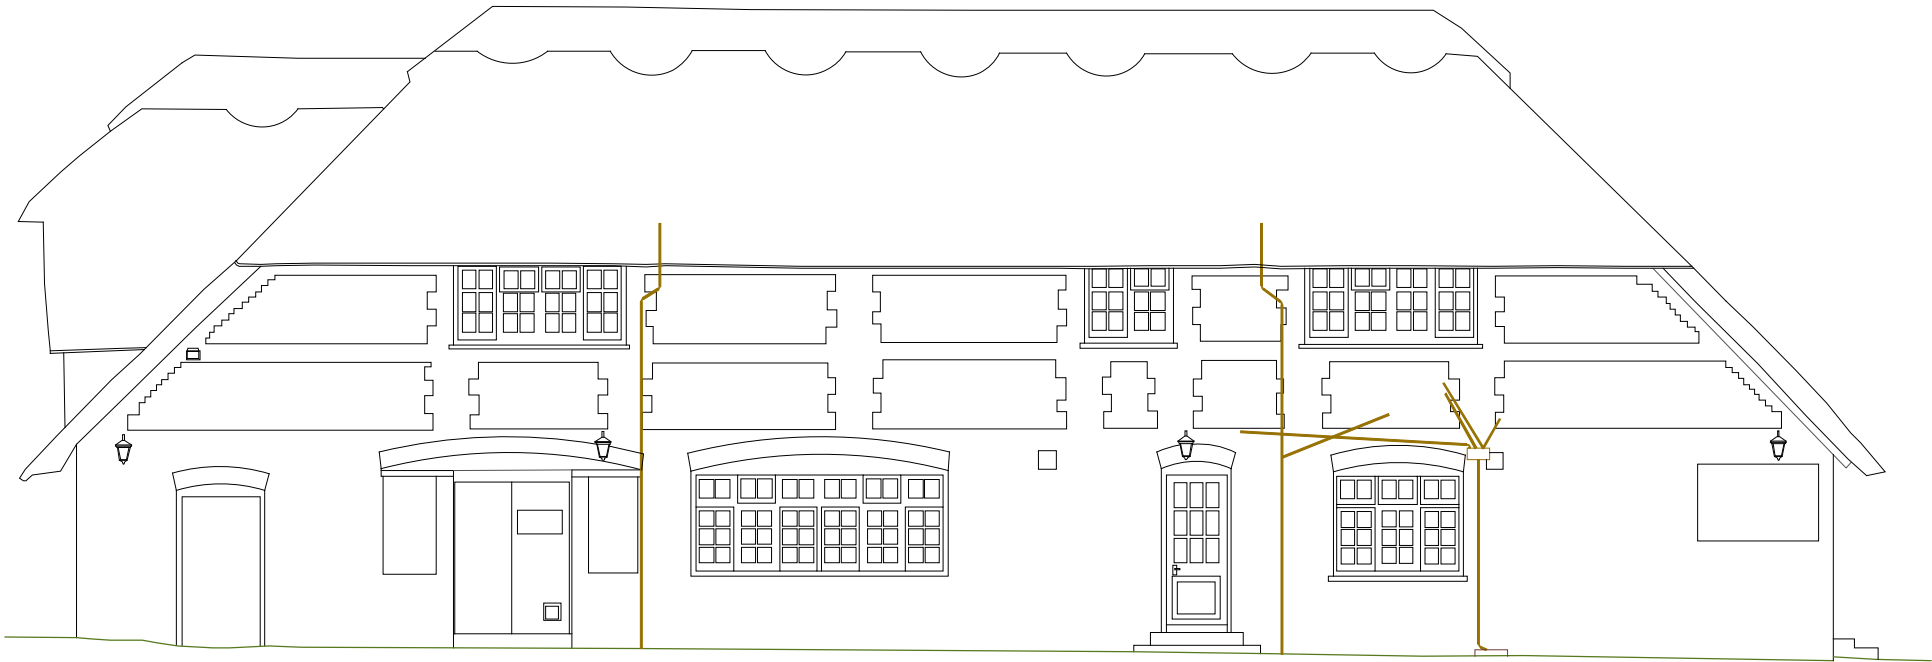


East

1:100 | EXISTING




West

1:100 | EXISTING

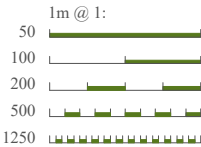



Ground Floor Plan
1:100 | PROPOSED

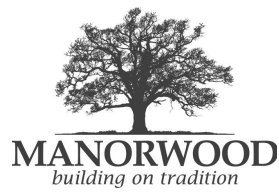

Suite 114
26 The Horner
Chichester
West Sussex
PO19 7BB

tel: 01243 201 102
email: enquiries@manorwood.co.uk
web: www.manorwood.co.uk

This drawing is the copyright of
Manorwood Construction Ltd.

Do not scale from this drawing.

Exemptions to copyright and scaling
apply for Local Authority planning
purposes only.

All dimensions must be checked on
site prior to commencement of works.

Address
The Tudor Close,
Ferringham Lane, Ferring,
Worthing, West Sussex,
BN12 5NQ

Drawing
Proposed:
Ground Floor Plan

Scale @ A2
1:100


Drawn:	Issued:
09.08.2021	09.08.2021
Drawn By	Checked By
MD	BK

Job No.
210809.1_R0

Drawing No.
210809.1_R0_200

Revisions:
R.1 - Cycle Parking

Status
FOR COMMENT

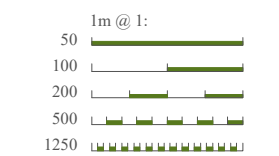

Address

The Tudor Close,
Ferringham Lane, Ferring,
Worthing, West Sussex,
BN12 5NQ

Drawing

Proposed:

First Floor Plan

Scale @ A3

1:100

Drawn:	Issued:
09.08.2021	09.08.2021


Drawn By	Checked By
MD	BK

Job No.
210809.1_R0

Drawing No.
210809.1_R0_201

Revisions:
R.0

Status
FOR COMMENT

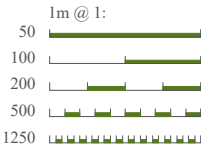

First Floor Plan

Address

The Tudor Close,
Ferringham Lane, Ferring,
Worthing, West Sussex,
BN12 5NQ

Drawing

Proposed:

North South Elevations

Scale @ A3

1:100

Drawn:

09.08.2021

Issued:

09.08.2021

Drawn By

MD

Checked By

BK

Job No.

210809.1_R0

Drawing No.


210809.1_R0_202

Revisions:

R.0


Status

FOR COMMENT

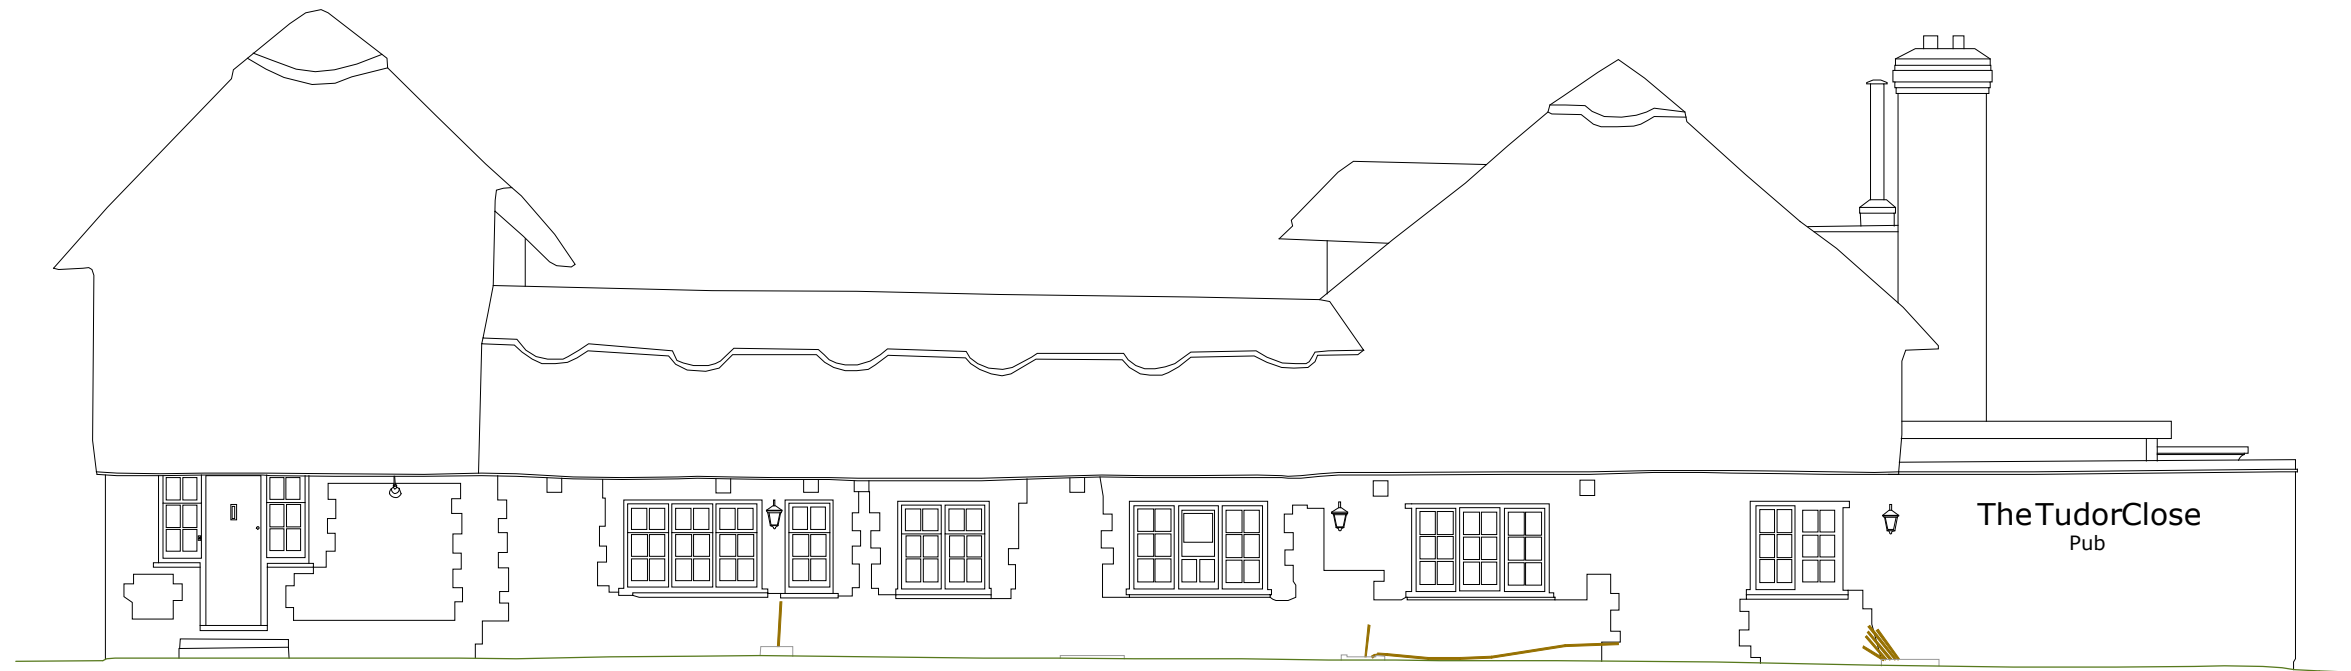

North


1:100 | PROPOSED

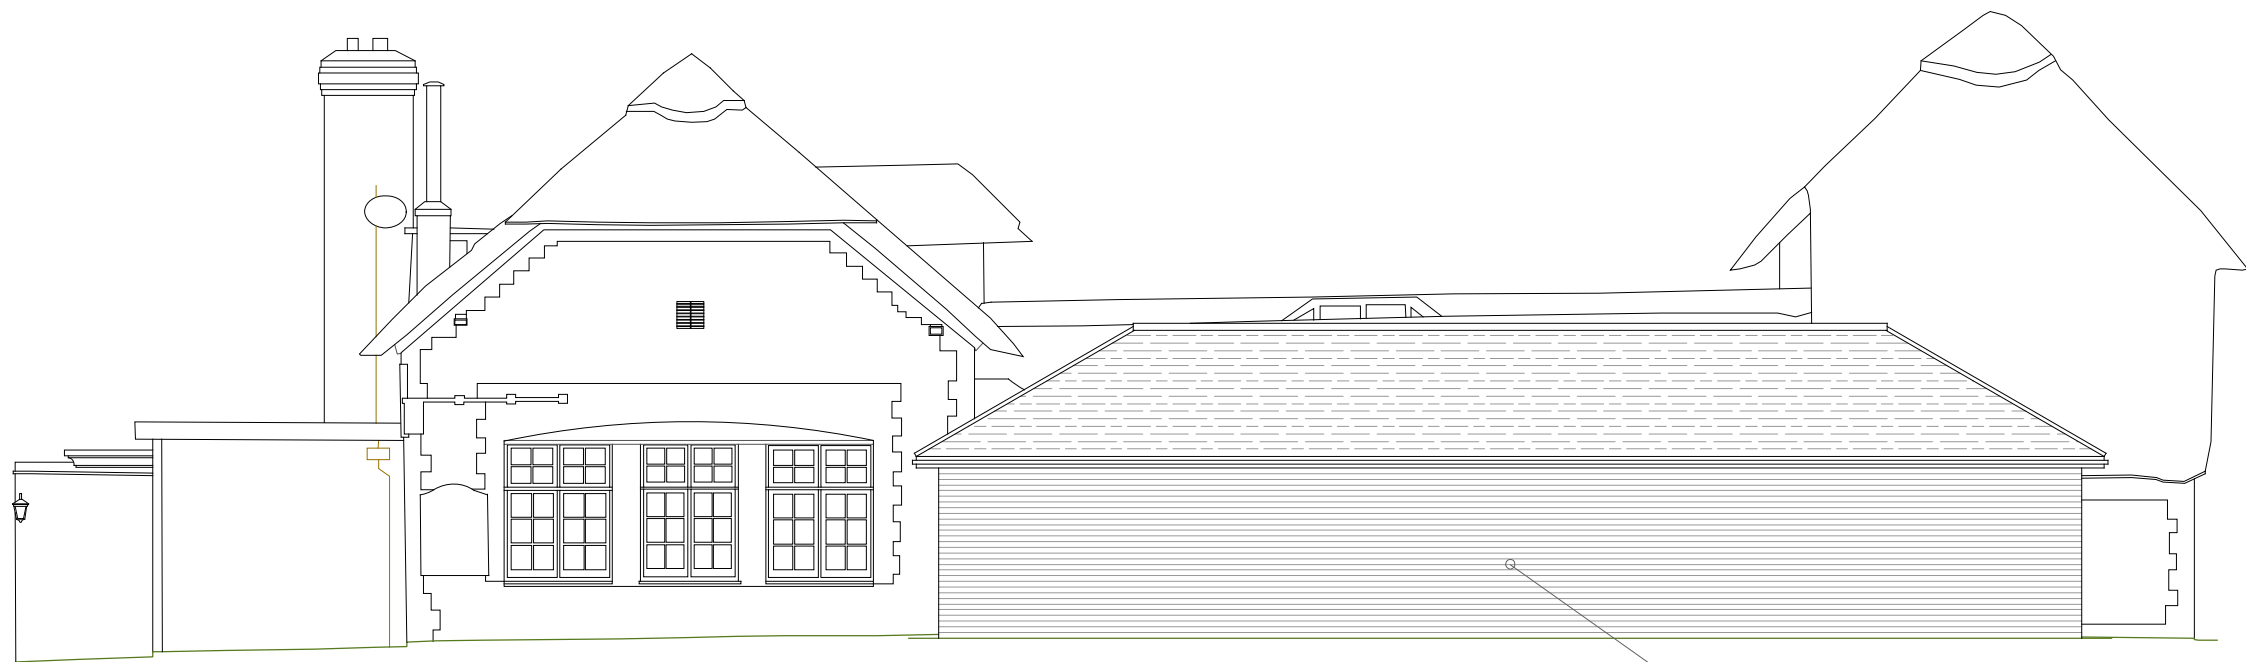

South

1:100 | PROPOSED

Approved bungalows

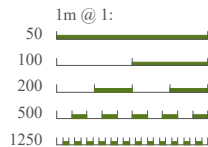

Address

The Tudor Close,
Ferringham Lane, Ferring,
Worthing, West Sussex,
BN12 5NQ

Drawing

Proposed:

East West Elevations

Scale @ A3

1:100

Drawn:	Issued:
09.08.2021	09.08.2021
Drawn By	Checked By
MD	BK


Job No.
210809.1_R0

Drawing No.
210809.1_R0_203

Revisions:
R.0


Status

FOR COMMENT

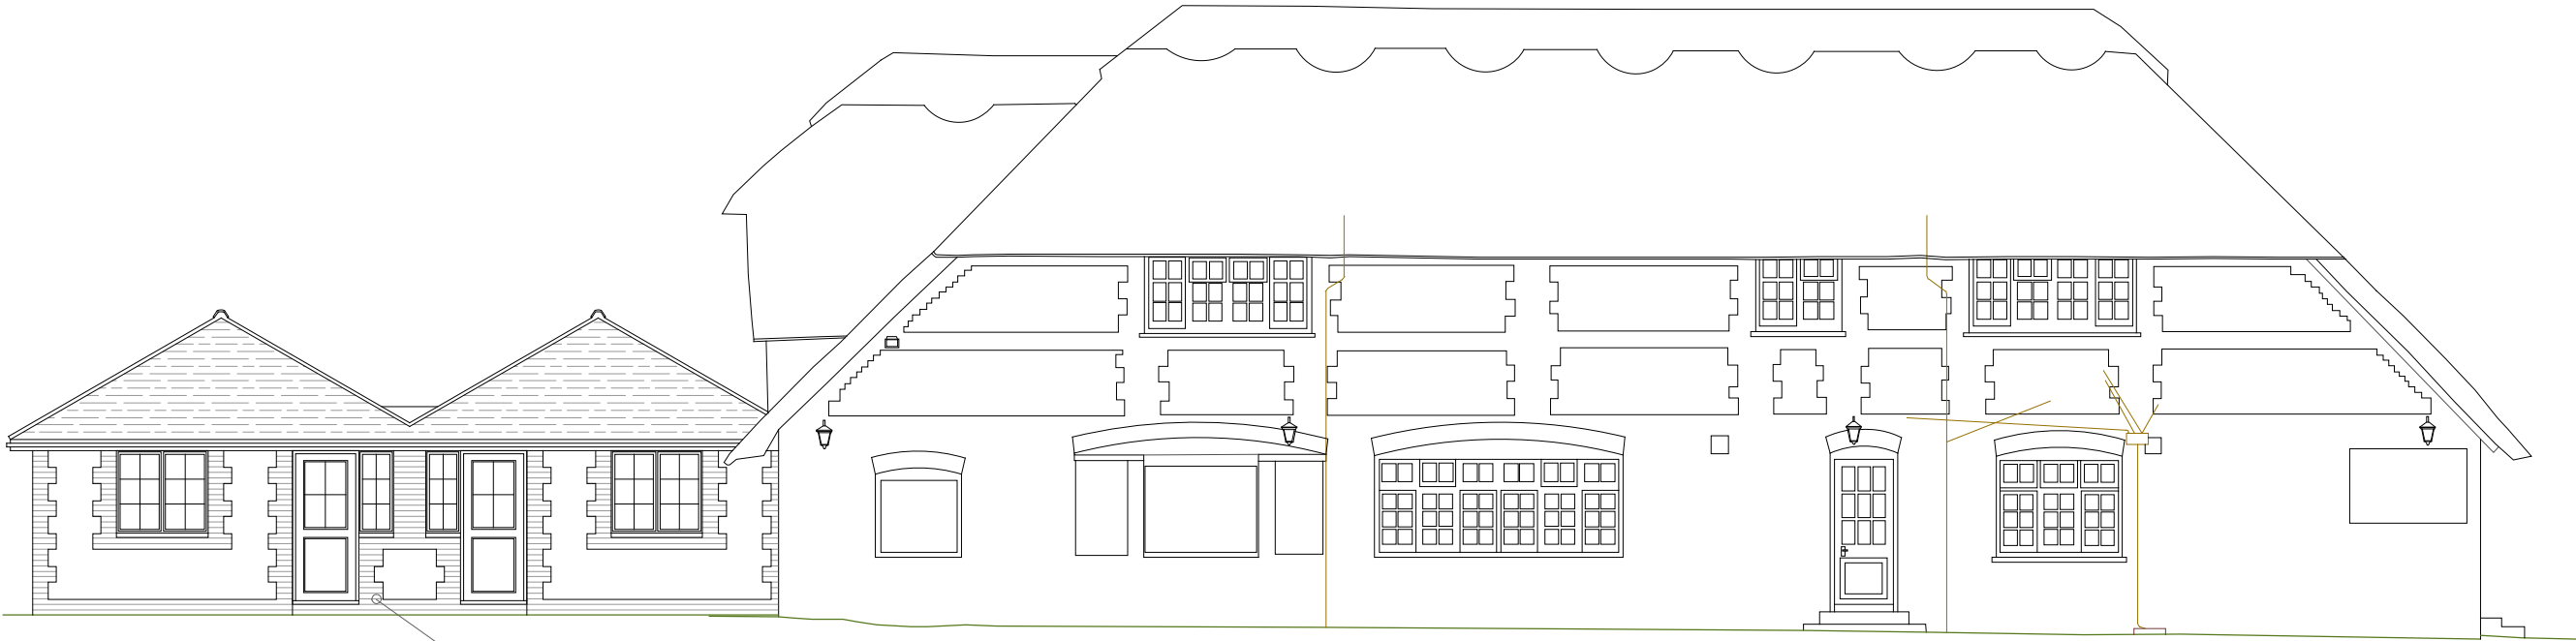


East
1:100 | PROPOSED

Approved bungalows

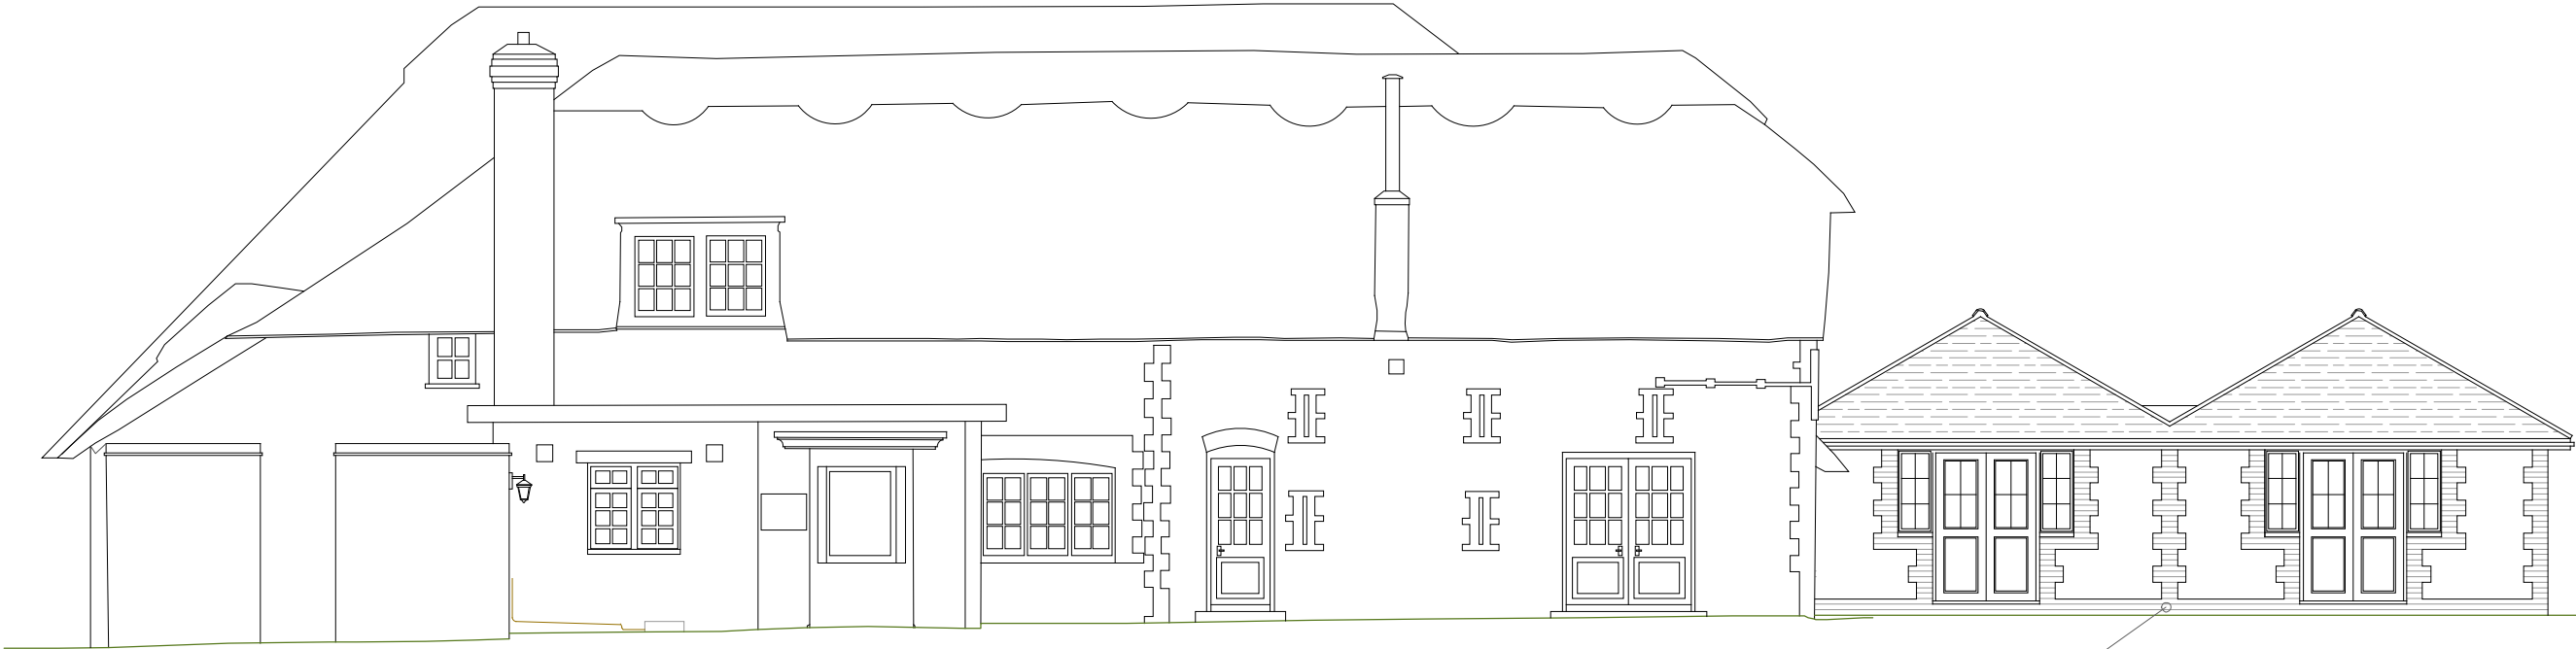

West
1:100 | PROPOSED

Approved bungalows

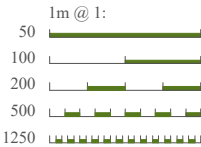



MANORWOOD
building on tradition

Suite 114
26 The Hornet
Chichester
West Sussex
PO19 7BB

tel: 01243 201 102
email: enquiries@manorwood.co.uk
web: www.manorwood.co.uk

This drawing is the copyright of
Manorwood Construction Ltd.

Do not scale from this drawing.

Exemptions to copyright and scaling
apply for Local Authority planning
purposes only.

All dimensions must be checked on
site prior to commencement of works.

Address
The Tudor Close,
Ferringham Lane, Ferring,
Worthing, West Sussex,
BN12 5NQ

Drawing
Proposed:
Unit 1 - 81.56m²

Scale @ A3
1:50

Drawn: 09.08.2021	Issued: 09.08.2021
-----------------------------	------------------------------



Drawn By MD	Checked By BK
-----------------------	-------------------------

Job No.
210809.1_R0


Drawing No.
210809.1_R0_204

Revisions:
R.0


Status
FOR COMMENT

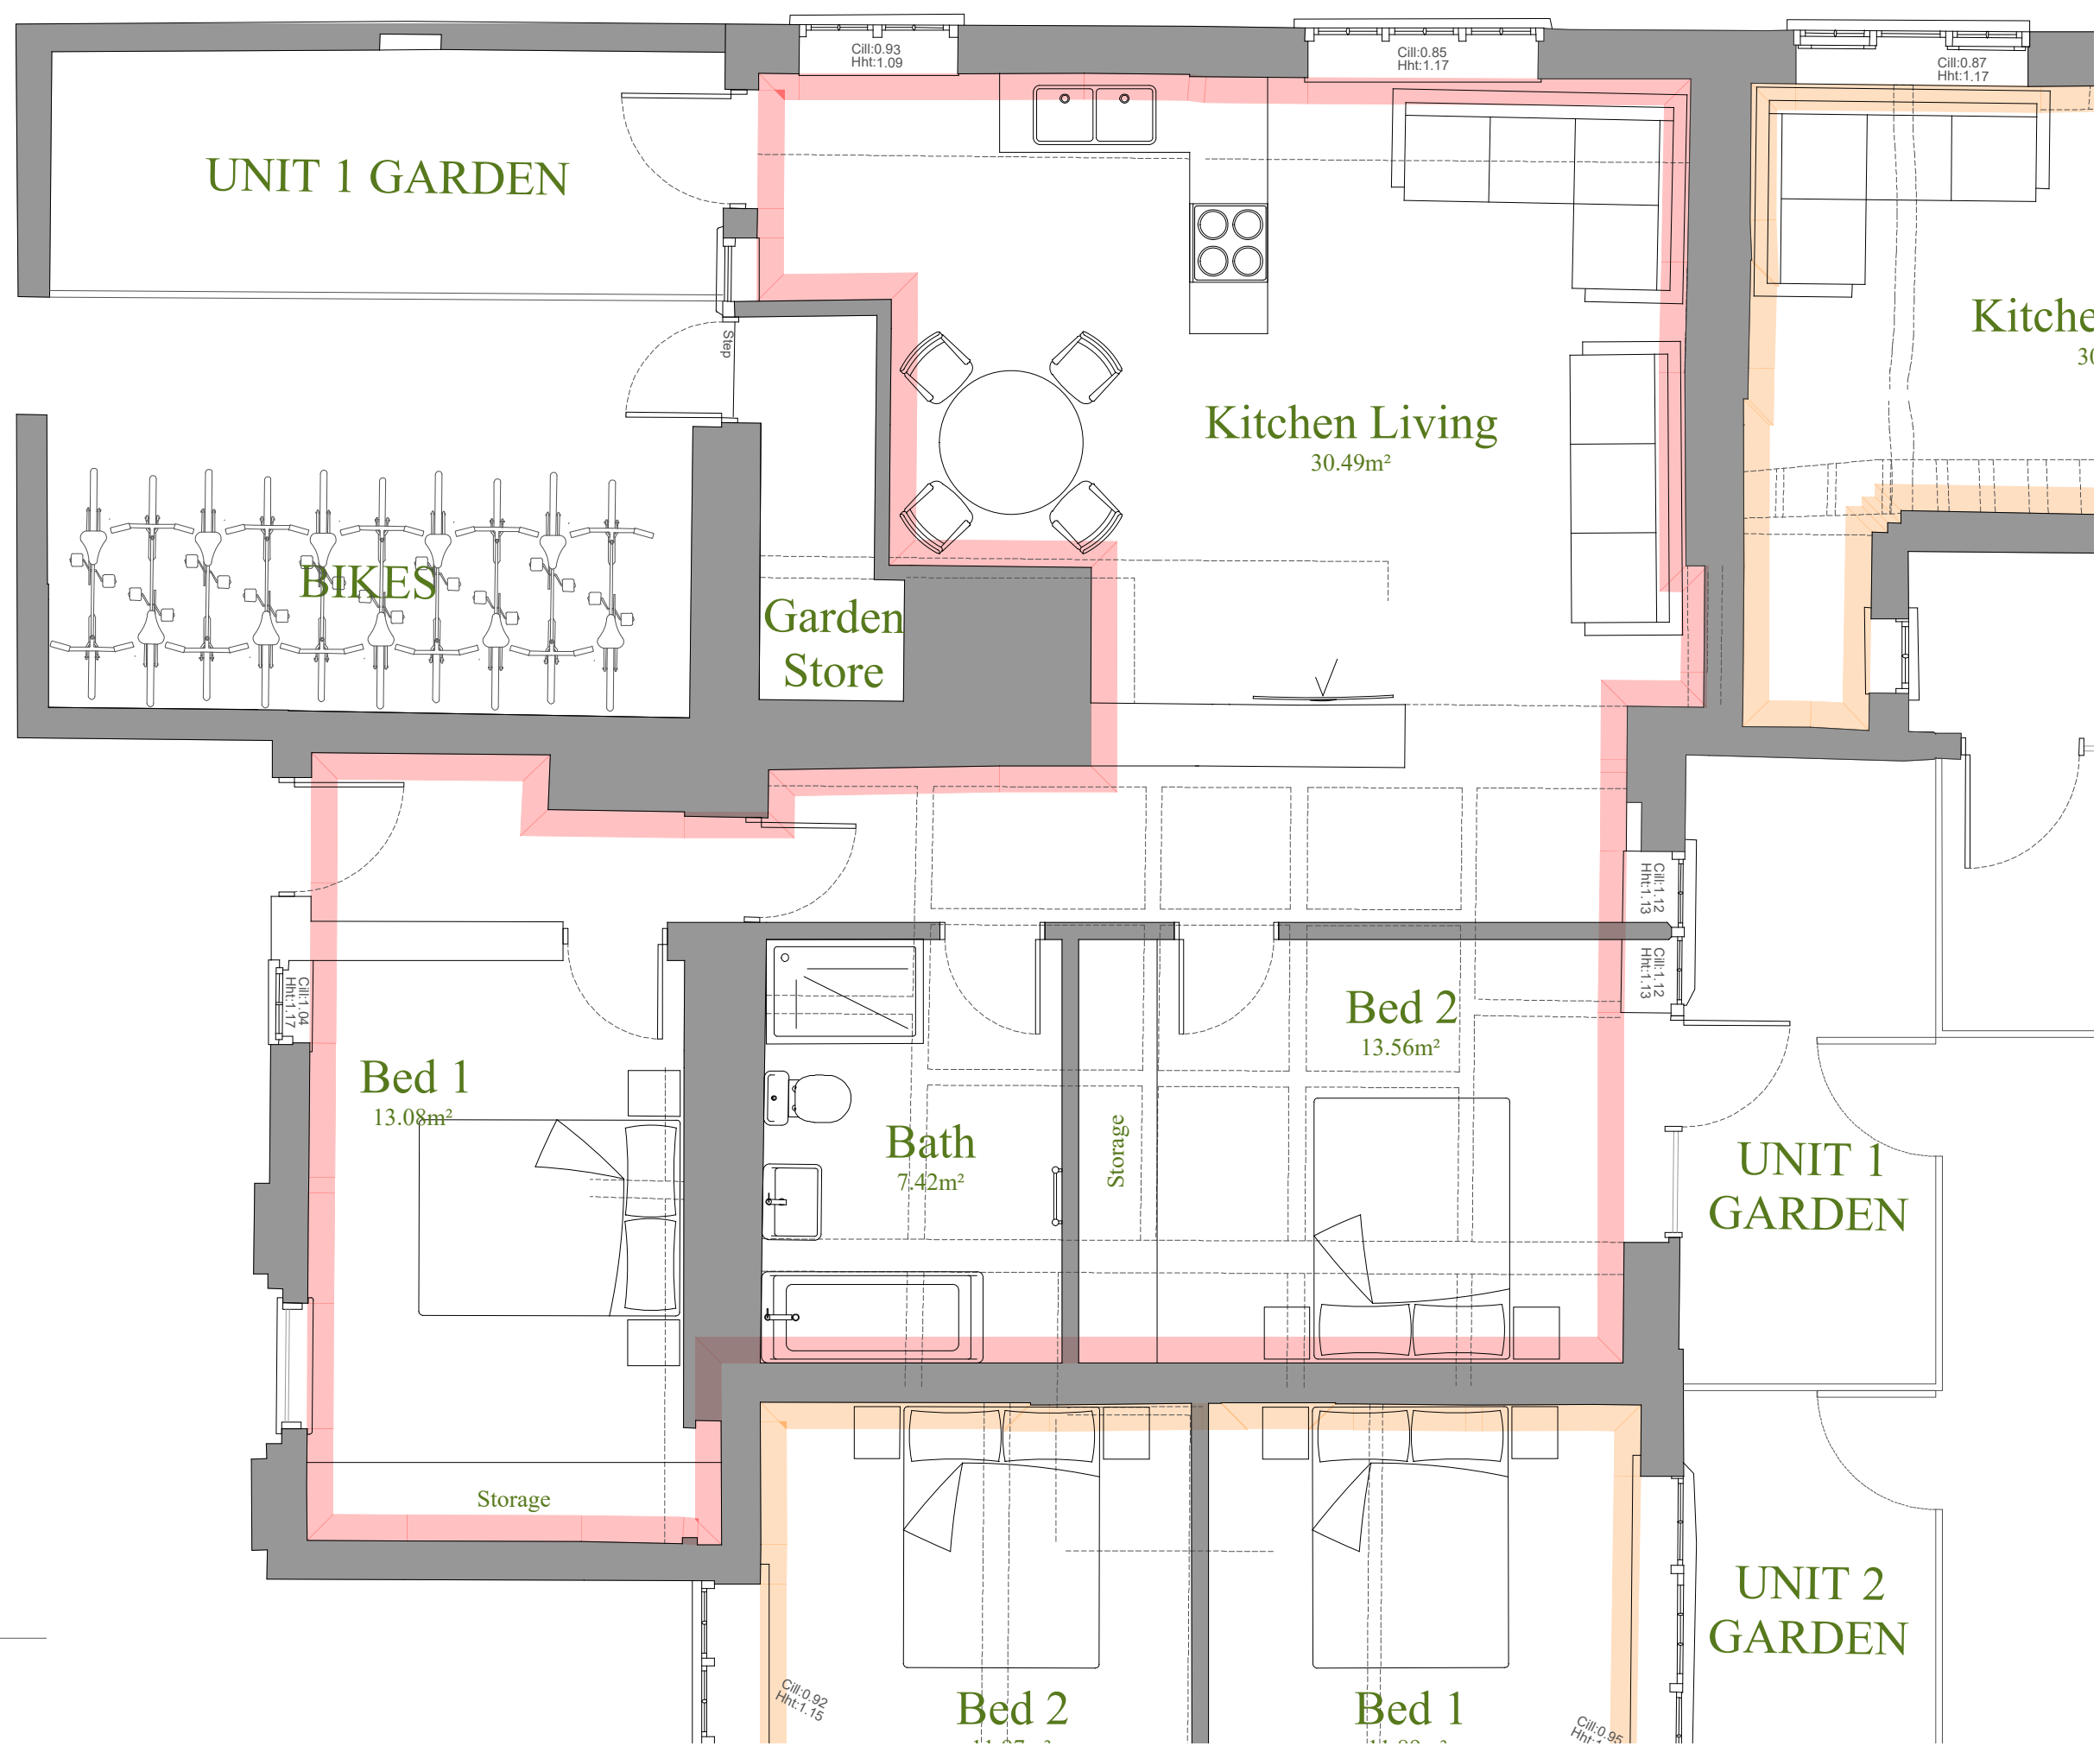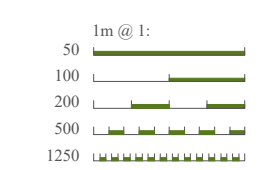

Unit 1
1:50 | PROPOSED

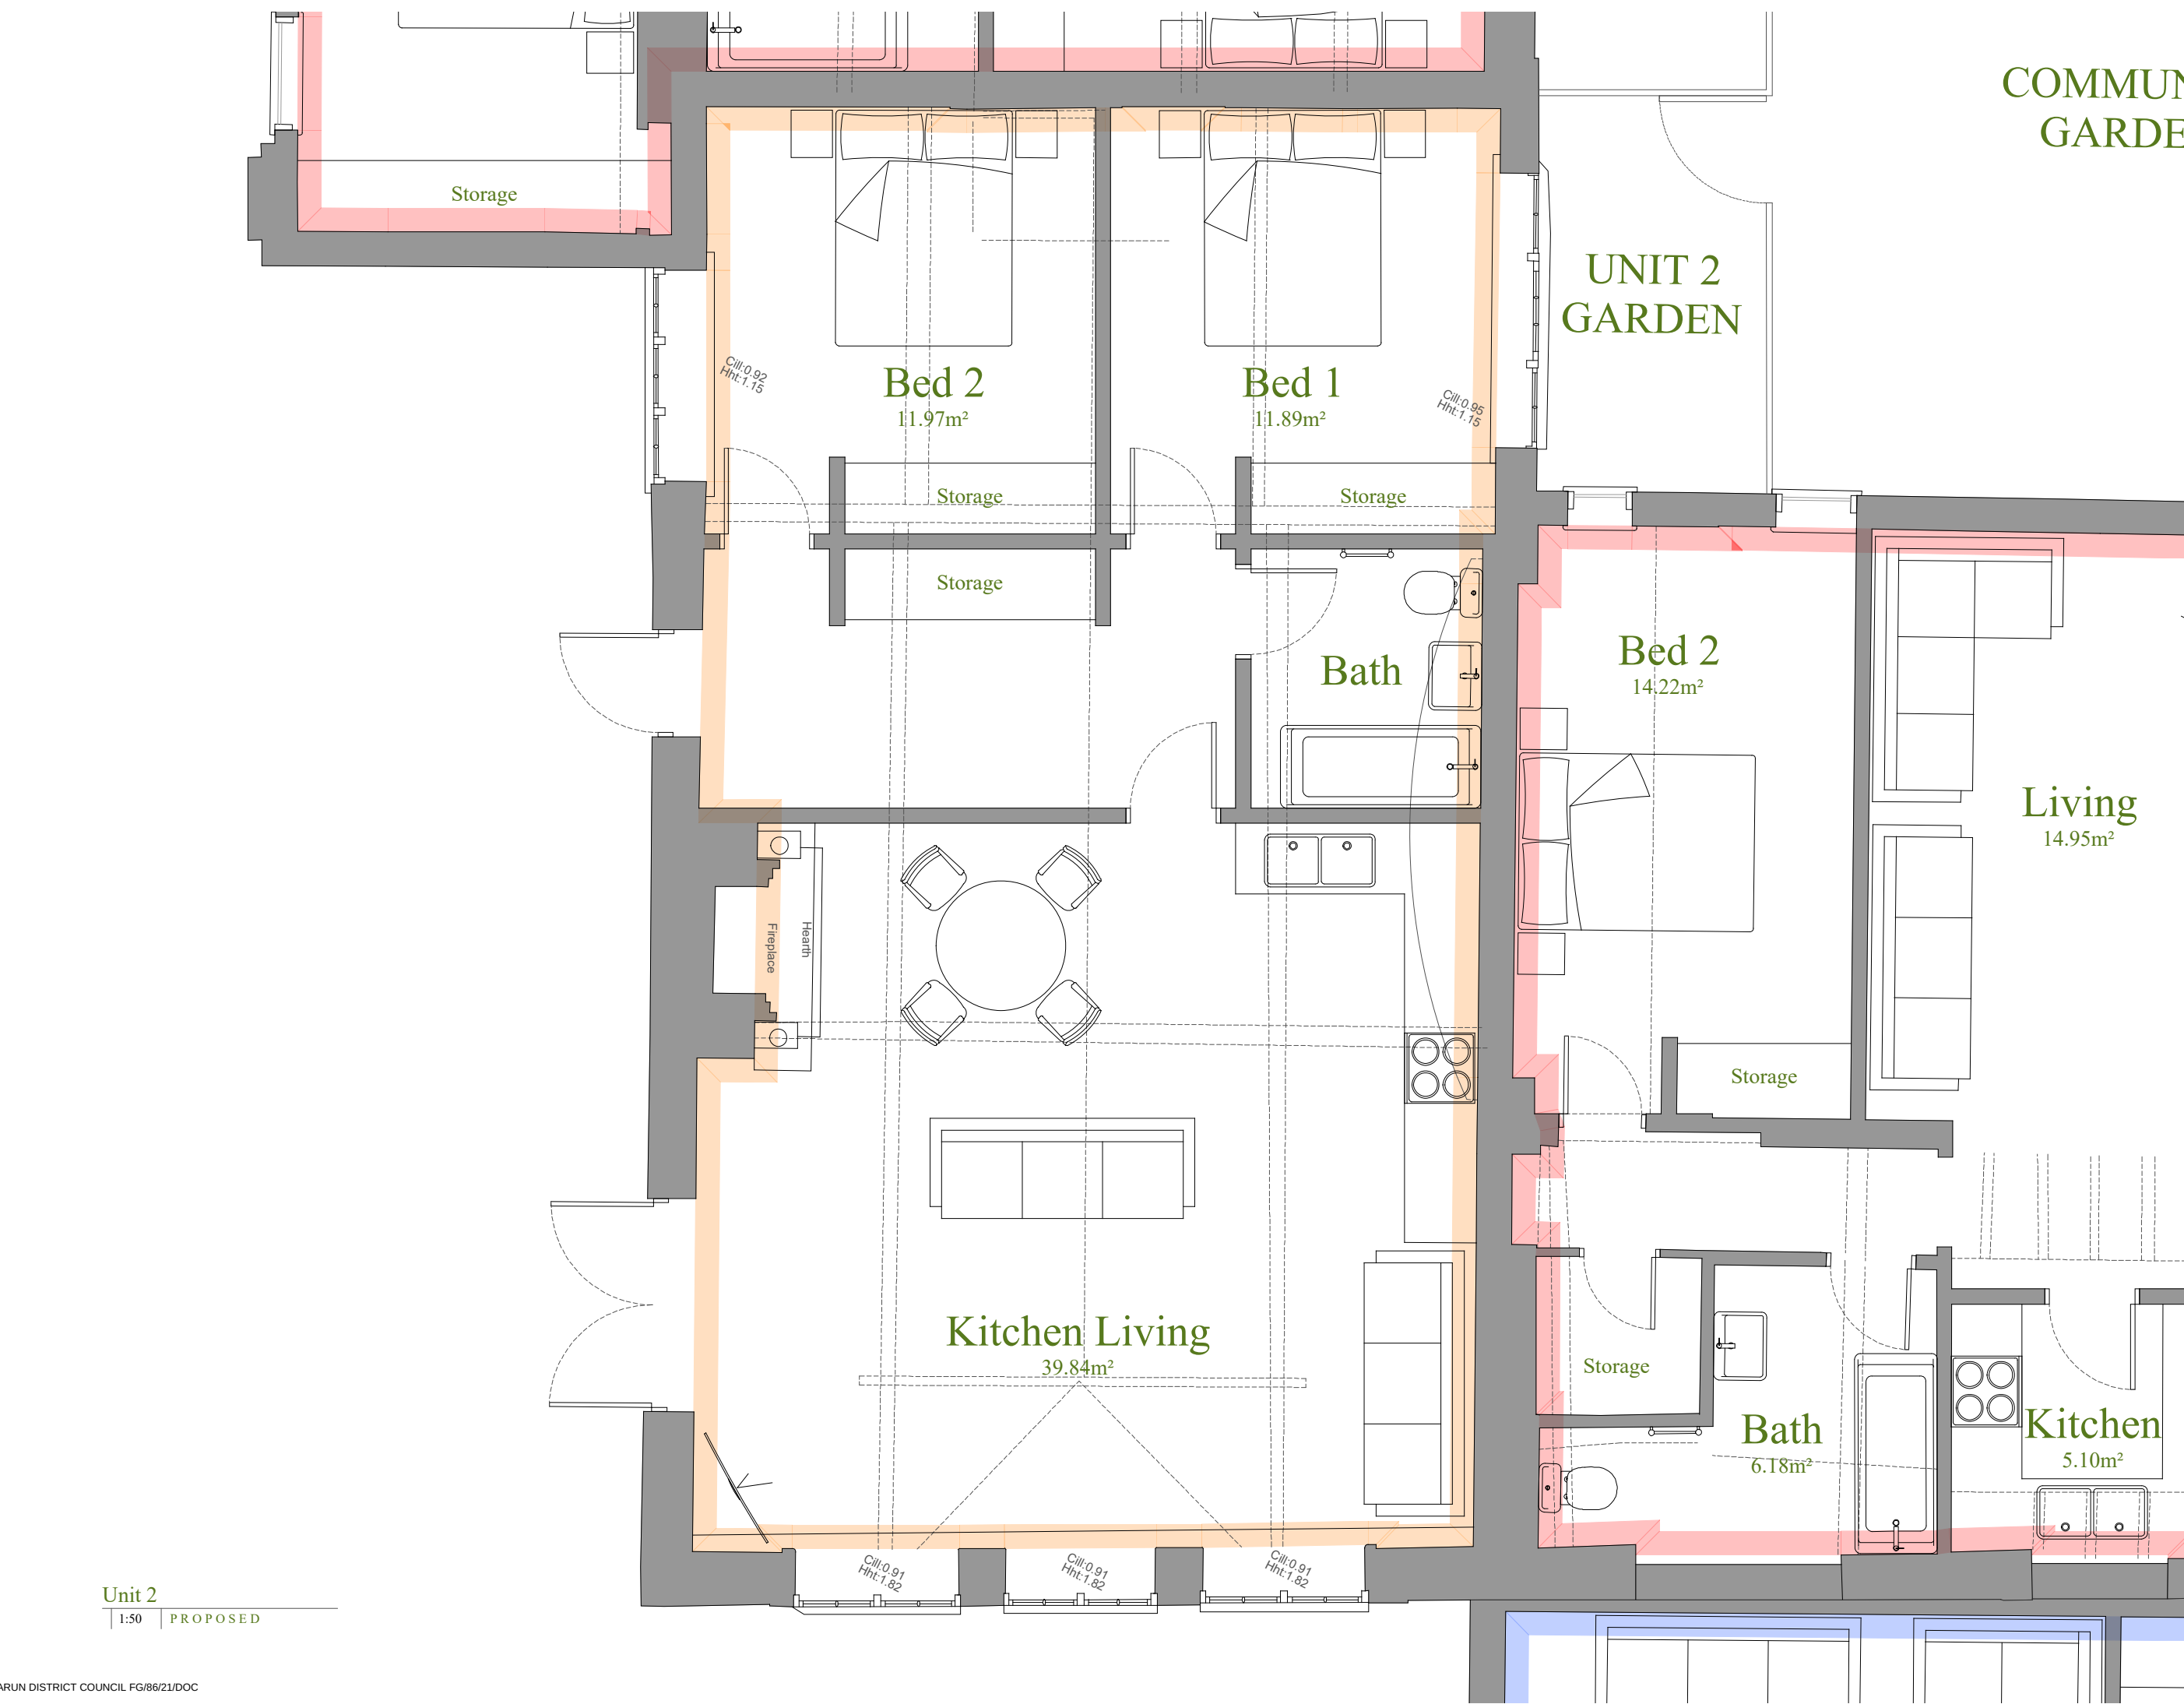

COMMUN
GARDE

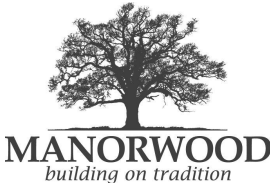

Suite 114
26 The Horner
Chichester
West Sussex
PO19 7BB

tel: 01243 201 102
email: enquiries@manorwood.co.uk
web: www.manorwood.co.uk

This drawing is the copyright of
Manorwood Construction Ltd.

Do not scale from this drawing.

Exemptions to copyright and scaling
apply for Local Authority planning
purposes only.

All dimensions must be checked on
site prior to commencement of works.

Address

The Tudor Close,
Ferringham Lane, Ferring,
Worthing, West Sussex,
BN12 5NQ

Drawing

Proposed:

Unit 2 - 80.45m²

Scale @ A3

1:50

Drawn:	Issued:
09.08.2021	09.08.2021

Drawn By	Checked By
MD	BK


Job No.
210809.1_R0

Drawing No.
210809.1_R0_205



Revisions:
R.0

Status

FOR COMMENT

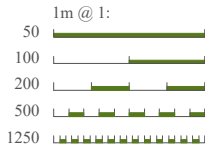

Unit 2
1:50 PROPOSED

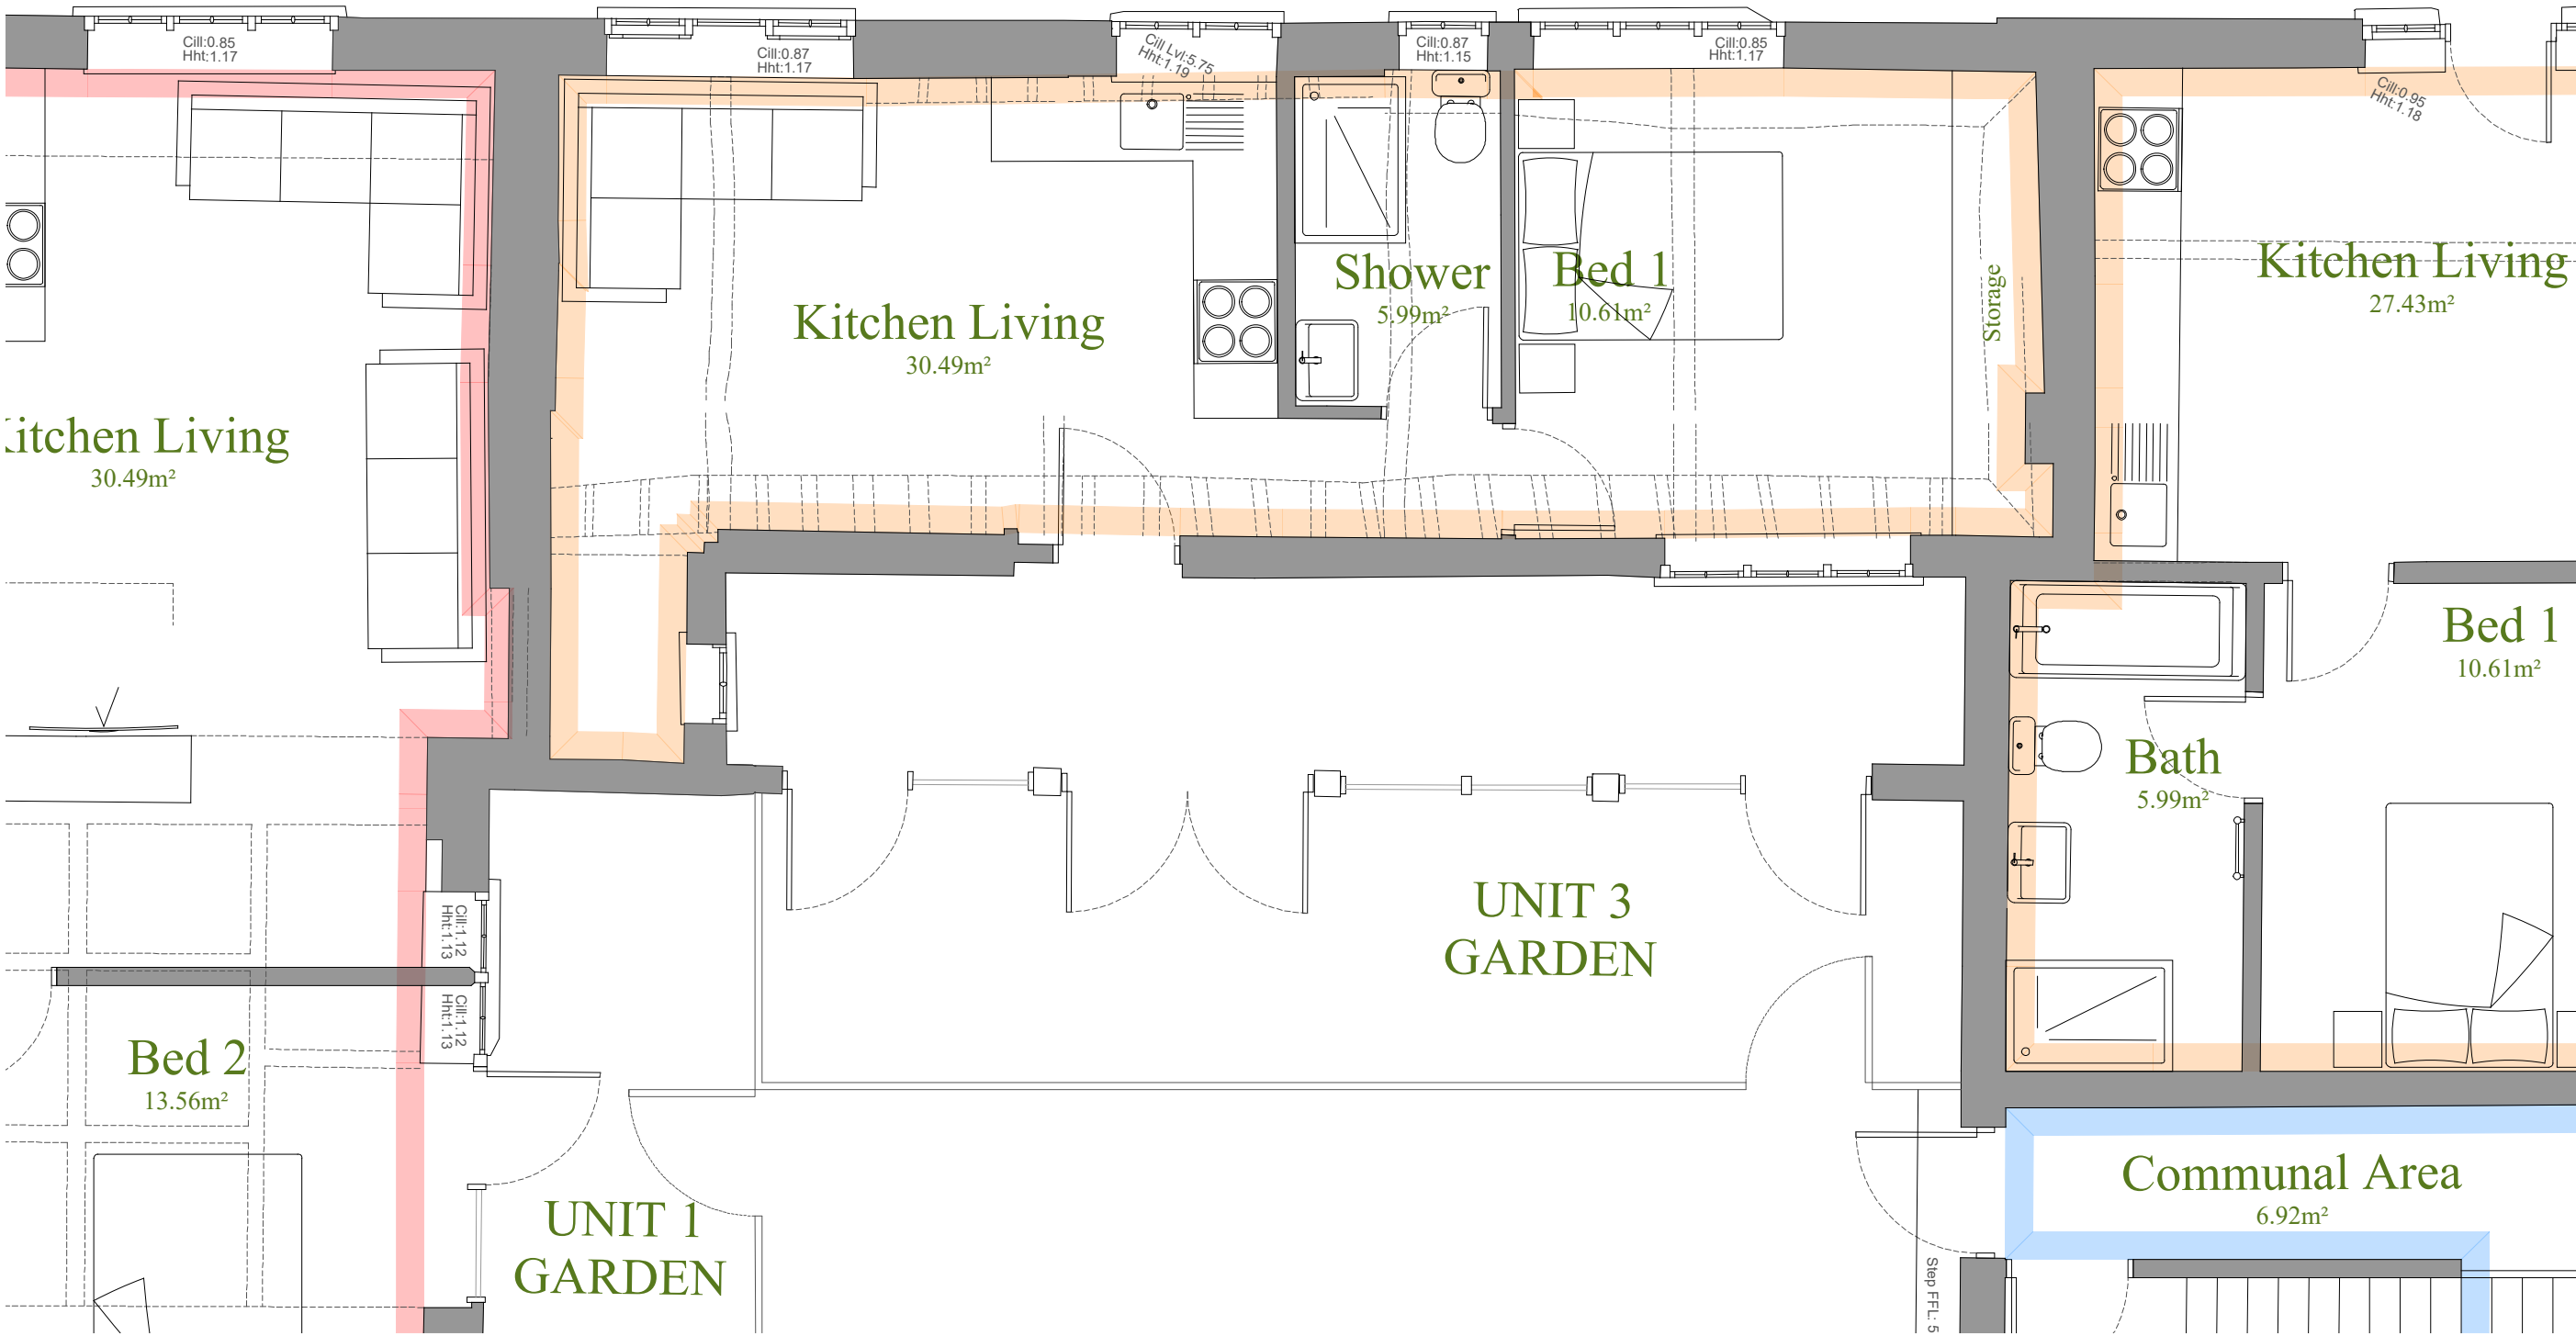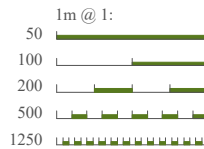

Address

The Tudor Close,
Ferringham Lane, Ferring,
Worthing, West Sussex,
BN12 5NQ

Drawing

Proposed:

Unit 4 - Ground - 32.86m²

Scale @ A3

1:50

Drawn:	Issued:
09.08.2021	09.08.2021

Drawn By	Checked By
MD	BK



Job No.
210809.1_R0

Drawing No.
210809.1_R0_207

Revisions:
R.0


Status

FOR COMMENT

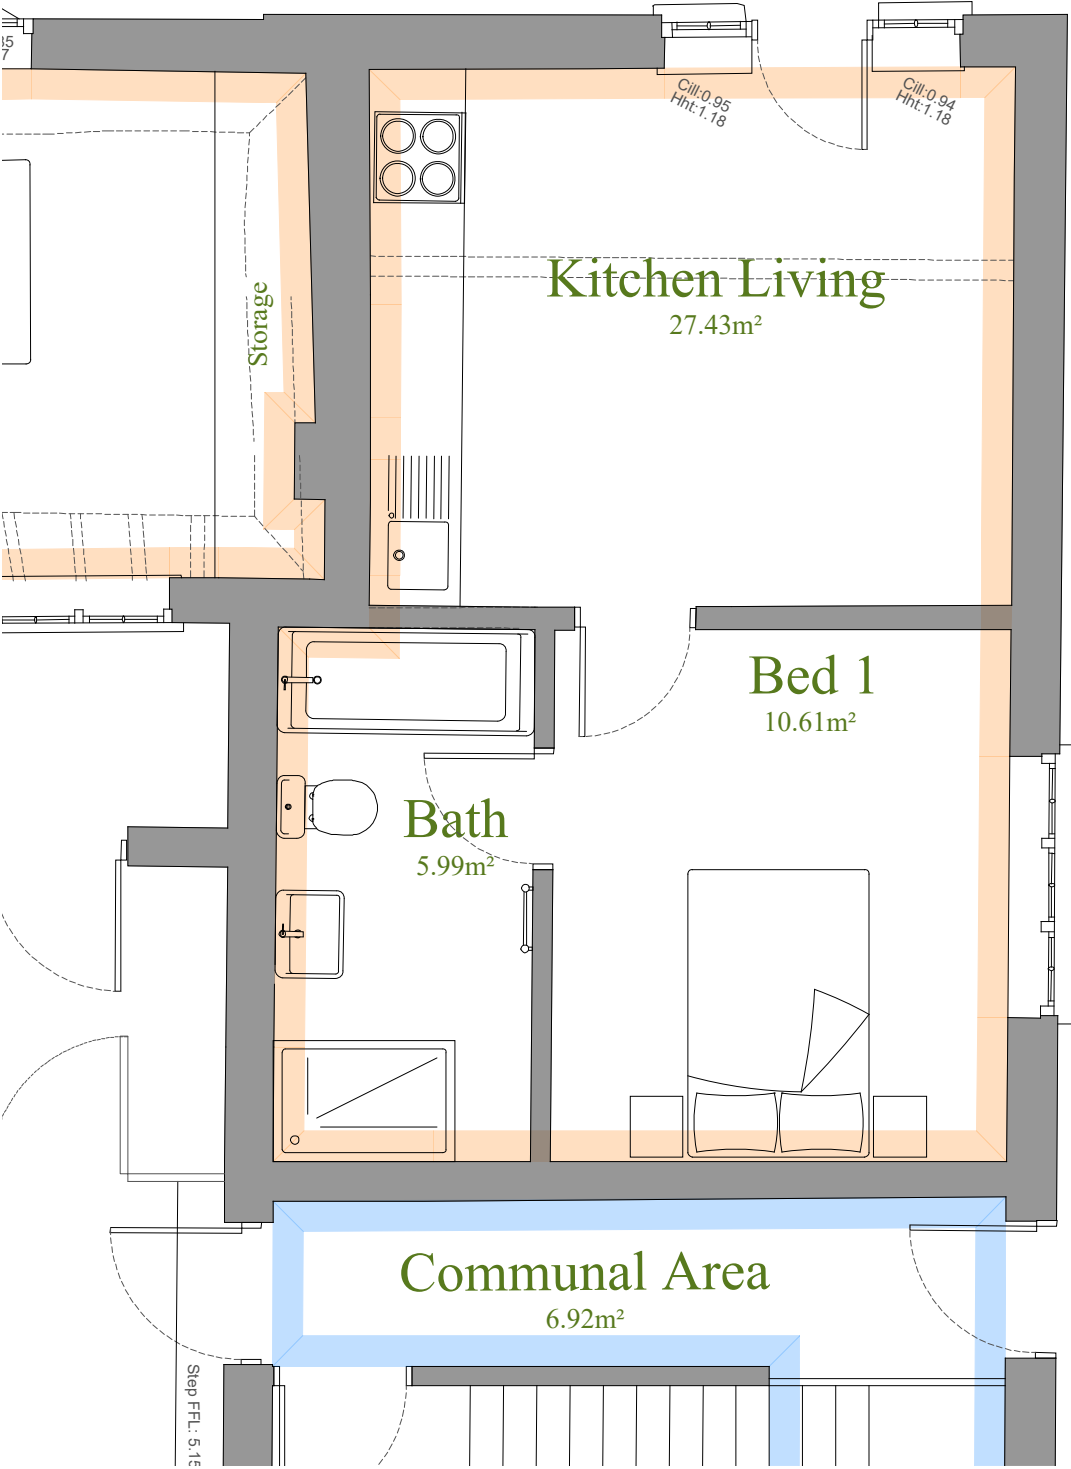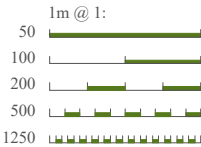



Unit 4 - Ground

1:50 | PROPOSED

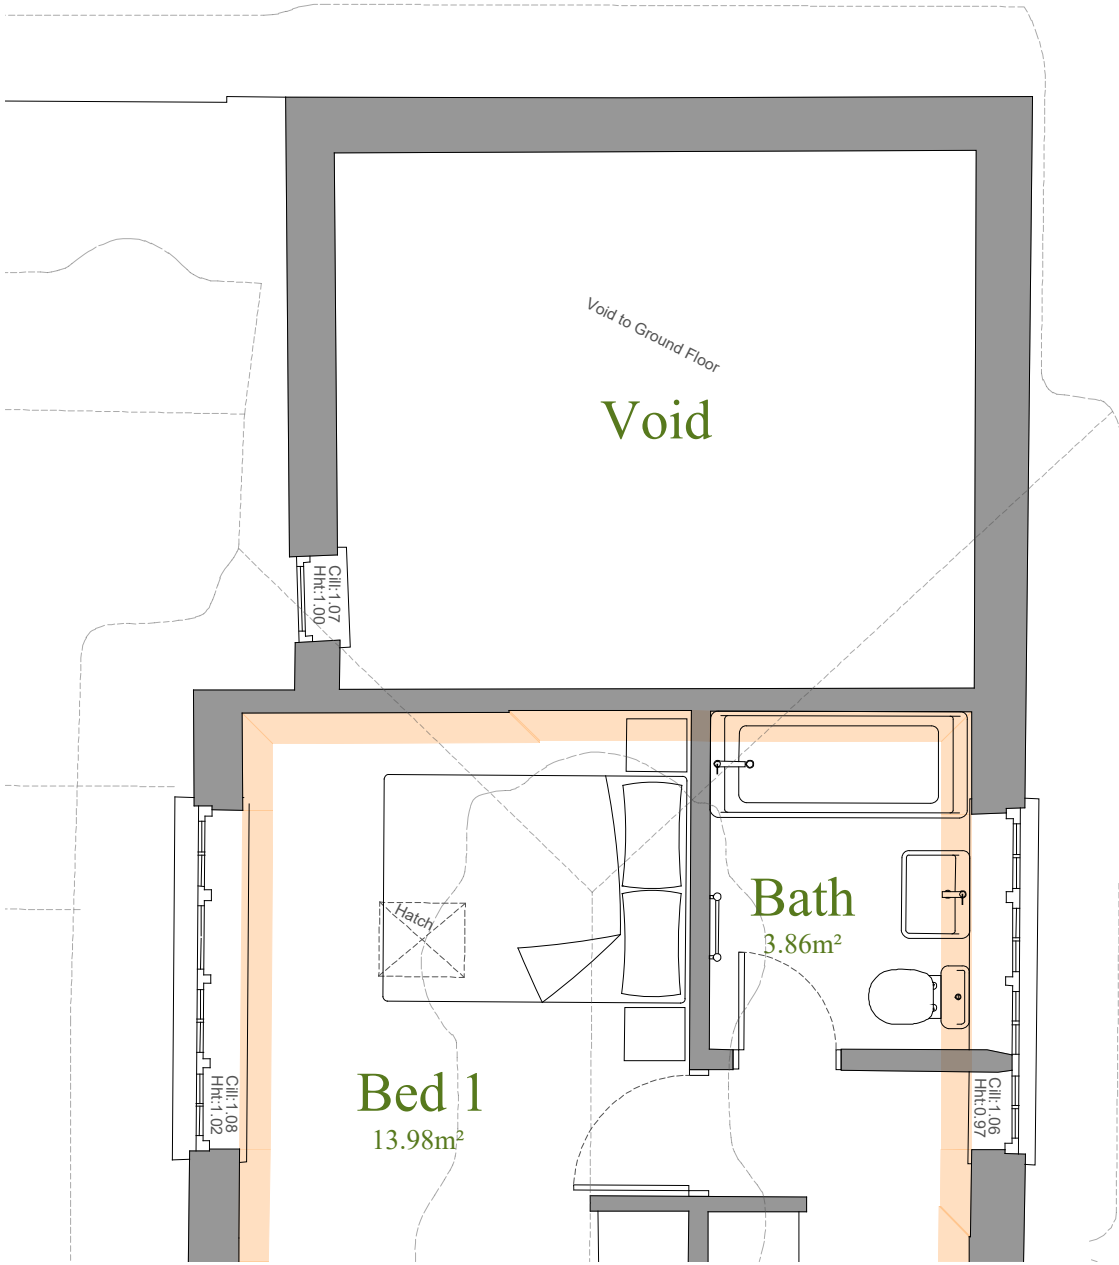

Unit 4 - First

1:50 | PROPOSED

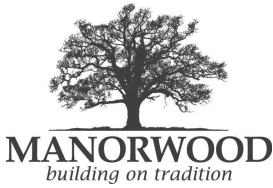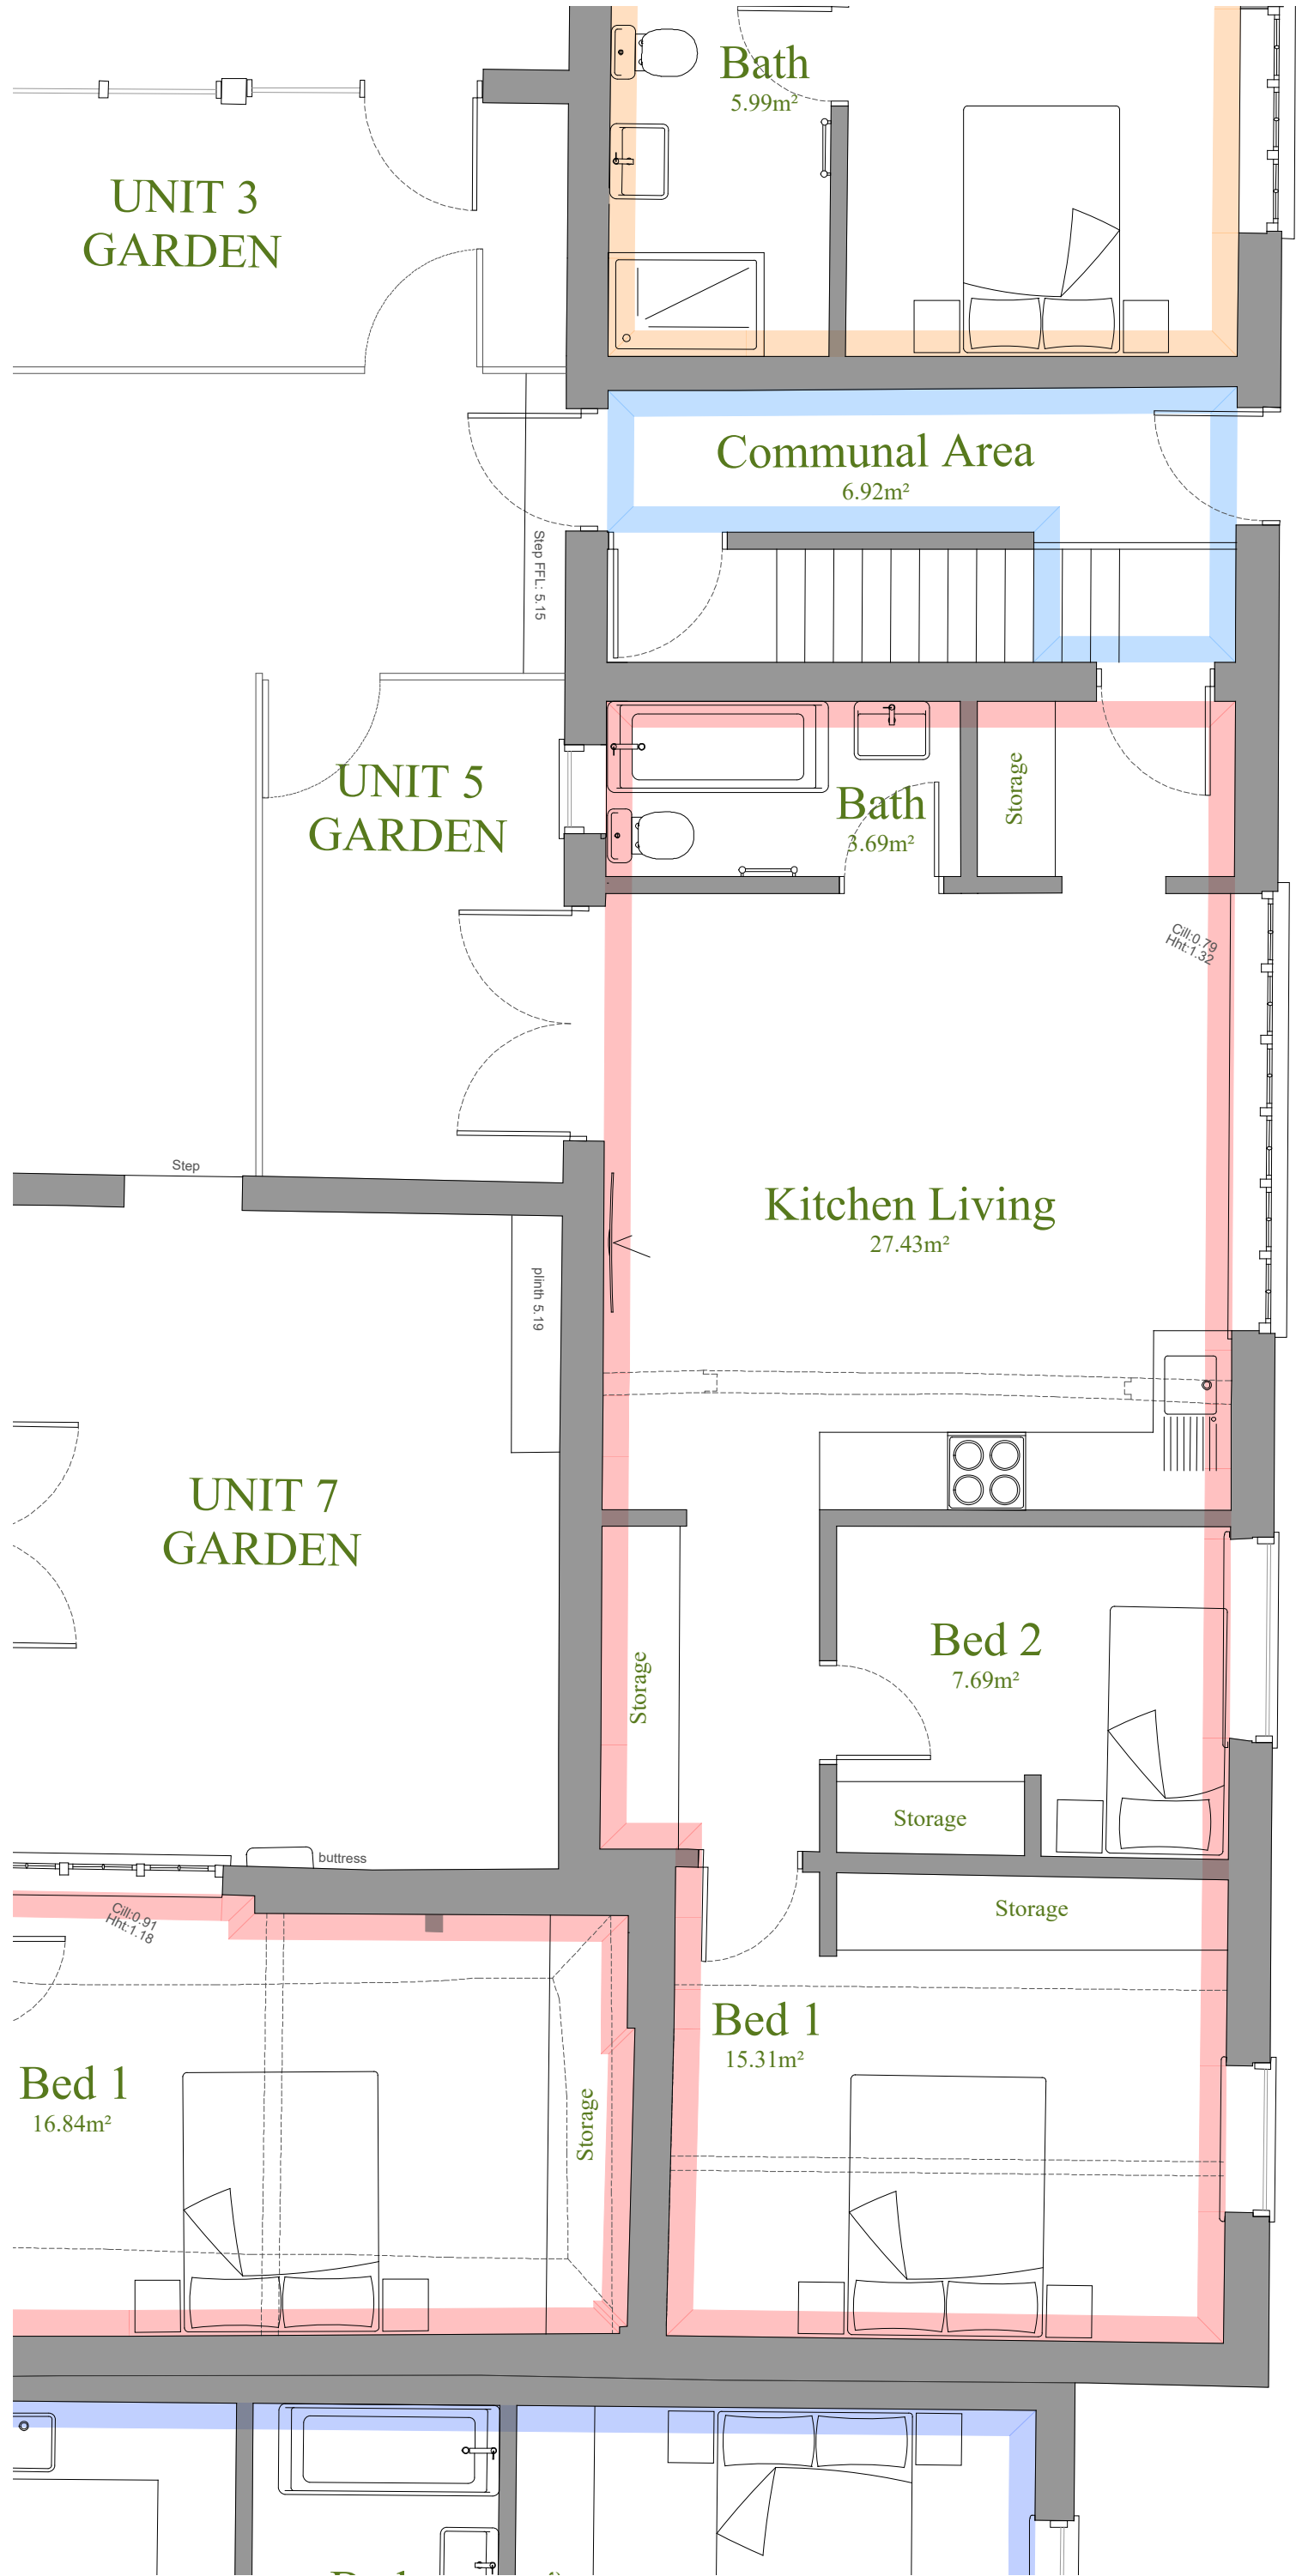

Suite 114
26 The Hornet
Chichester
West Sussex
PO19 7BB

tel: 01243 201 102
email: enquiries@manorwood.co.uk
web: www.manorwood.co.uk

This drawing is the copyright of
Manorwood Construction Ltd.

Do not scale from this drawing.

Exemptions to copyright and scaling
apply for Local Authority planning
purposes only.

All dimensions must be checked on
site prior to commencement of works.

Address
The Tudor Close,
Ferringham Lane, Ferring,
Worthing, West Sussex,
BN12 5NQ

Drawing
Proposed:
Unit 5 - 58.98m²

Scale @ A3
1:50

Drawn:	Issued:
09.08.2021	09.08.2021


Drawn By	Checked By
MD	BK



Job No.
210809.1_R0

Drawing No.
210809.1_R0_208

Revisions:
R.0

Status
FOR COMMENT

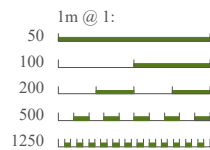

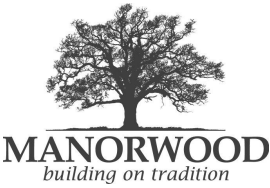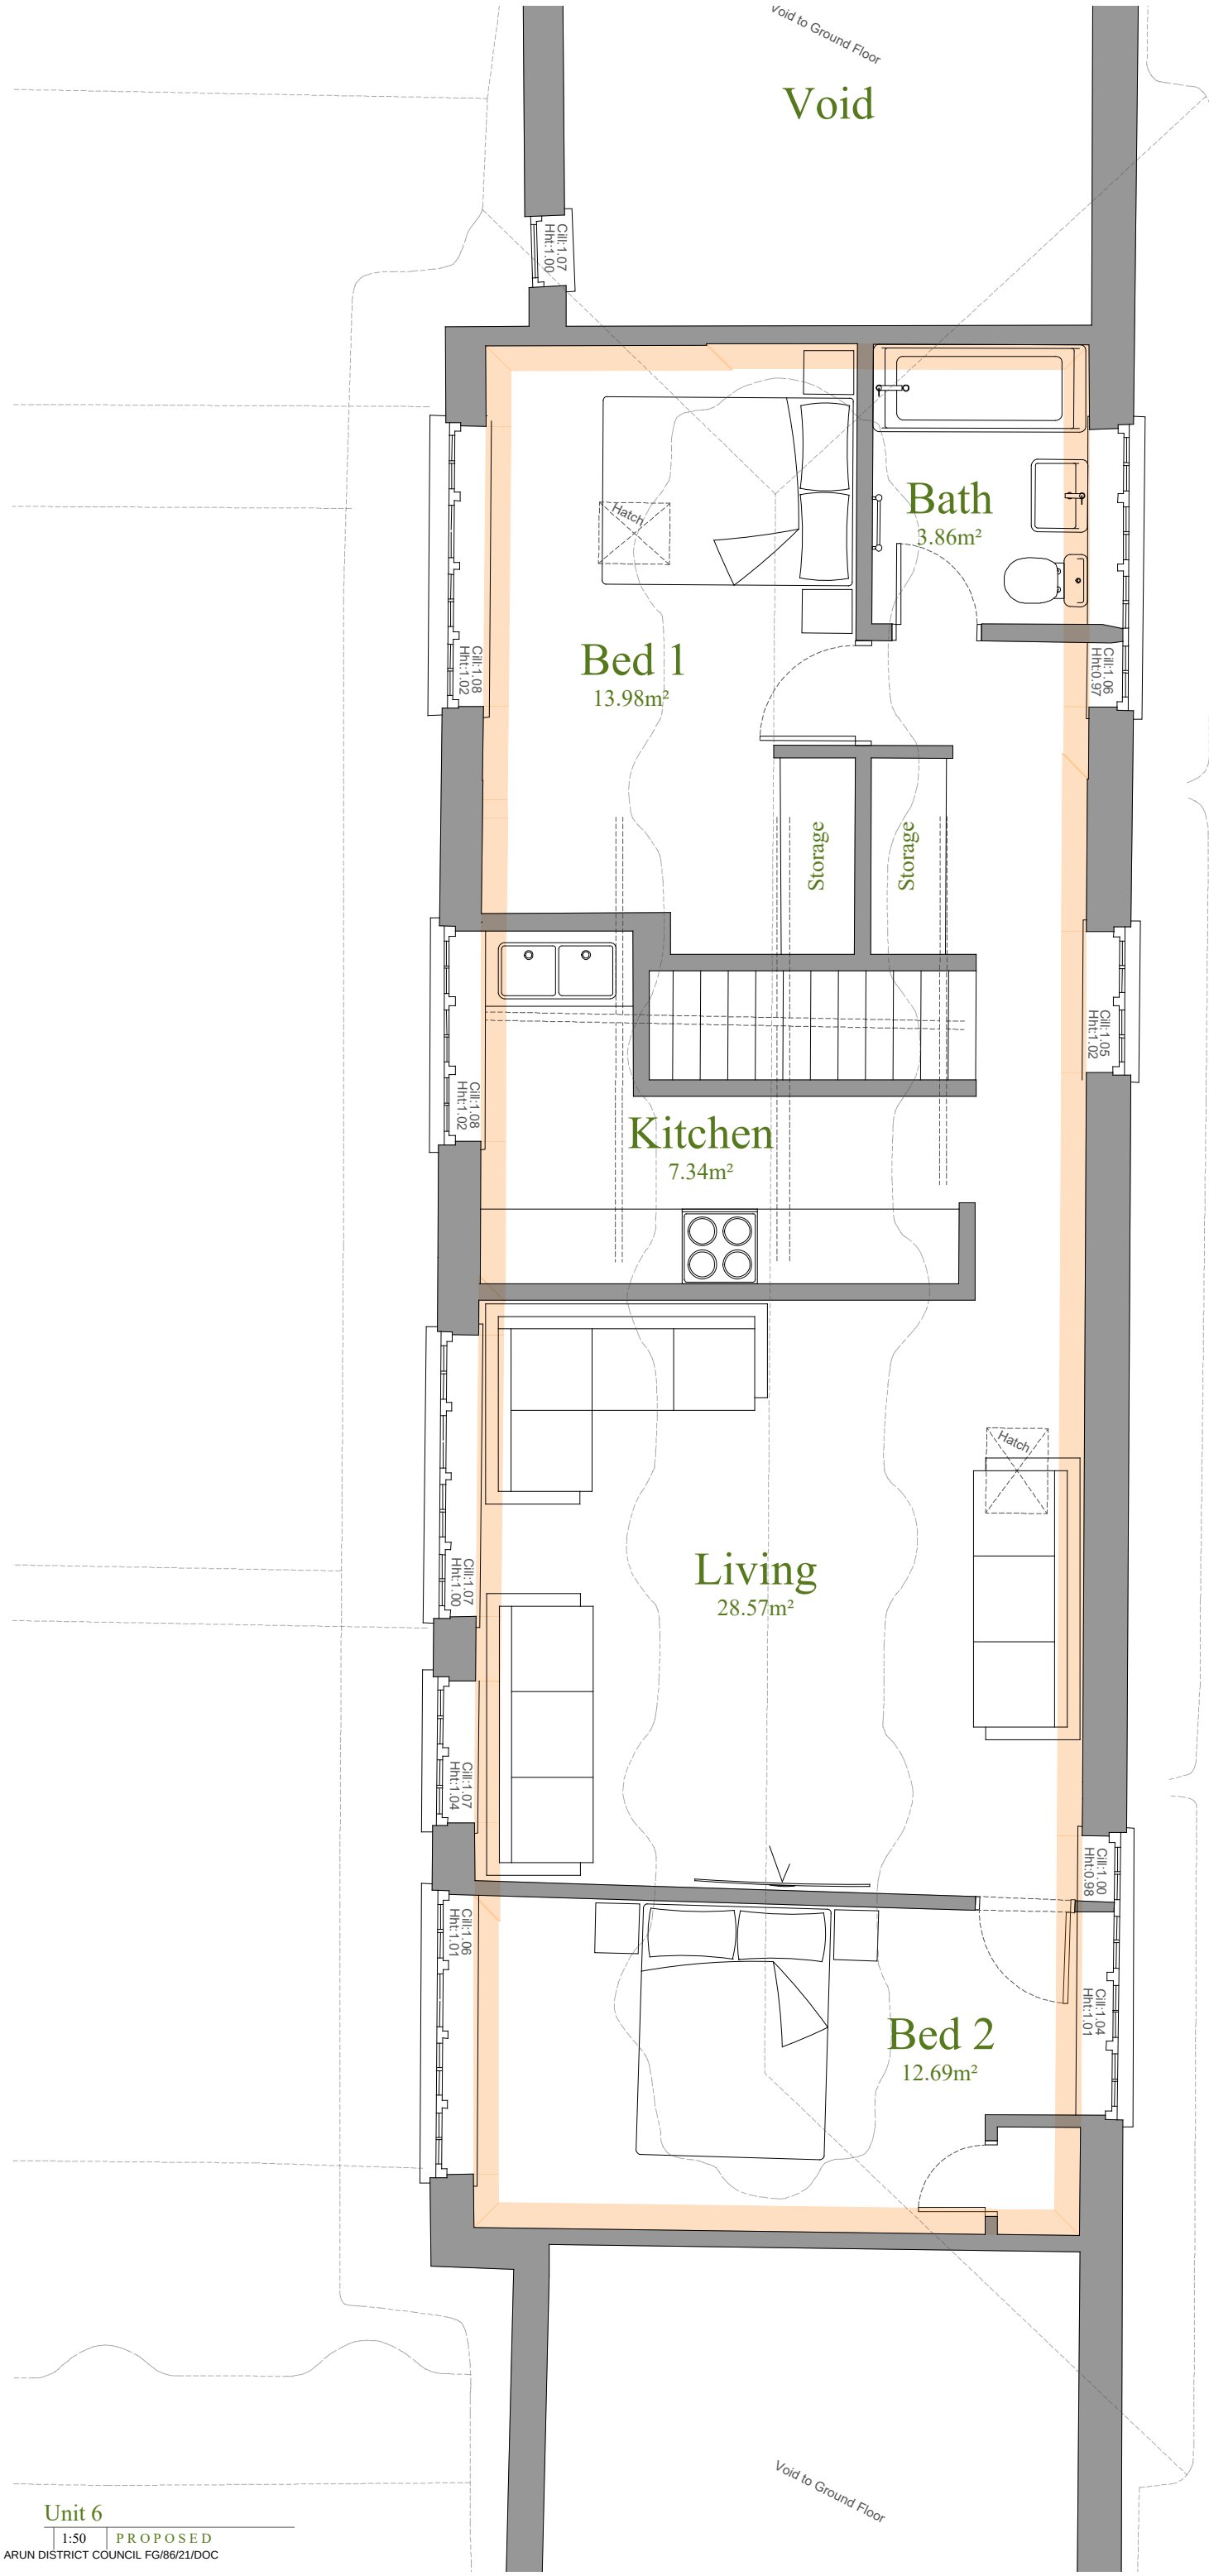

Suite 114
26 The Hornet
Chichester
West Sussex
PO19 7BB

tel: 01243 201 102
email: enquiries@manorwood.co.uk
web: www.manorwood.co.uk

This drawing is the copyright of
Manorwood Construction Ltd.

Do not scale from this drawing.

Exemptions to copyright and scaling
apply for Local Authority planning
purposes only.

All dimensions must be checked on
site prior to commencement of works.

Address

The Tudor Close,
Ferringham Lane, Ferring,
Worthing, West Sussex,
BN12 5NQ

Drawing

Proposed:

Unit 6 - 73.03m²

Scale @ A3

1:50

Drawn:	Issued:
09.08.2021	09.08.2021


Drawn By	Checked By
MD	BK



Job No.
210809.1_R0

Drawing No.
210809.1_R0_209

Revisions:
R.0

Status
FOR COMMENT

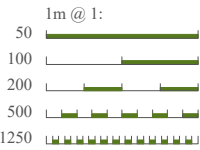

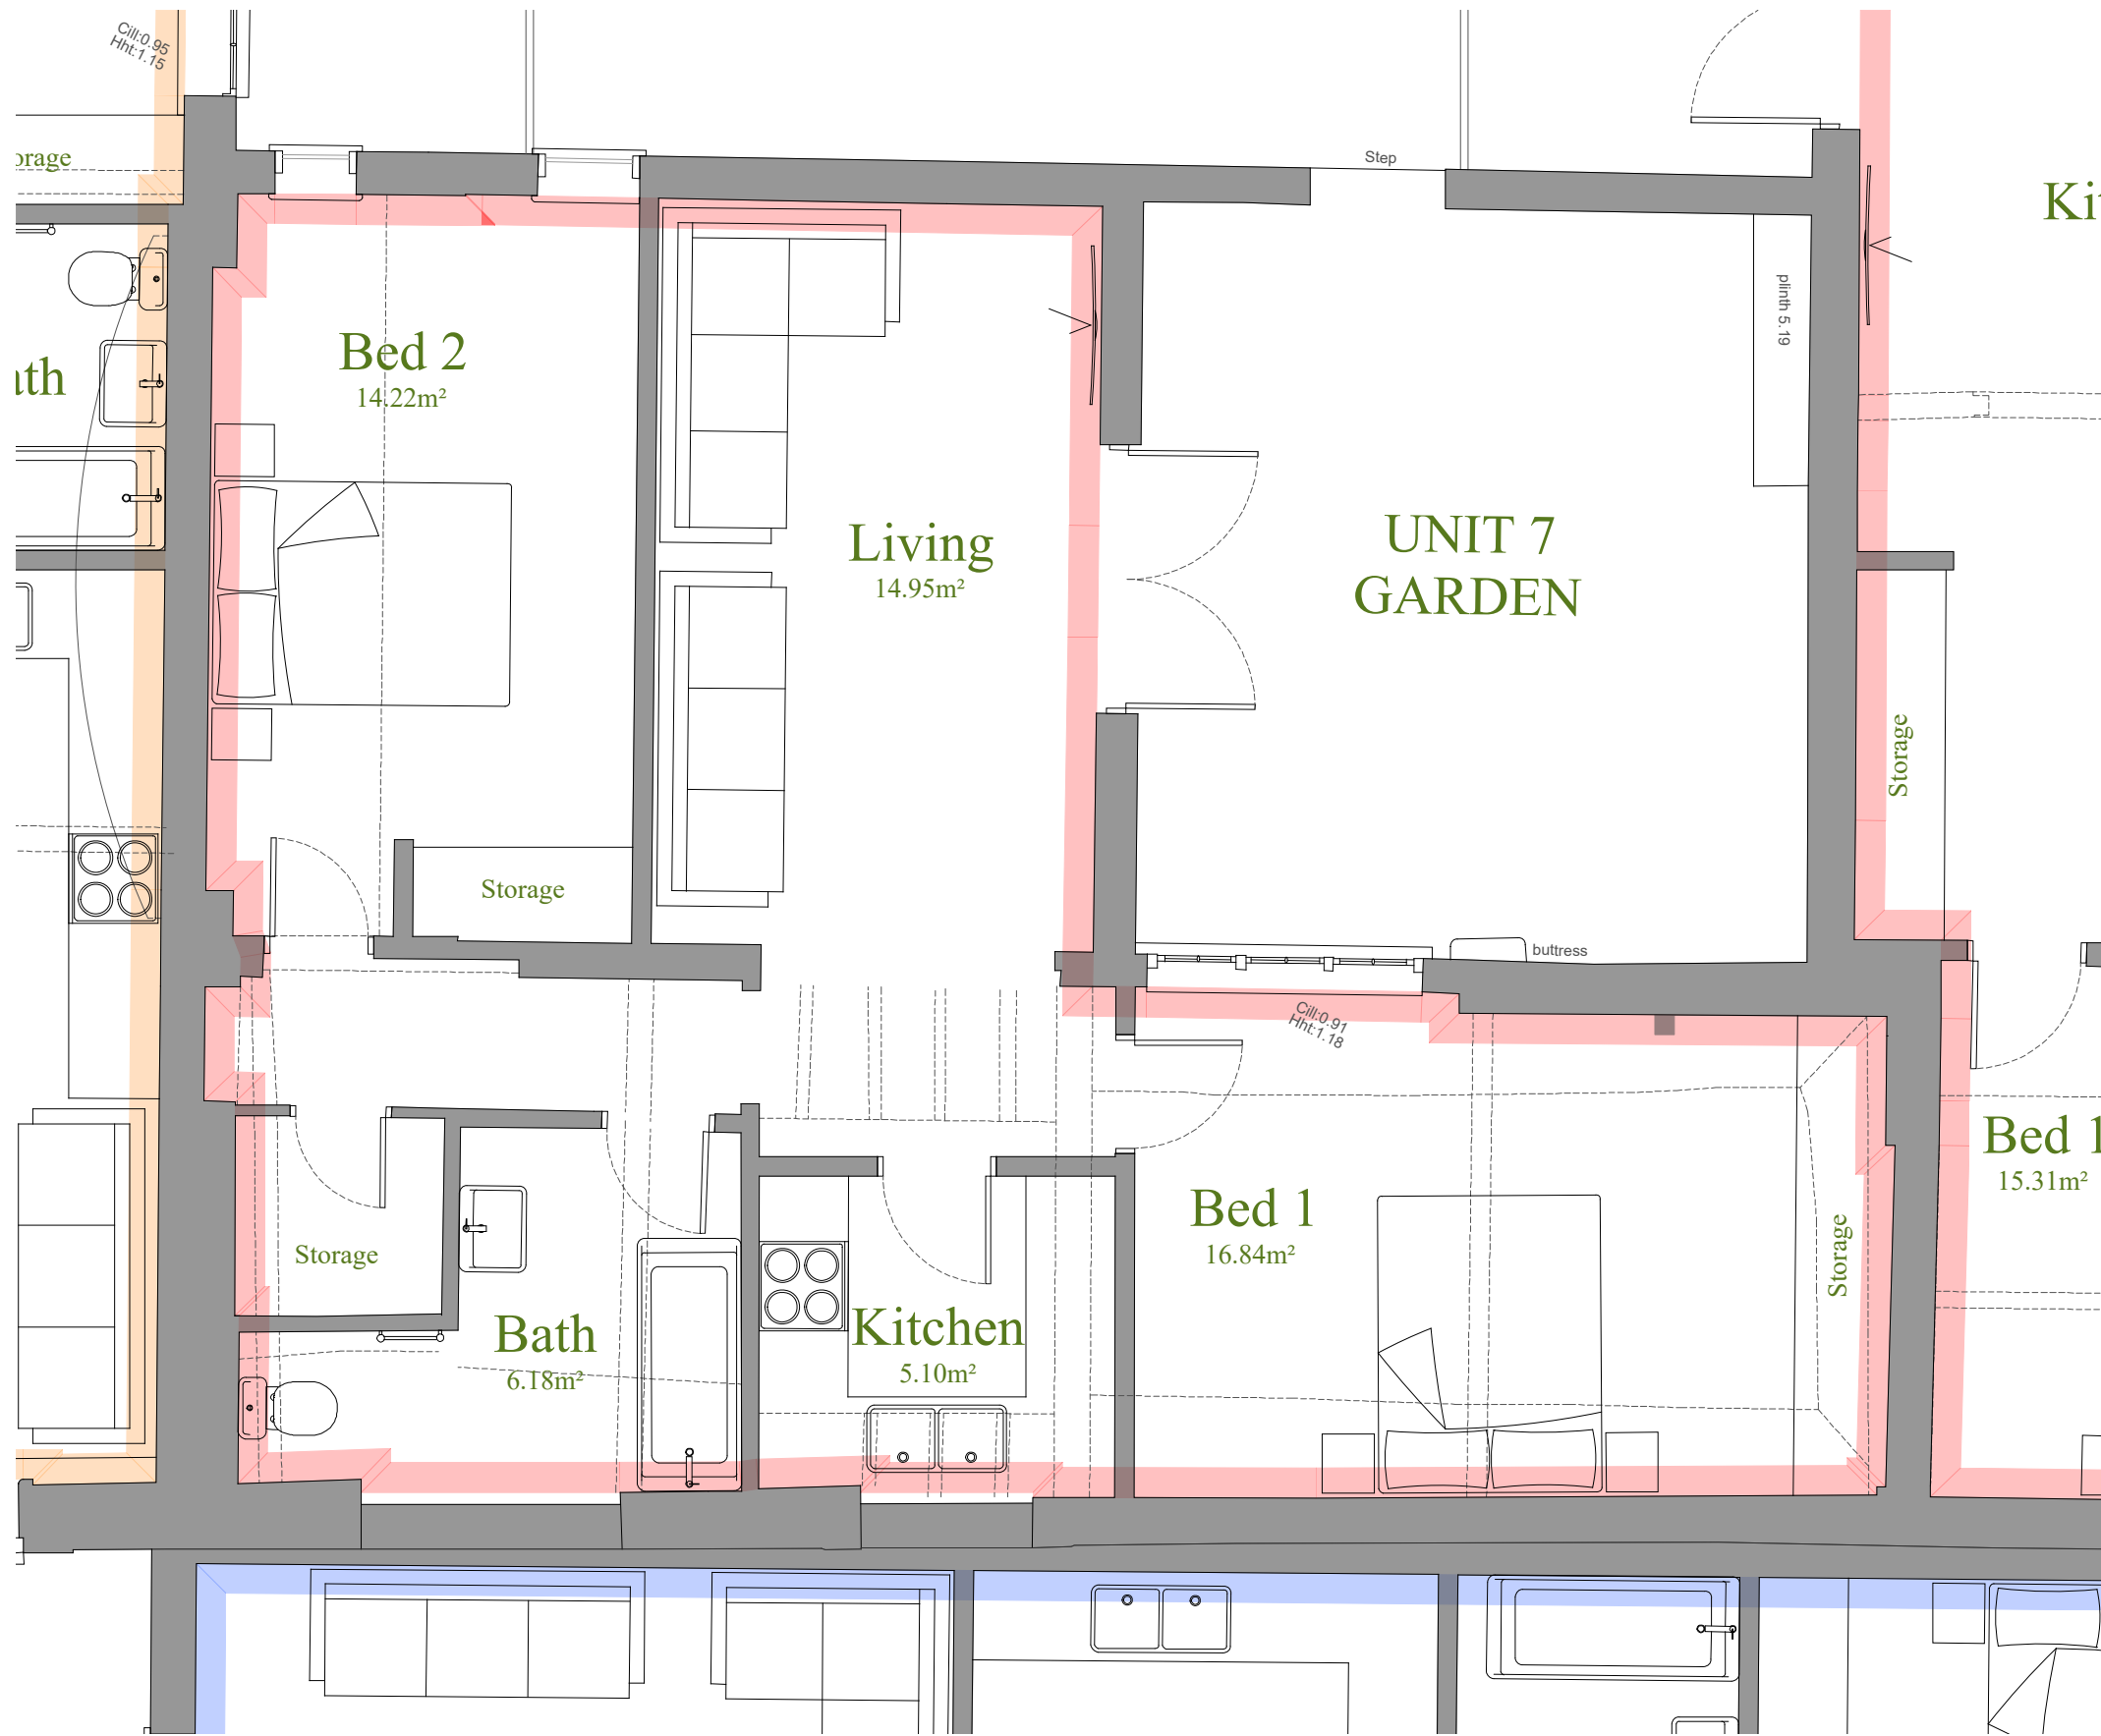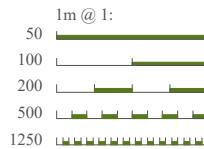

Suite 114
26 The Hornet
Chichester
West Sussex
PO19 7BB

tel: 01243 201 102
email: enquiries@manorwood.co.uk
web: www.manorwood.co.uk

This drawing is the copyright of
Manorwood Construction Ltd.

Do not scale from this drawing.

Exemptions to copyright and scaling
apply for Local Authority planning
purposes only.

All dimensions must be checked on
site prior to commencement of works.

Address

The Tudor Close,
Ferringham Lane, Ferring,
Worthing, West Sussex,
BN12 5NQ

Drawing

Proposed:

Units 8 & 9 - 66.88m²
per unit

Scale @ A3

1:50

Drawn:	Issued:
09.08.2021	09.08.2021
Drawn By	Checked By
MD	BK



Job No.
210809.1_R0

Drawing No.
210809.1_R0_211

Revisions:
R.0

Status

FOR COMMENT

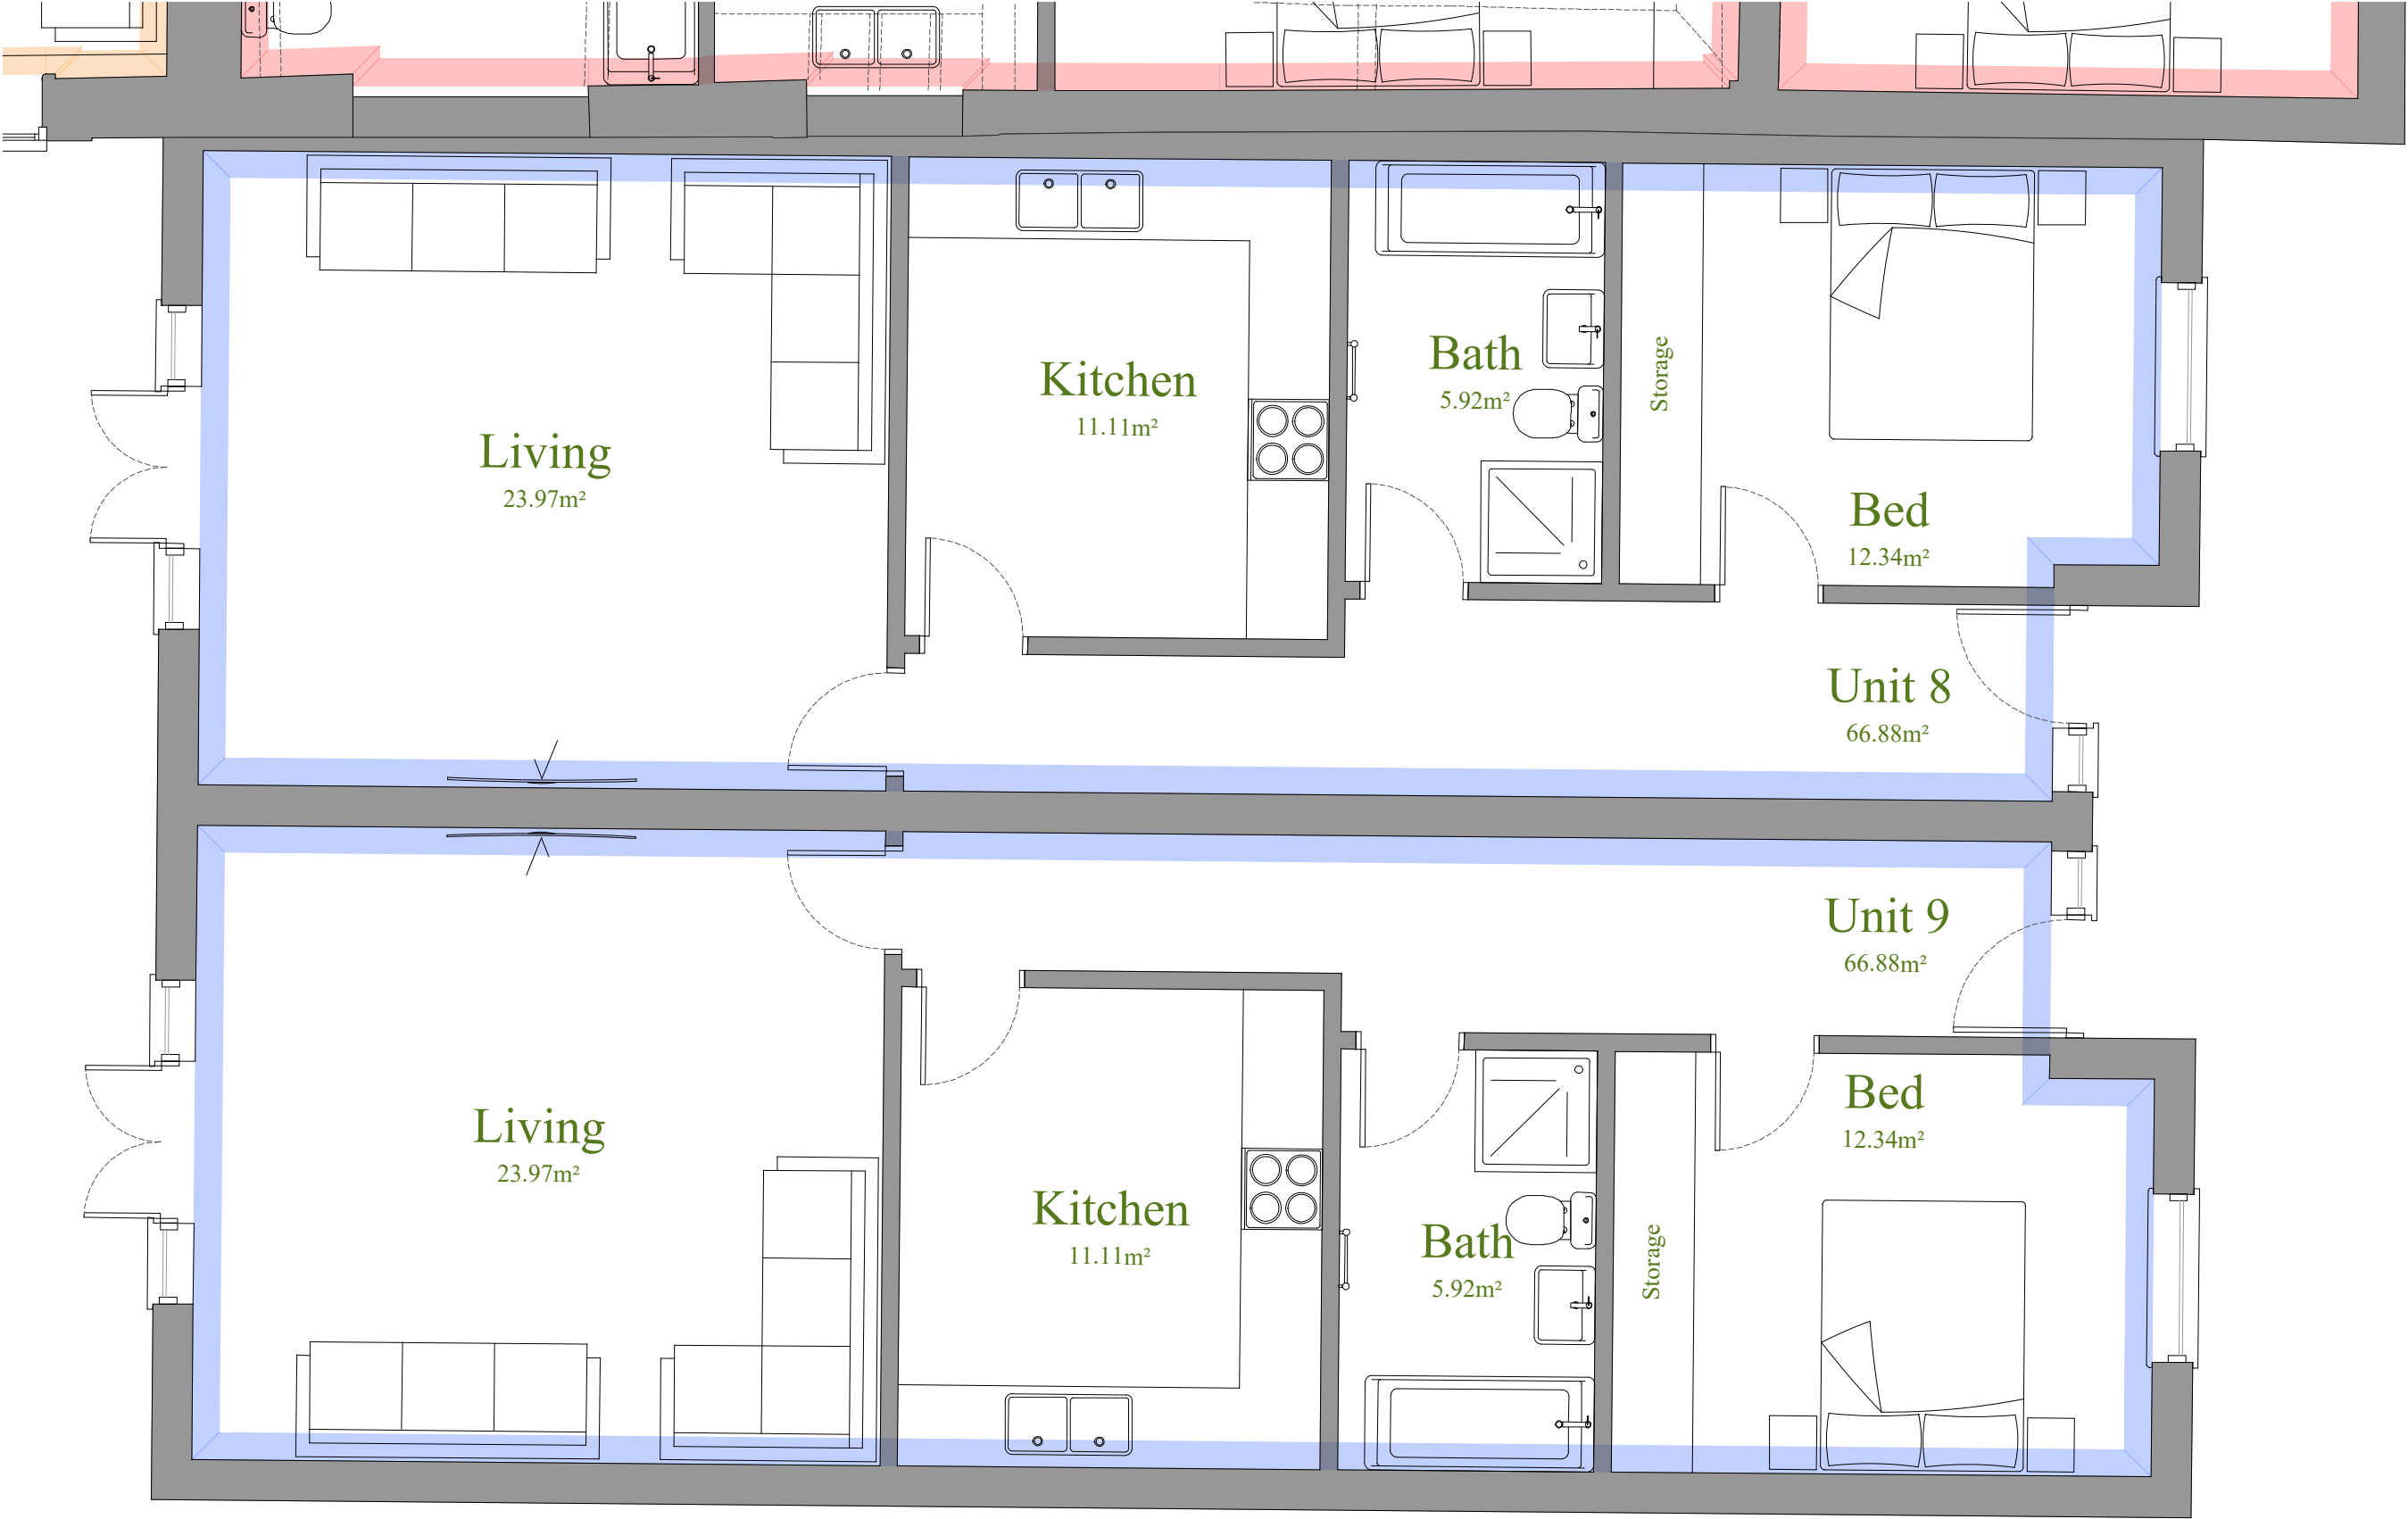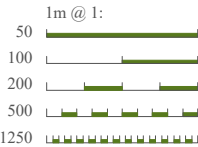

Units 8 & 9
1:50 | PROPOSED