

Address

The Tudor Close,
Ferringham Lane, Ferring,
Worthing, West Sussex,
BN12 5NQ

Drawing

Site Drawings:

Location Plan

Scale @ A3

1:1250

Drawn:	Issued:
09.08.2021	09.08.2021
Drawn By	Checked By
MD	BK

Job No.
210809_R0


Drawing No.
210809_R0_000

Revisions:
R.0

Status


FOR COMMENT


Ordinance Survey
Ukmapcentre.com

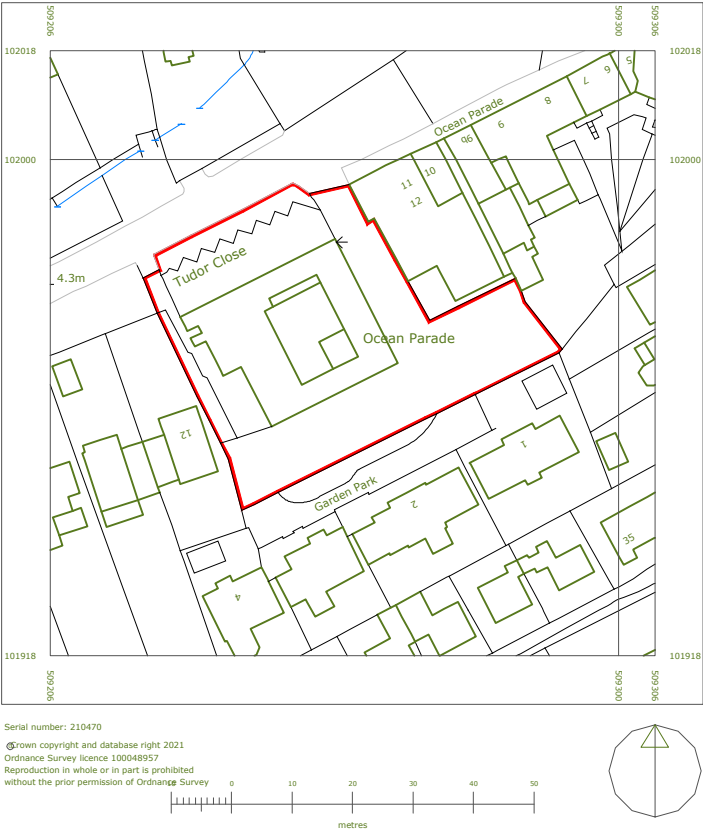

Location Plan

1:1250 | EXISTING

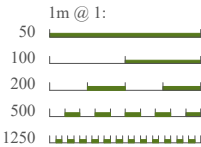

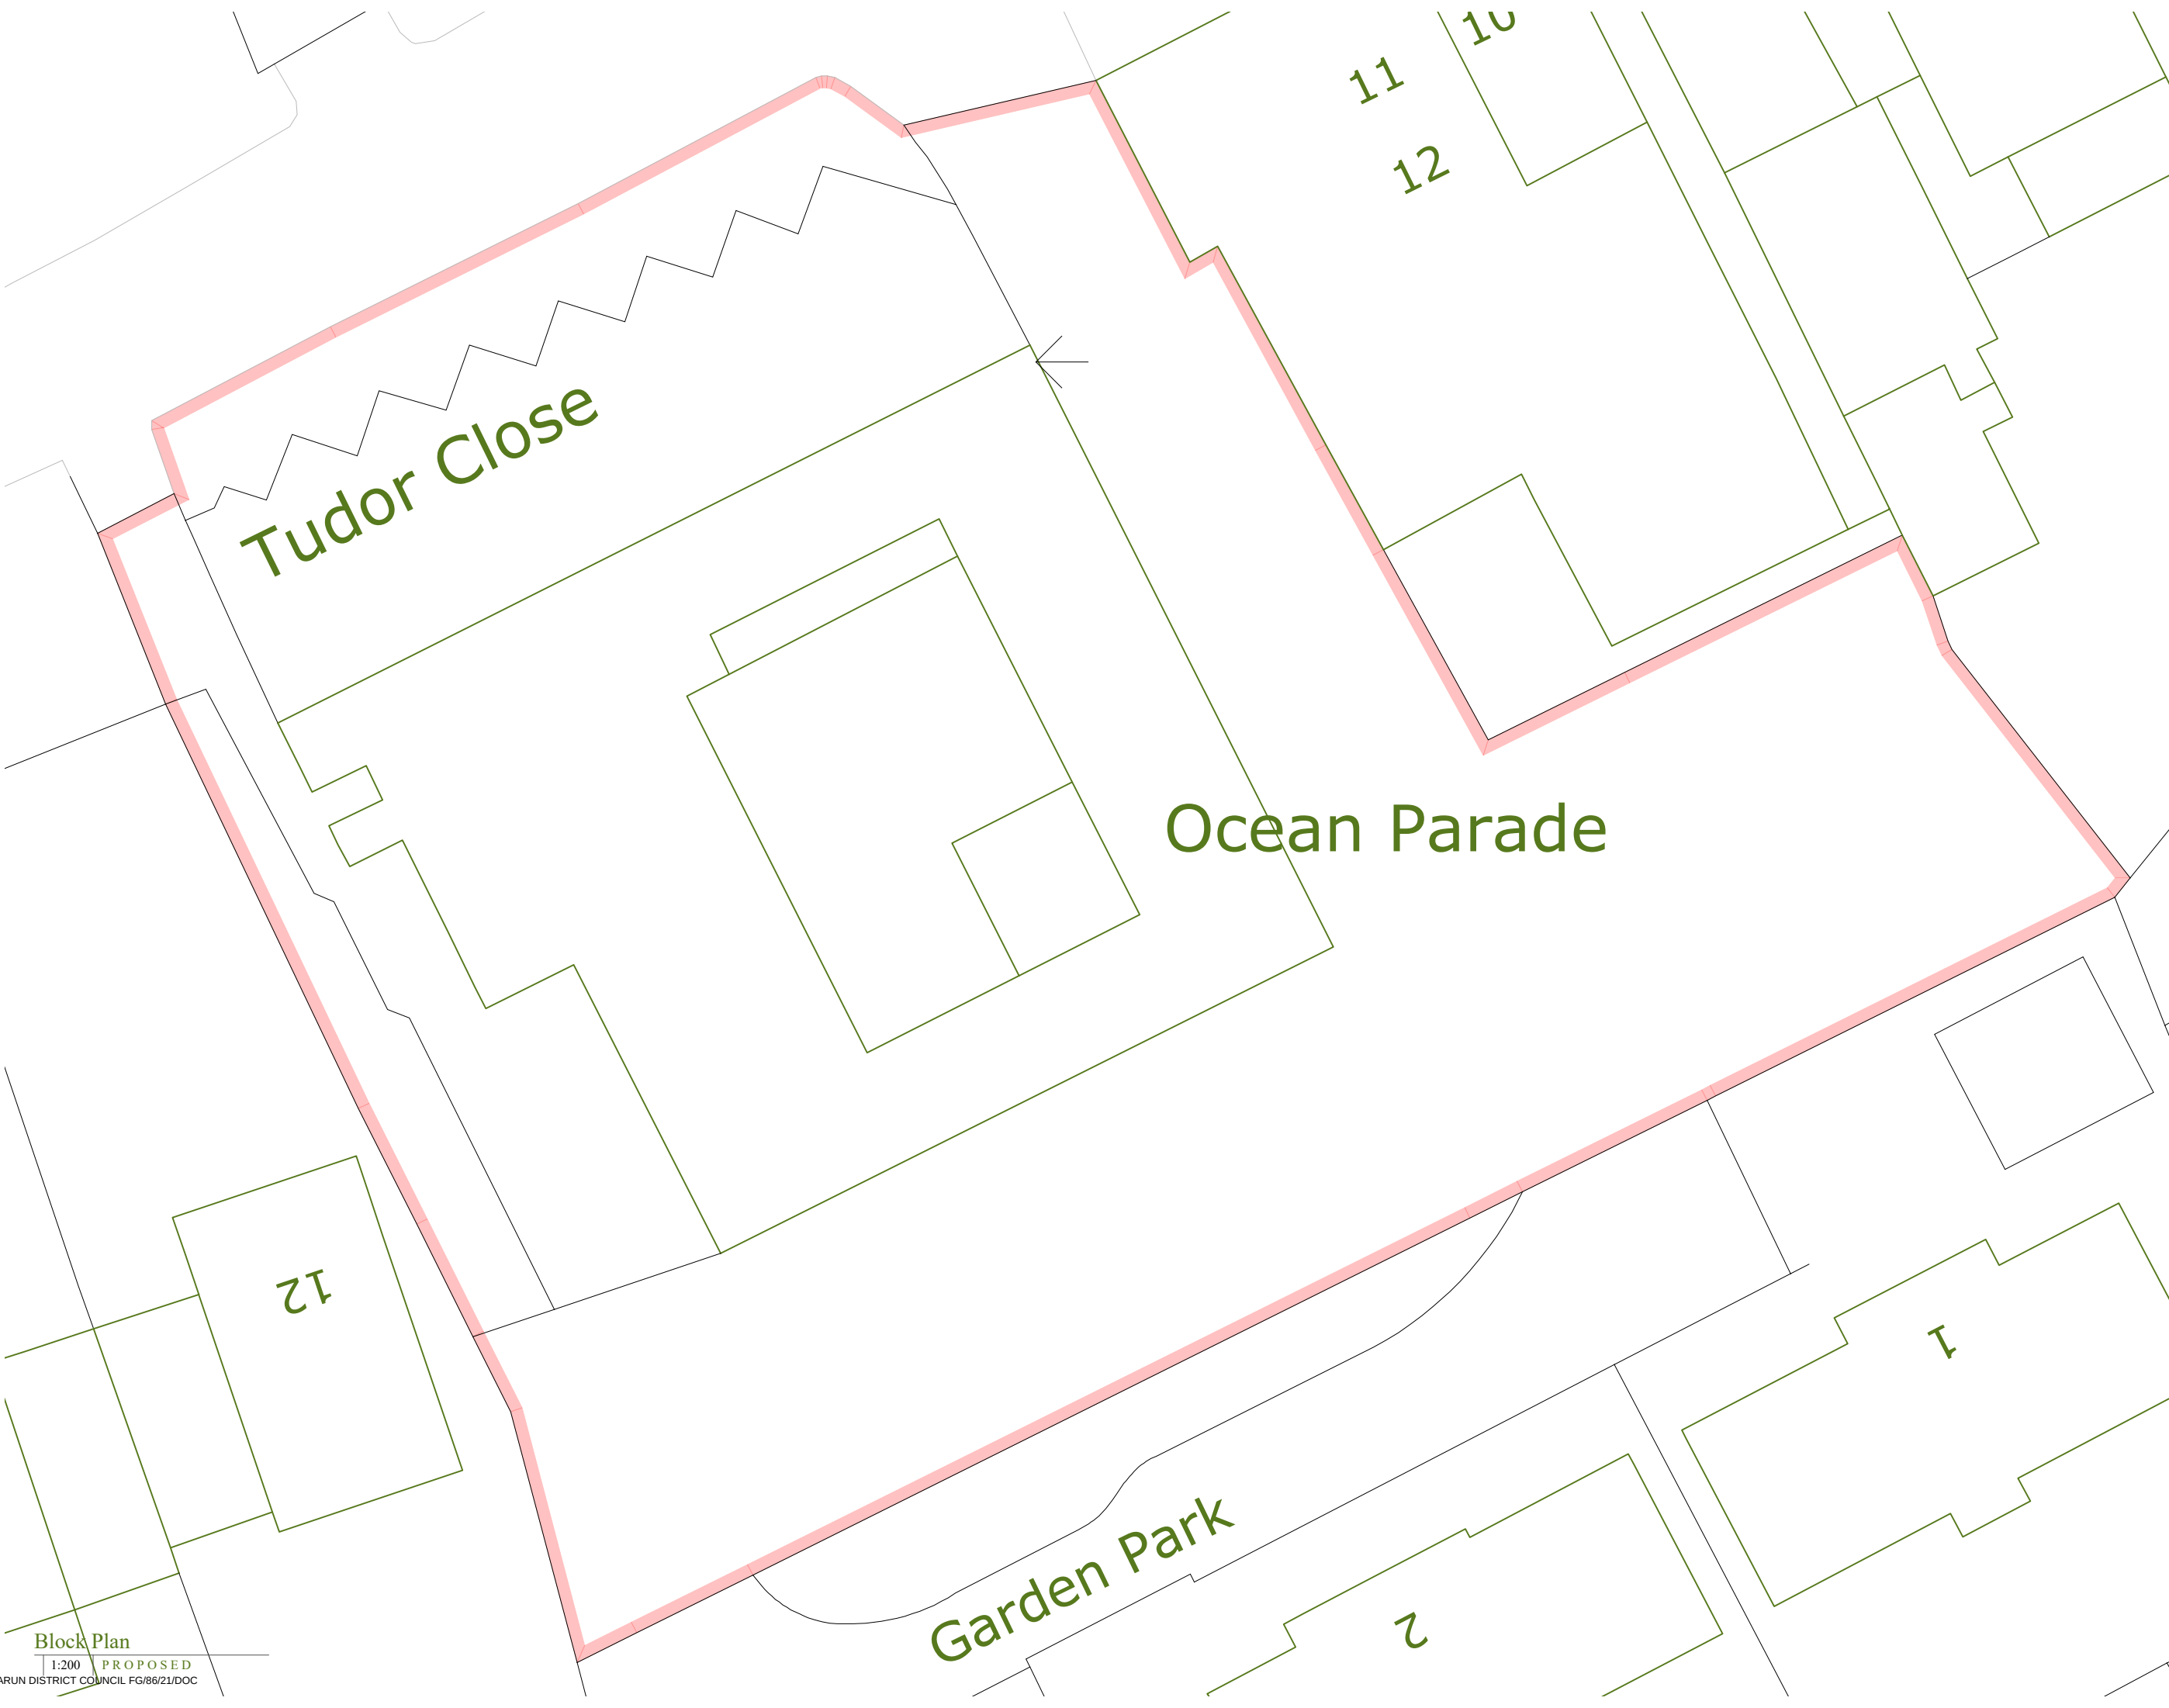

Suite 114
26 The Hornet
Chichester
West Sussex
PO19 7BB

tel: 01243 201 102
email: enquiries@manorwood.co.uk
web: www.manorwood.co.uk

This drawing is the copyright of
Manorwood Construction Ltd.

Do not scale from this drawing.

Exemptions to copyright and scaling
apply for Local Authority planning
purposes only.

All dimensions must be checked on
site prior to commencement of works.

Address
The Tudor Close,
Ferringham Lane, Ferring,
Worthing, West Sussex,
BN12 5NQ

Drawing
Site Drawings:
Block Plan

Scale @ A3
1:200

Drawn: 09.08.2021	Issued: 09.08.2021
-----------------------------	------------------------------


Drawn By MD	Checked By BK
-----------------------	-------------------------


Job No.
210809_R0

Drawing No.
210809_R0_001

Revisions:
R.0

Status
FOR COMMENT

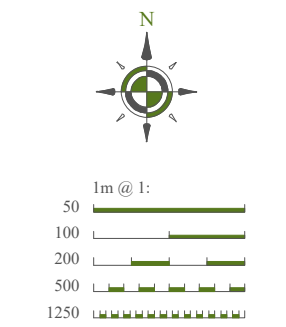

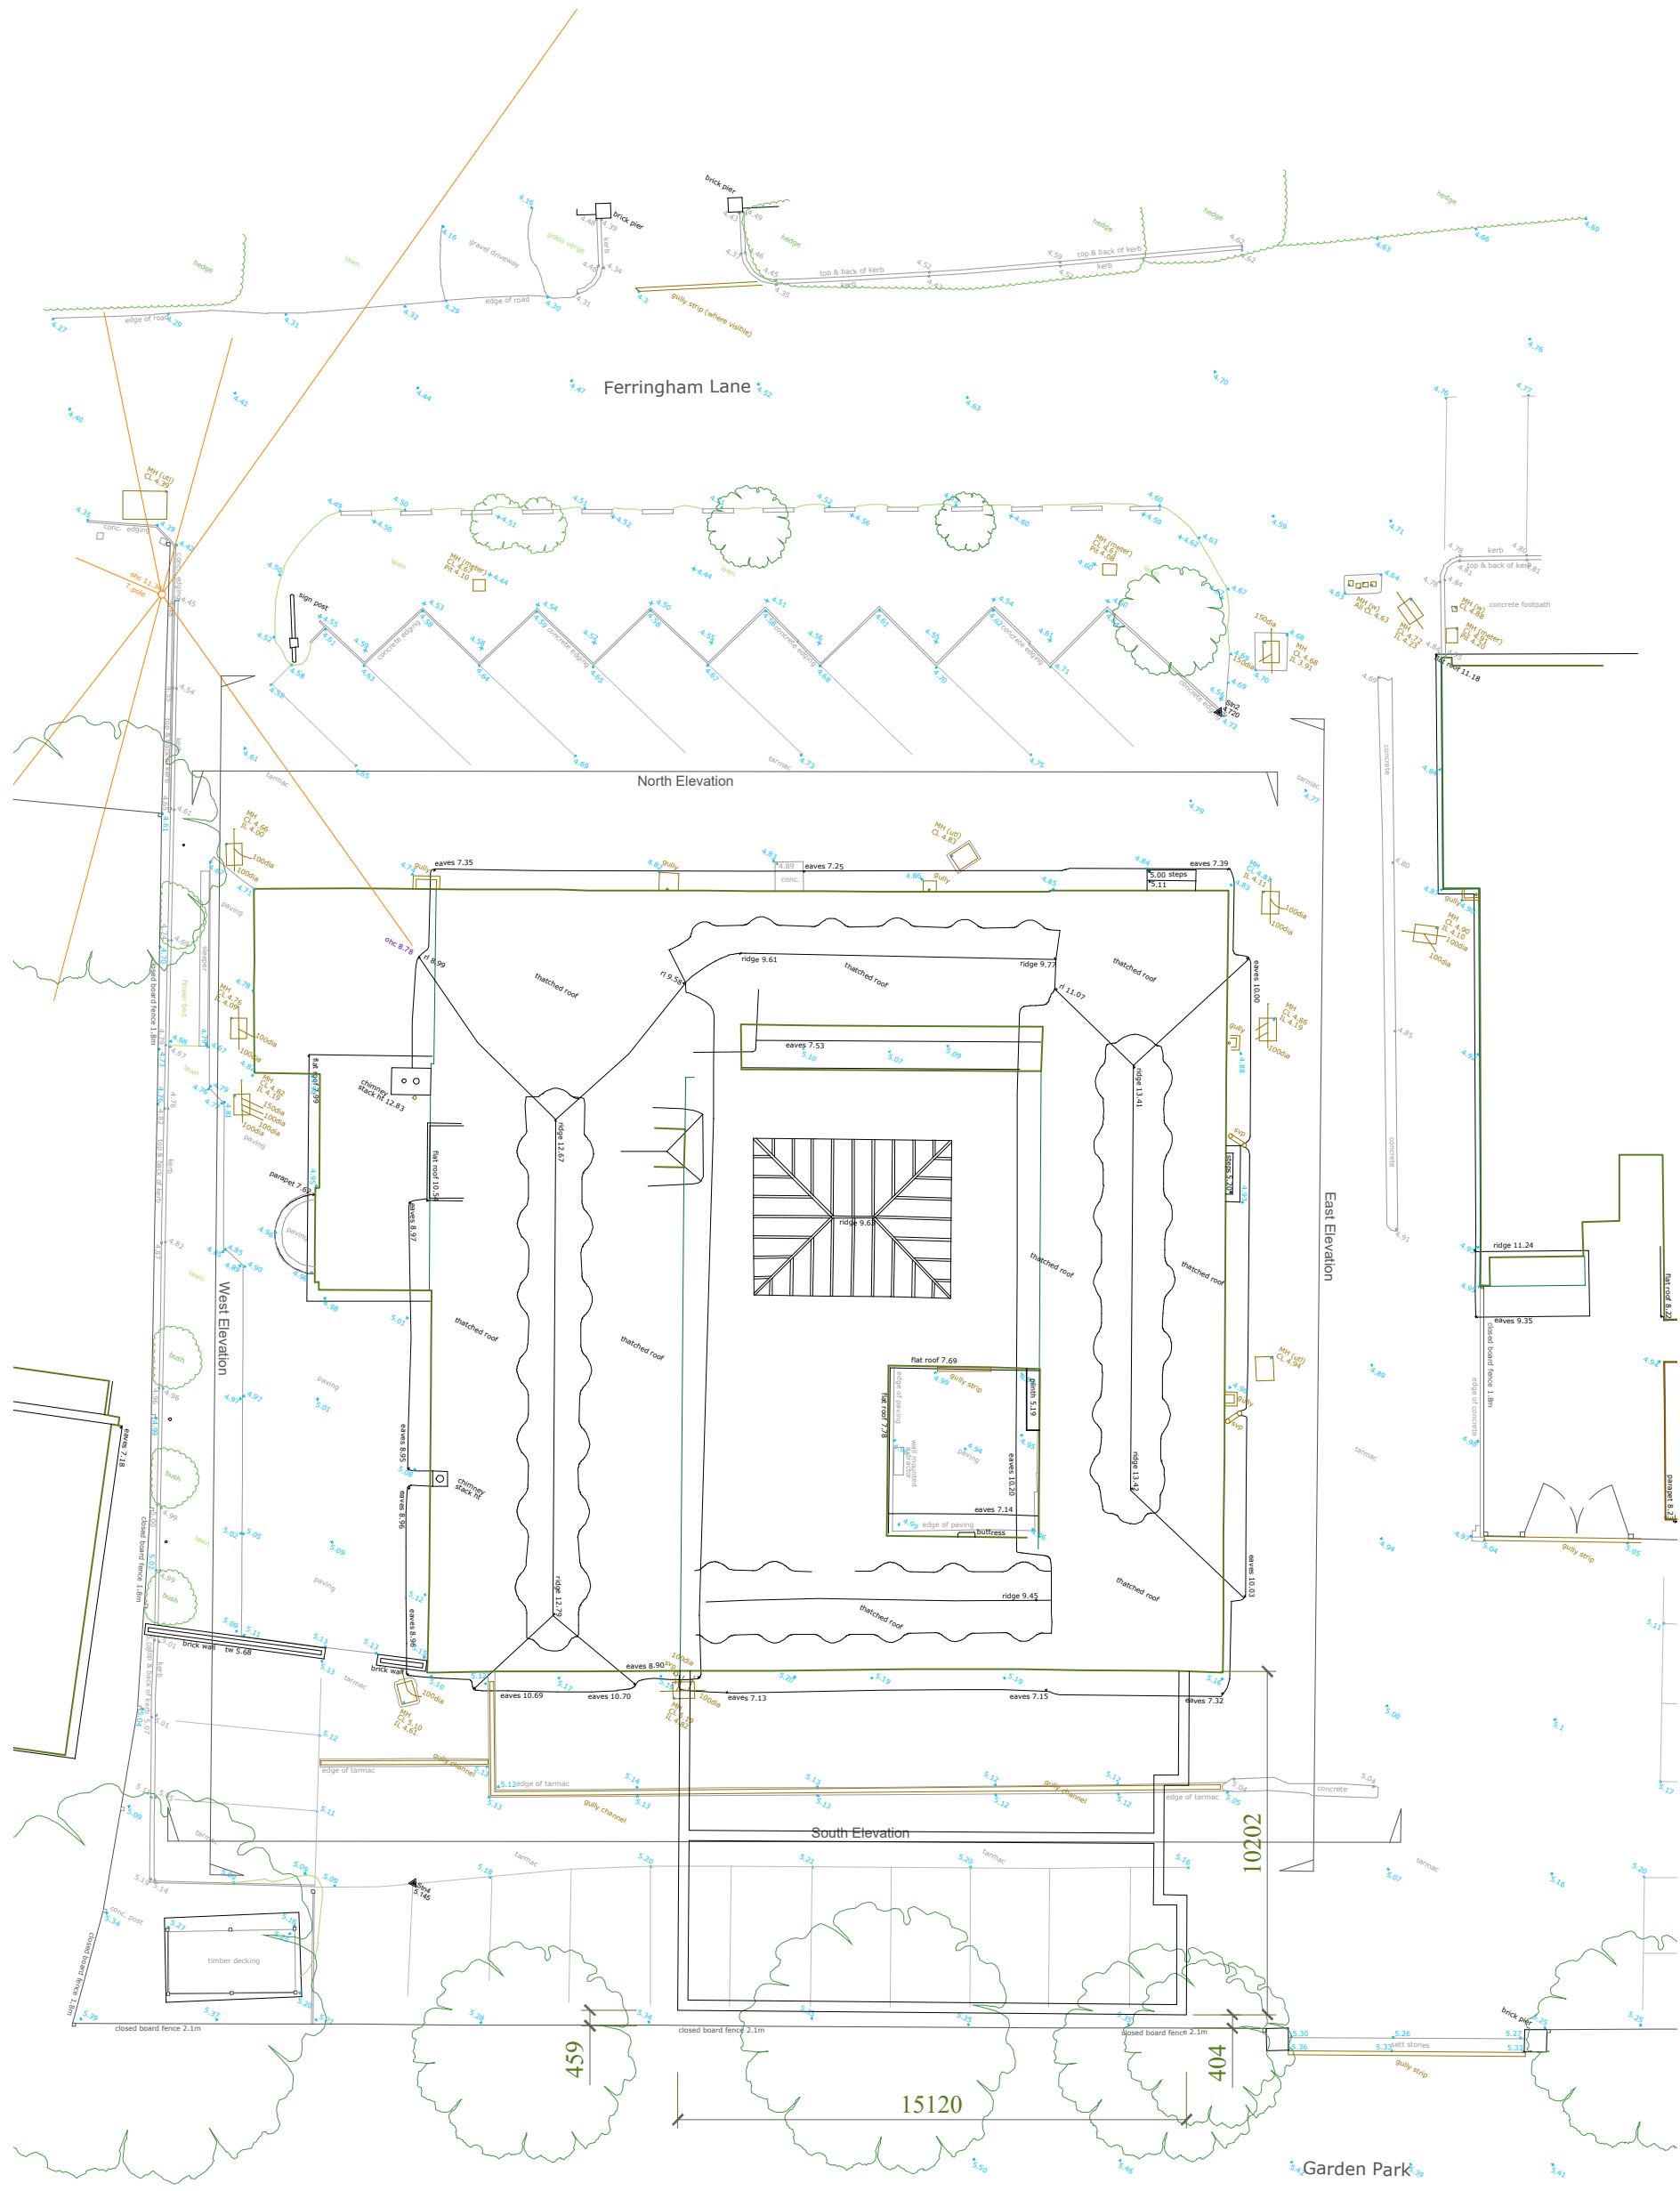

Suite 114
26 The Hornet
Chichester
West Sussex
PO19 7BB

tel: 01243 201 102
email: enquiries@manorwood.co.uk
web: www.manorwood.co.uk

This drawing is the copyright of
Manorwood Construction Ltd.

Do not scale from this drawing.

Exemptions to copyright and scaling
apply for Local Authority planning
purposes only.

All dimensions must be checked on
site prior to commencement of works.

Address
The Tudor Close,
Ferringham Lane, Ferring,
Worthing, West Sussex,
BN12 5NQ

Drawing
Existing:
Site Survey

Scale @ A3
1:200



Drawn: 09.08.2021	Issued: 09.08.2021
Drawn By MD	Checked By BK


Job No.
210809_R0

Drawing No.
210809_R0_002

Revisions:
R.0

Status
FOR COMMENT

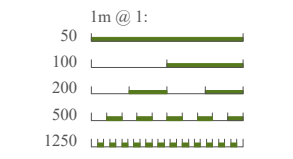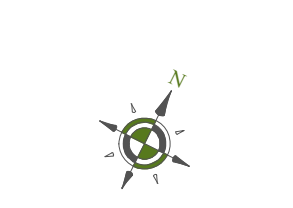

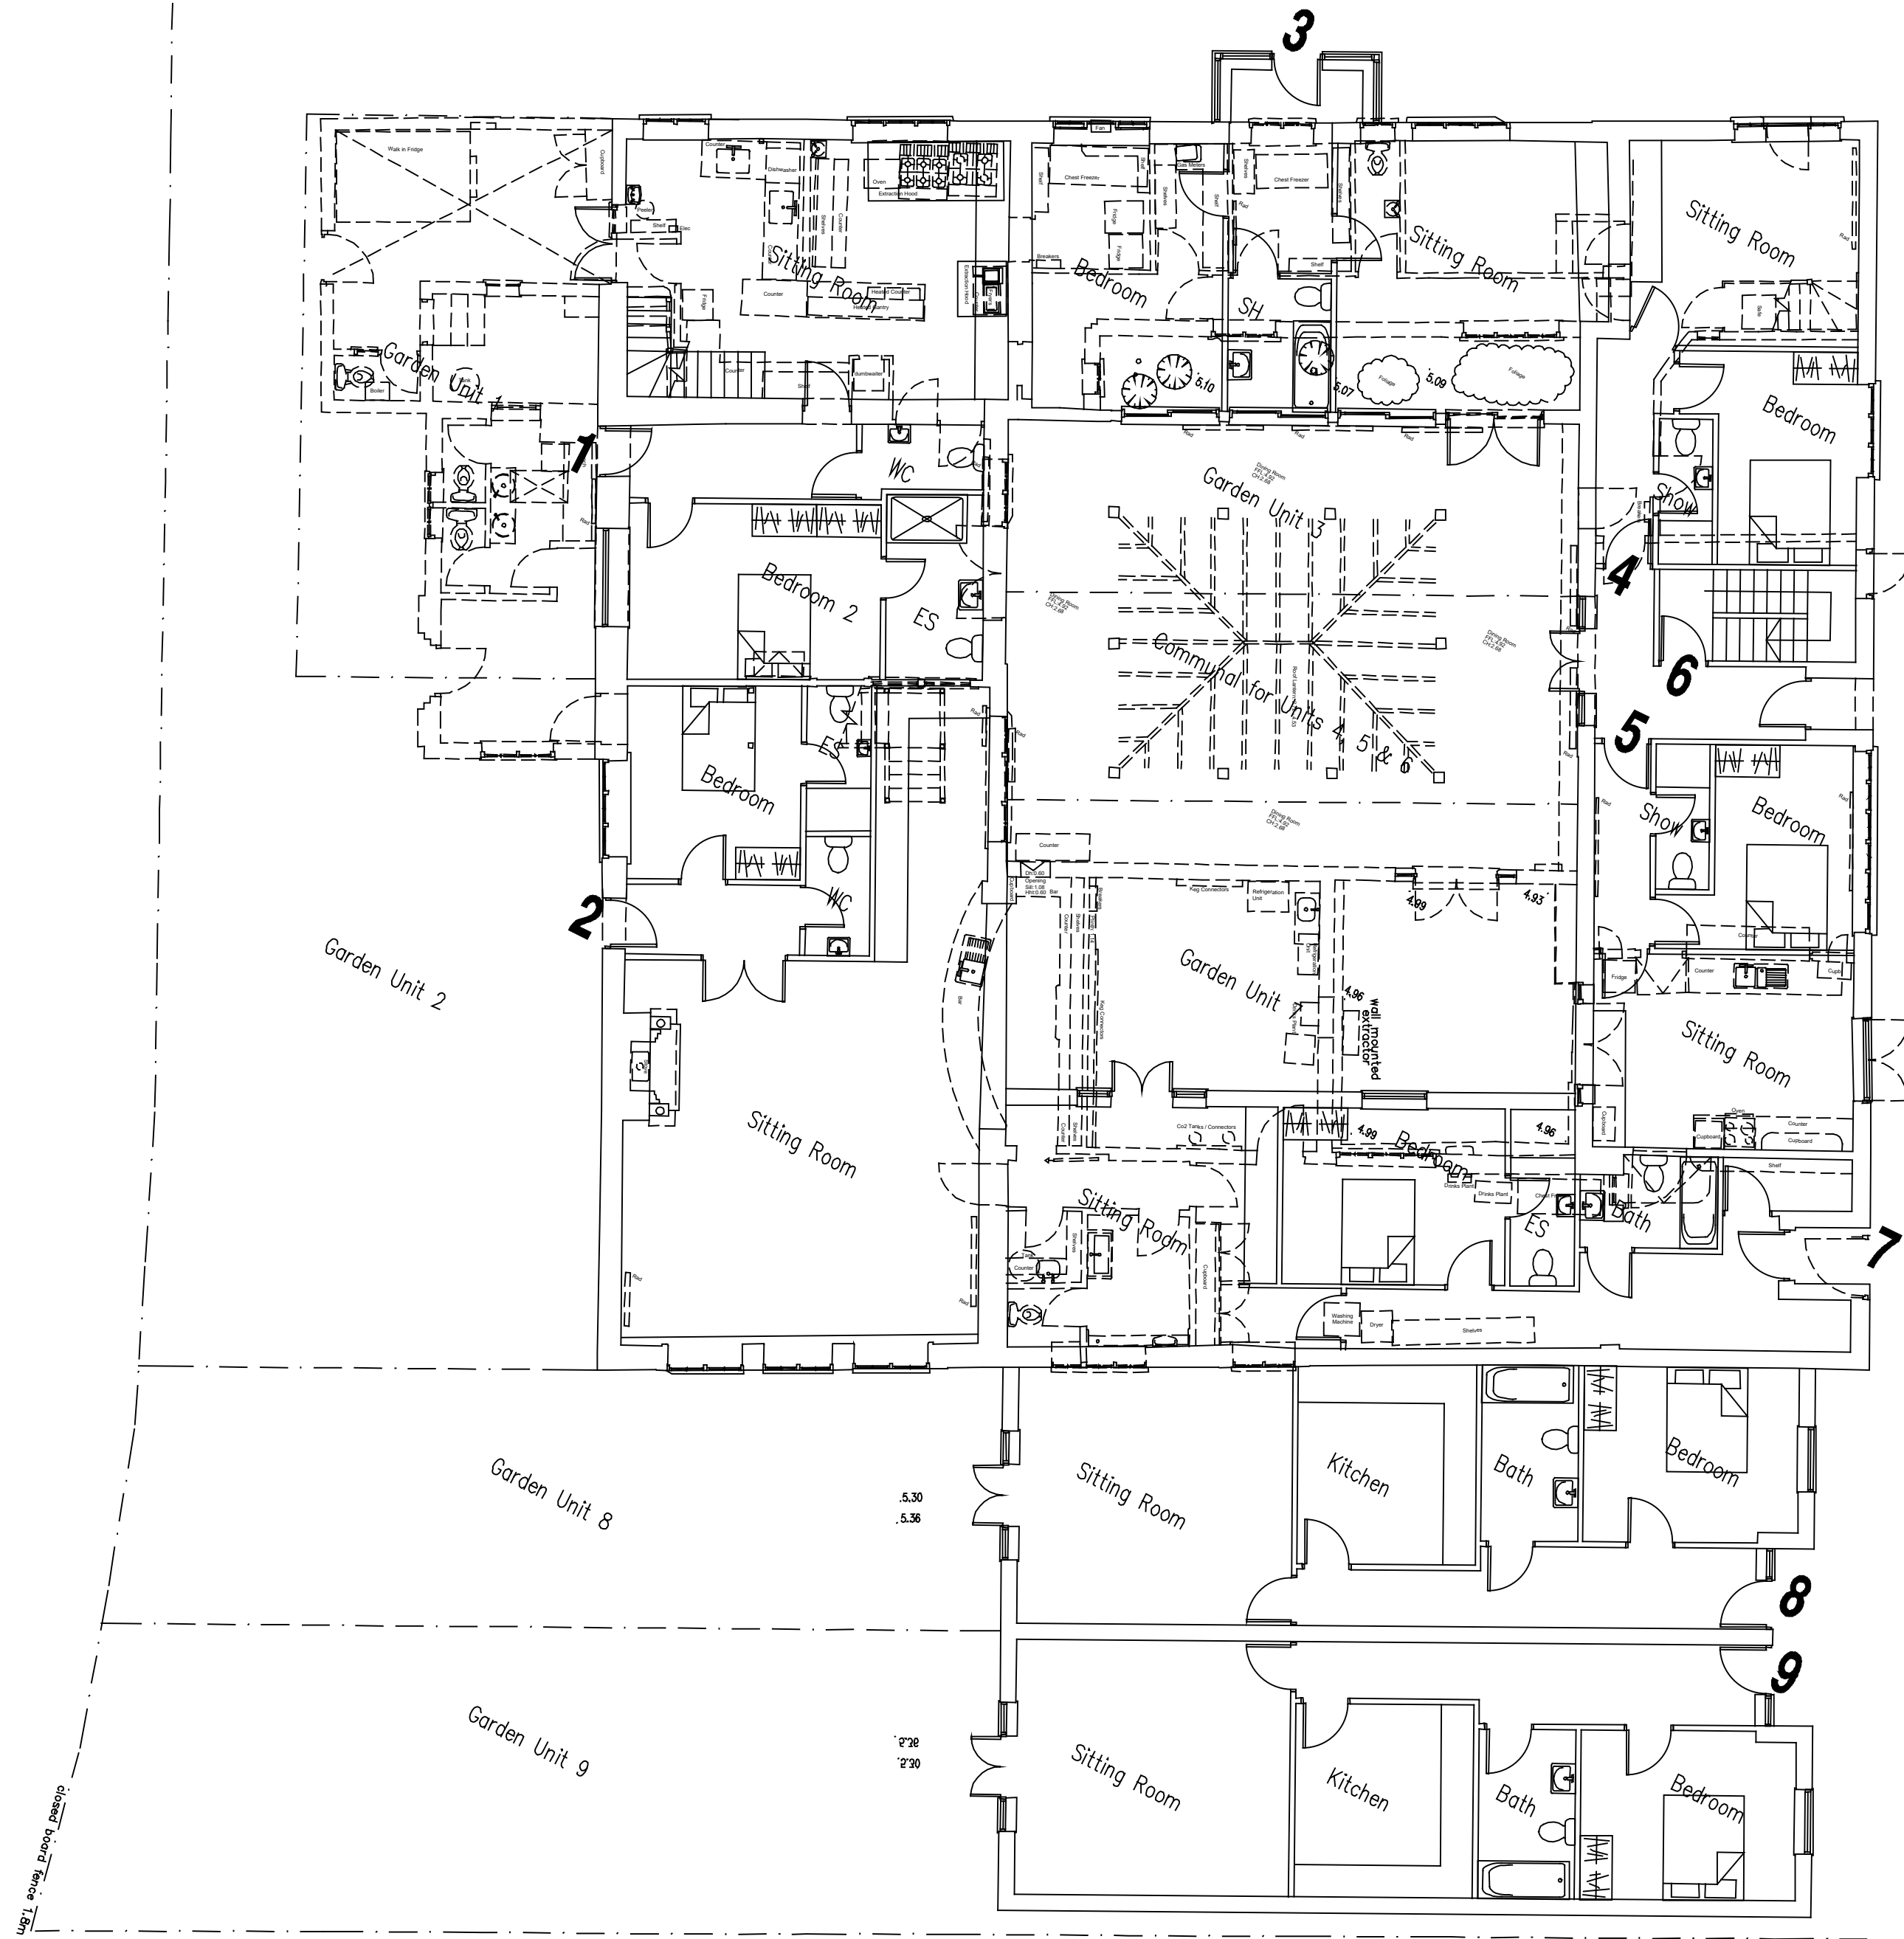

Areas

Unit 1	–	102m ²
Unit 2	–	80m ²
Unit 3	–	37m ²
Unit 4	–	37m ²
Unit 5	–	37m ²
Unit 6	–	77m ²
Unit 7	–	65m ²
Unit 8	–	68m ²
Unit 9	–	68m ²



Suite 114
26 The Hornet
Chichester
West Sussex
PO19 7BB

tel: 01243 201 102
email: enquiries@manorwood.co.uk
web: www.manorwood.co.uk

This drawing is the copyright of
Manorwood Construction Ltd.
Do not scale from this drawing.

Exemptions to copyright and scaling
apply for Local Authority planning
purposes only.

All dimensions must be checked on
site prior to commencement of works.

Address
The Tudor Close,
Ferringham Lane, Ferring,
Worthing, West Sussex,
BN12 5NQ

Drawing
Approved:

Ground Floor Plan

Scale @ A2
1:100

Drawn: 09.08.2021	Issued: 09.08.2021
-----------------------------	------------------------------

Drawn By MD	Checked By BK
-----------------------	-------------------------


Job No.
210809_R0



Drawing No.
210809_R0_100

Revisions:
R.0

Status
FOR COMMENT

Note:
Approved Drawings by:
Clive Voller Associates
Garden Cottage Farm Lane
Ditchling
BN6 8UN

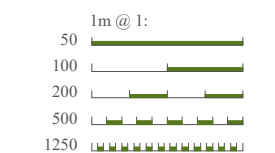

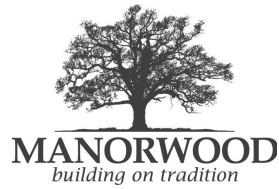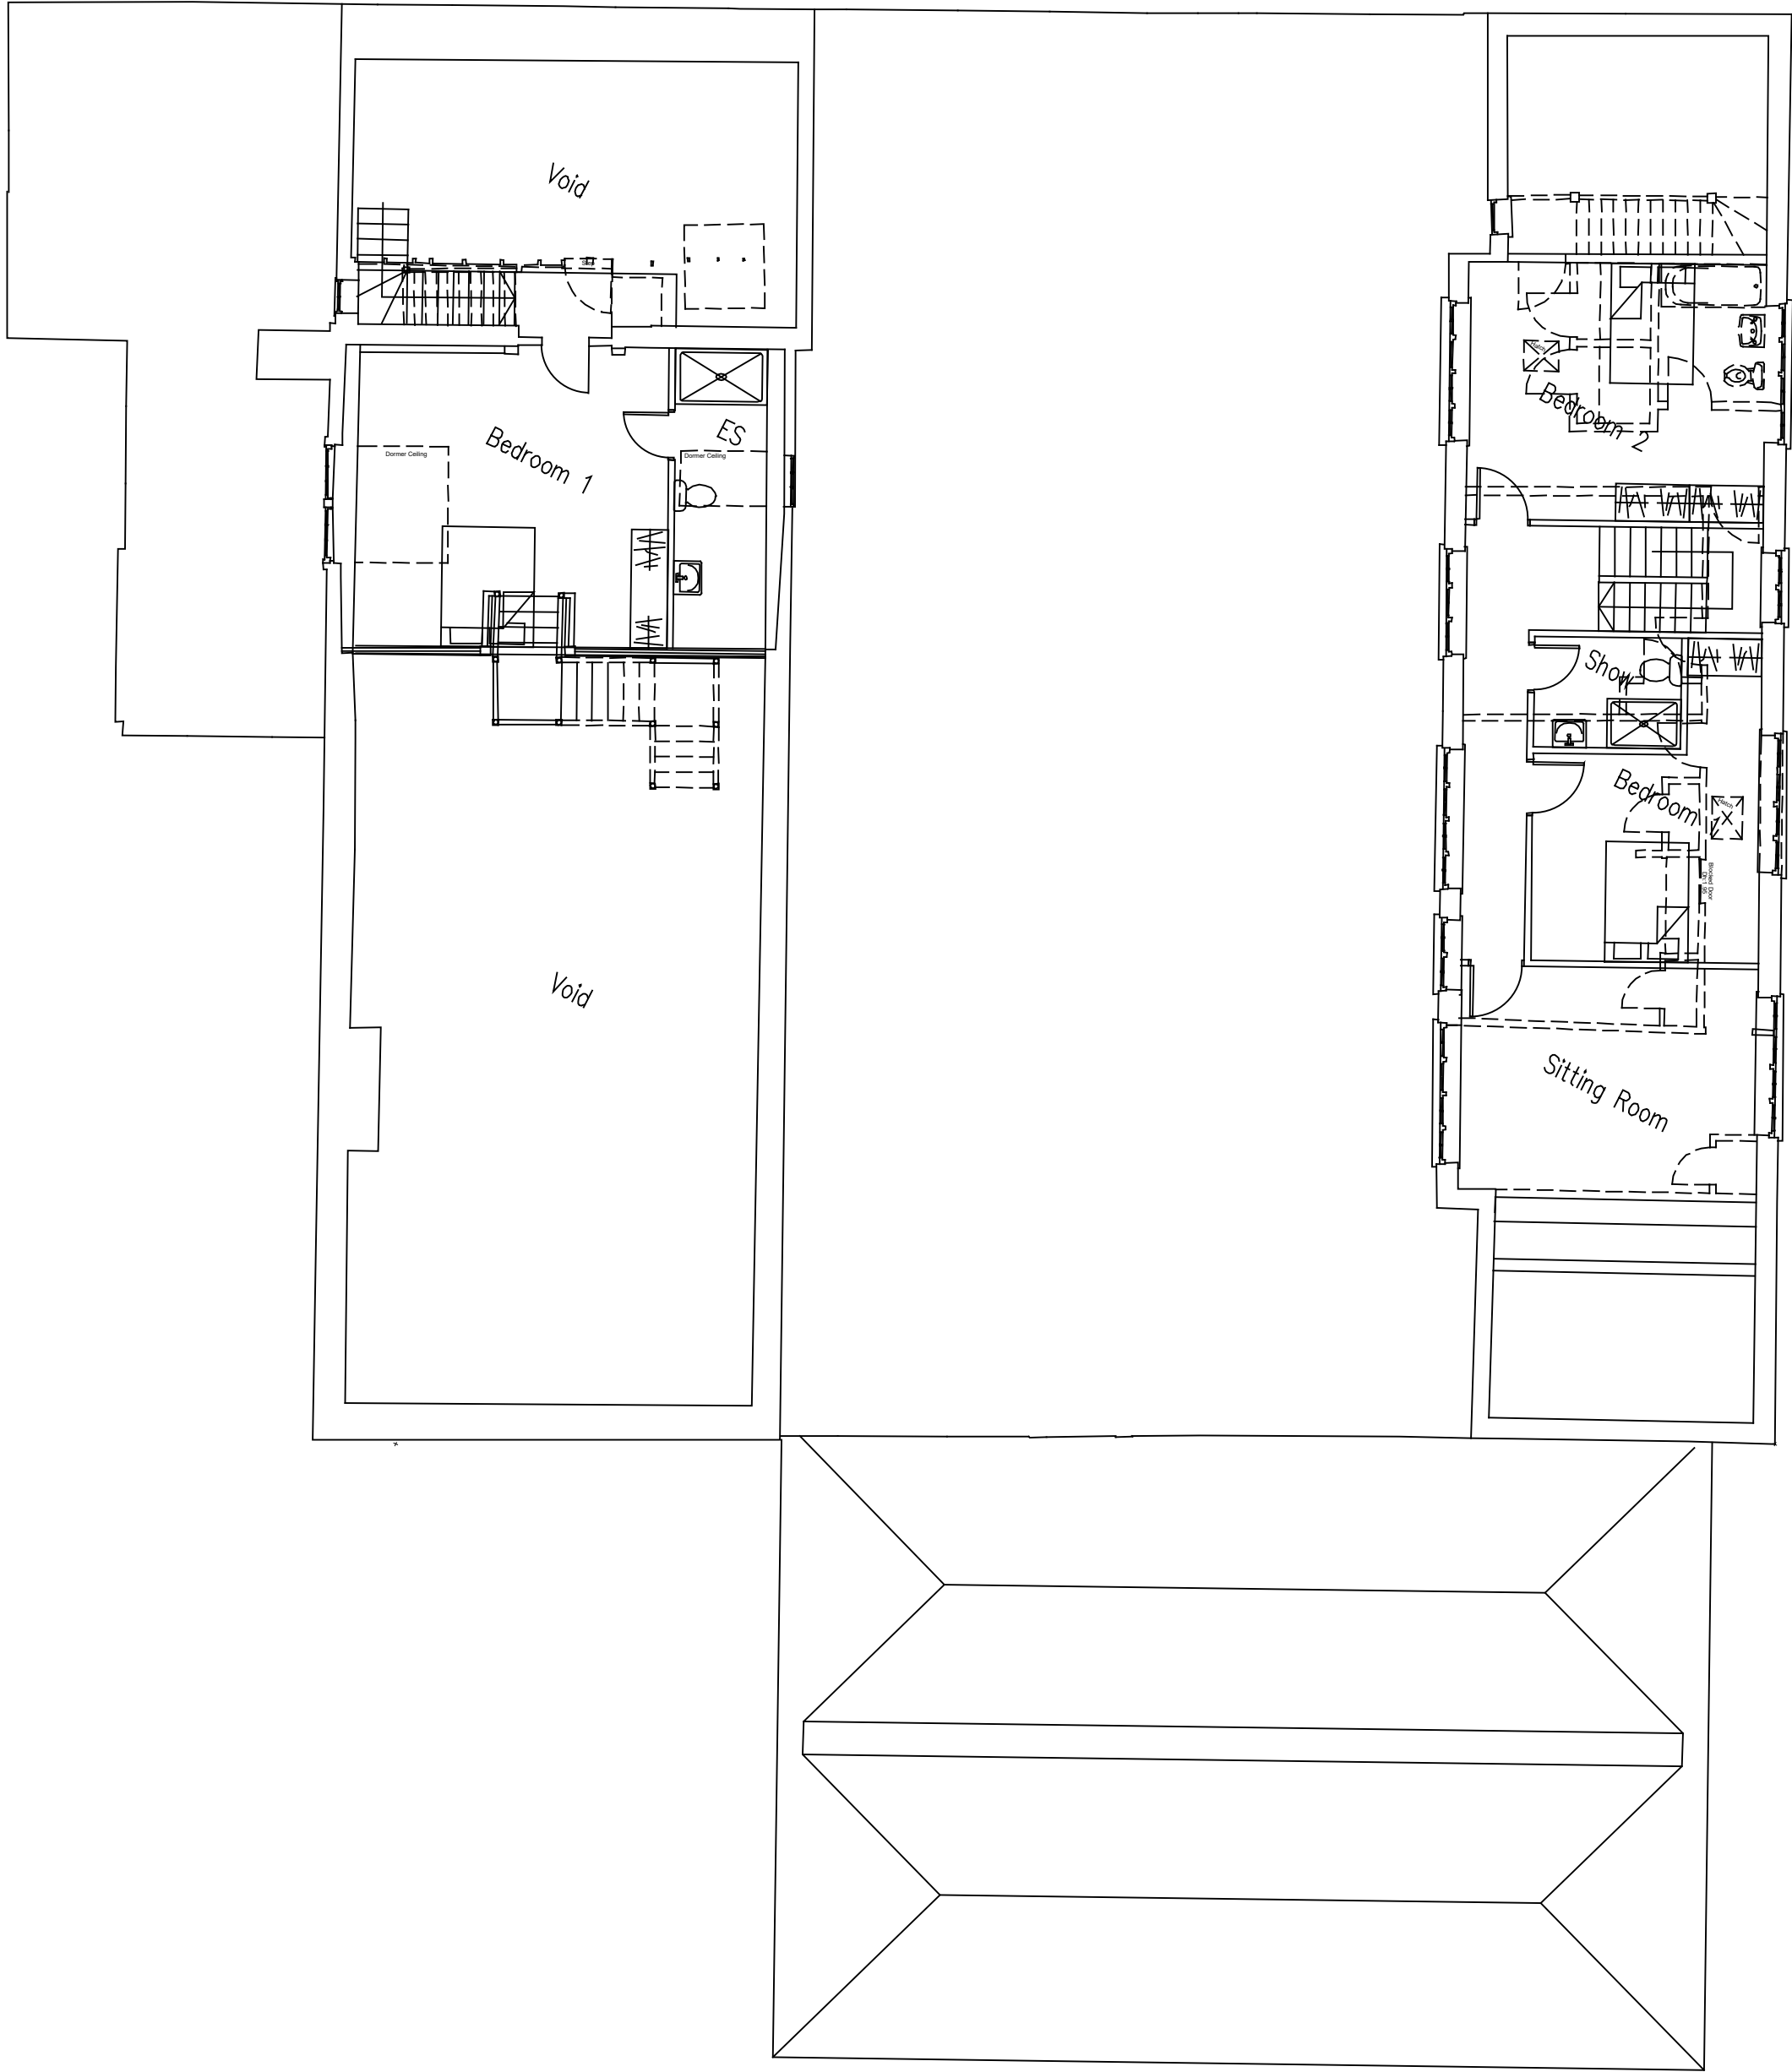

Suite 114
26 The Hornet
Chichester
West Sussex
PO19 7BB

tel: 01243 201 102
email: enquiries@manorwood.co.uk
web: www.manorwood.co.uk

This drawing is the copyright of
Manorwood Construction Ltd.
Do not scale from this drawing.

Exemptions to copyright and scaling
apply for Local Authority planning
purposes only.

All dimensions must be checked on
site prior to commencement of works.

Address
The Tudor Close,
Ferringham Lane, Ferring,
Worthing, West Sussex,
BN12 5NQ

Drawing
Approved:
First Floor Plan

Scale @ A2
1:100

Drawn: 09.08.2021	Issued: 09.08.2021
Drawn By MD	Checked By BK


Job No.
210809_R0



Drawing No.
210809_R0_101

Revisions:
R.0

Status
FOR COMMENT

Note:
Approved Drawings by:
Clive Voller Associates
Garden Cottage Farm Lane
Ditchling
BN6 8UN

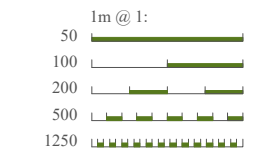

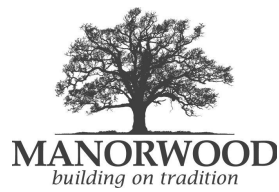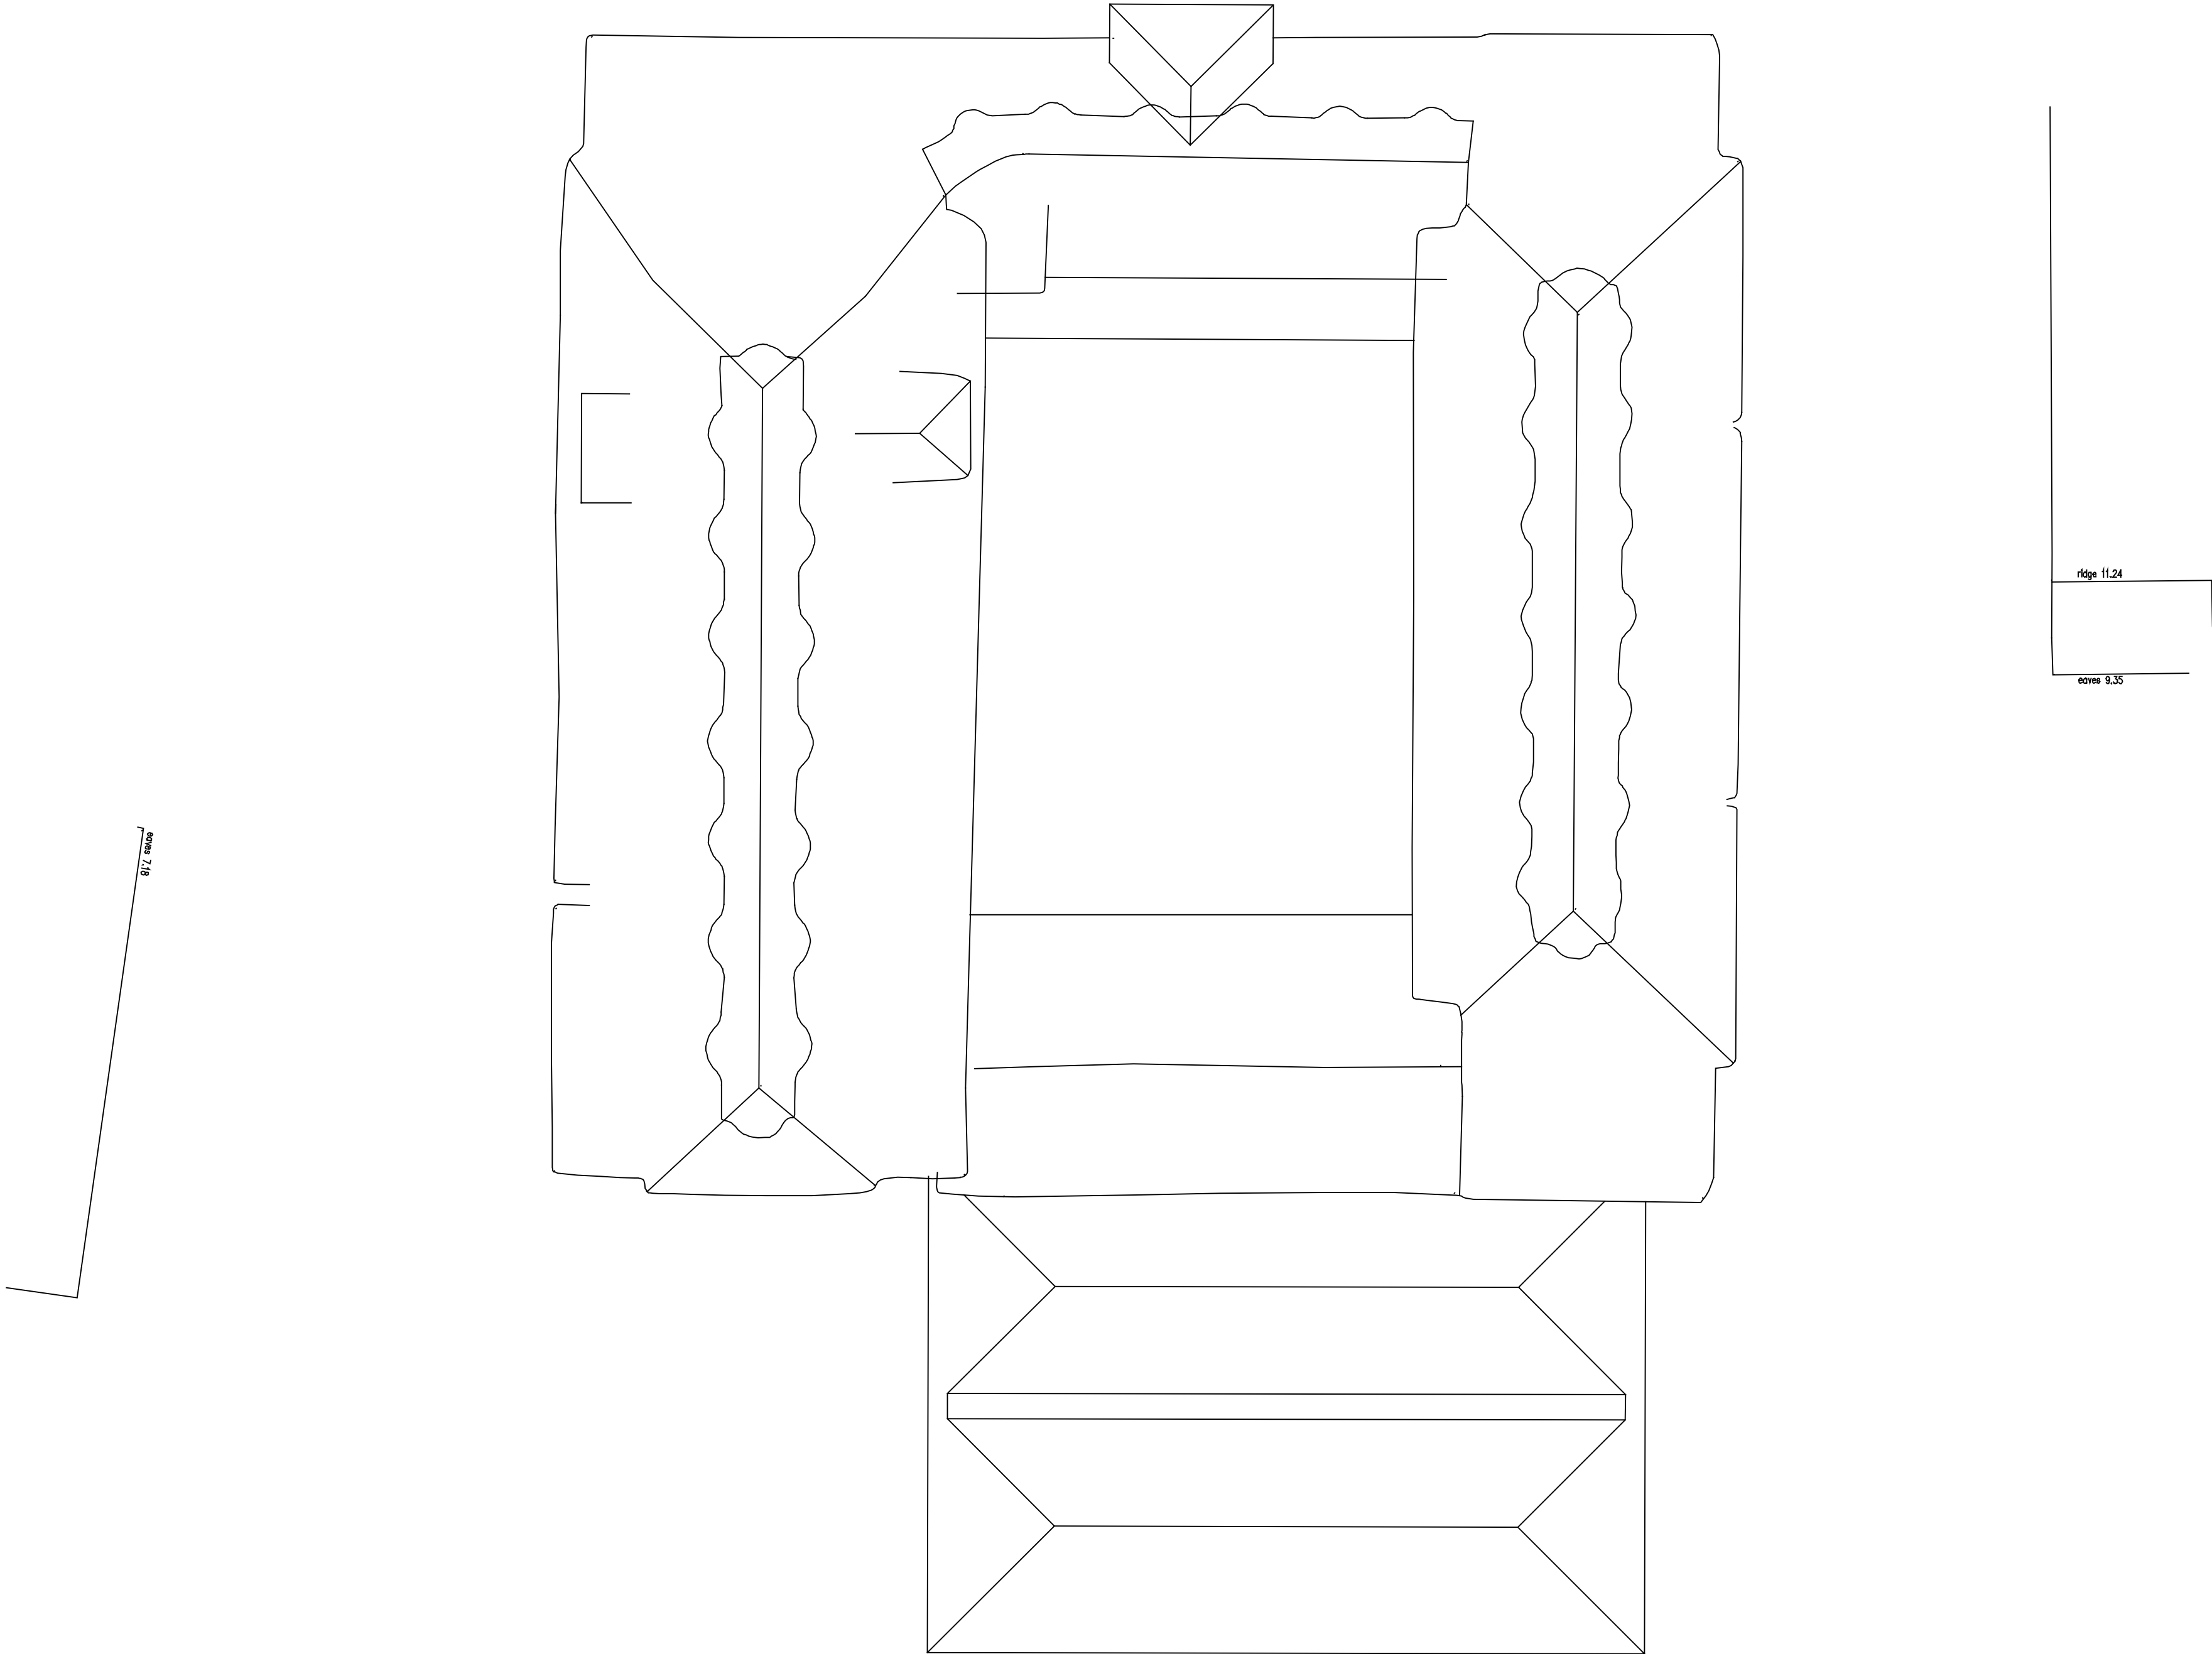

Suite 114
26 The Hornet
Chichester
West Sussex
PO19 7BB
tel: 01243 201 102
email: enquiries@manorwood.co.uk
web: www.manorwood.co.uk

This drawing is the copyright of
Manorwood Construction Ltd.
Do not scale from this drawing.
Exemptions to copyright and scaling
apply for Local Authority planning
purposes only.
All dimensions must be checked on
site prior to commencement of works.

Address
The Tudor Close,
Ferringham Lane, Ferring,
Worthing, West Sussex,
BN12 5NQ

Drawing
Approved:
Roof Plan

Scale @ A2
1:100

Drawn: 09.08.2021	Issued: 09.08.2021
Drawn By MD	Checked By BK


Job No.
210809_R0

Drawing No.
210809_R0_102

Revisions:
R.0


Status
FOR COMMENT

Note:
Approved Drawings by:
Clive Voller Associates
Garden Cottage Farm Lane
Ditchling
BN6 8UN

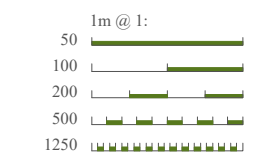




North Elevation

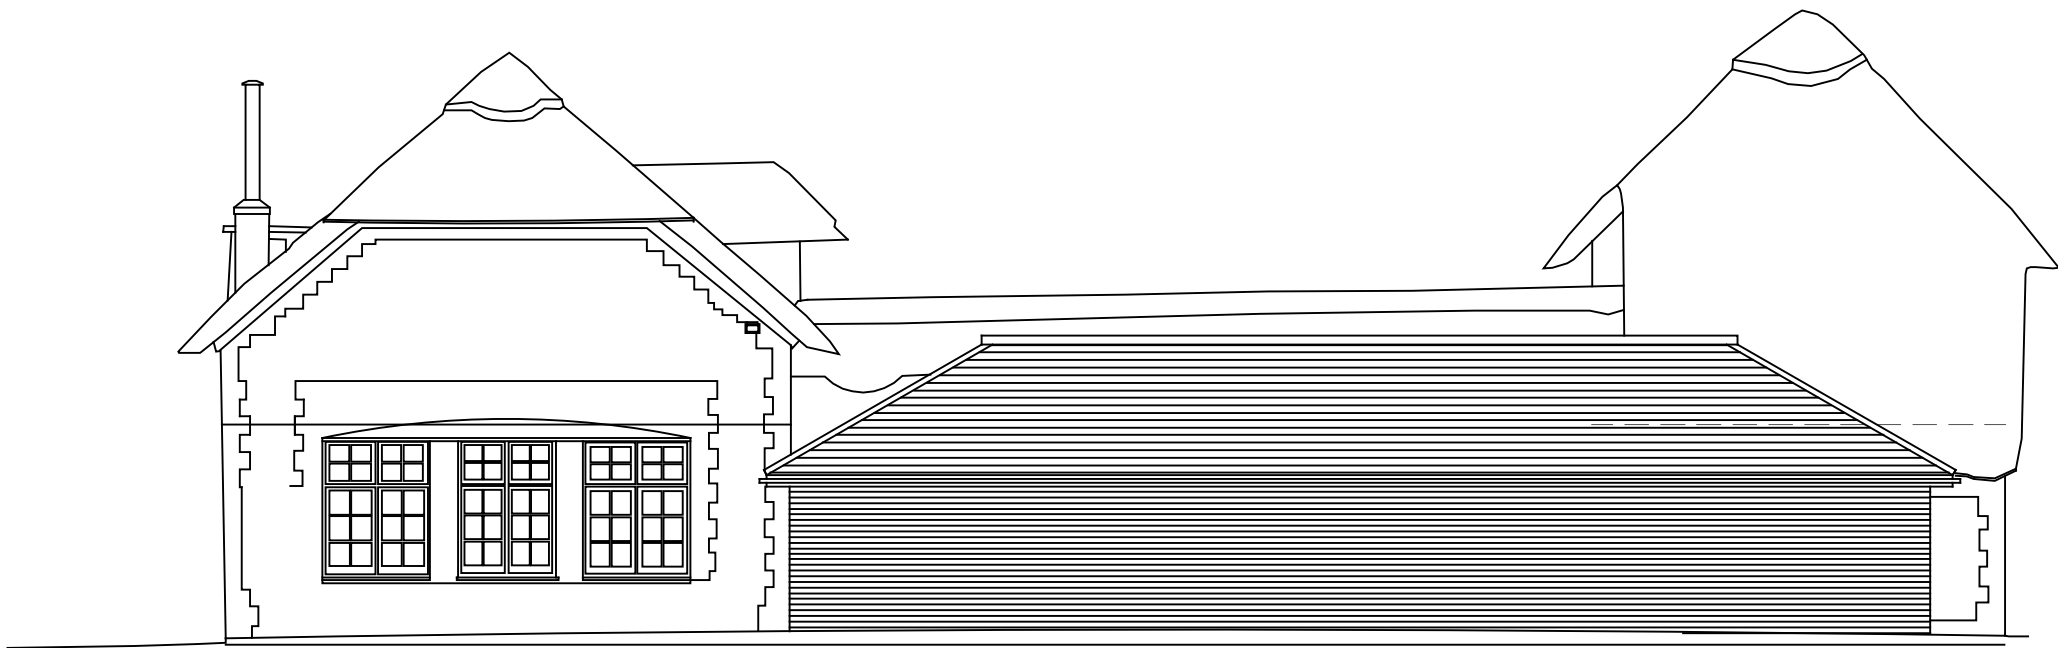

South Elevation

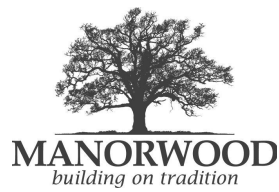

Suite 114
26 The Hornet
Chichester
West Sussex
PO19 7BB

tel: 01243 201 102
email: enquiries@manorwood.co.uk
web: www.manorwood.co.uk

This drawing is the copyright of
Manorwood Construction Ltd.

Do not scale from this drawing.

Exemptions to copyright and scaling
apply for Local Authority planning
purposes only.

All dimensions must be checked on
site prior to commencement of works.

Address

The Tudor Close,
Ferringham Lane, Ferring,
Worthing, West Sussex,
BN12 5NQ

Drawing

Elevations:

North & South

Scale @ A2

1:100

Drawn:	Issued:
09.08.2021	09.08.2021

Drawn By	Checked By
MD	BK

Job No.

210809_R0

Drawing No.

210809_R0_103

Revisions:

R.0


Status


FOR COMMENT

Note:


Approved Drawings by:

Clive Voller Associates
Garden Cottage Farm Lane
Ditchling
BN6 8UN

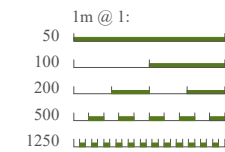


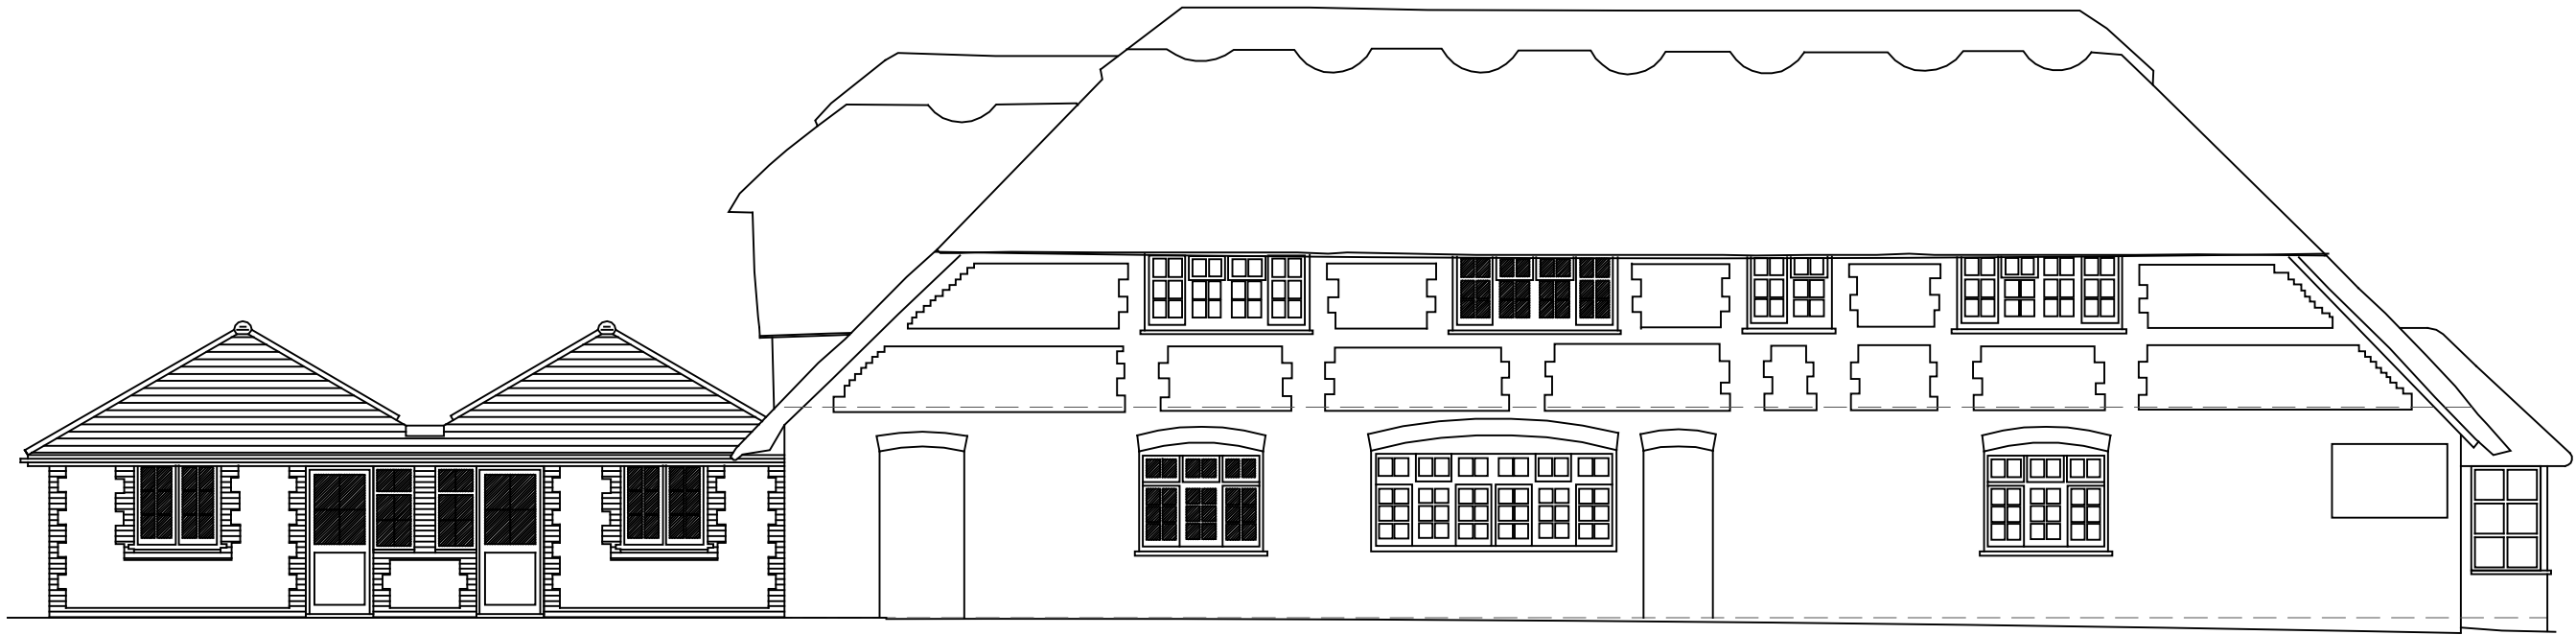

East Elevation

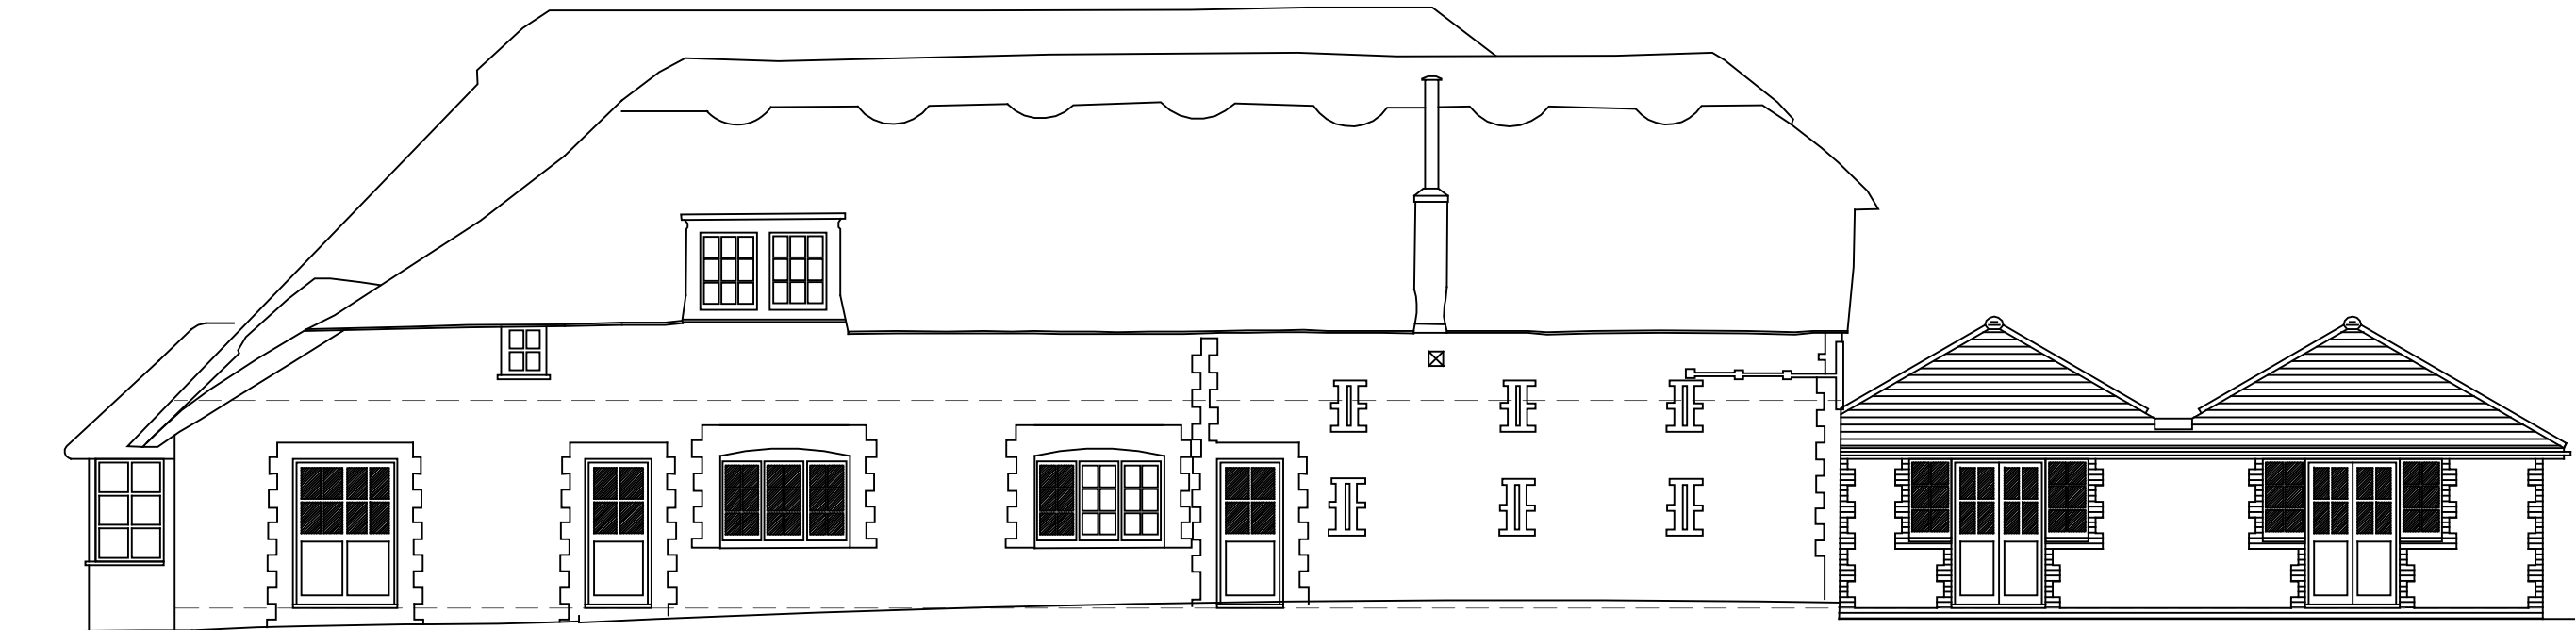

West Elevation

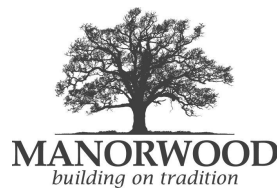

Suite 114
26 The Hornet
Chichester
West Sussex
PO19 7BB
tel: 01243 201 102
email: enquiries@manorwood.co.uk
web: www.manorwood.co.uk

This drawing is the copyright of
Manorwood Construction Ltd.
Do not scale from this drawing.
Exemptions to copyright and scaling
apply for Local Authority planning
purposes only.
All dimensions must be checked on
site prior to commencement of works.

Address
The Tudor Close,
Ferringham Lane, Ferring,
Worthing, West Sussex,
BN12 5NQ

Drawing
Elevations:
East & West

Scale @ A2
1:100

Drawn: 09.08.2021	Issued: 09.08.2021
Drawn By MD	Checked By BK


Job No.
210809_R0

Drawing No.
210809_R0_104

Revisions:
R.0

Status
FOR COMMENT

Note:
Approved Drawings by:
Clive Voller Associates
Garden Cottage Farm Lane
Ditchling
BN6 8UN

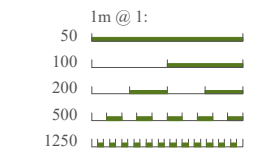



MANORWOOD
building on tradition

Suite 114
26 The Hornet
Chichester
West Sussex
PO19 7BB

tel: 01243 201 102
email: enquiries@manorwood.co.uk
web: www.manorwood.co.uk

This drawing is the copyright of
Manorwood Construction Ltd.

Do not scale from this drawing.

Exemptions to copyright and scaling
apply for Local Authority planning
purposes only.

All dimensions must be checked on
site prior to commencement of works.

Address
The Tudor Close,
Ferringham Lane, Ferring,
Worthing, West Sussex,
BN12 5NQ

Drawing
Proposed:
Unit 1 - 81.56m²

Scale @ A3
1:50

Drawn:	Issued:
09.08.2021	09.08.2021



Drawn By	Checked By
MD	BK



Job No.
210809_R0

Drawing No.
210809_R0_200

Revisions:
R.0

Status
FOR COMMENT

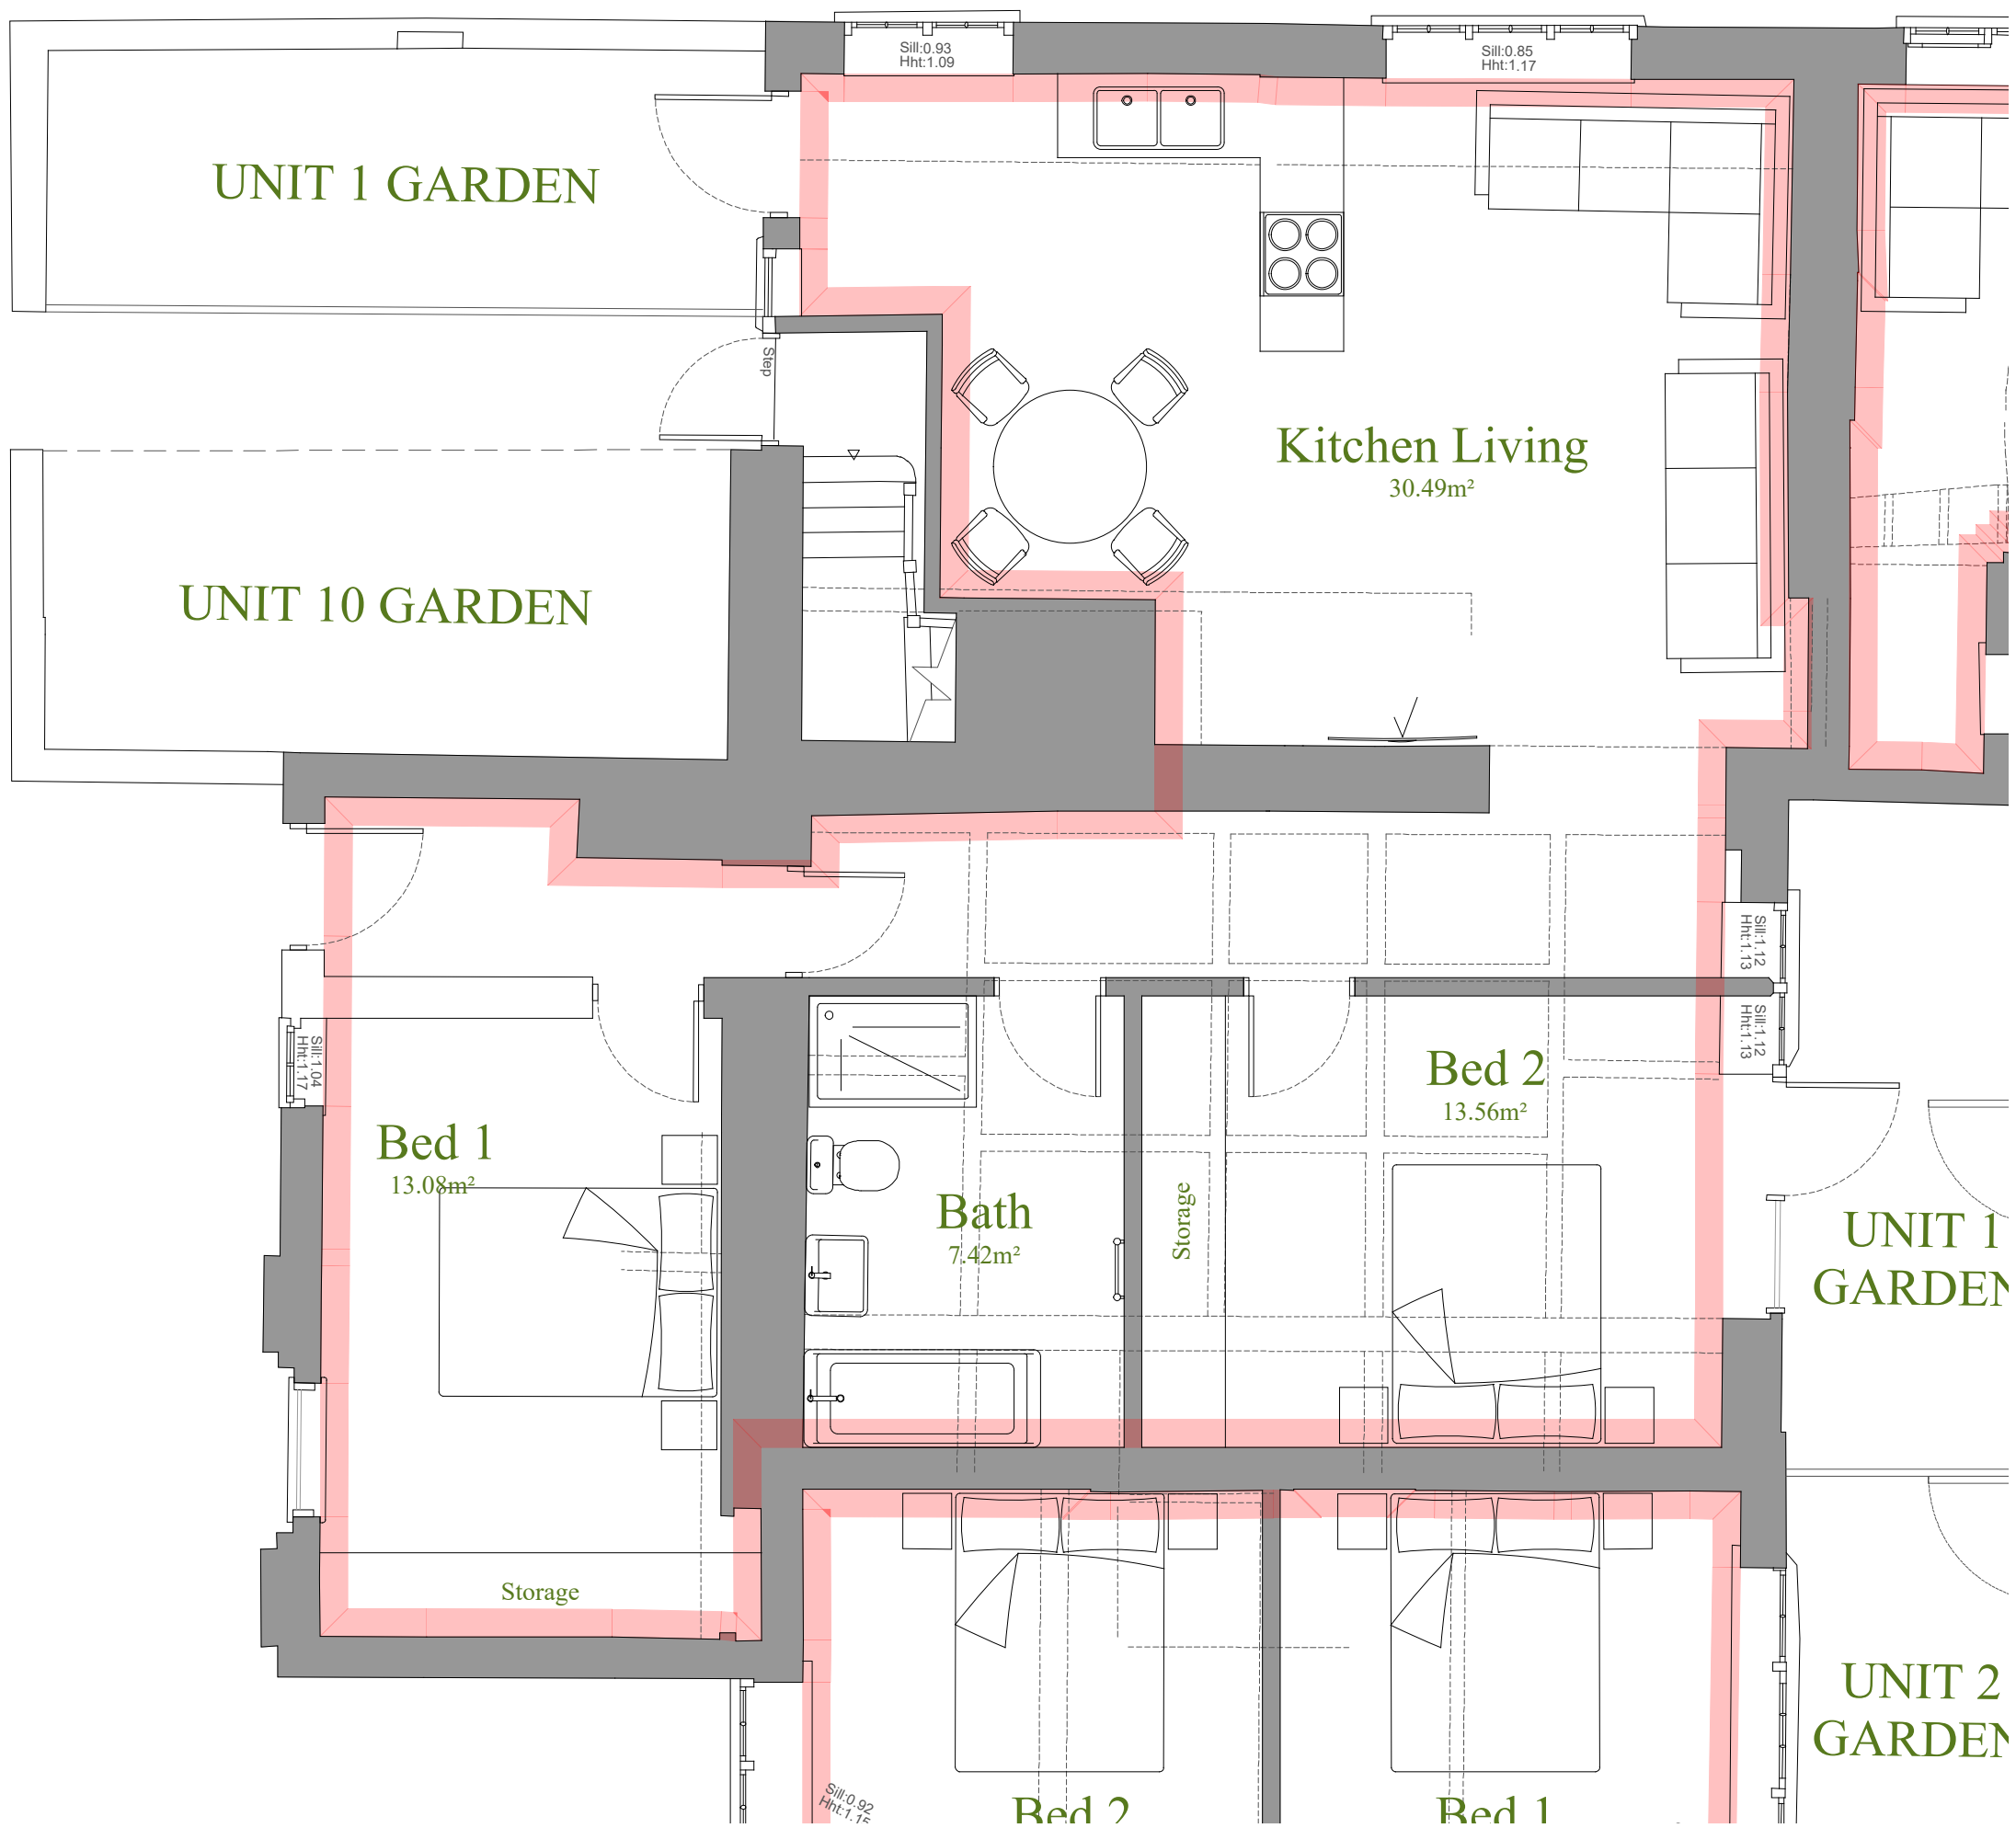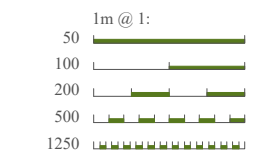

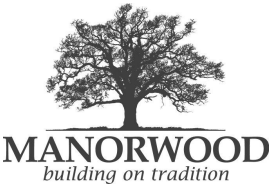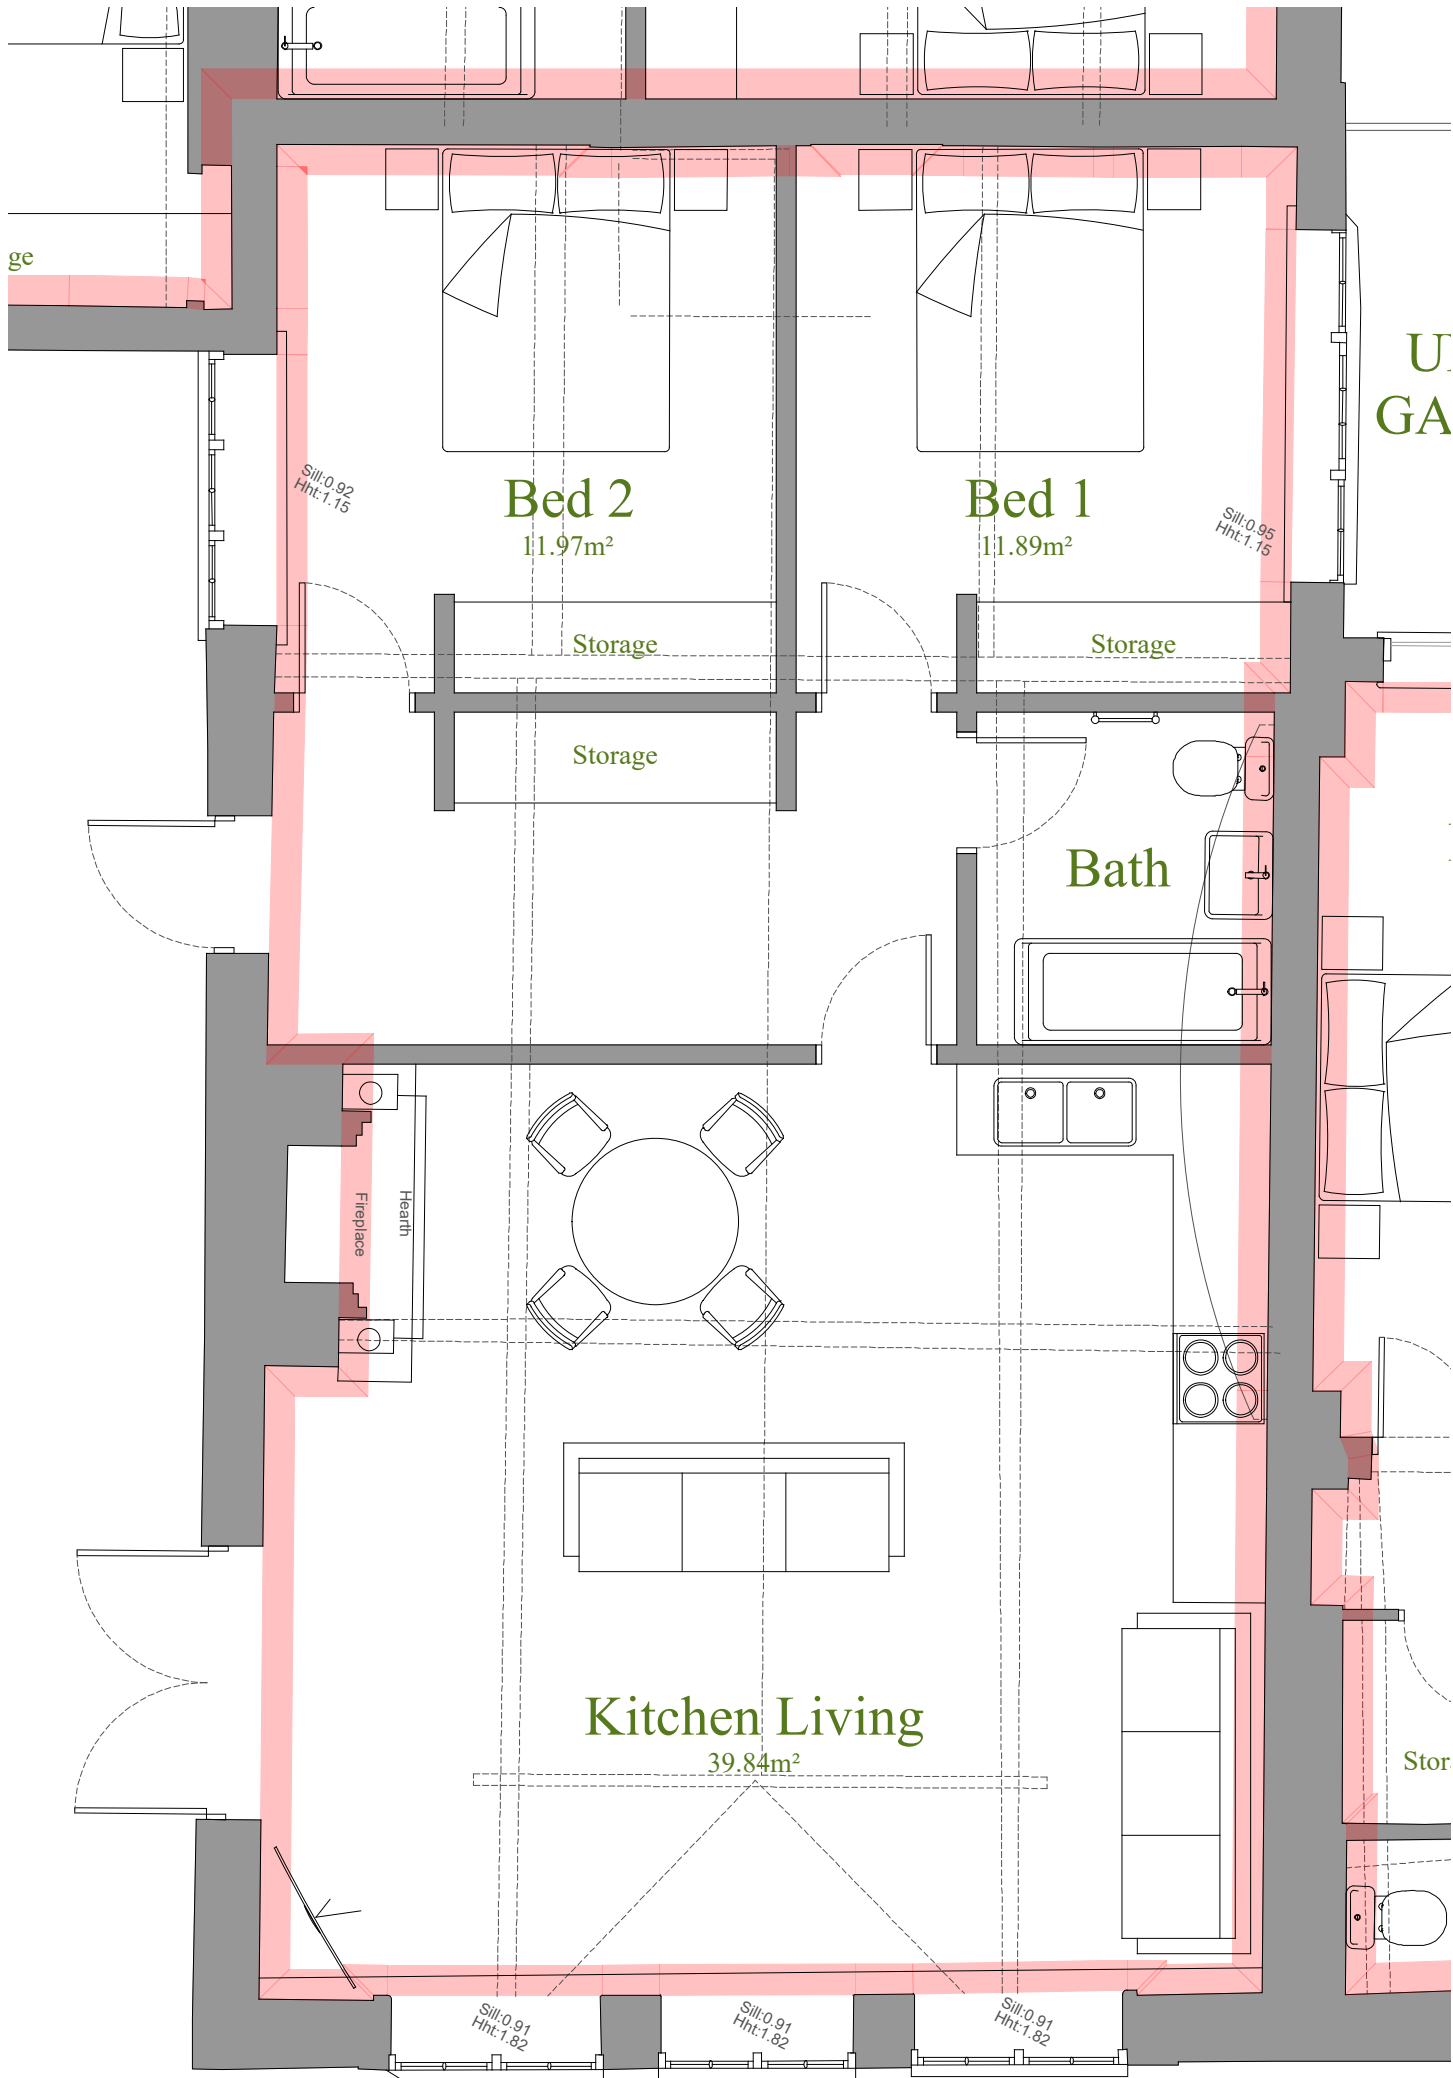

Suite 114
26 The Hornet
Chichester
West Sussex
PO19 7BB

tel: 01243 201 102
email: enquiries@manorwood.co.uk
web: www.manorwood.co.uk

This drawing is the copyright of
Manorwood Construction Ltd.

Do not scale from this drawing.

Exemptions to copyright and scaling
apply for Local Authority planning
purposes only.

All dimensions must be checked on
site prior to commencement of works.

Address

The Tudor Close,
Ferringham Lane, Ferring,
Worthing, West Sussex,
BN12 5NQ

Drawing

Proposed:

Unit 2 - 80.45m²

Scale @ A3

1:50

Drawn:	Issued:
09.08.2021	09.08.2021

Drawn By	Checked By
MD	BK

Job No.

210809_R0

Drawing No.


210809_R0_201

Revisions:

R.0



Status

FOR COMMENT

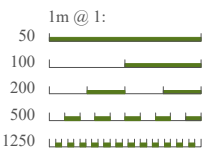

Unit 2

1:50 PROPOSED

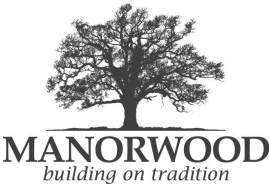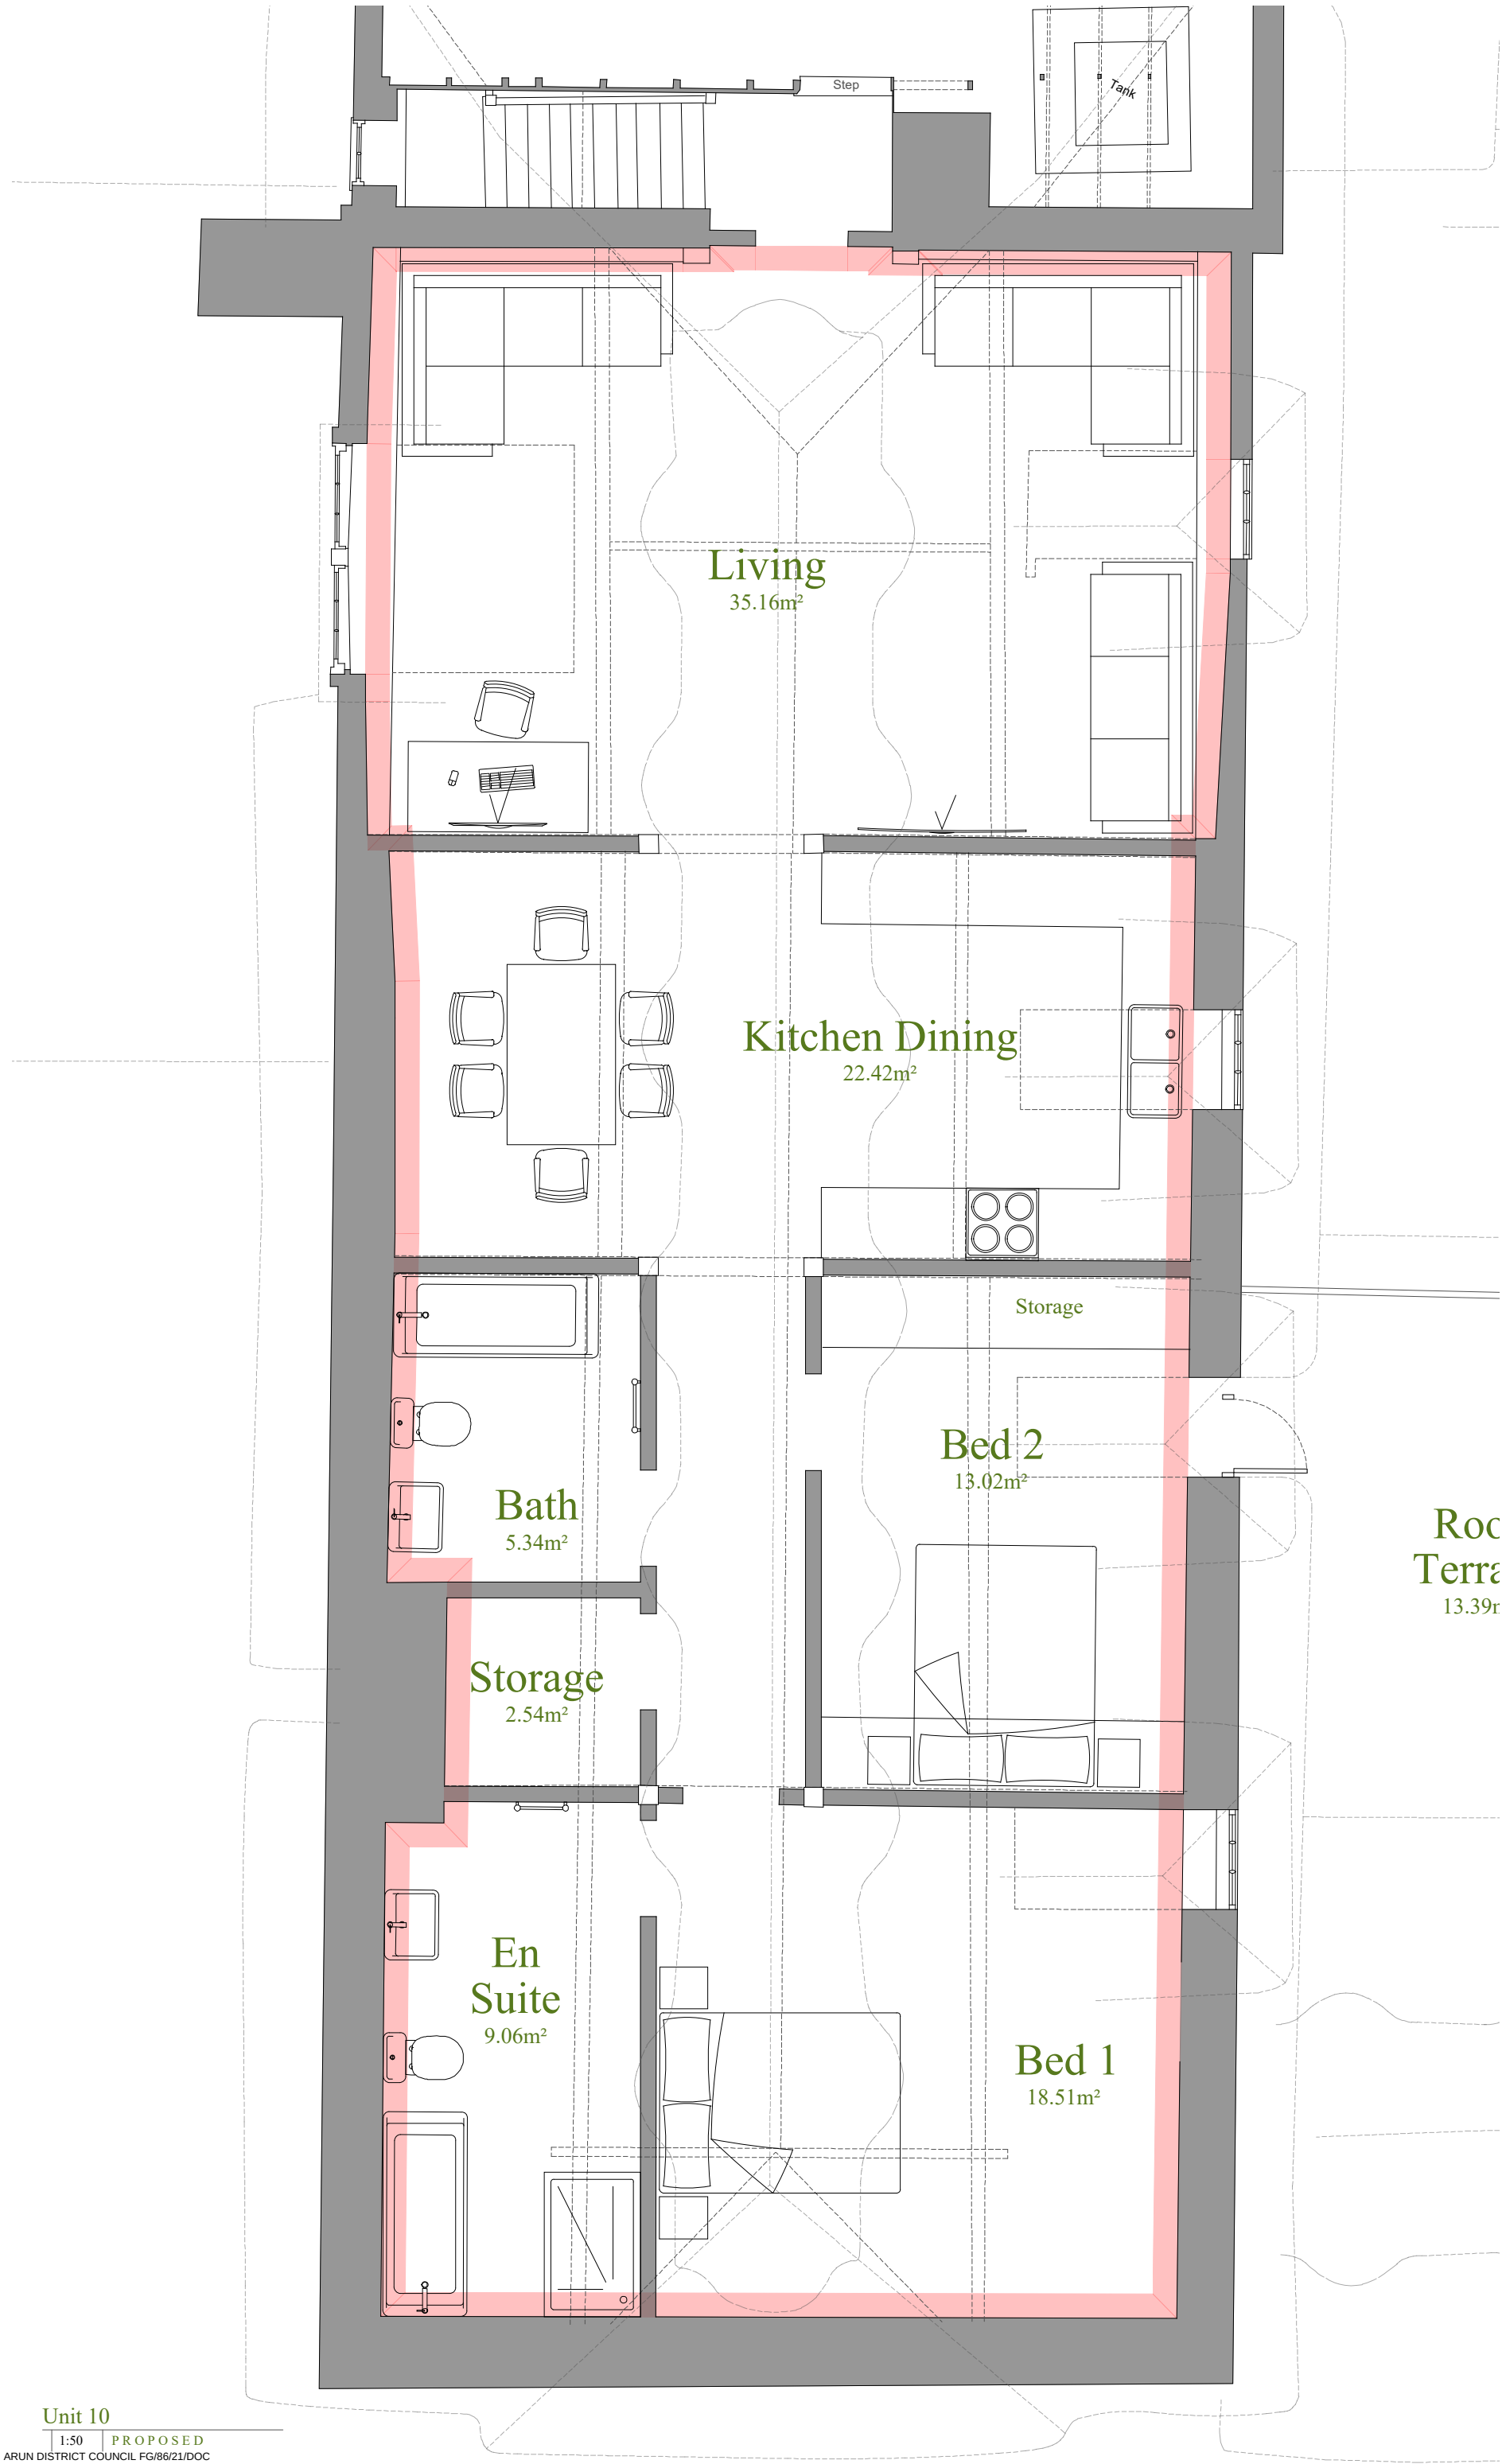

Suite 114
26 The Hornet
Chichester
West Sussex
PO19 7BB

tel: 01243 201 102
email: enquiries@manorwood.co.uk
web: www.manorwood.co.uk

This drawing is the copyright of
Manorwood Construction Ltd.

Do not scale from this drawing.

Exemptions to copyright and scaling
apply for Local Authority planning
purposes only.

All dimensions must be checked on
site prior to commencement of works.

Address
The Tudor Close,
Ferringham Lane, Ferring,
Worthing, West Sussex,
BN12 5NQ

Drawing
Proposed:
Unit 10 - 115.6m²

Scale @ A3
1:50

Drawn:	Issued:
09.08.2021	09.08.2021


Drawn By	Checked By
MD	BK



Job No.
210809_R0

Drawing No.
210809_R0_202

Revisions:
R.0

Status
FOR COMMENT

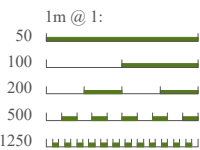

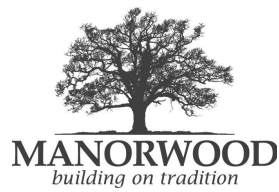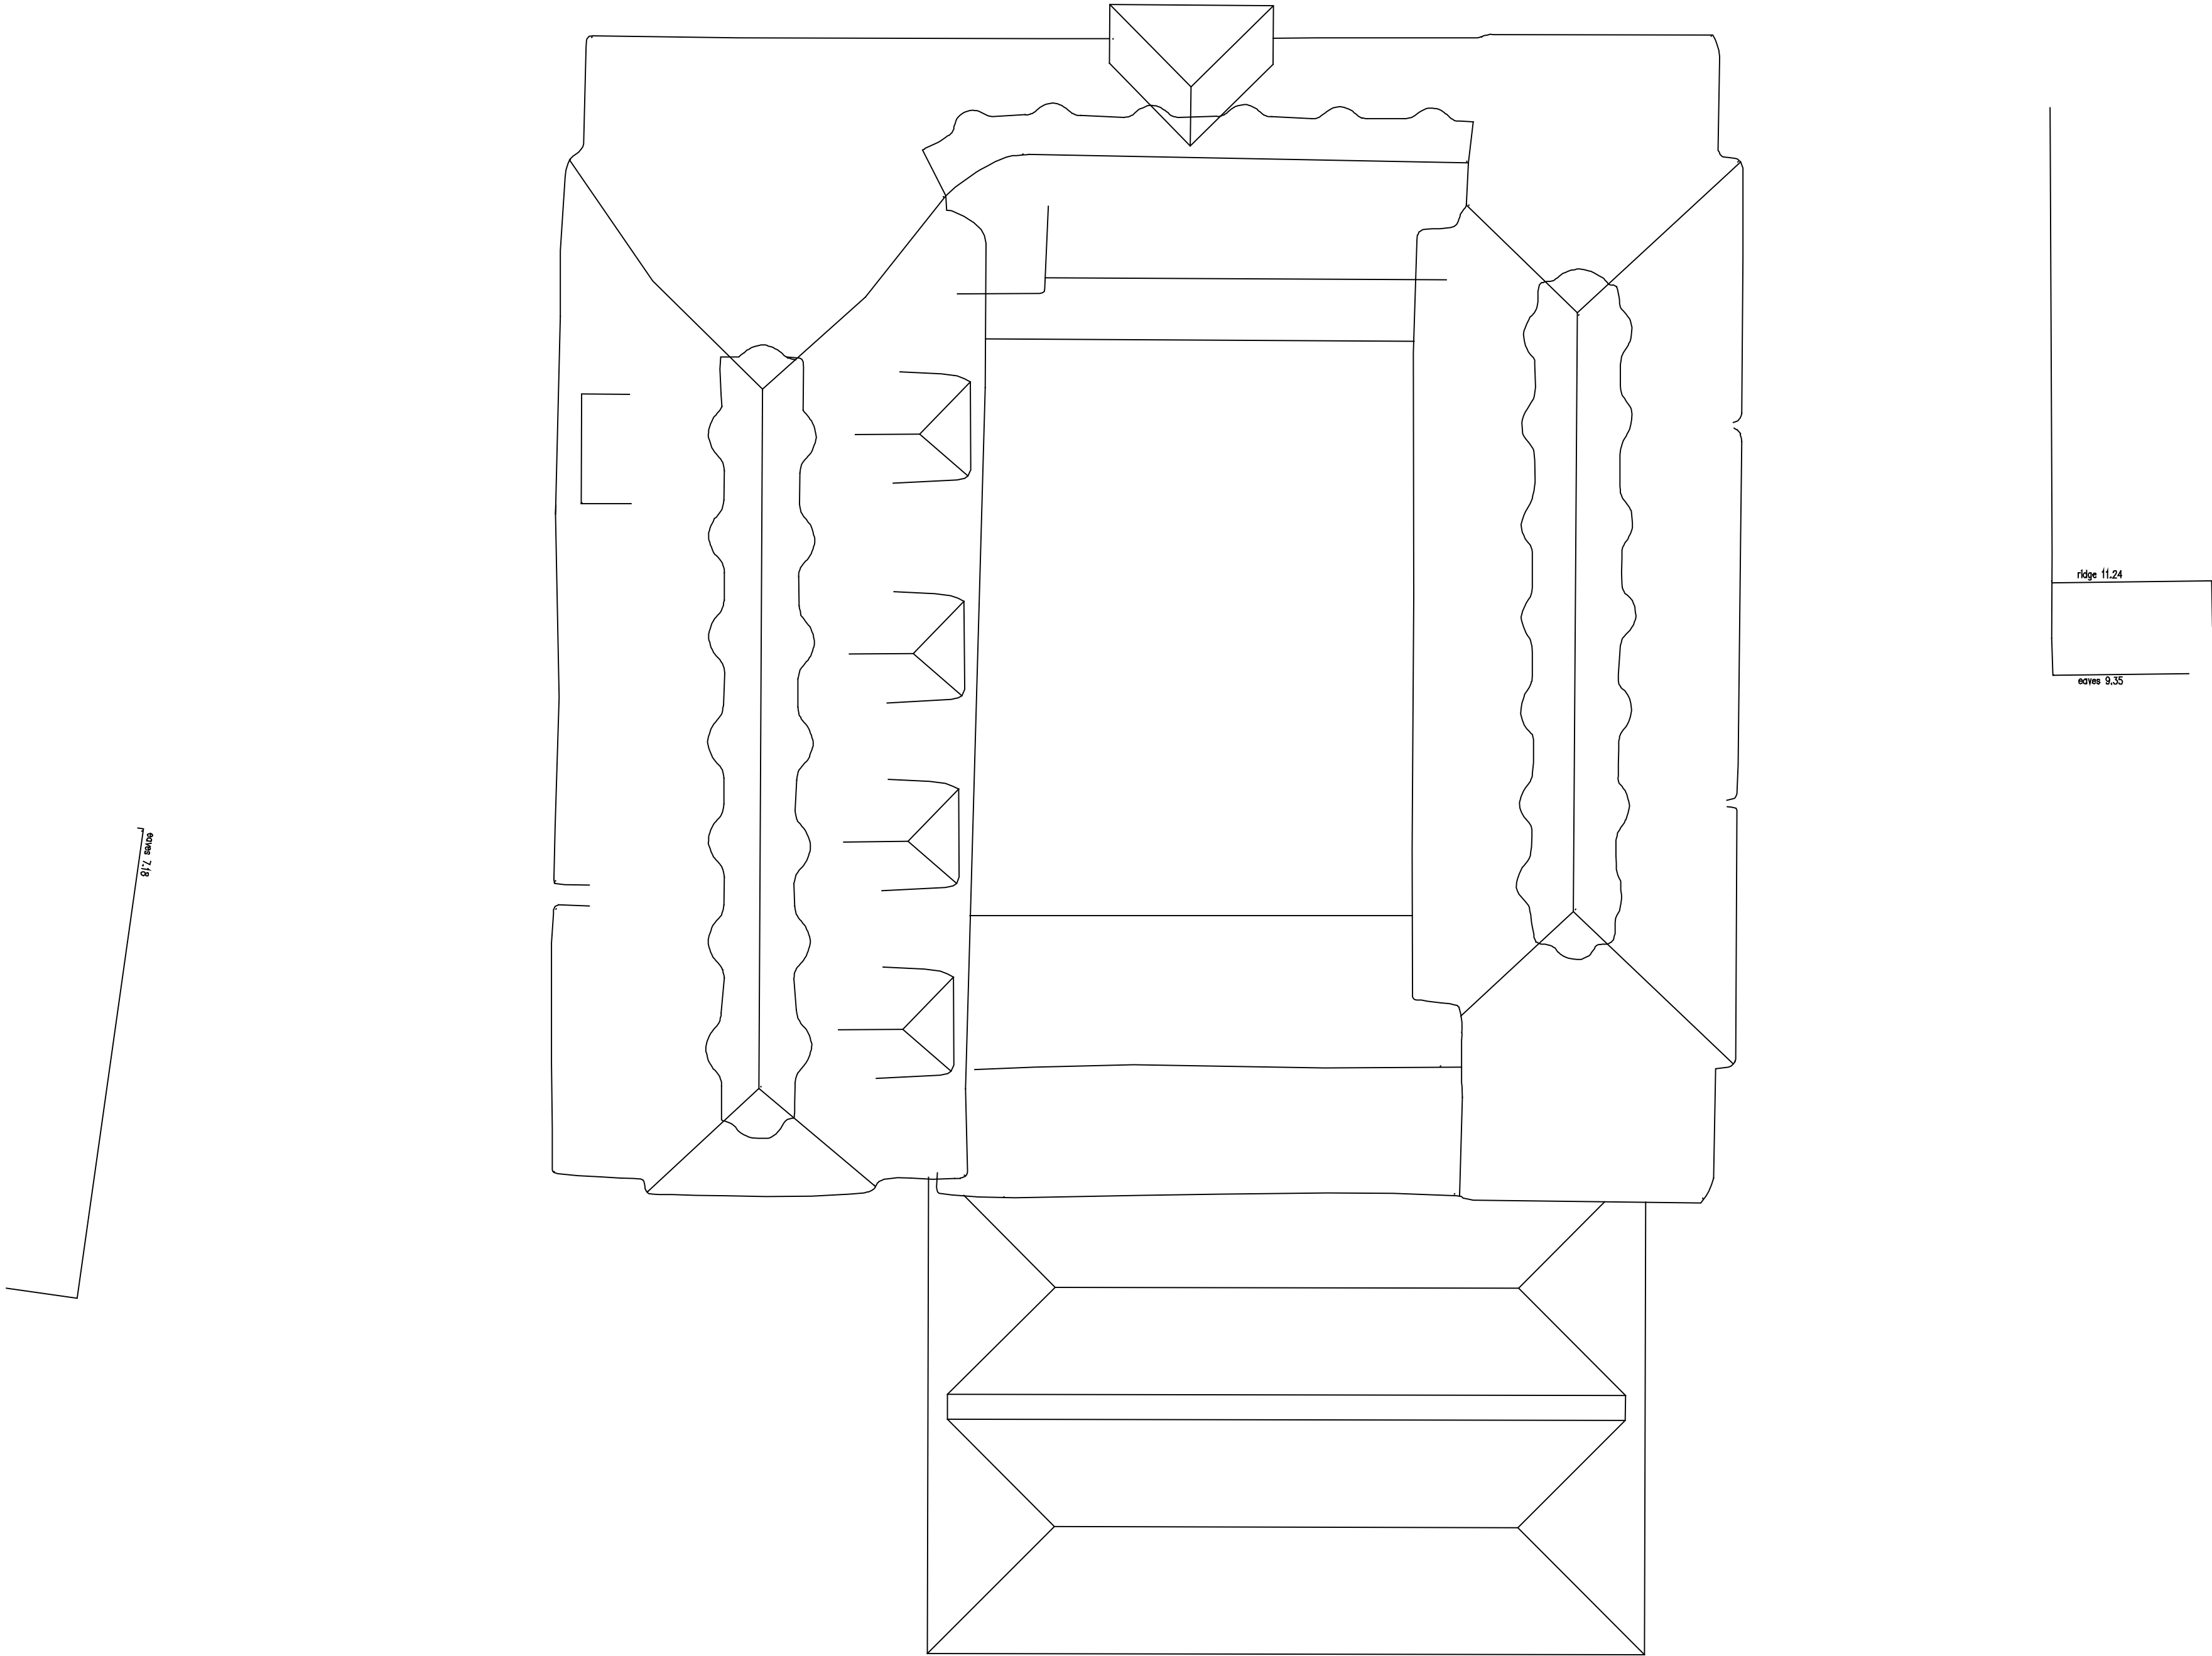

Suite 114
26 The Hornet
Chichester
West Sussex
PO19 7BB

tel: 01243 201 102
email: enquiries@manorwood.co.uk
web: www.manorwood.co.uk

This drawing is the copyright of
Manorwood Construction Ltd.
Do not scale from this drawing.

Exemptions to copyright and scaling
apply for Local Authority planning
purposes only.

All dimensions must be checked on
site prior to commencement of works.

Address
The Tudor Close,
Ferringham Lane, Ferring,
Worthing, West Sussex,
BN12 5NQ

Drawing
Proposed:
Roof Plan

Scale @ A2
1:100


Drawn: 09.08.2021	Issued: 09.08.2021
Drawn By MD	Checked By BK

Job No.
210809_R0

Drawing No.
210809_R0_203

Revisions:
R.0

Status
FOR COMMENT

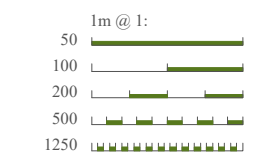

Suite 114
26 The Hornet
Chichester
West Sussex
PO19 7BB

tel: 01243 201 102
email: enquiries@manorwood.co.uk
web: www.manorwood.co.uk

This drawing is the copyright of
Manorwood Construction Ltd.

Do not scale from this drawing.

Exemptions to copyright and scaling
apply for Local Authority planning
purposes only.

All dimensions must be checked on
site prior to commencement of works.

Address

The Tudor Close,
Ferringham Lane, Ferring,
Worthing, West Sussex,
BN12 5NQ

Drawing

Proposed:

North & South

Scale @ A3

1:100

Drawn:	Issued:
09.08.2021	09.08.2021
Drawn By	Checked By
MD	BK


Job No.
210809_R0

Drawing No.
210809_R0_204

Revisions:
R.0


Status

FOR COMMENT

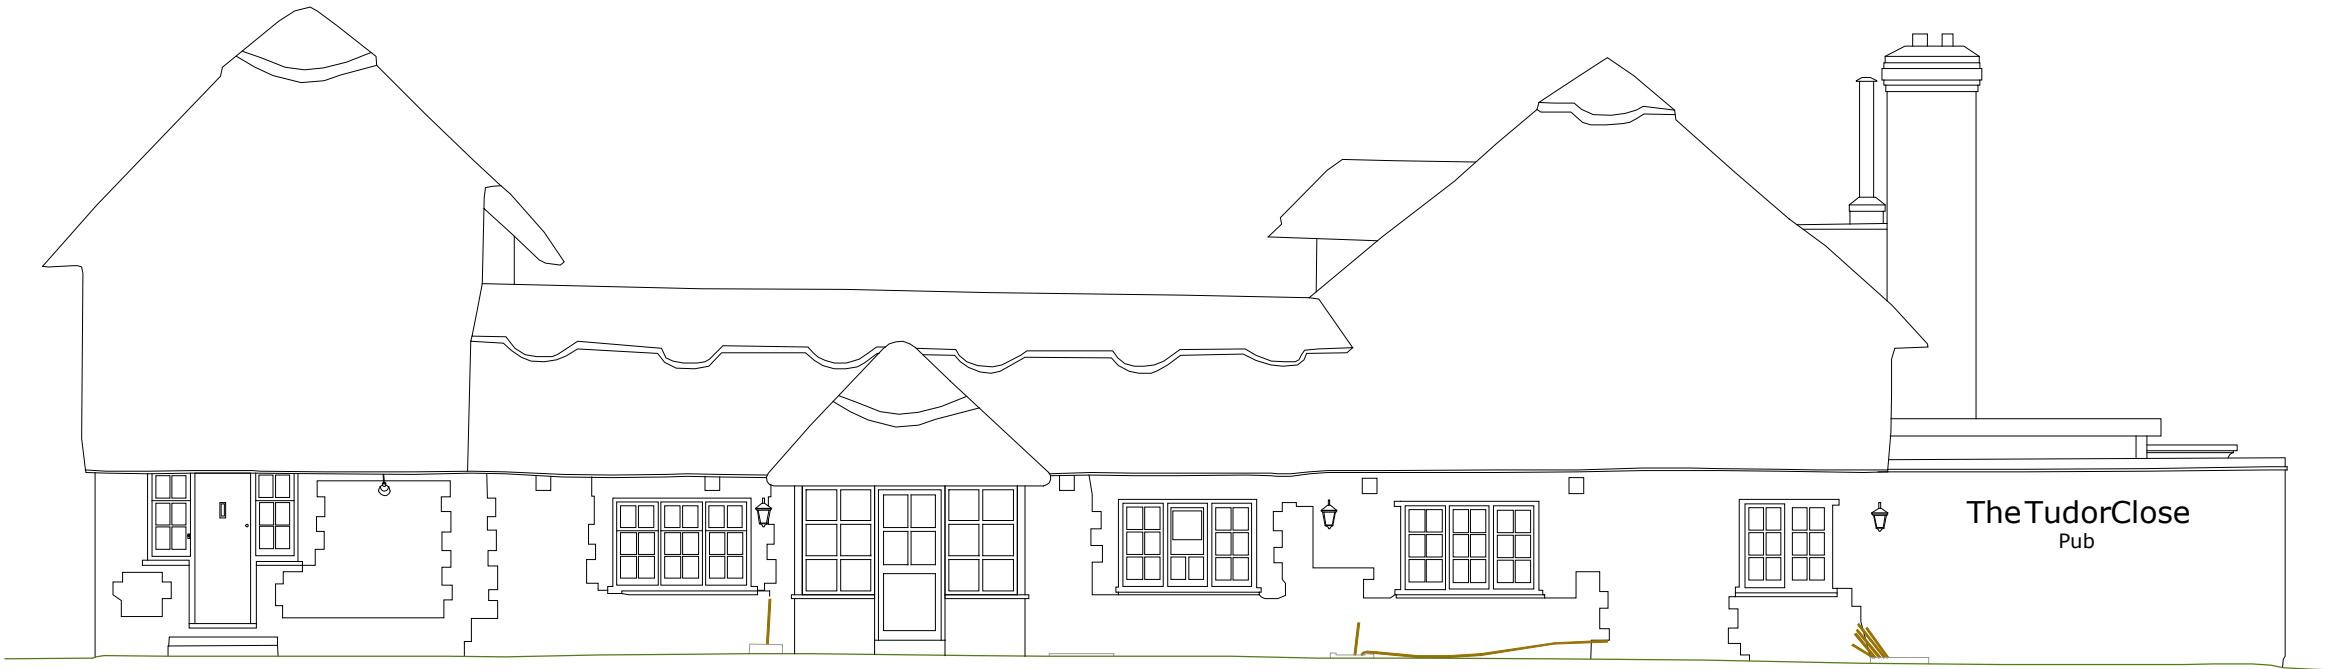

North


1:100 | PROPOSED

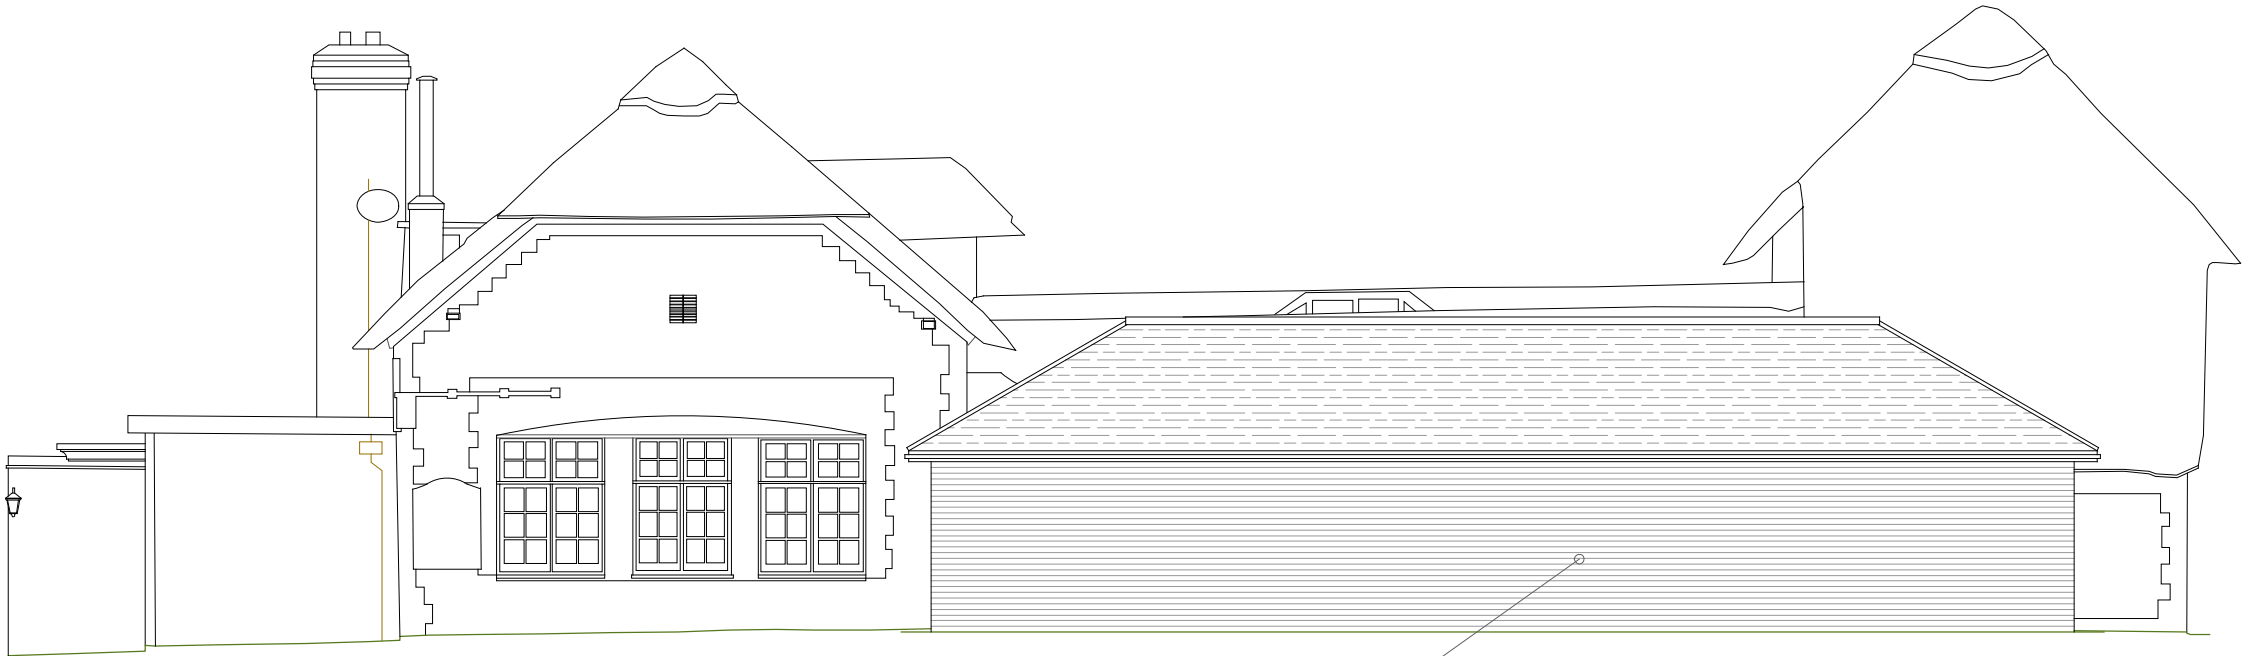

South

1:100 | PROPOSED

Approved bungalows

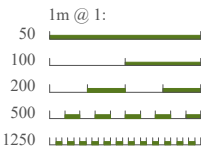

Address

The Tudor Close,
Ferringham Lane, Ferring,
Worthing, West Sussex,
BN12 5NQ

Drawing

Proposed:

East & West

Scale @ A3

1:100

Drawn:	Issued:
09.08.2021	09.08.2021
Drawn By	Checked By
MD	BK

Job No.
210809_R0

Drawing No.
210809_R0_205


Revisions:
R.0

Status
FOR COMMENT




East
1:100 | PROPOSED

Approved bungalows

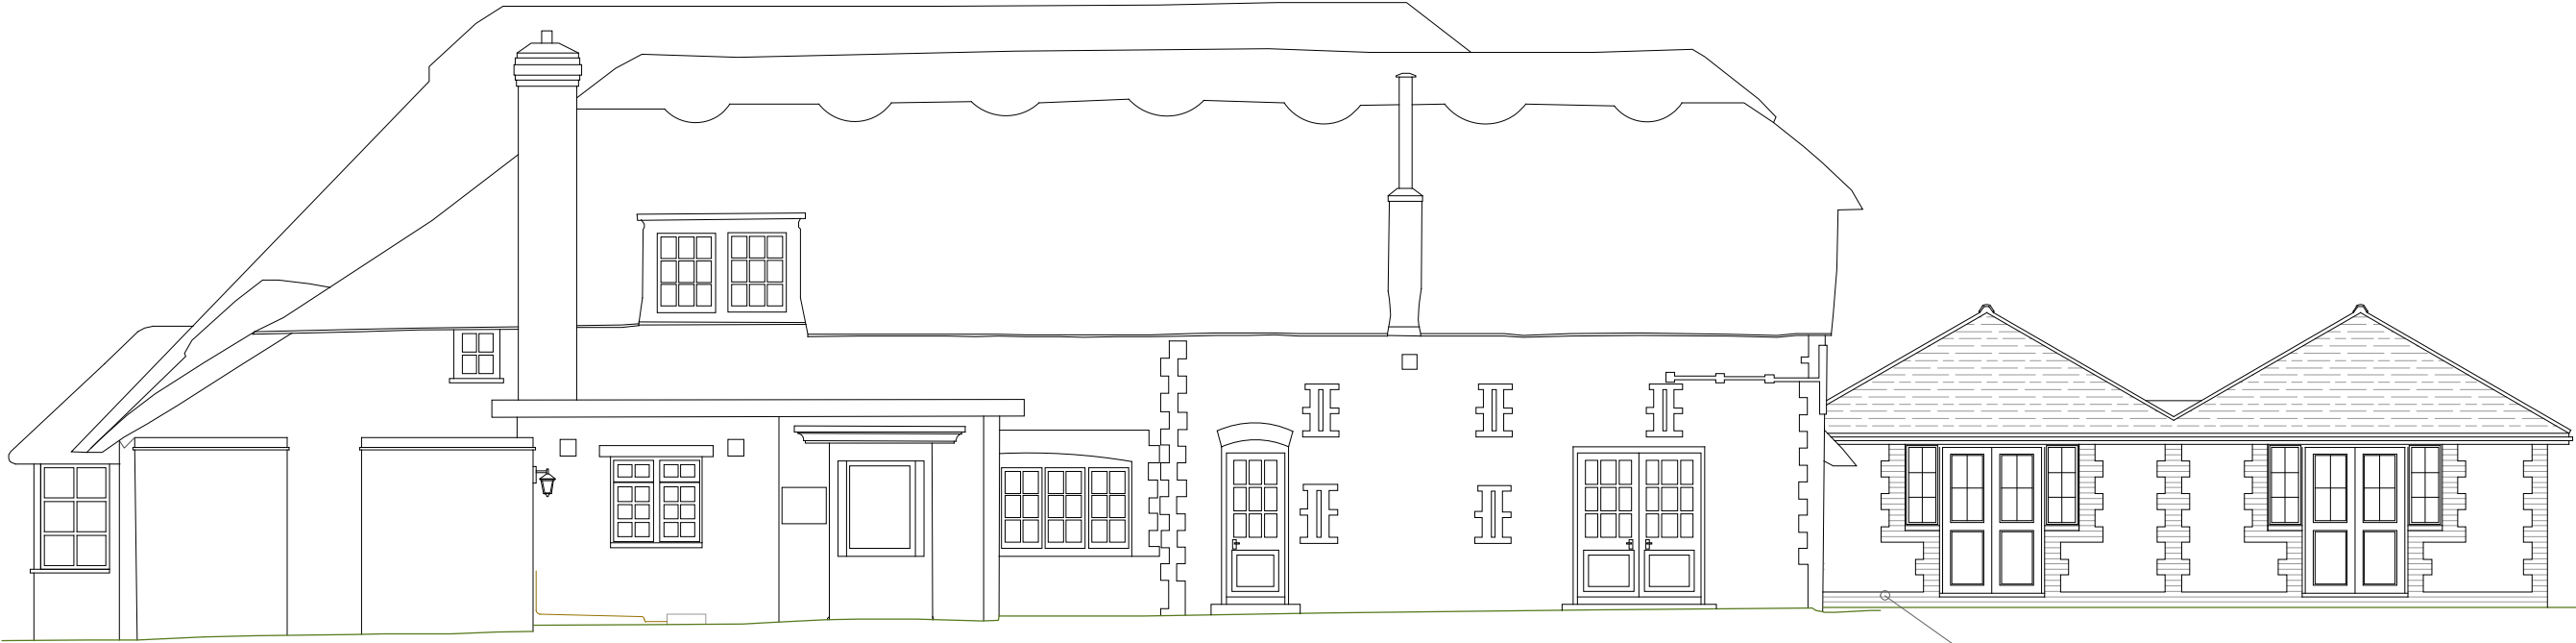

West
1:100 | PROPOSED

Approved bungalows

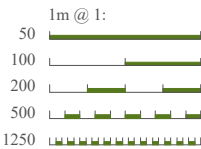

Address

The Tudor Close,
Ferringham Lane, Ferring,
Worthing, West Sussex,
BN12 5NQ

Drawing

Proposed:

Internal West Elevation

Scale @ A3

1:100

Drawn:	Issued:
09.08.2021	09.08.2021
Drawn By	Checked By
MD	BK

Job No.
210809_R0

Drawing No.
210809_R0_206

Revisions:
R.0

Status

FOR COMMENT



Internal West Elevation

1:100 | PROPOSED

