




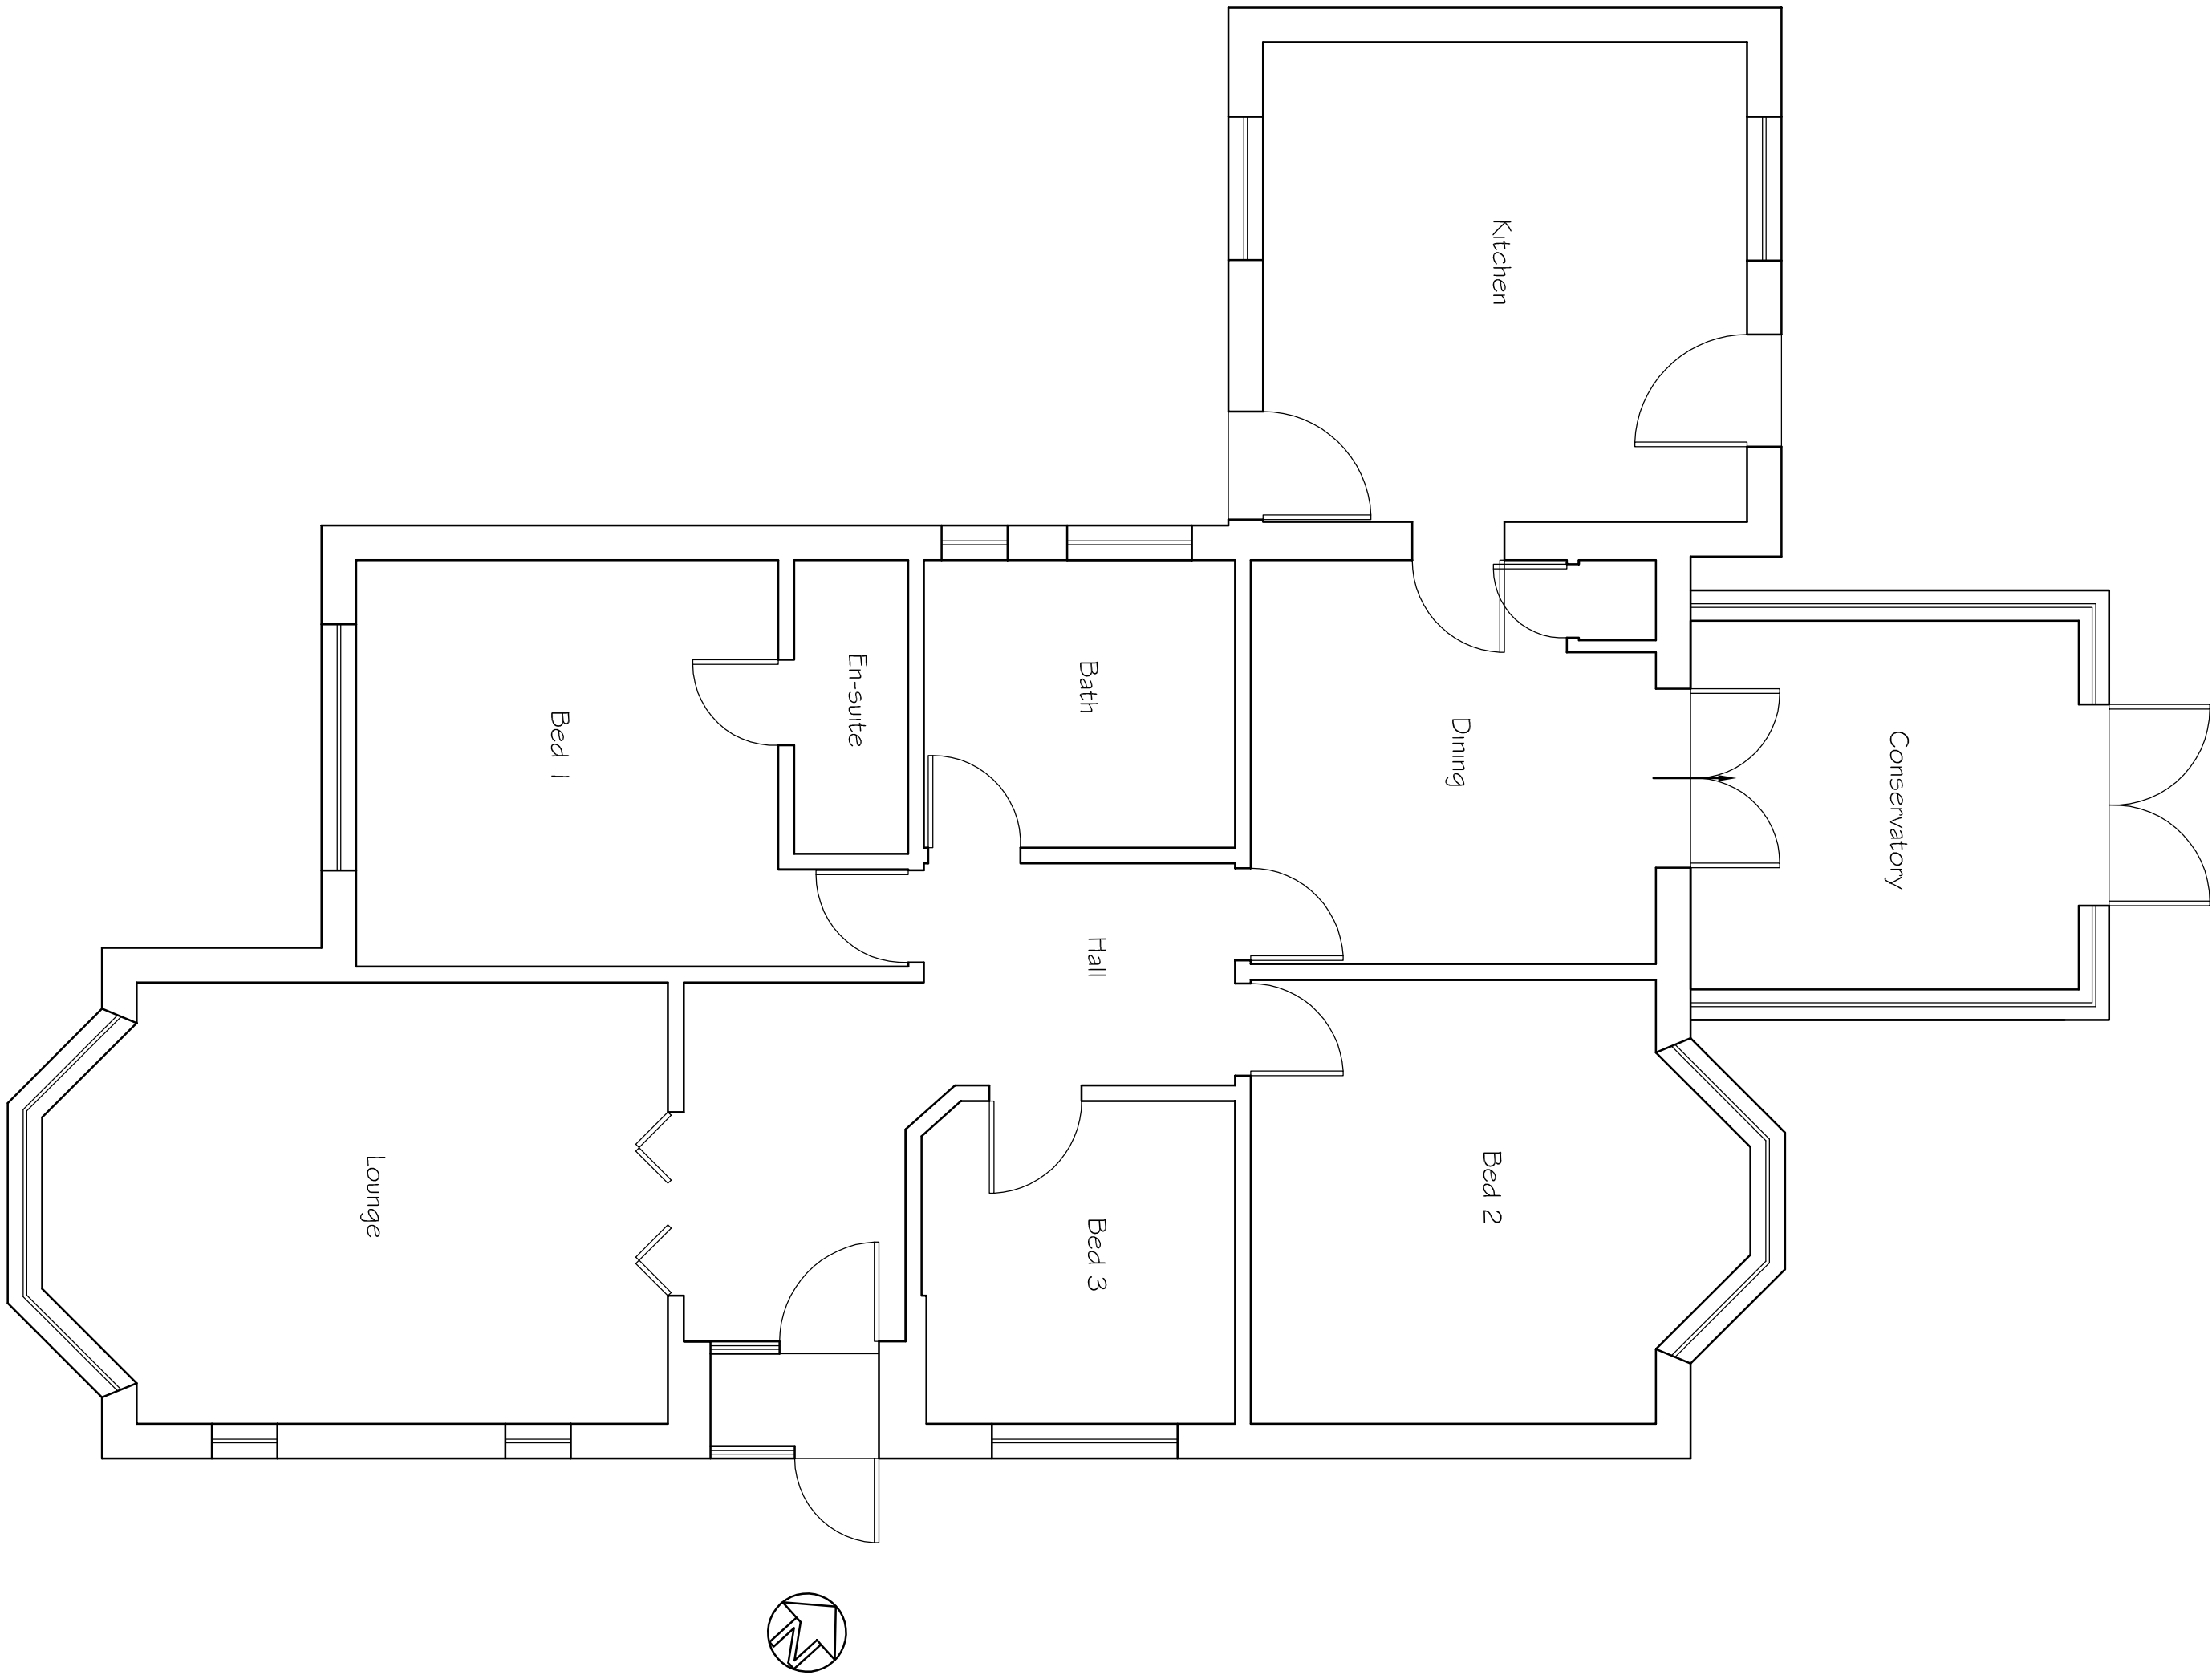

Existing Ground Floor Plan

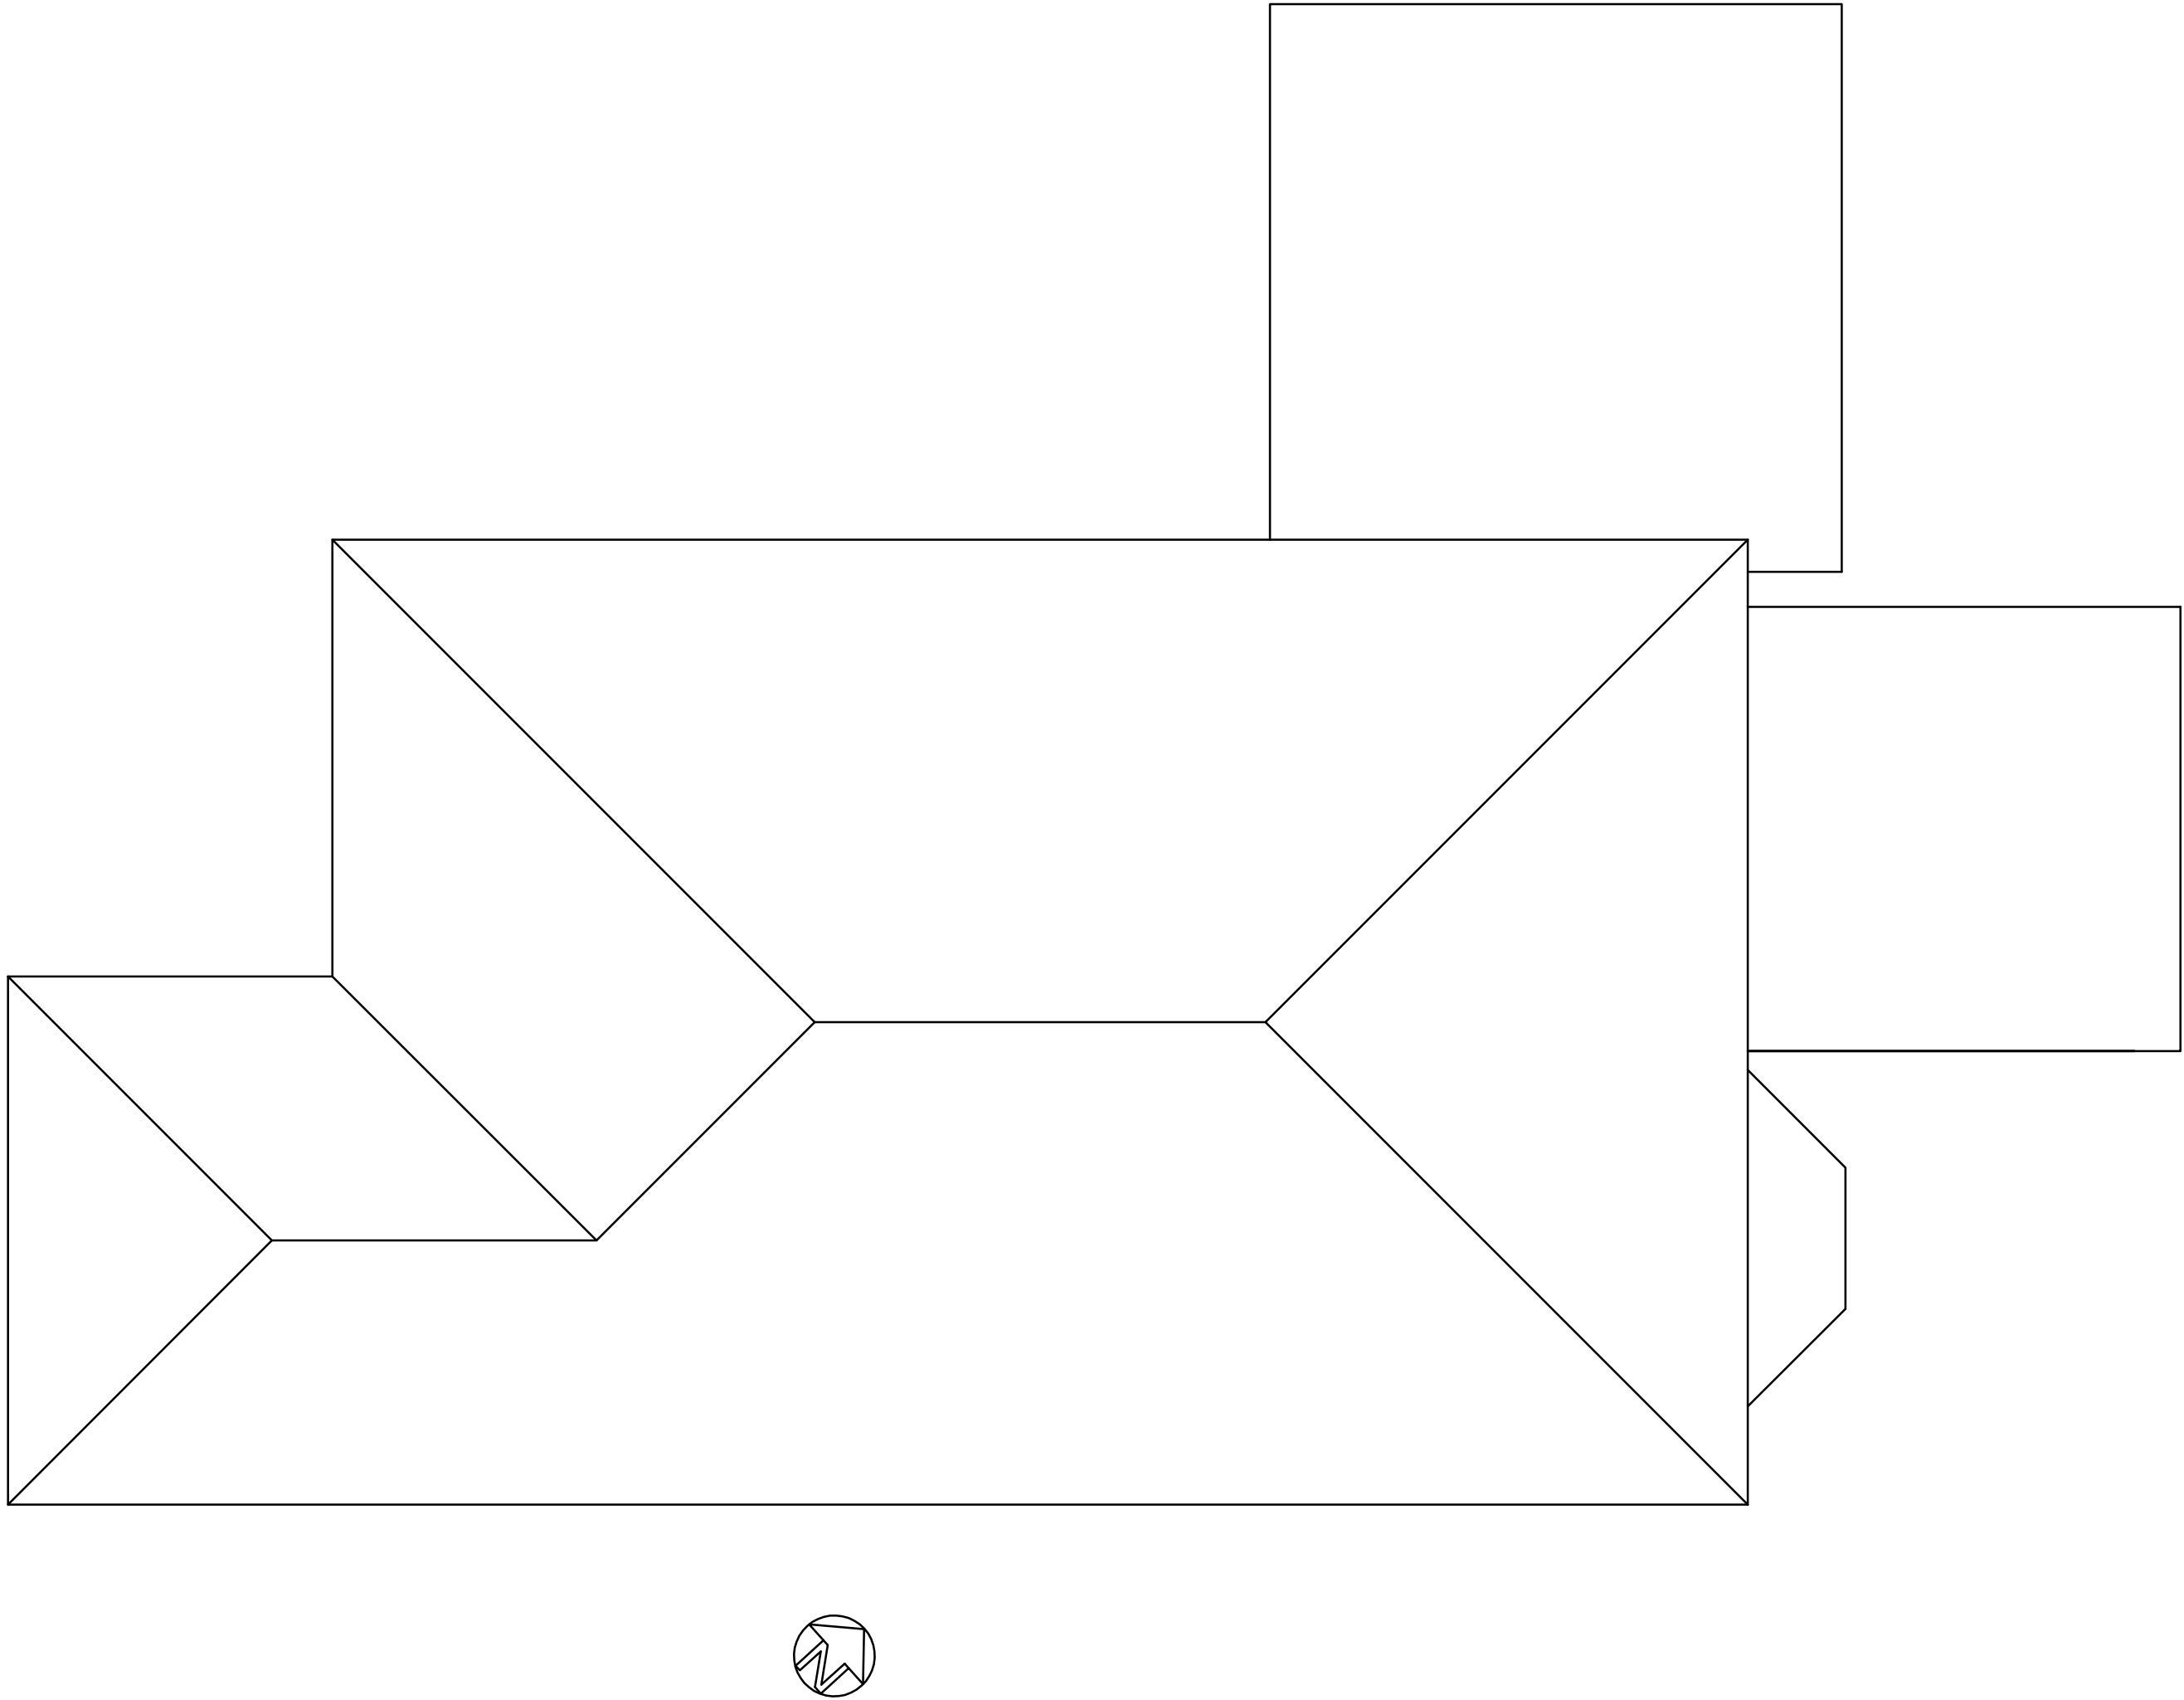

Existing Roof Plan

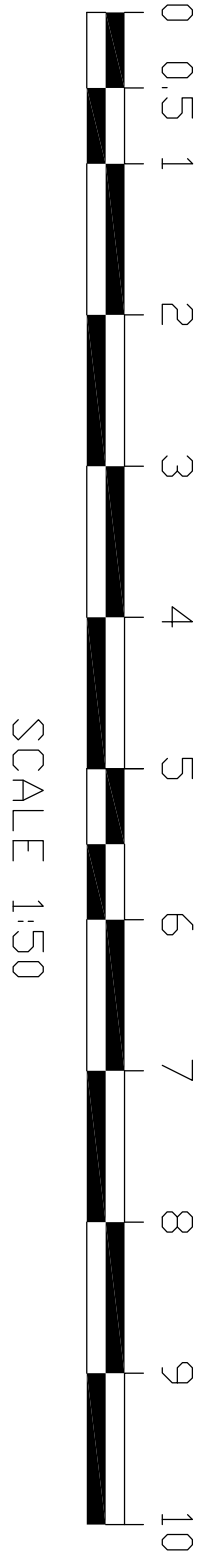

Tony Rogers Building Consultants Address: 40 Dawn Crescent, Upper Beeding West Sussex, BN44 3WH Telephone: 01903 815225 Fax: 01903 815225	
Rev:	Revision Description:
Date:	
Client: Mr & Mrs R Gallagher	
Address: 6 Alpyde Close Ferring West Sussex BN12 5BJ	
Project: Single storey rear extension and alterations	
Scale: 1:50 Paper Size A1	
Date: August 2026	
Drawing No: 26/1636/01	
Drawn By: AWR	Revision: