




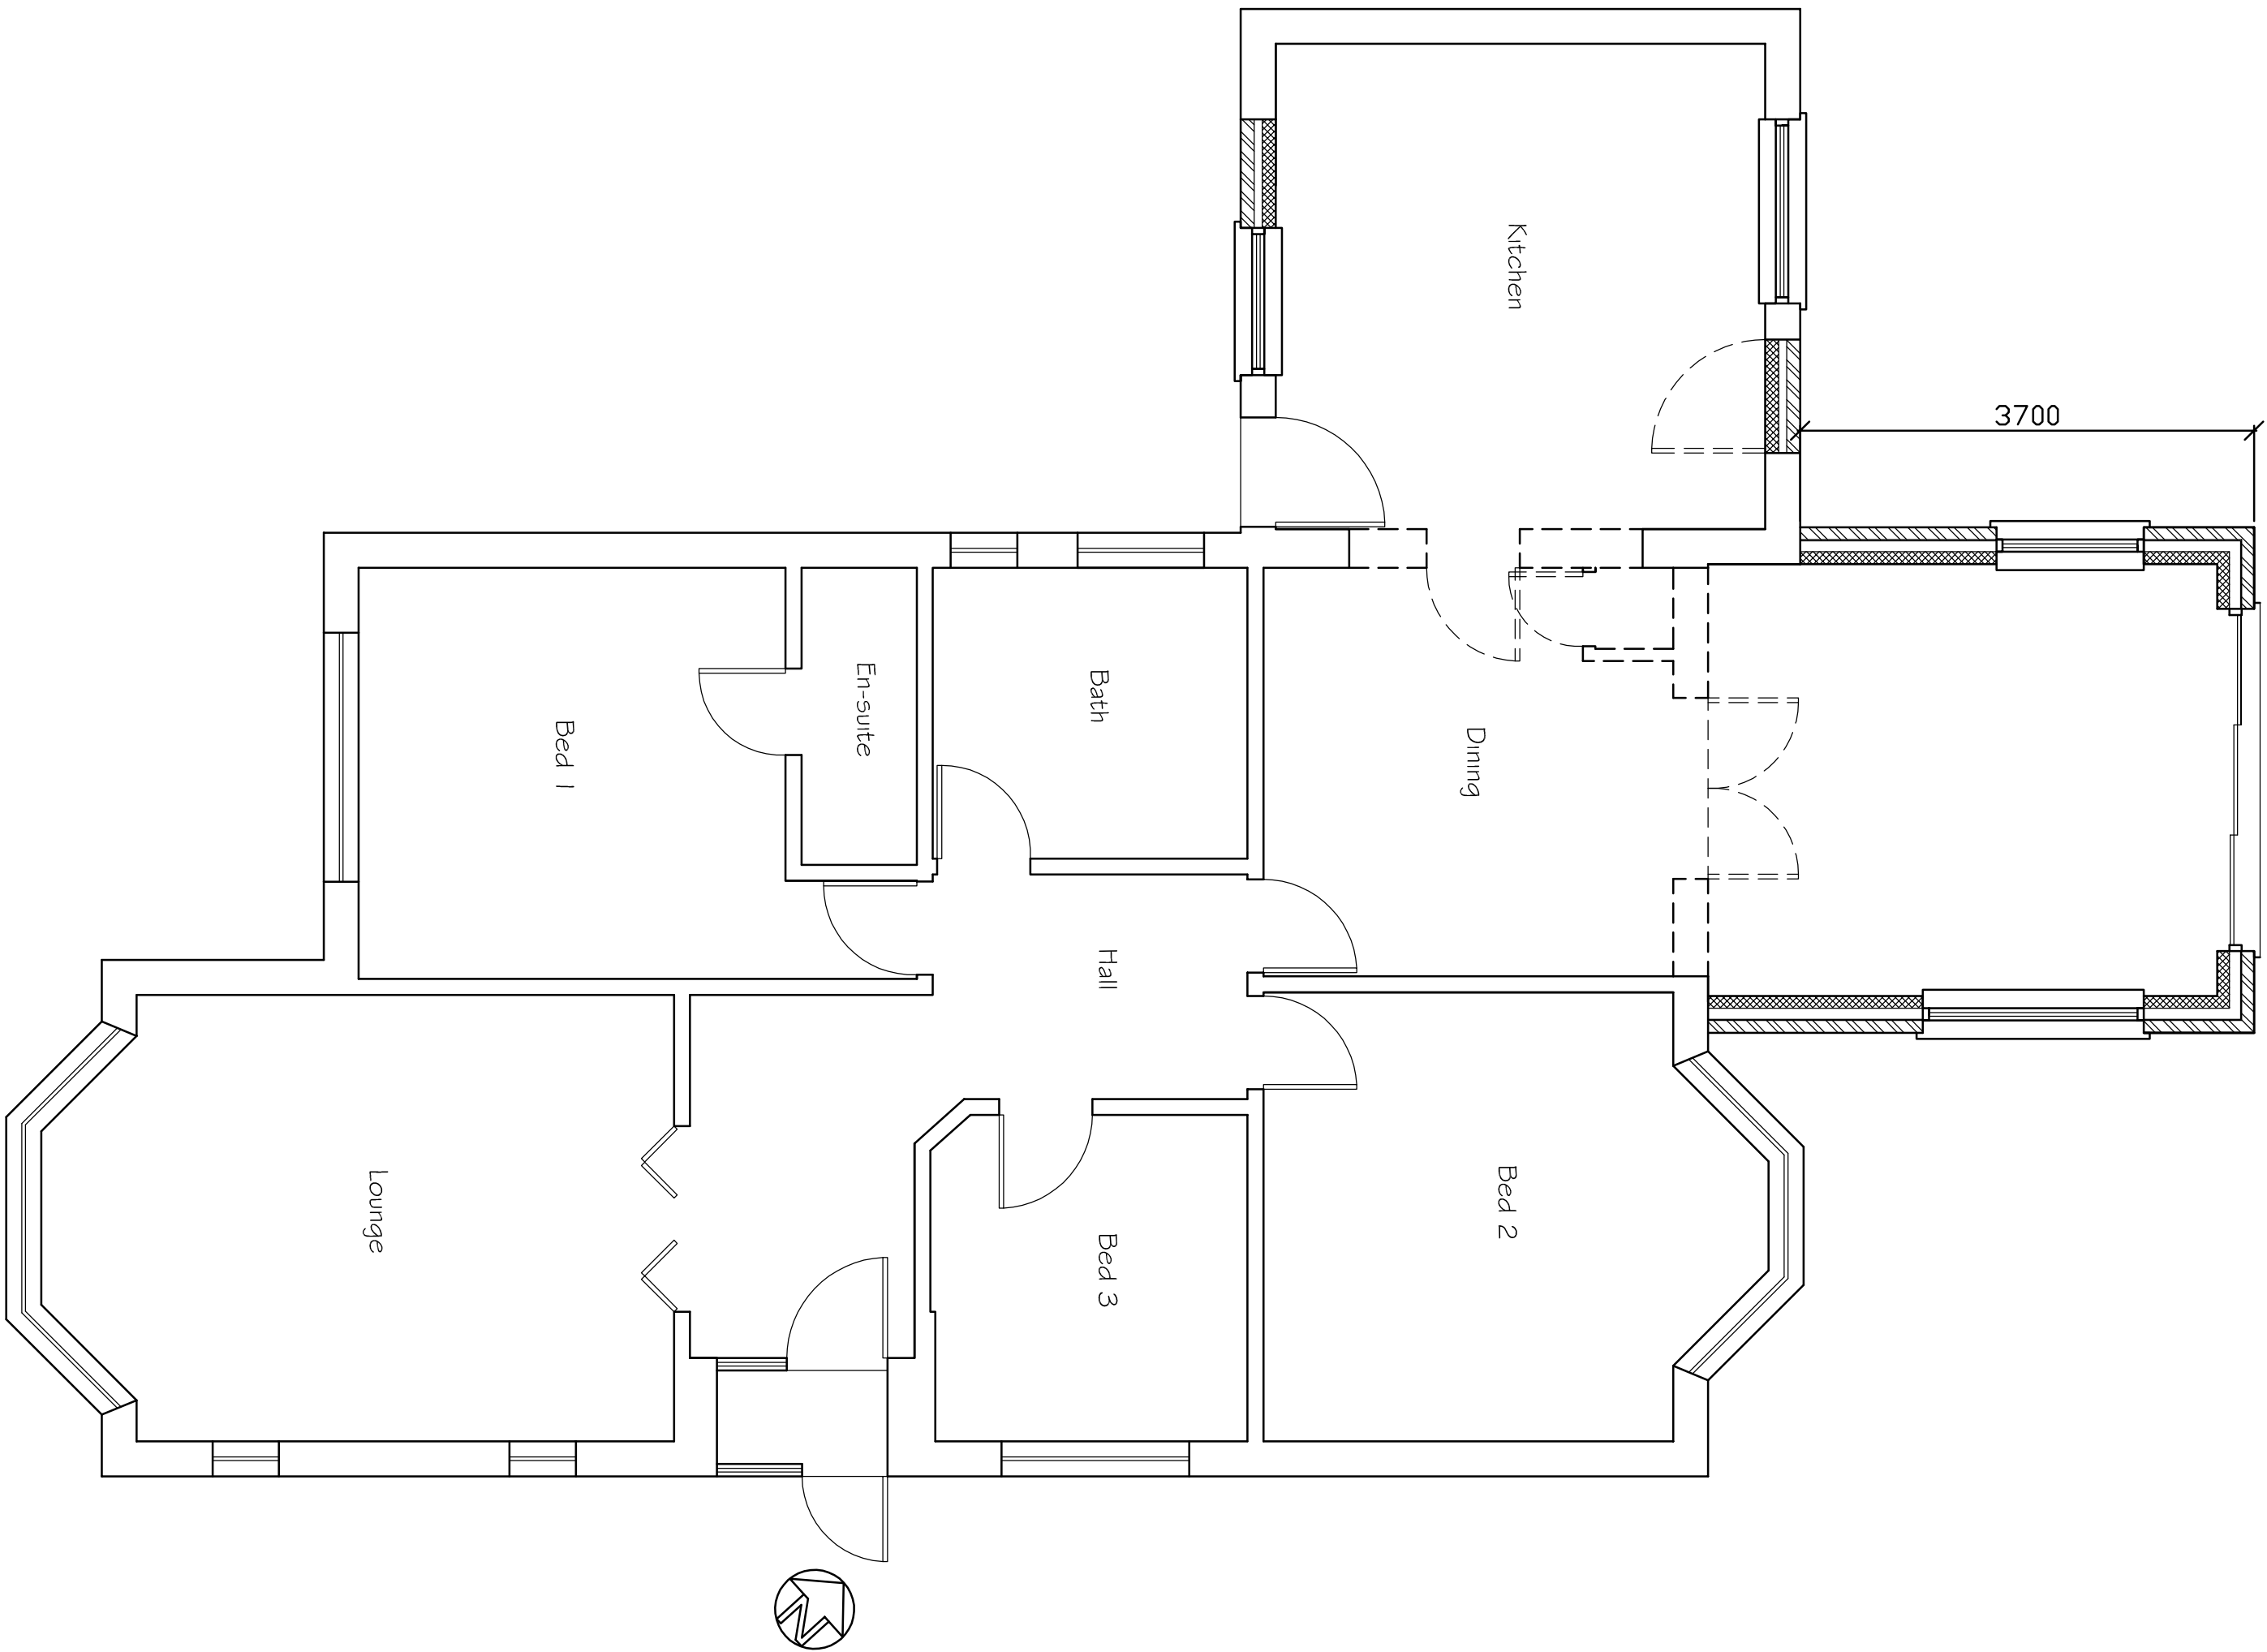

Proposed Ground Floor Plan

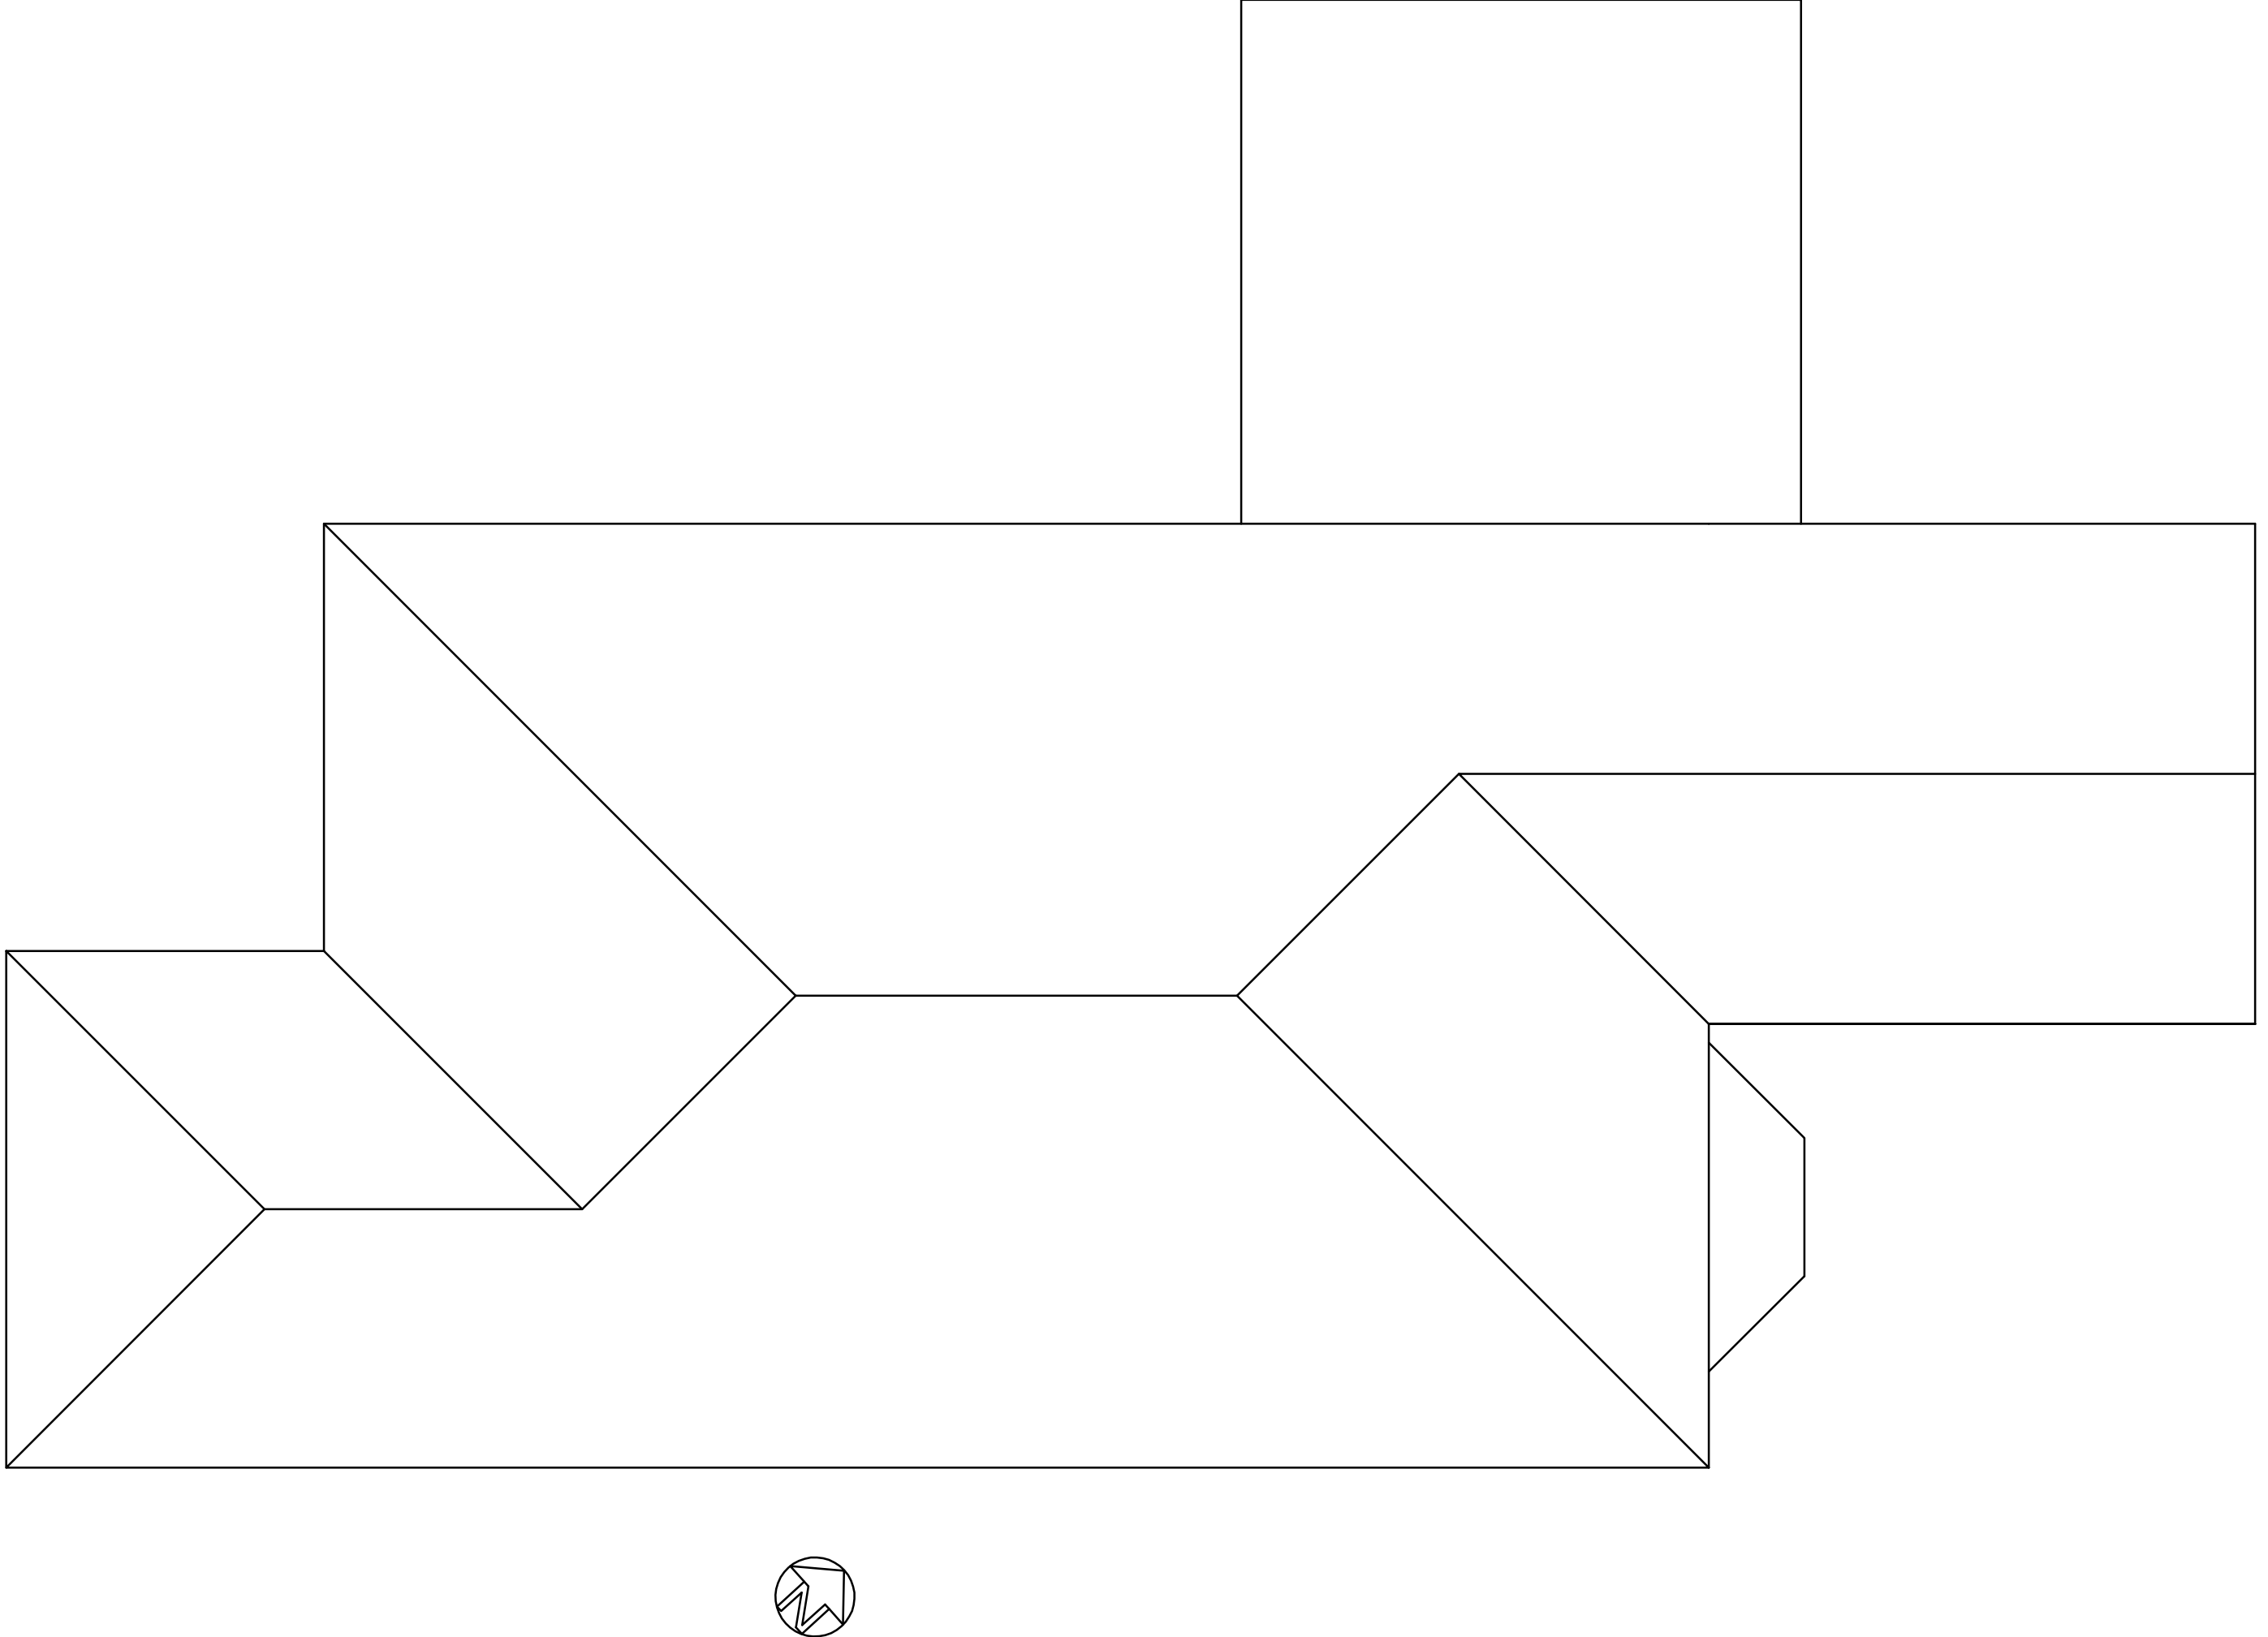

Proposed Roof Plan

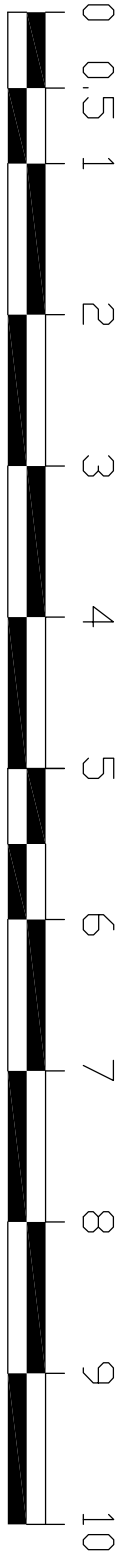

SCALE 1:50

Tony Rogers Building Consultants Address: 40 Dawn Crescent, Upper Beeding West Sussex, BN44 3WH Telephone: 01903 815225 Fax: 01903 815225	
Rev:	Revision Description:
Client:	Mr & Mrs R Gallagher
Address:	6 Alpyde Close Ferring West Sussex BN12 5BJ
Project:	Single storey rear extension and alterations
Scale:	1:50
Paper Size	A1
Date:	August 2026
Drawing No:	26/1636/02
Drawn By:	AWR
Revision:	