


10 metres @ 1:100 on A3

1 metre @ 1:100 on A3

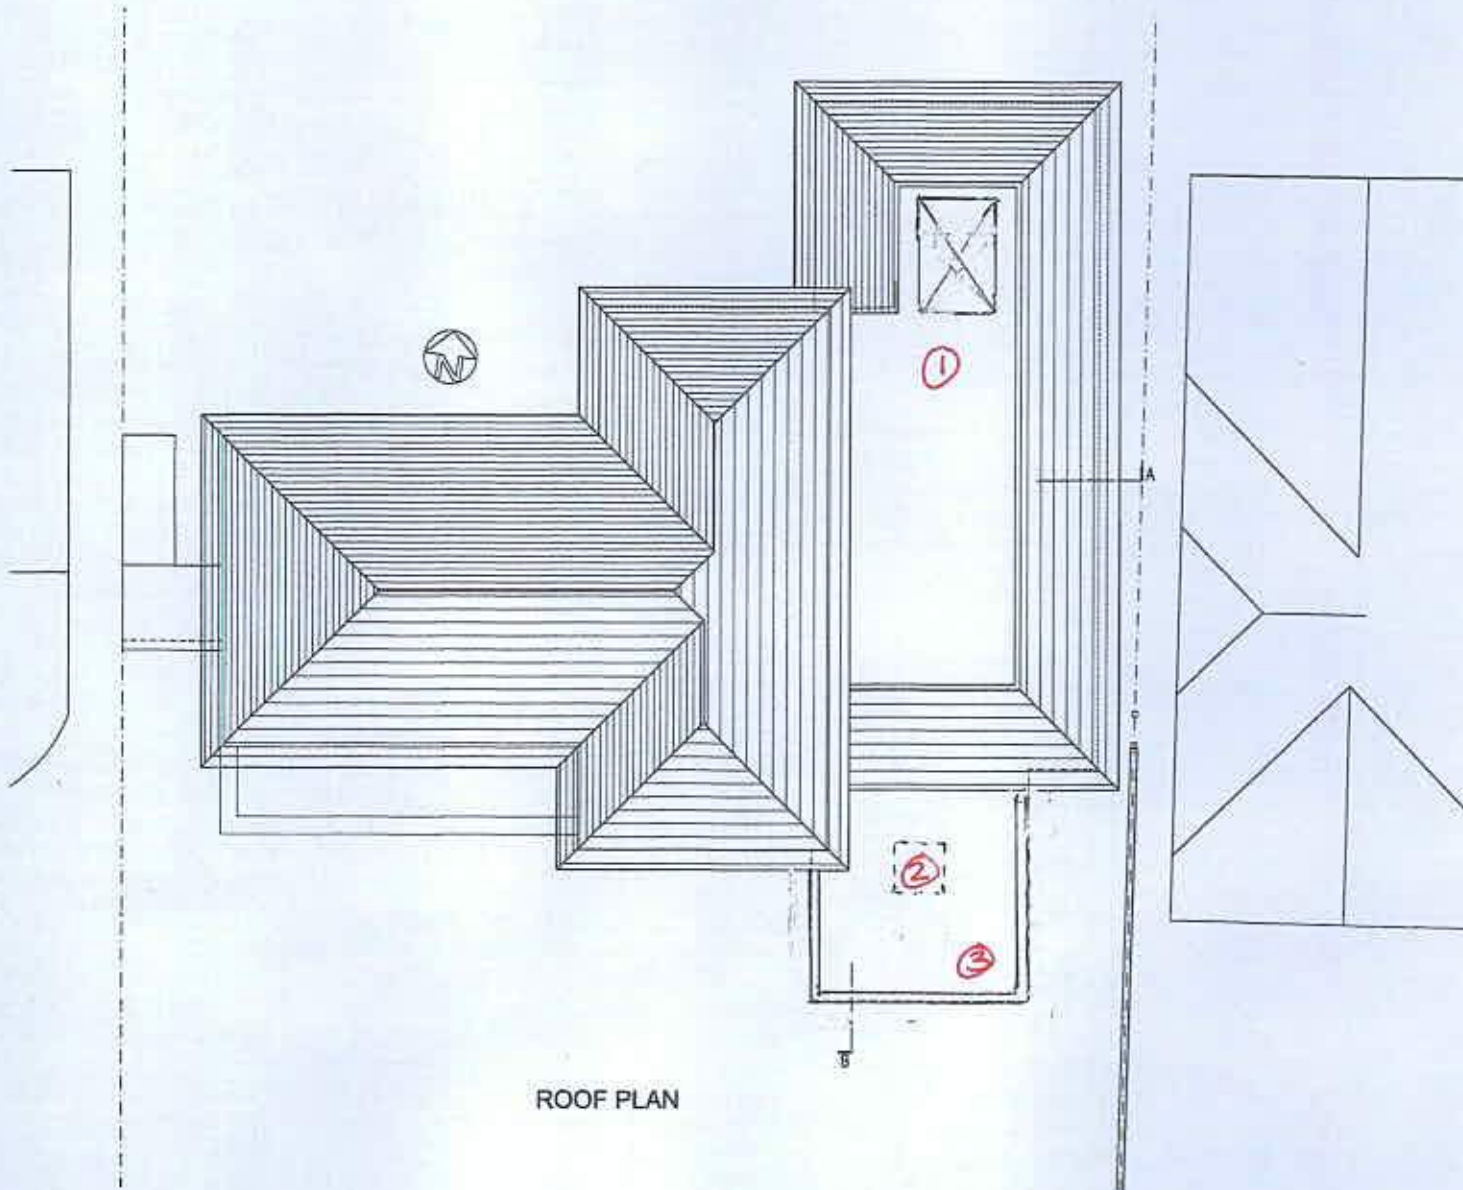

ROOF PLAN

- ① Length of lantern changed
- ② 1m sq. roof light
- ③ Height & width of garage changed.

D Side Extension moved back
C Single storey side Jul 17
B Extension reduced Oct.16

Rev	Date
These drawings should be approved by local authority Building Control or other appropriate Statutory Authority prior to commencement of the work.	
Be responsible to be noted from this drawing as drawings to be checked on site. The drawing is complete.	
Name Sue Wheeler	
Project 5 Sea Drive Farning	
Drawing Planning Applications Proposed Roof Plan	
Scale 1:100 GAD	Date 17.02.18
Drawn CH	
# Room 204 Mrs. J. Hall 0113 4761	
Tel: 0113 294217 Fax: 0113 294217 Email: info@hough.co.uk	
Clative Hough Architects Ltd	
CH 782 /009	

AWI