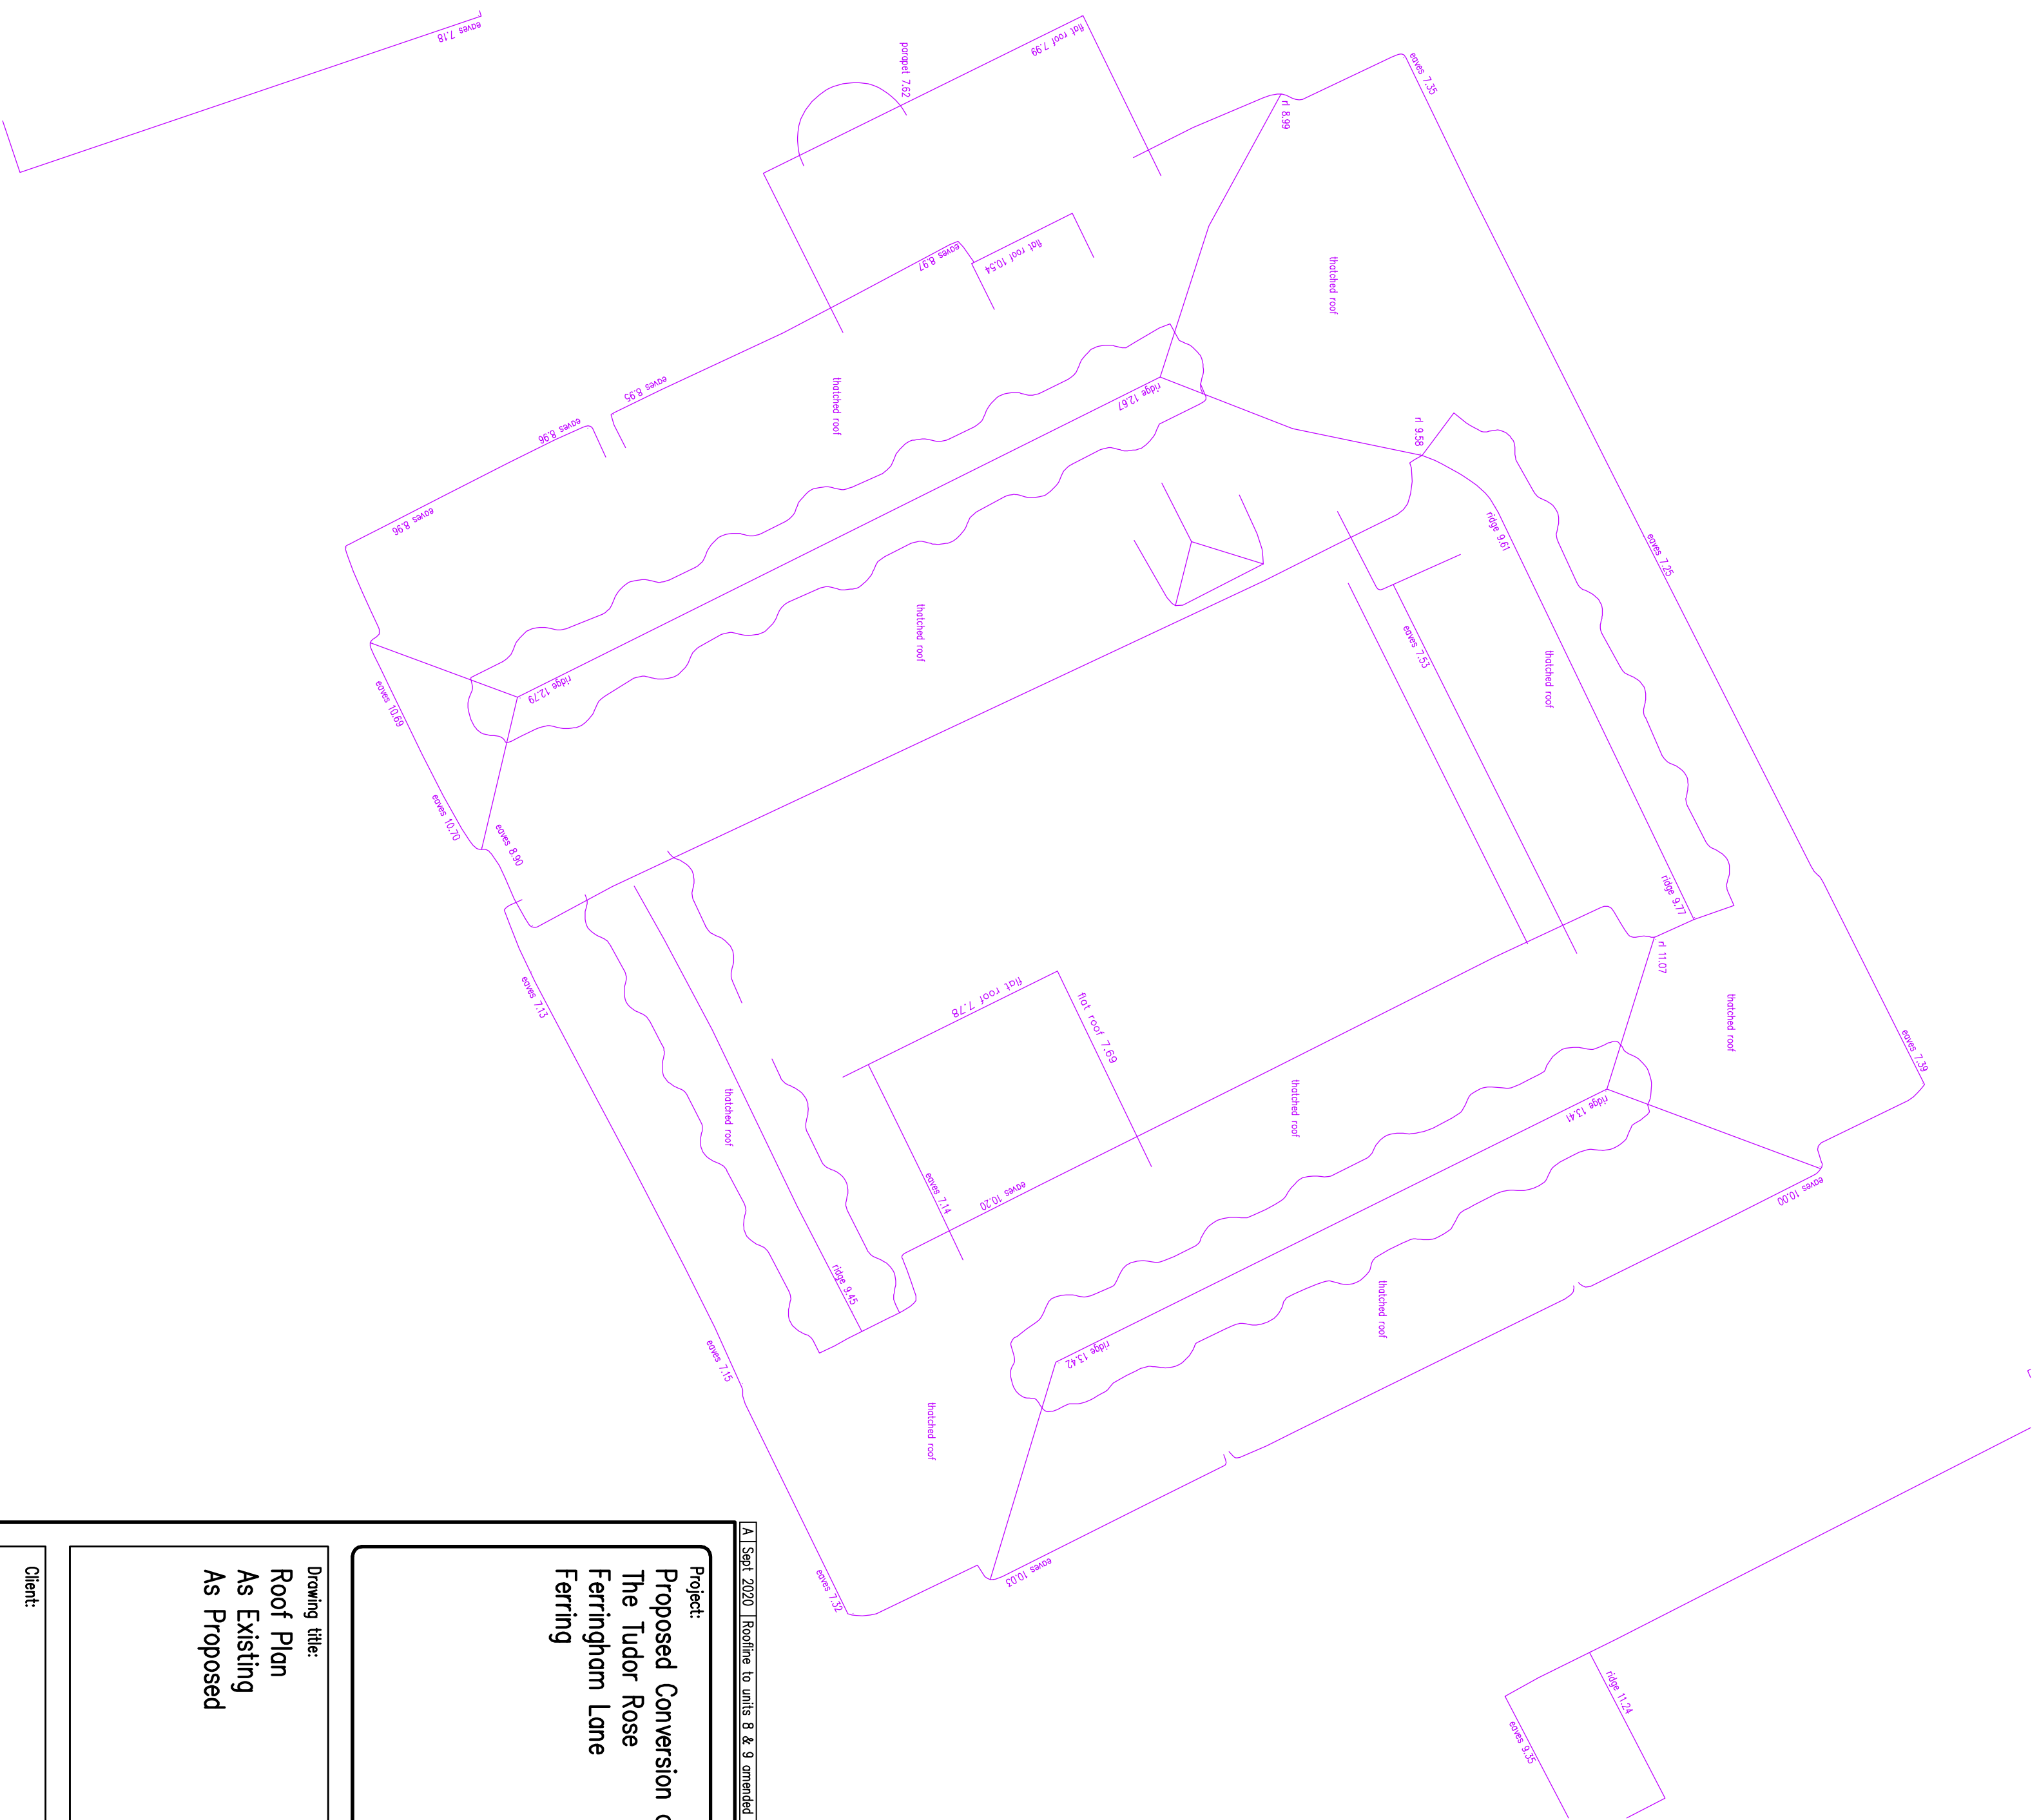


Project: The Tudor Rose Ferringham Lane Ferring		Drawing title: Roof Plan As Existing As Proposed		Client:	
Scale: 1:100 @ A1		Copyright of: Clive Voller Associates Chartered Building Surveyors Garden Cottage Farm Lane Ditchling BN6 8JN Tel: 01444 871010 Fax: 01444 870099 Web: www.clivevoller.com		Rev'n A	
Date: Jan 2020		Drawn: deryl		Proj. No. 3932-C5	
					