



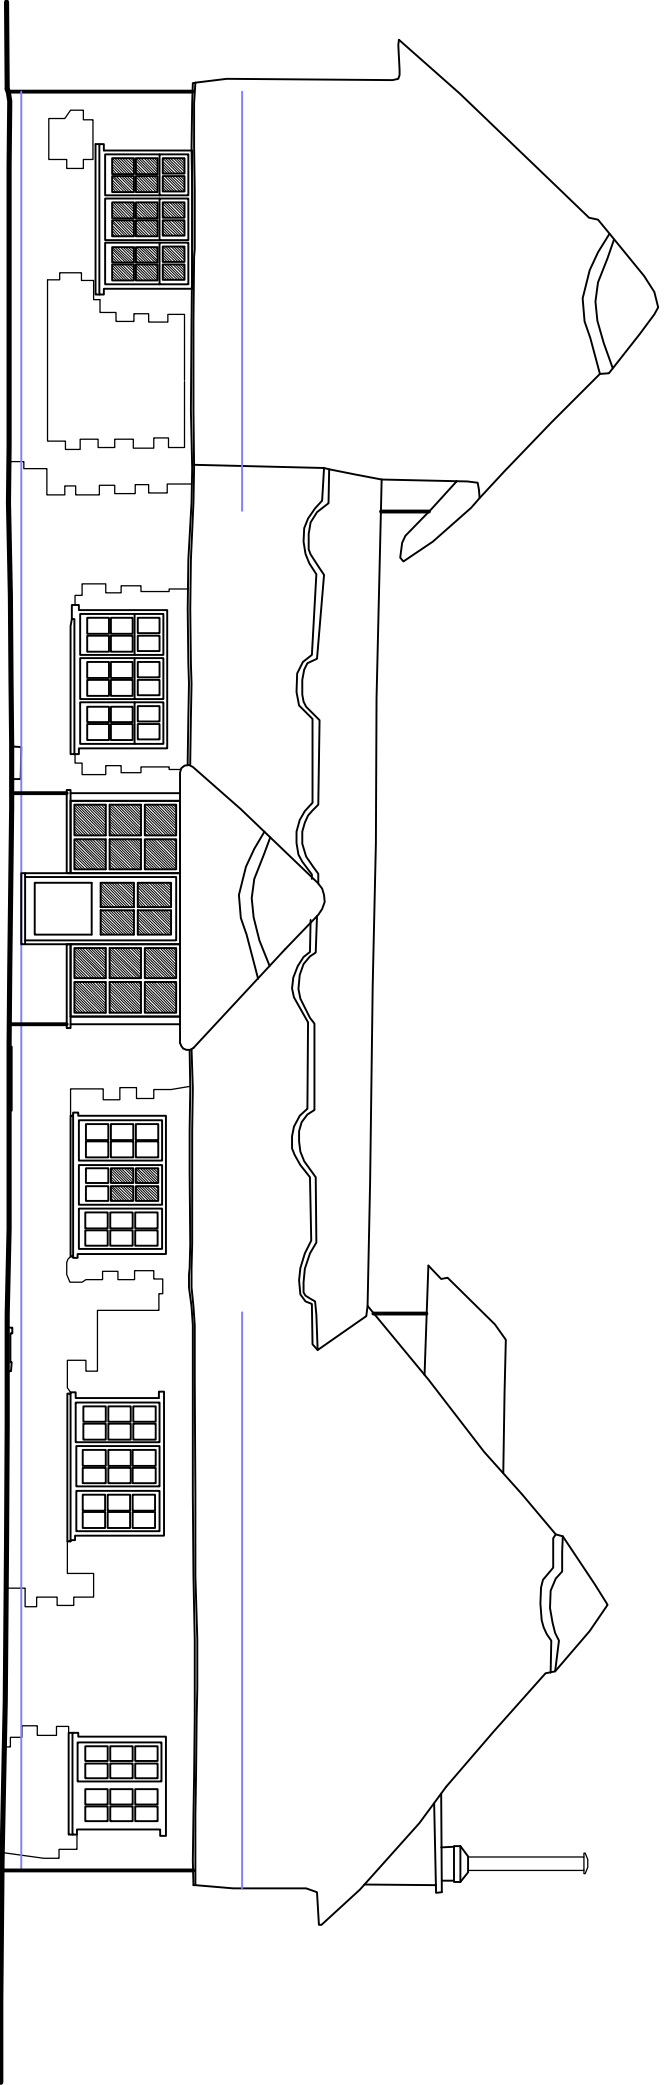


North Elevation

As Proposed
1:100

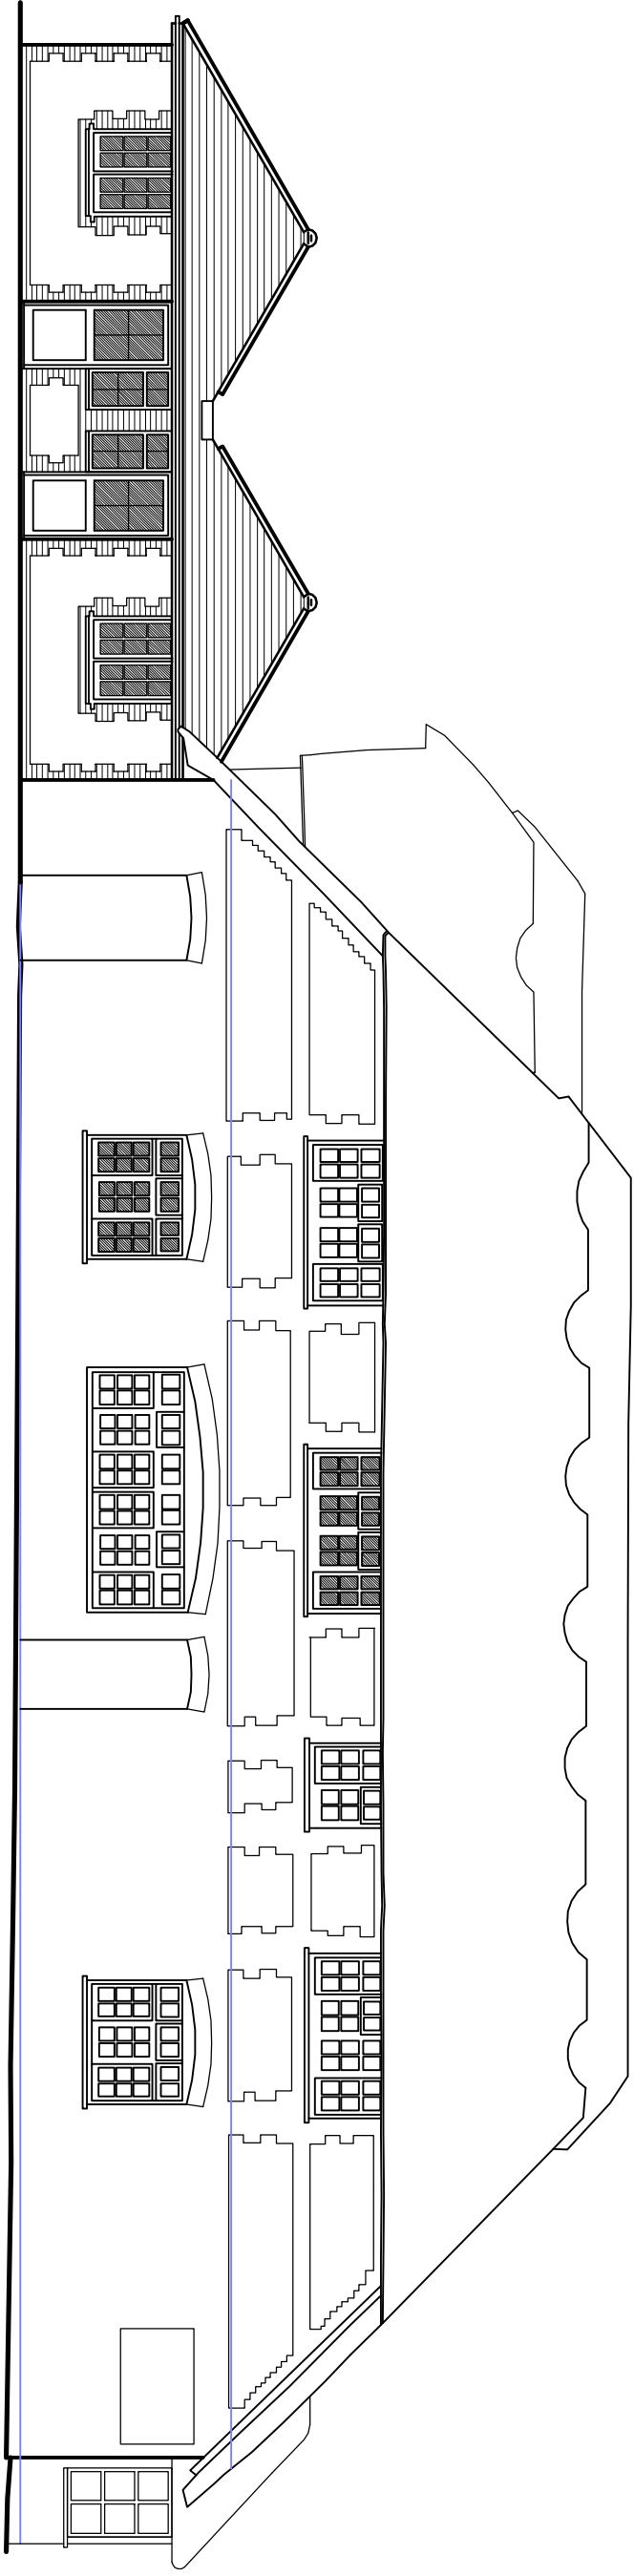


East Elevation

As Proposed
1:100

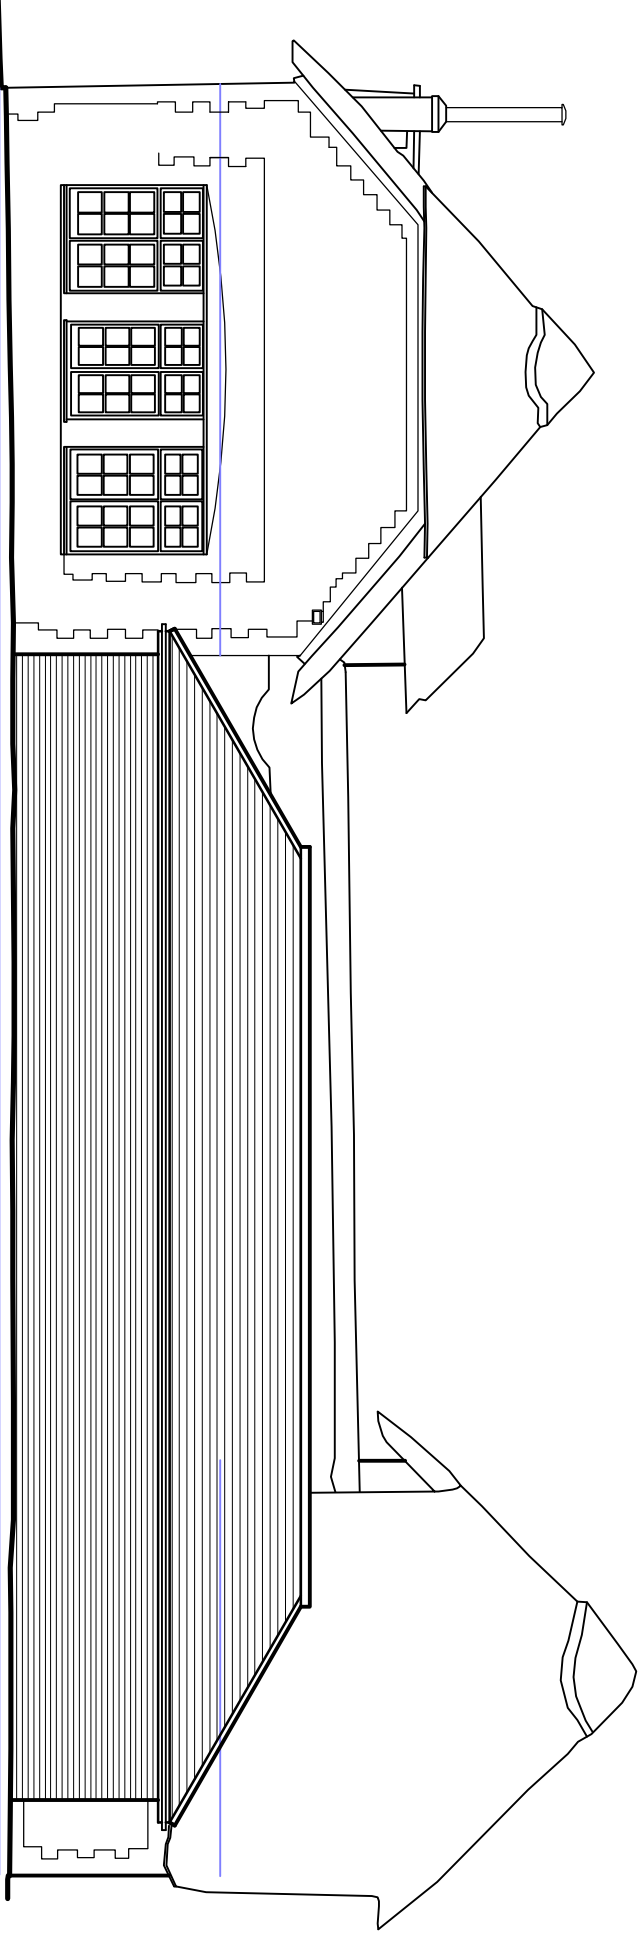

South Elevation

As Proposed
1:100

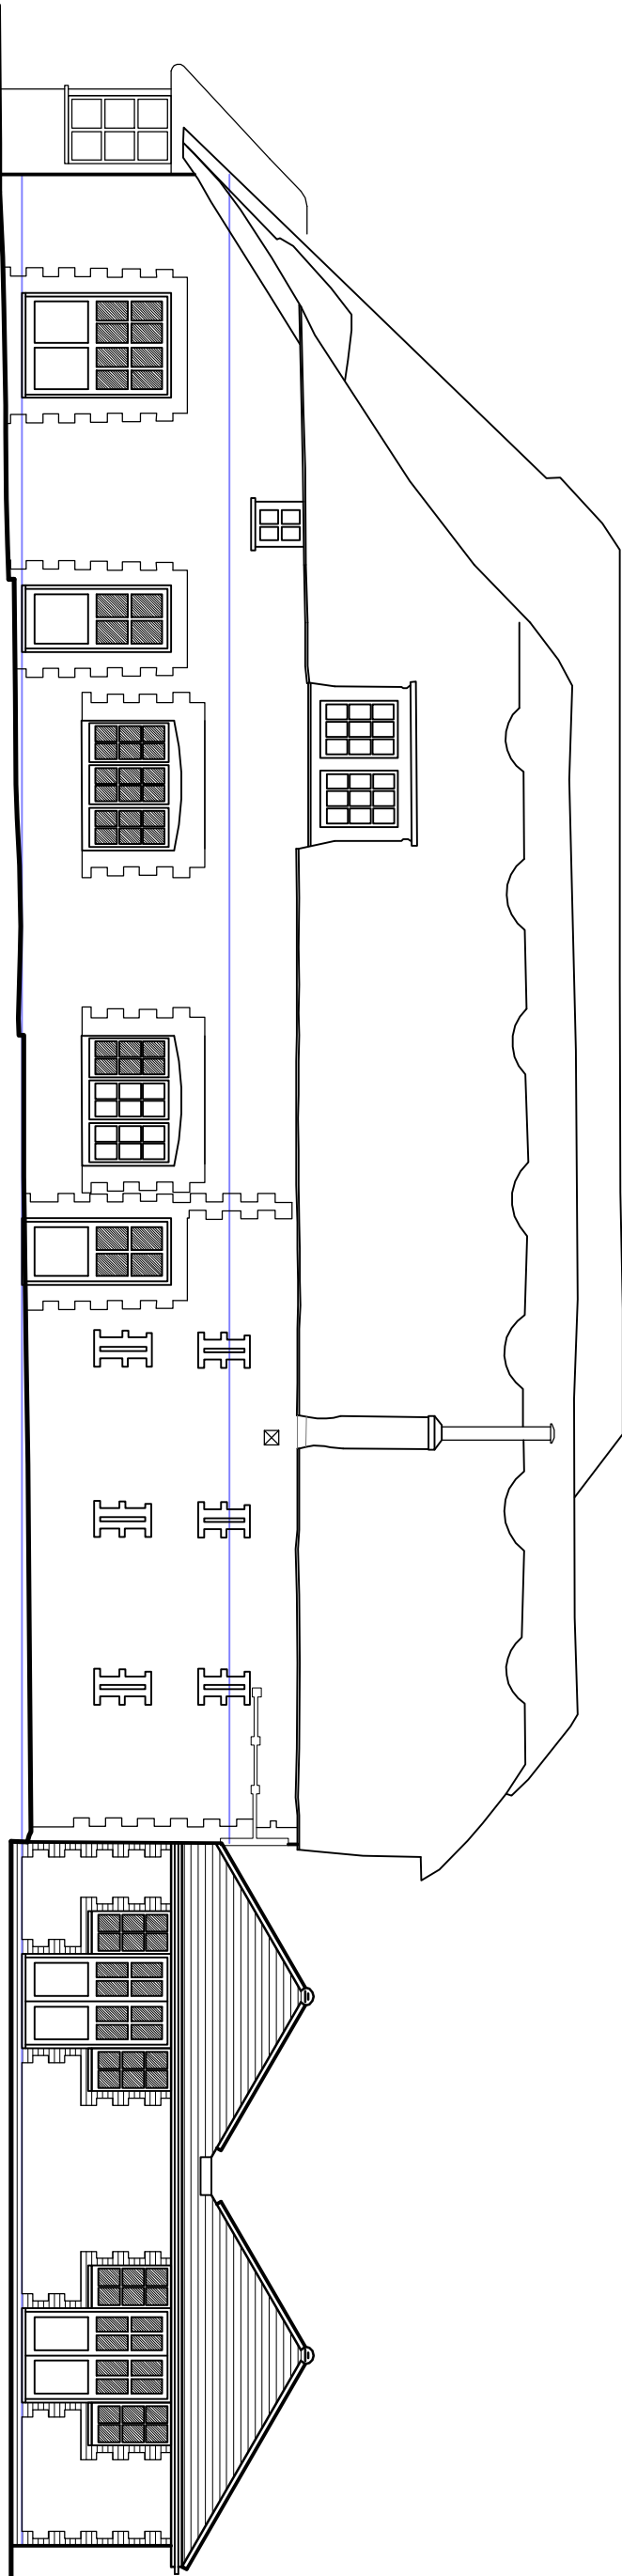

West Elevation

As Proposed
1:100

C	Sept 2020	Units & 3 amended
B	Jan 2020	Amended to consultant comments
A	Jan 2020	Amended to consultant comments

Project:

Proposed Conversion of:
The Tudor Rose
Ferringham Lane
Ferring

Drawing Title:

Elevations
As Proposed

Client:

Copyright of:
Olive Voller Associates
Chartered Building Surveyors
Garden Cottage
Farm Lane
Ditchling
BN6 8UN
Tel: 01444 877010
Fax: 01444 870099
Web: www.olivevoller.com



Scale:
1:100 @ A1

Date:
Nov 2019

Drawn:

Dwg. No.

3932-C3

Rev'n

C