


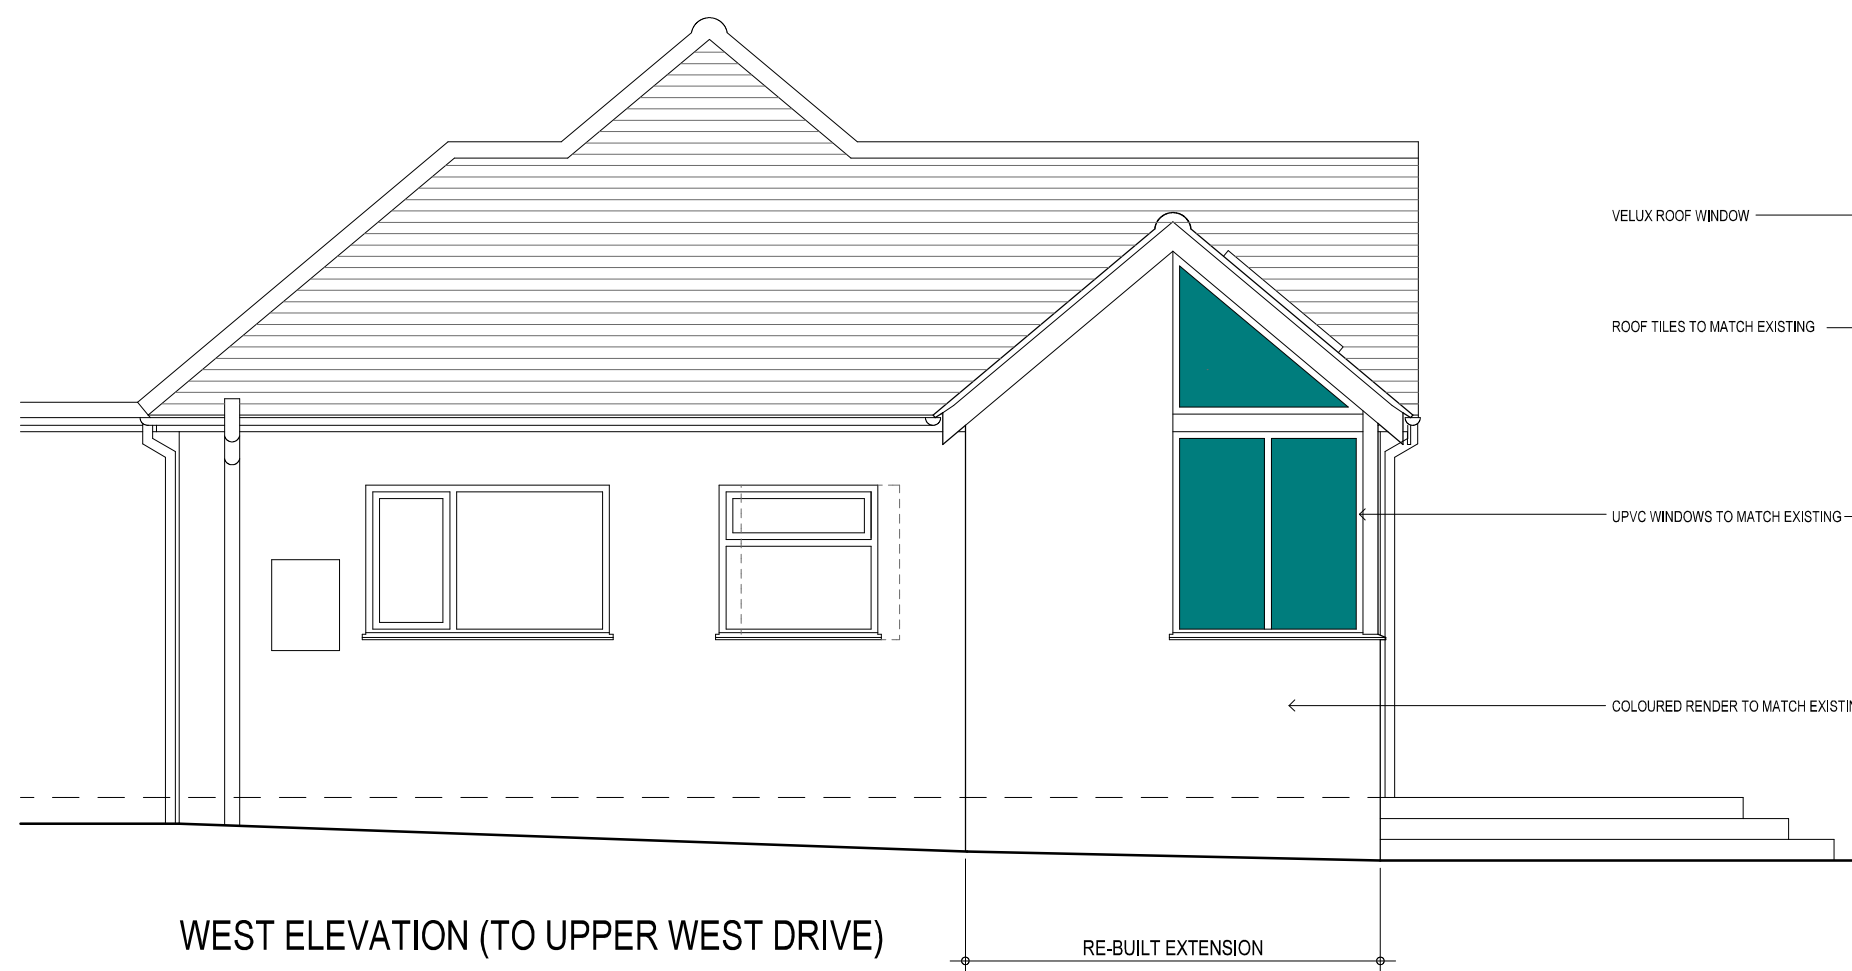


VELUX ROOF WINDOW


ROOF TILES TO MATCH EXISTING

UPVC WINDOWS TO MATCH EXISTING


COLOURED RENDER TO MATCH EXISTING

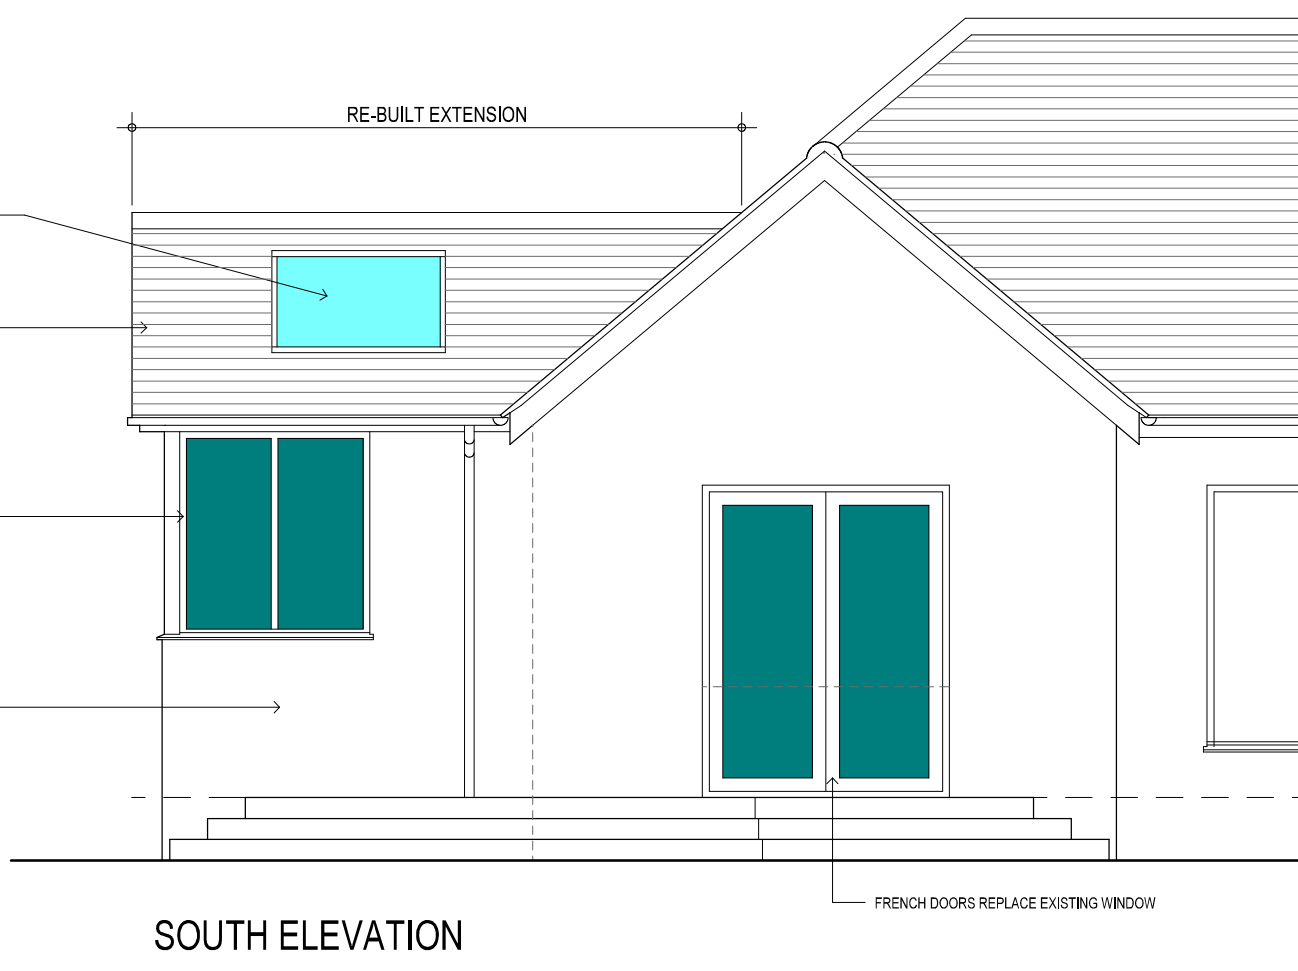


SOUTH ELEVATION

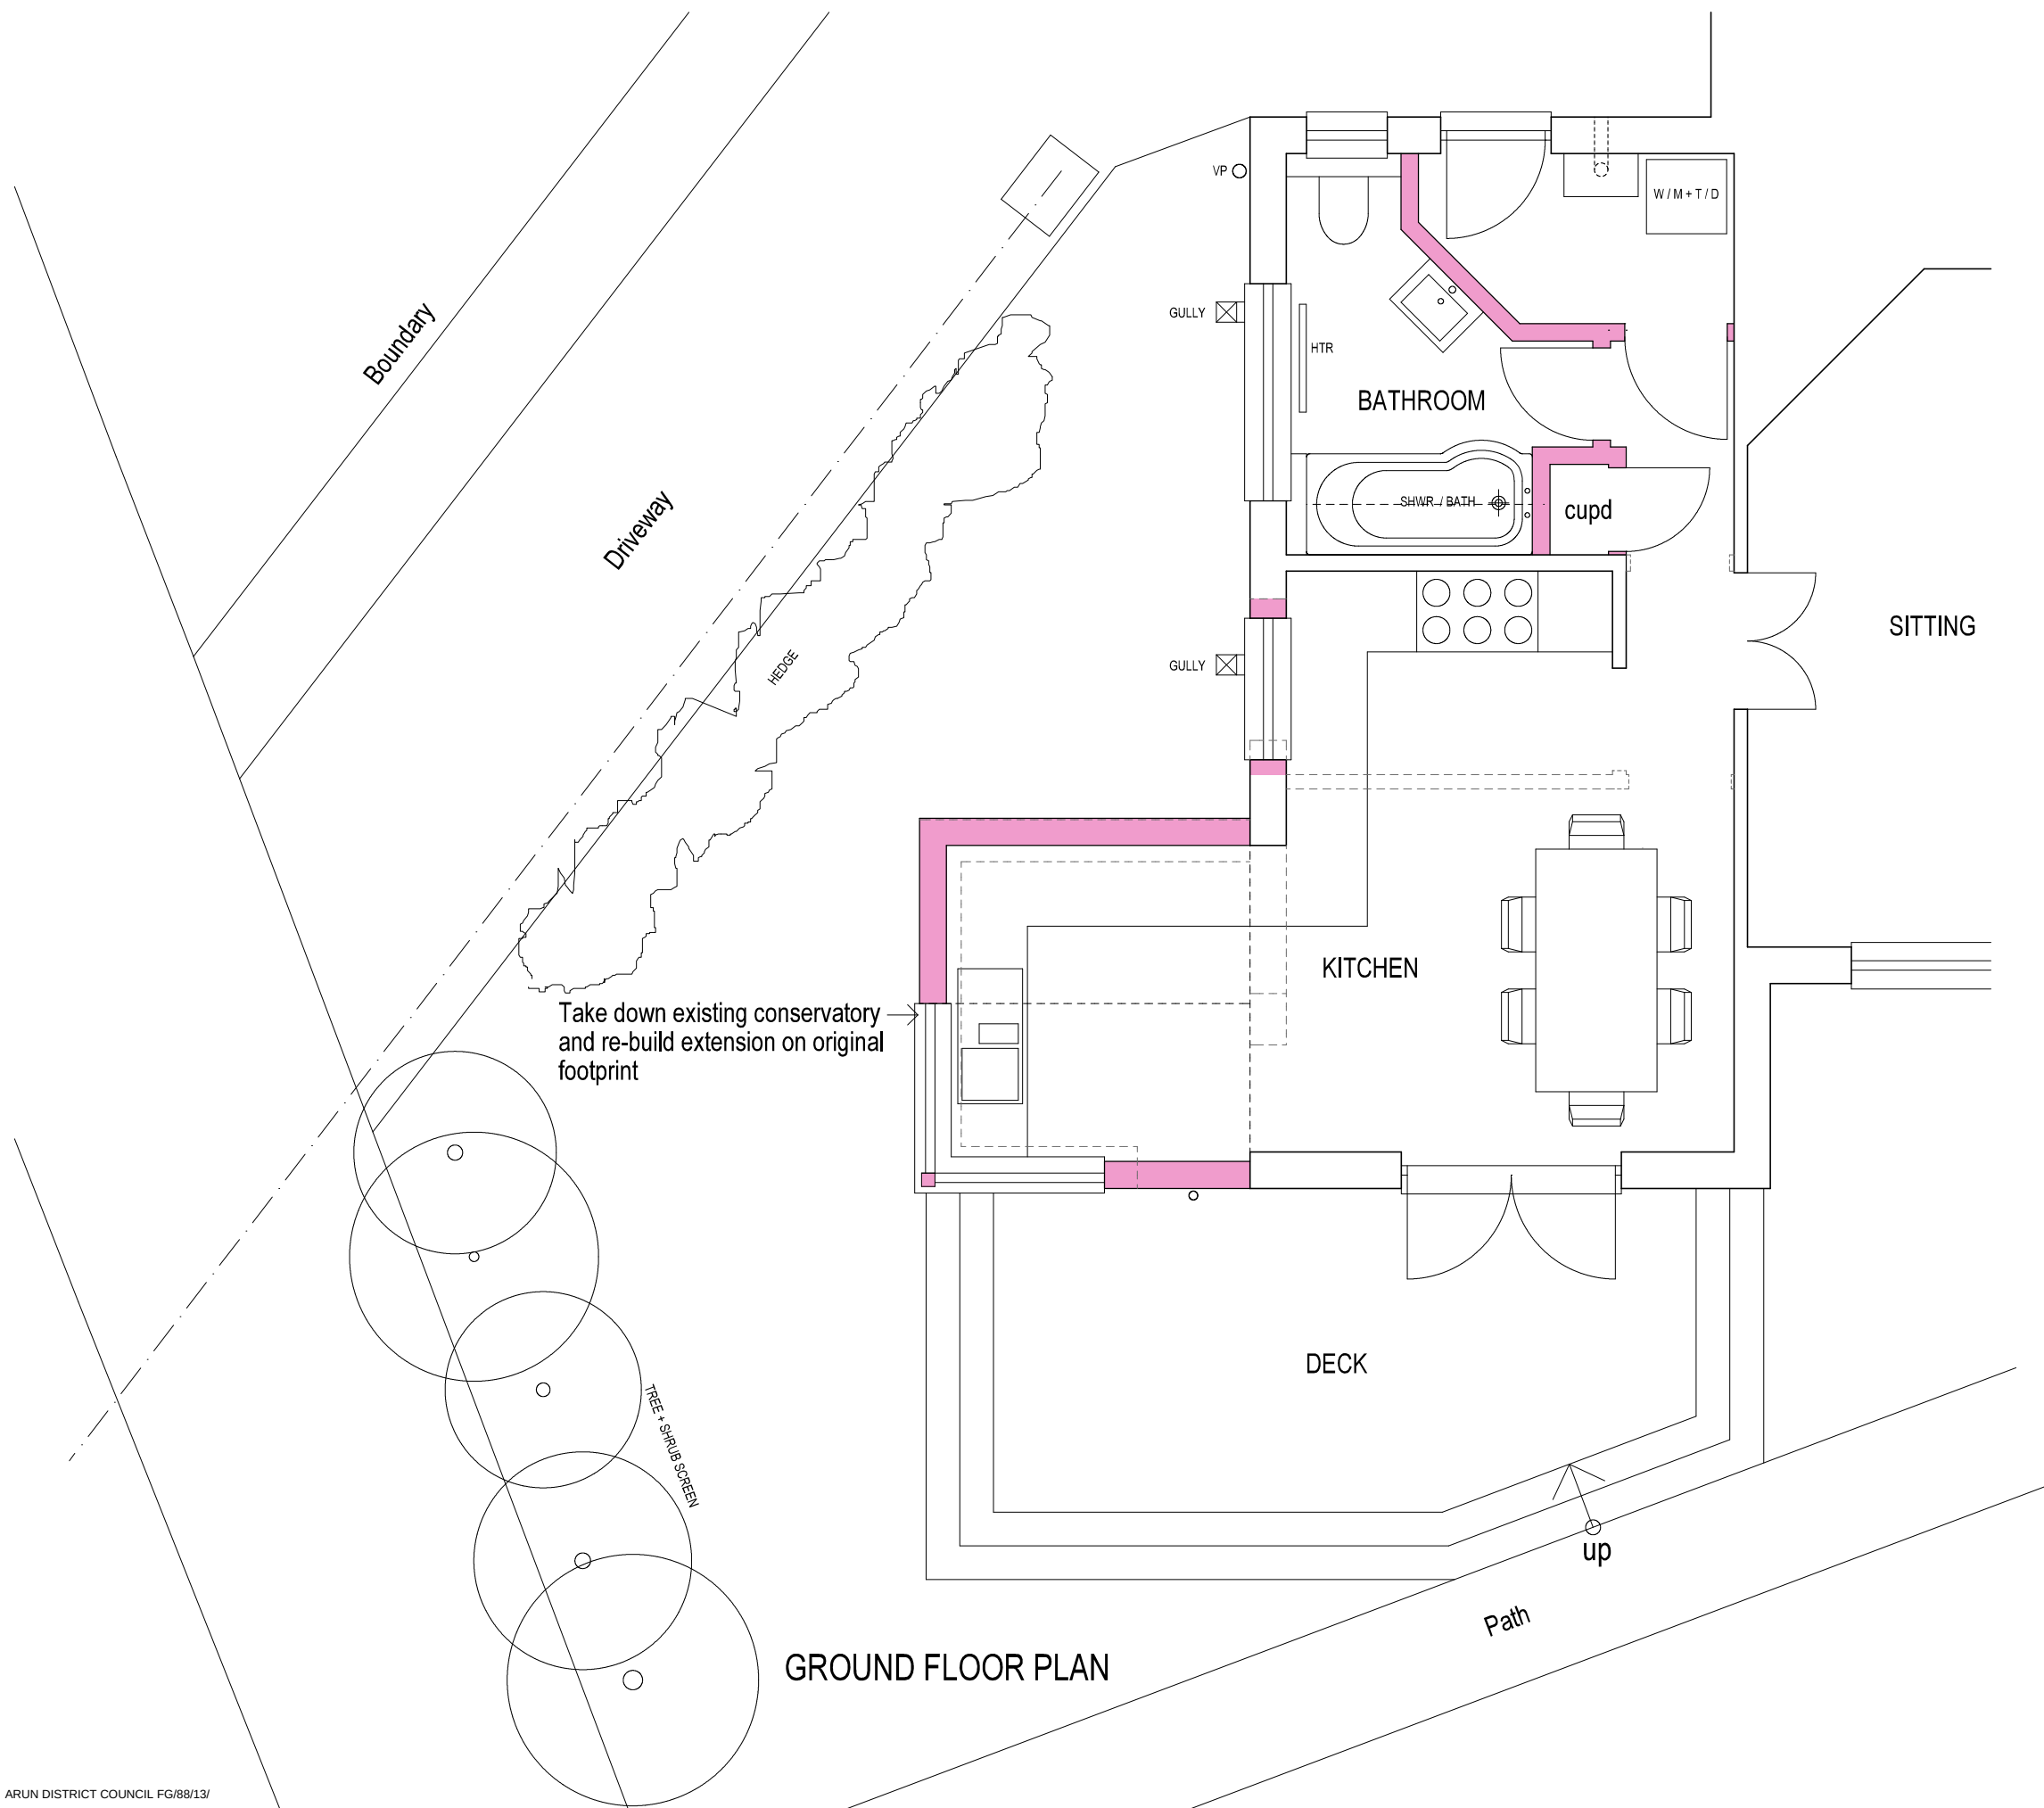

GROUND FLOOR PLAN

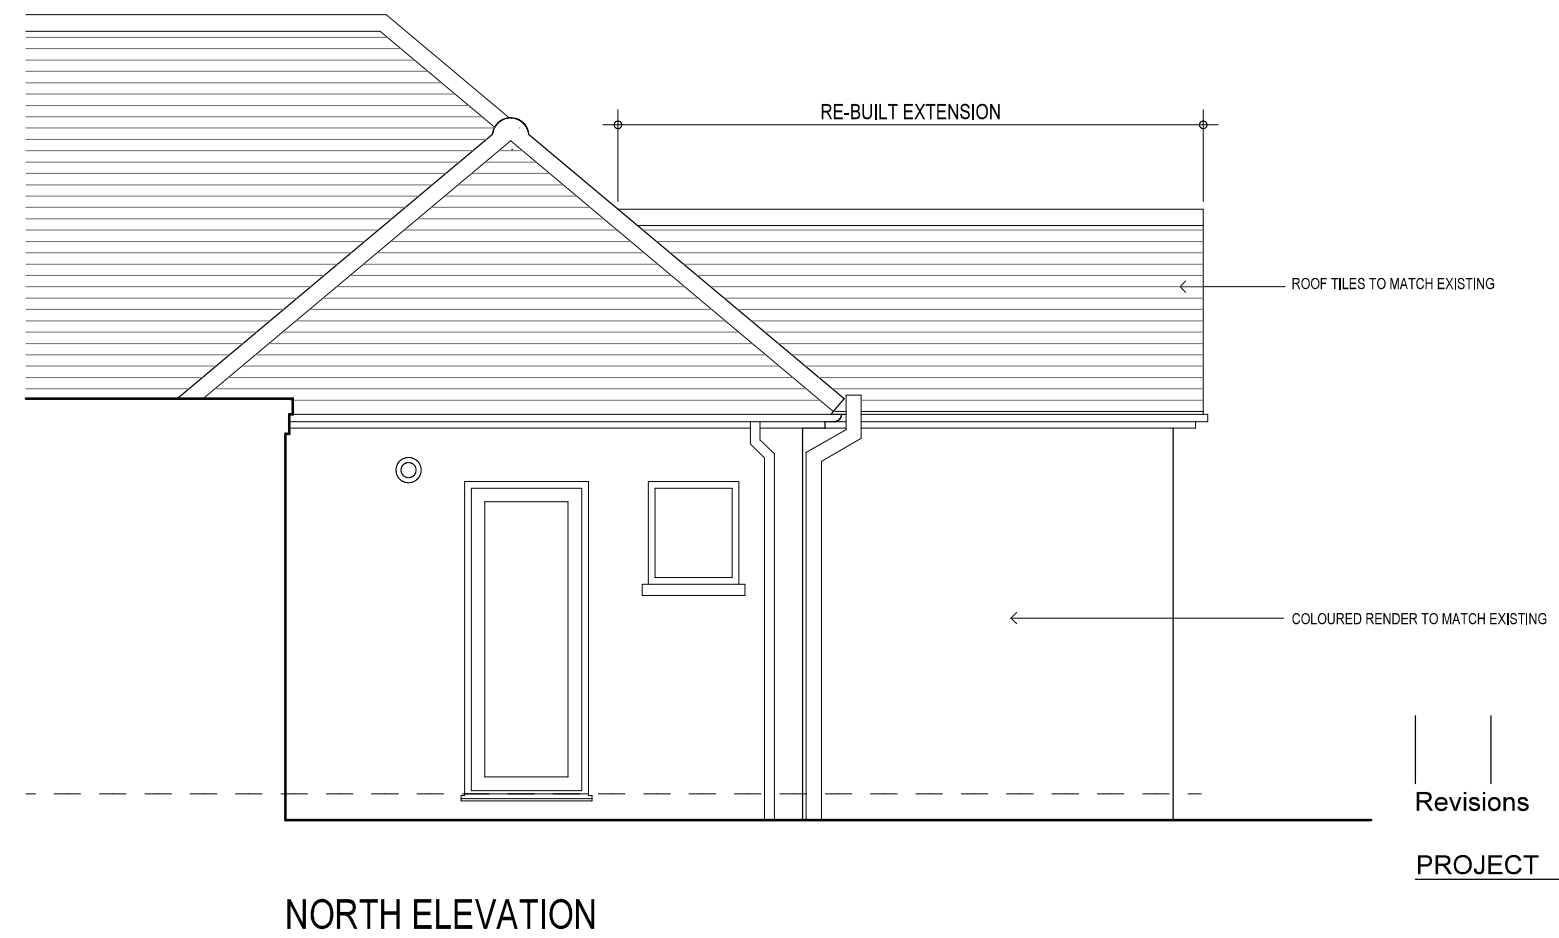

NORTH ELEVATION

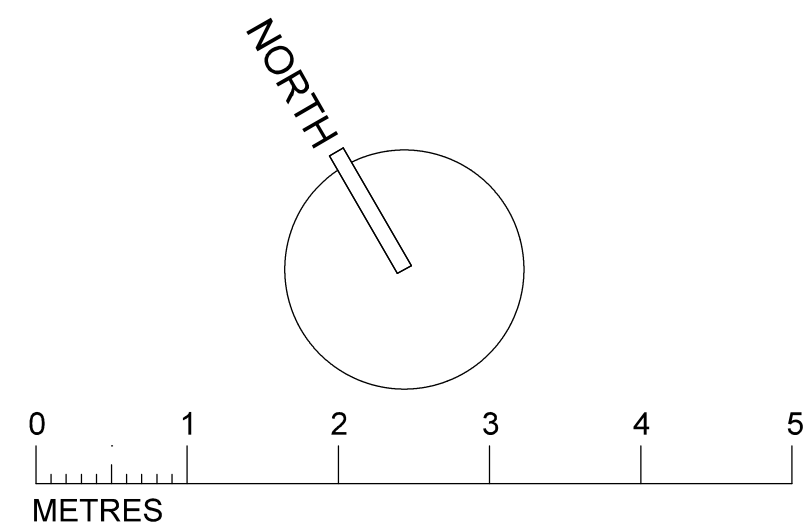

Revisions

PROJECT

Proposed Alterations

to

8 Upper West Drive

Ferring

DRAWING

Ground Floor Plan and Elevations

as Proposed

SCALE

DATE

DRG No

1:50@A2

July 2013

1303/C02

Glenn Curran MCIAT

ARCHITECTURAL DESIGN + TECHNOLOGY

THE STUDIO 19 UPPER WEST DRIVE

FERRING WEST SUSSEX BN12 5RG

T 01903 248787

E gc@gcarch.plus.com

©

Copyright