





WEST ELEVATION (TO UPPER WEST DRIVE)




SOUTH ELEVATION

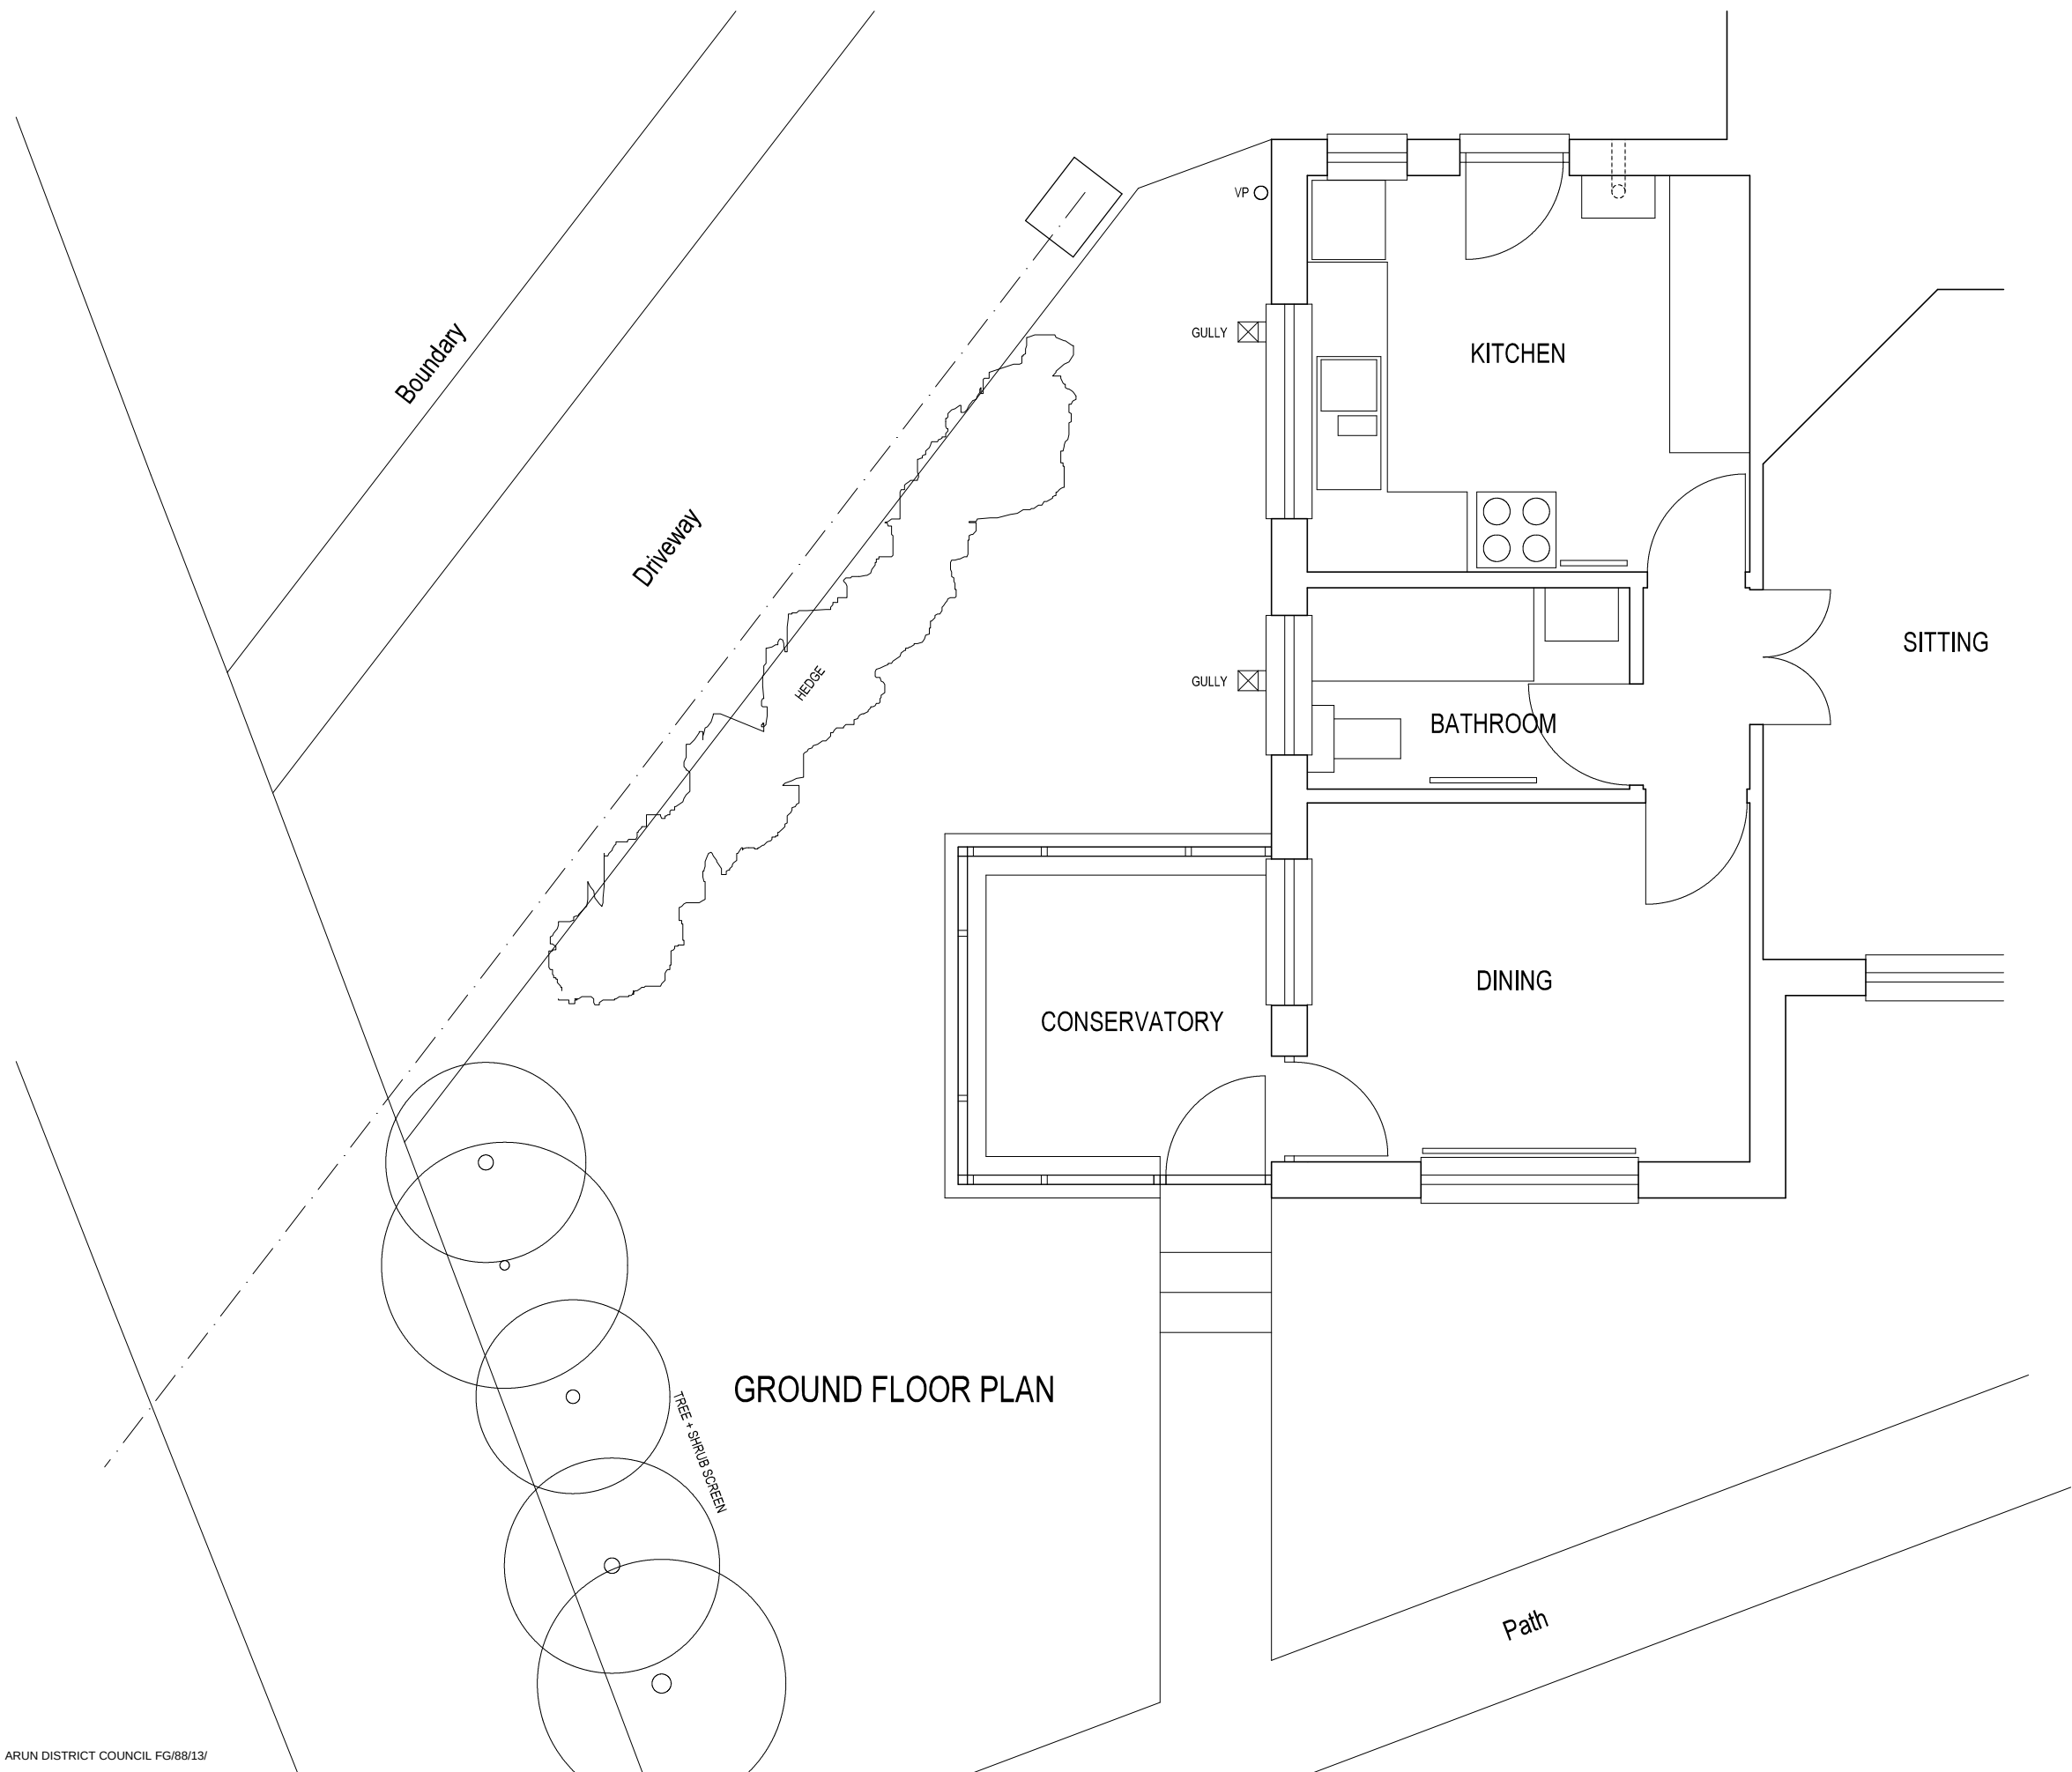

GROUND FLOOR PLAN

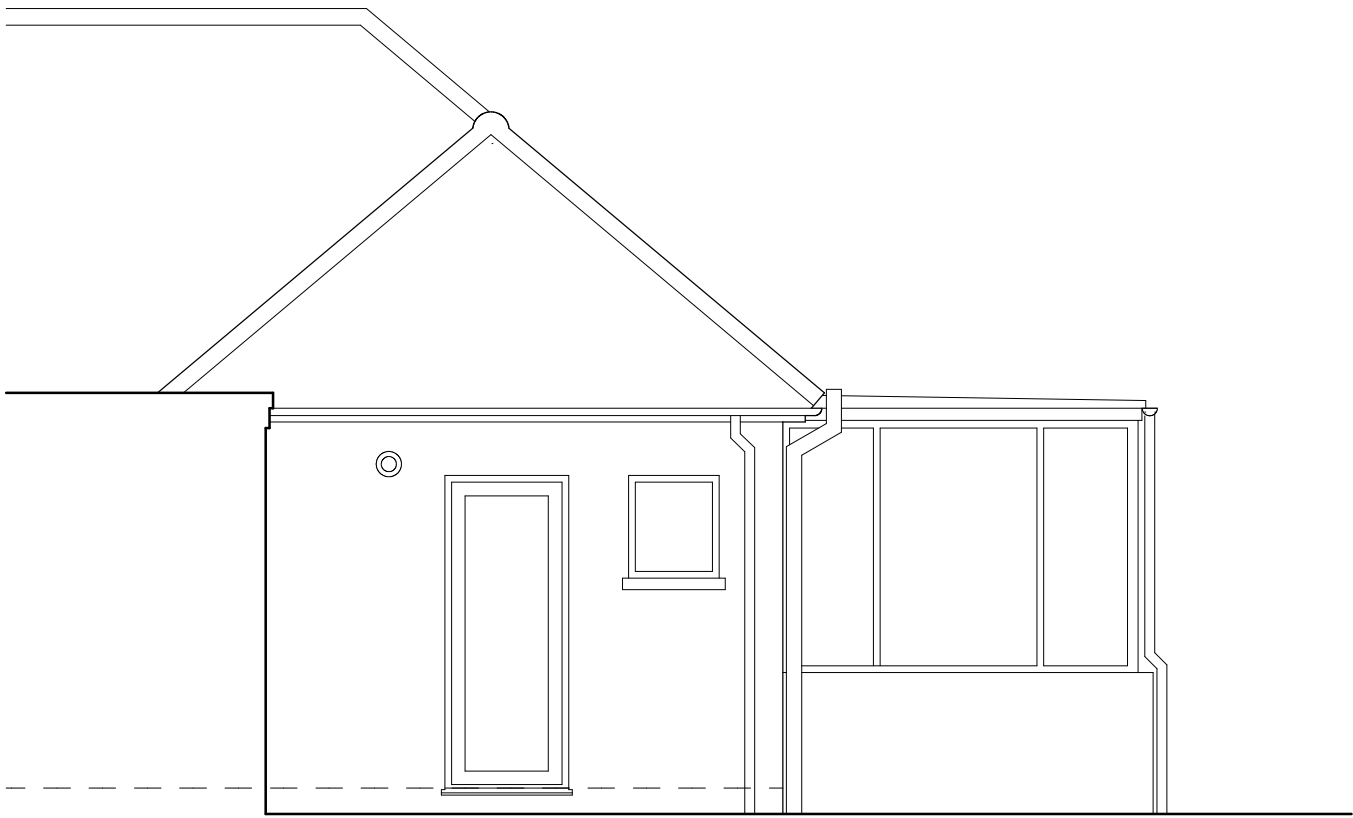

NORTH ELEVATION

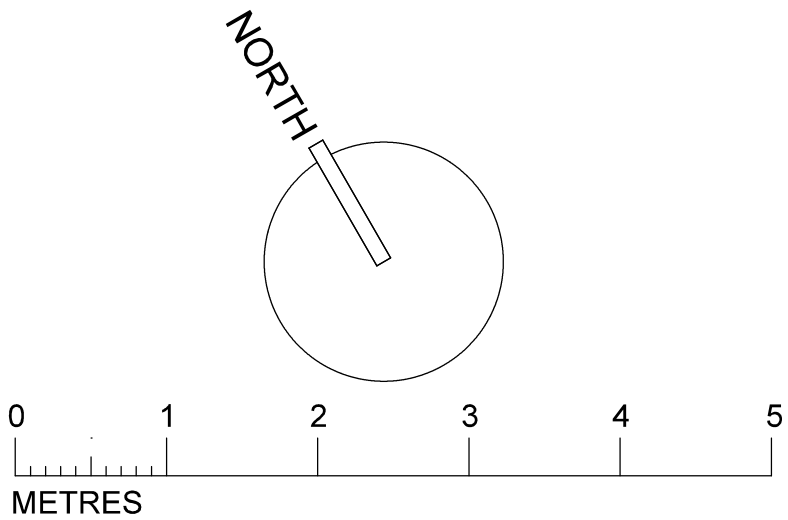

Revisions

PROJECT

Proposed Alterations
to
8 Upper West Drive
Ferring

DRAWING

Ground Floor Plan and Elevations
as Existing

SCALE	DATE	DRG No
1:50@A2	July 2013	1303/SR01

Glenn Curran MCIAT

ARCHITECTURAL DESIGN + TECHNOLOGY
THE STUDIO 19 UPPER WEST DRIVE
FERRING WEST SUSSEX BN12 5RG
T 01903 248787 E gc@gcarch.plus.com