

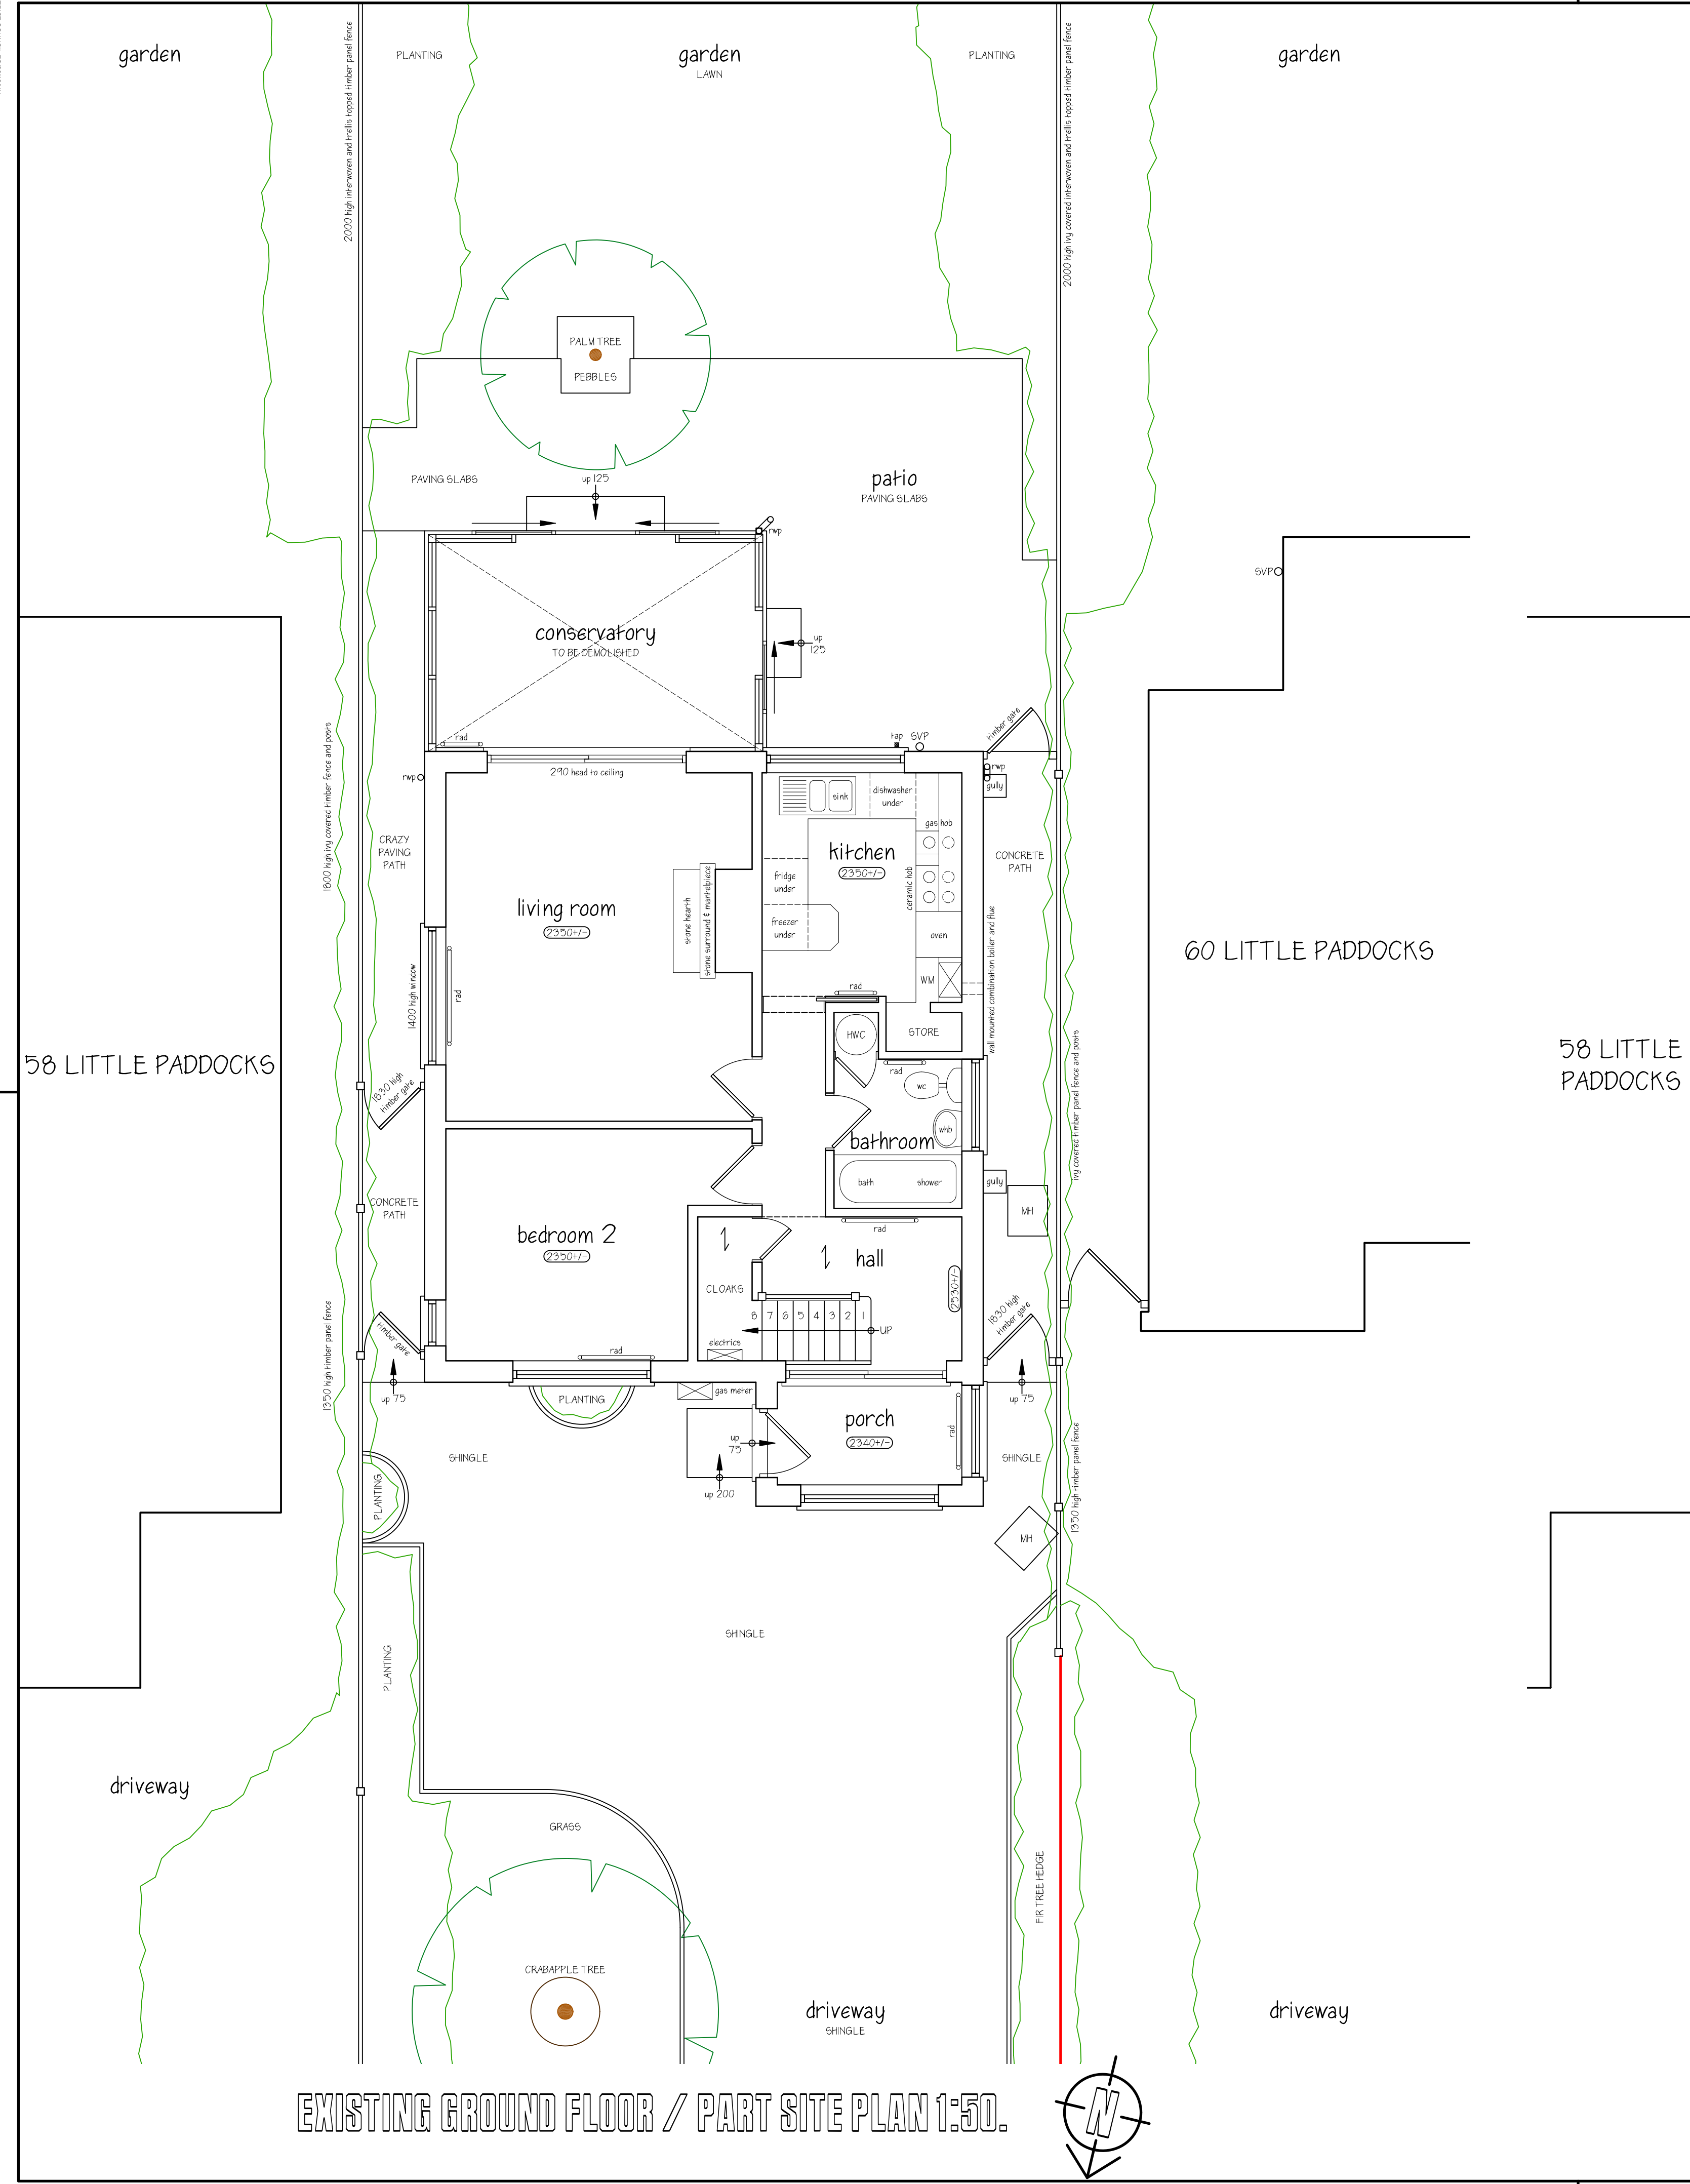



WATER DISTRICT COUNCIL RECORDS

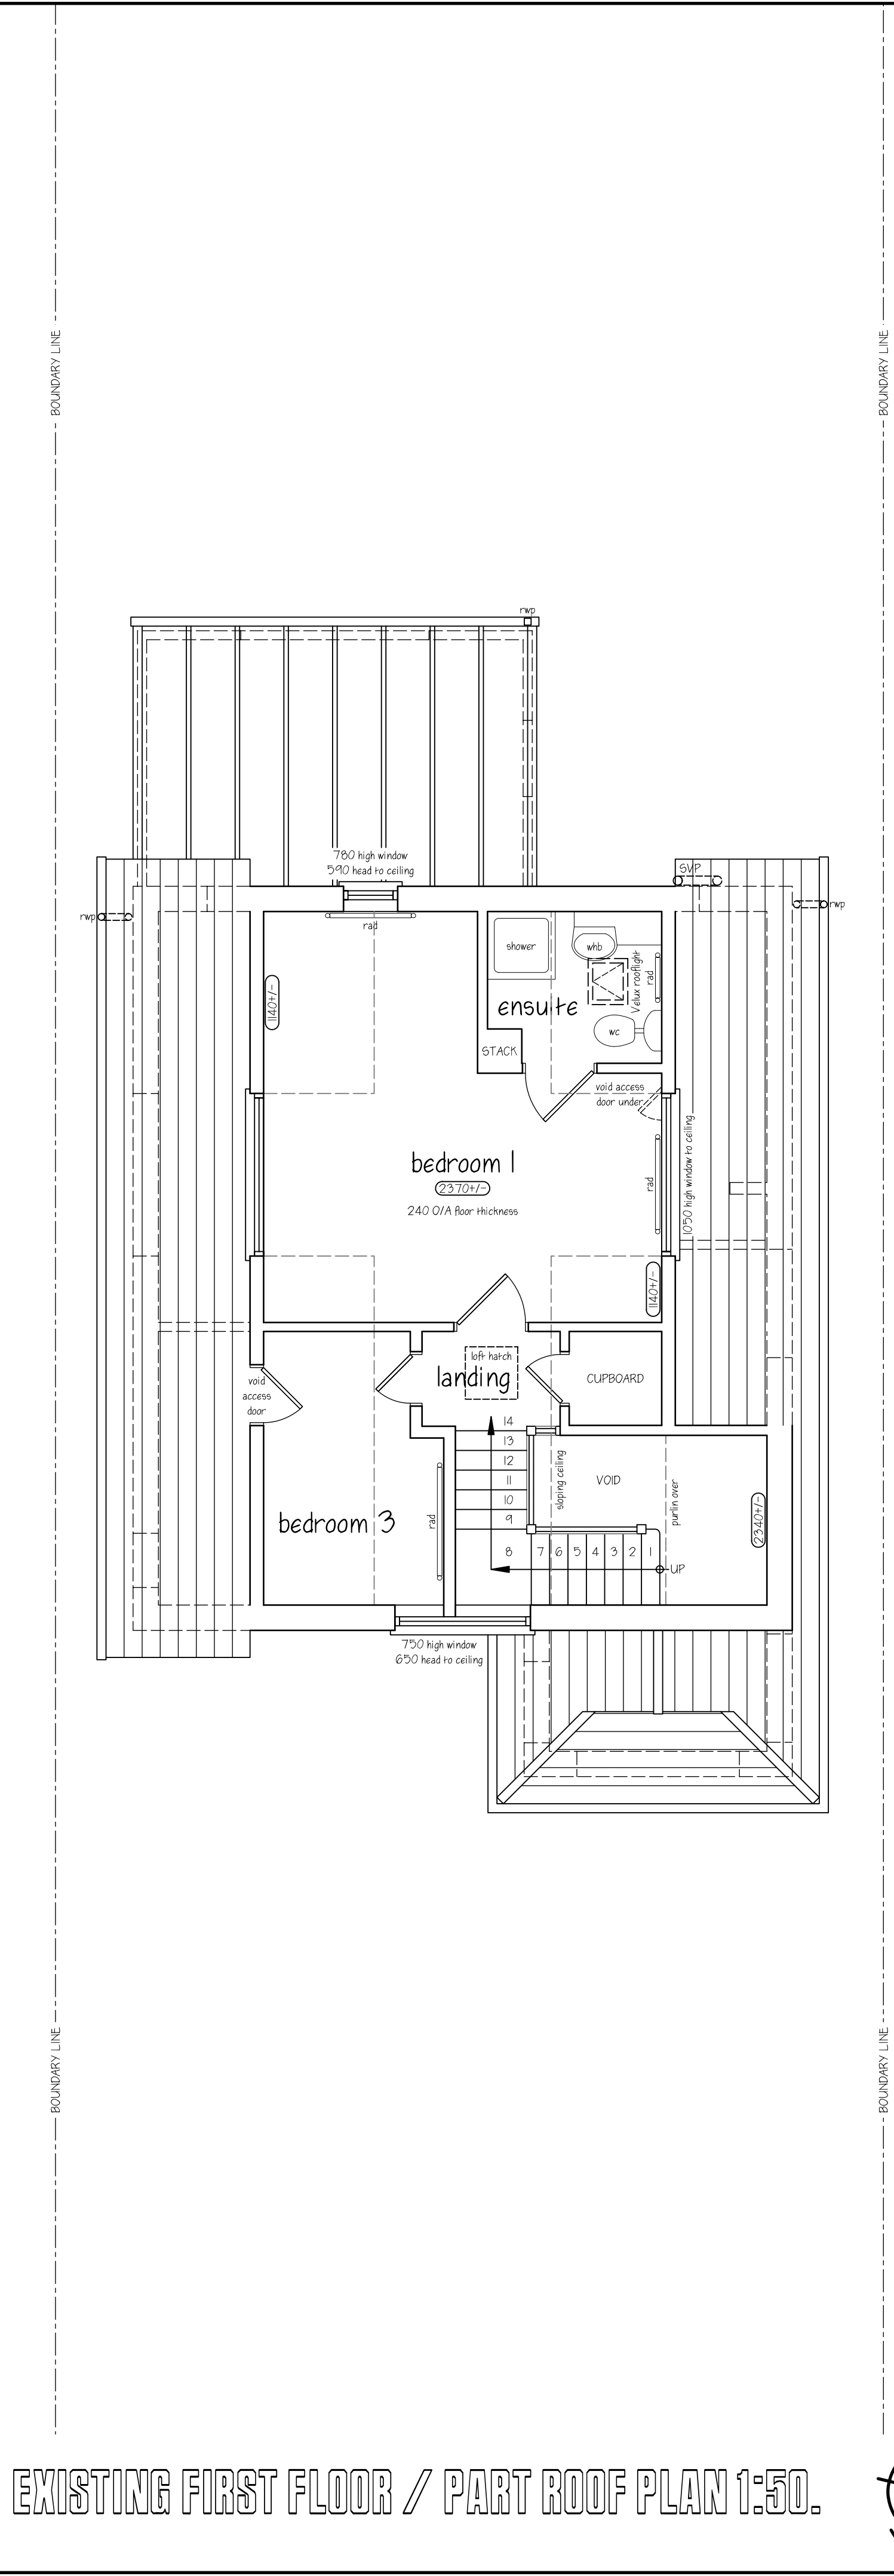

EXISTING GROUND FLOOR / PART SITE PLAN 1:50.

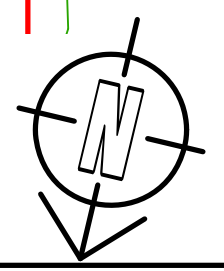

EXISTING FIRST FLOOR / PART ROOF PLAN 1:50.

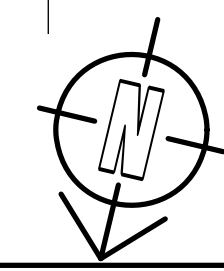

Contractor/Clients must verify all dimensions on site before setting out, commencing work or making any drawings. If in doubt, ask.

This drawing and design is copyright and should not be reproduced without consent.

© Copyright (Malcolm Jenkins Associates)

Notes

- This drawing must be read in conjunction with all the relevant details for this project.
- All work is to comply with the current requirements of the Building Regulations and allied legislation.
- No work is to extend over adjoining properties without express instructions. Adjacent properties and boundaries are shown for illustrative purposes only.
- All contractors/sub-contractors must ensure that they have the latest issue drawings and details before commencing work on site.
- Figured dimensions take preference over scaled drawings. Large scale drawings take preference over smaller scale drawings.
- All materials are to be used and installed in strict compliance with manufacturers recommendations.
- Ordnance Survey map reproduced under Crown Copyright Licence No. AR 35177R.

Scale: 1:50

0 0.2 0.4 0.6 0.8 1m 1.5 2m 2.5 3m 3.5 4m

A	DATE	REVISIONS

MALCOLM JENKINS ASSOCIATES

CHARTERED ARCHITECTS

96 - 98 HIGH STREET, SHEPPERTON, MIDDLESEX
TEL: 01932 225344 ■ TW17 9BB ■ FAX: 01932 232441
info@malcolmjenkins.co.uk

Client **MRS A E JENKINS**


Job Title **59 LITTLE PADDOCKS
FERRING
WORTHING
WEST SUSSEX
BN12 5NH**

Drawing Title **EXISTING PLANS**


Scale **1:50.** At **AI**

Date **NOV 2017** Drawn By **MJJ.**

Drawing Number **5900/01.** Revision

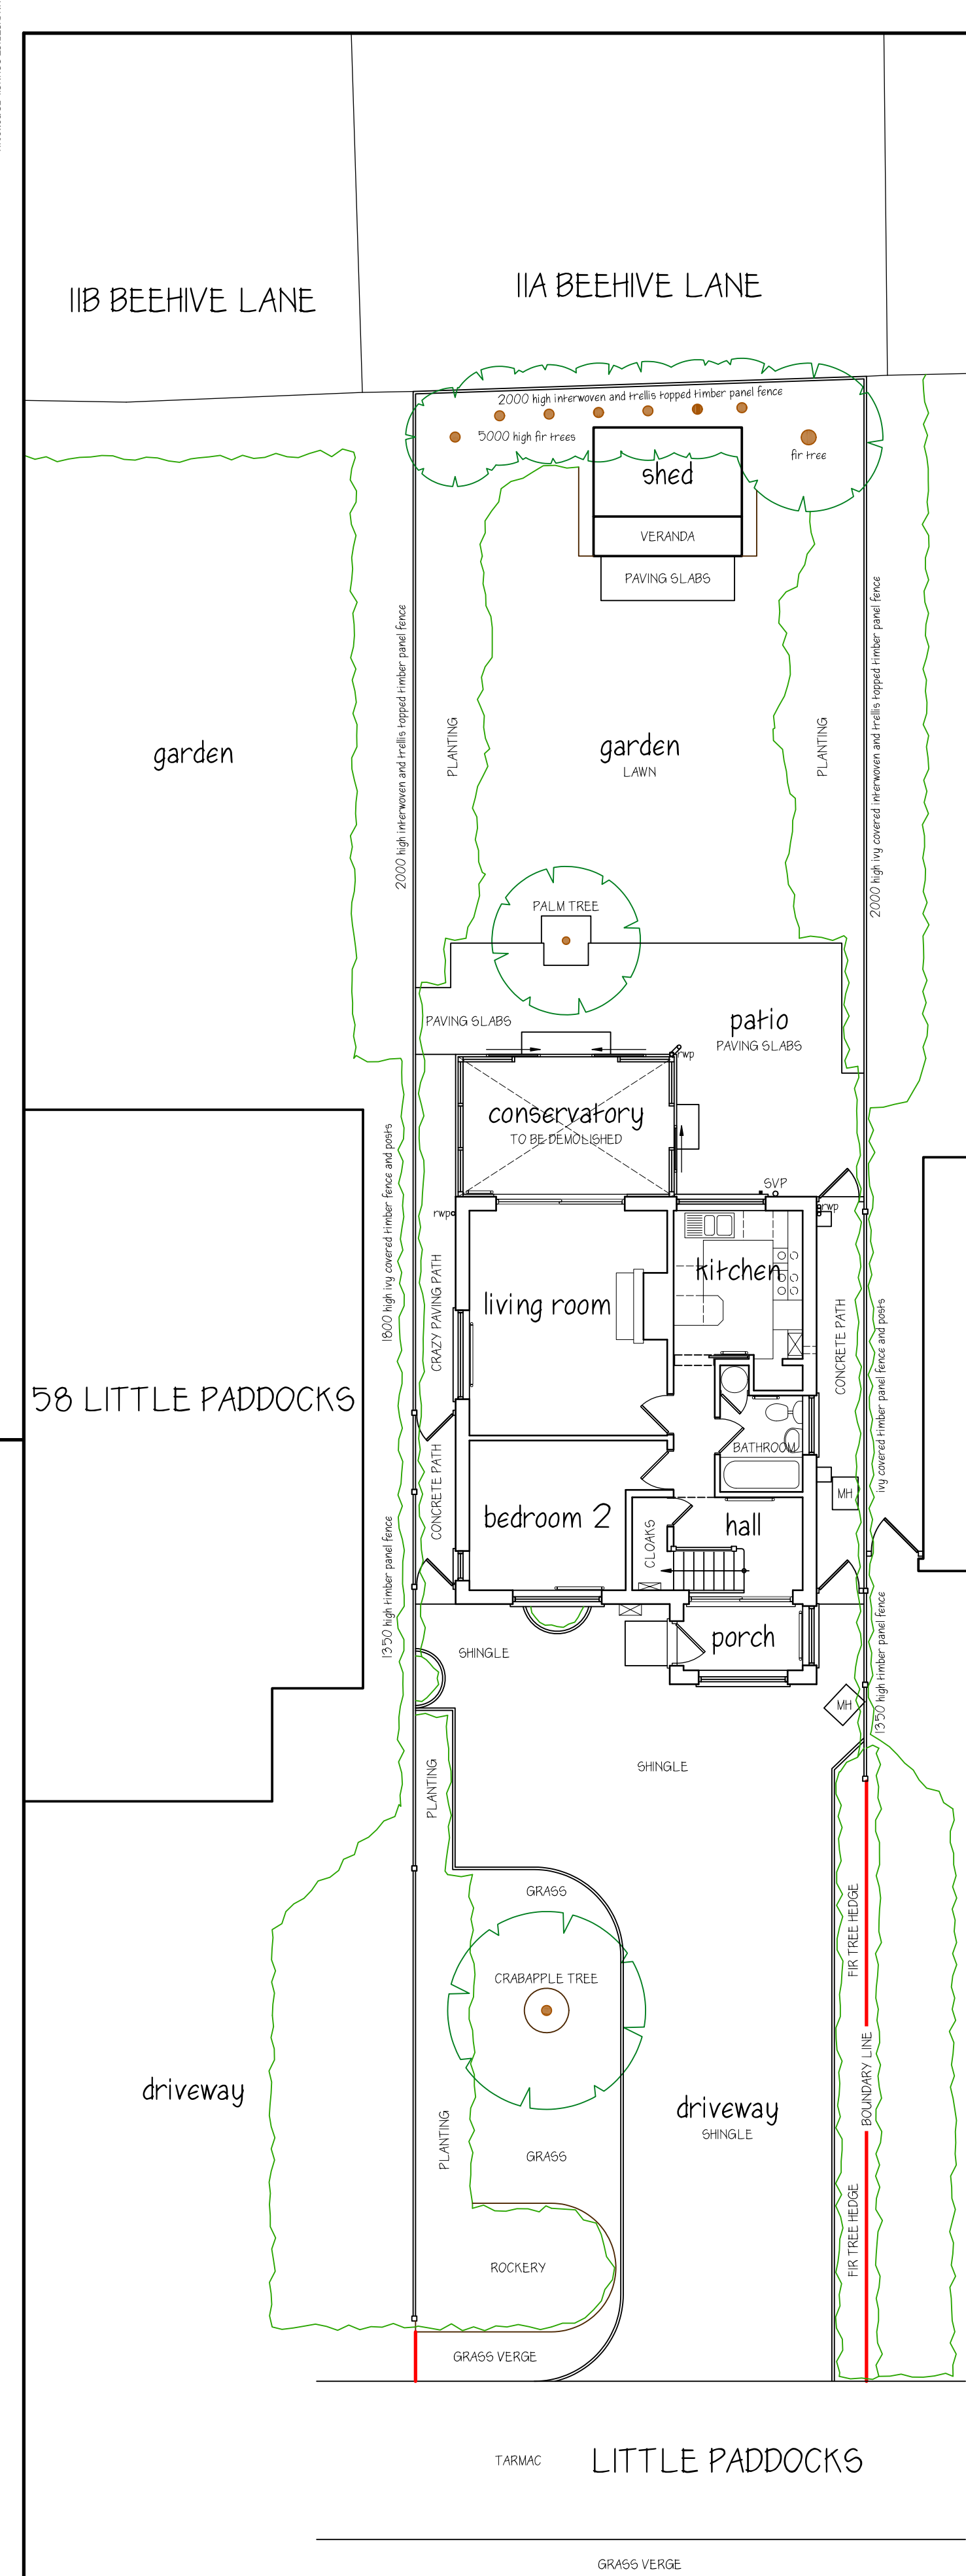

EXISTING SITE PLAN 1:100.

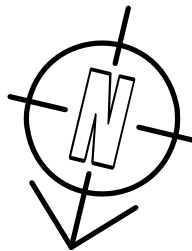

Contractor/Clients must verify all dimensions on site before setting out, commencing work or making any drawings. If in doubt, ask.

This drawing and design is copyright and should not be reproduced without consent.

© Copyright (Malcolm Jenkins Associates)

Notes

- This drawing must be read in conjunction with all the relevant details for this project.
- All work is to comply with the current requirements of the Building Regulations and allied legislation.
- No work is to extend over adjoining properties without express instructions. Adjacent properties and boundaries are shown for illustrative purposes only.
- All contractors/sub-contractors must ensure that they have the latest issue drawings and details before commencing work on site.
- Figured dimensions take preference over scaled drawings. Large scale drawings take preference over smaller scale drawings.
- All materials are to be used and installed in strict compliance with manufacturers recommendations.
- Ordnance Survey map reproduced under Crown Copyright Licence No. AR 35177R.
- TV aerial and planting omitted for clarity.

Scale: 1:100

Scale: 1:50

A	DATE	REVISIONS

MALCOLM JENKINS ASSOCIATES

CHARTERED ARCHITECTS

96 - 98 HIGH STREET, SHEPPERTON, MIDDLESEX
TEL: 01932 225344 ■ TW17 9BB ■ FAX: 01932 232441
info@malcolmjenkins.co.uk

Client

MRS A E JENKINS

Job Title

59 LITTLE PADDOCKS
FERRING
WORTHING
WEST SUSSEX
BN12 5NH

Drawing Title

EXISTING SITE PLAN AND
EXISTING ELEVATIONS

Scale

1:50, 1:100.

At

AI

Date

NOV 2017


Drawn By

MJJ.



Drawing Number

5900/02.


Revision

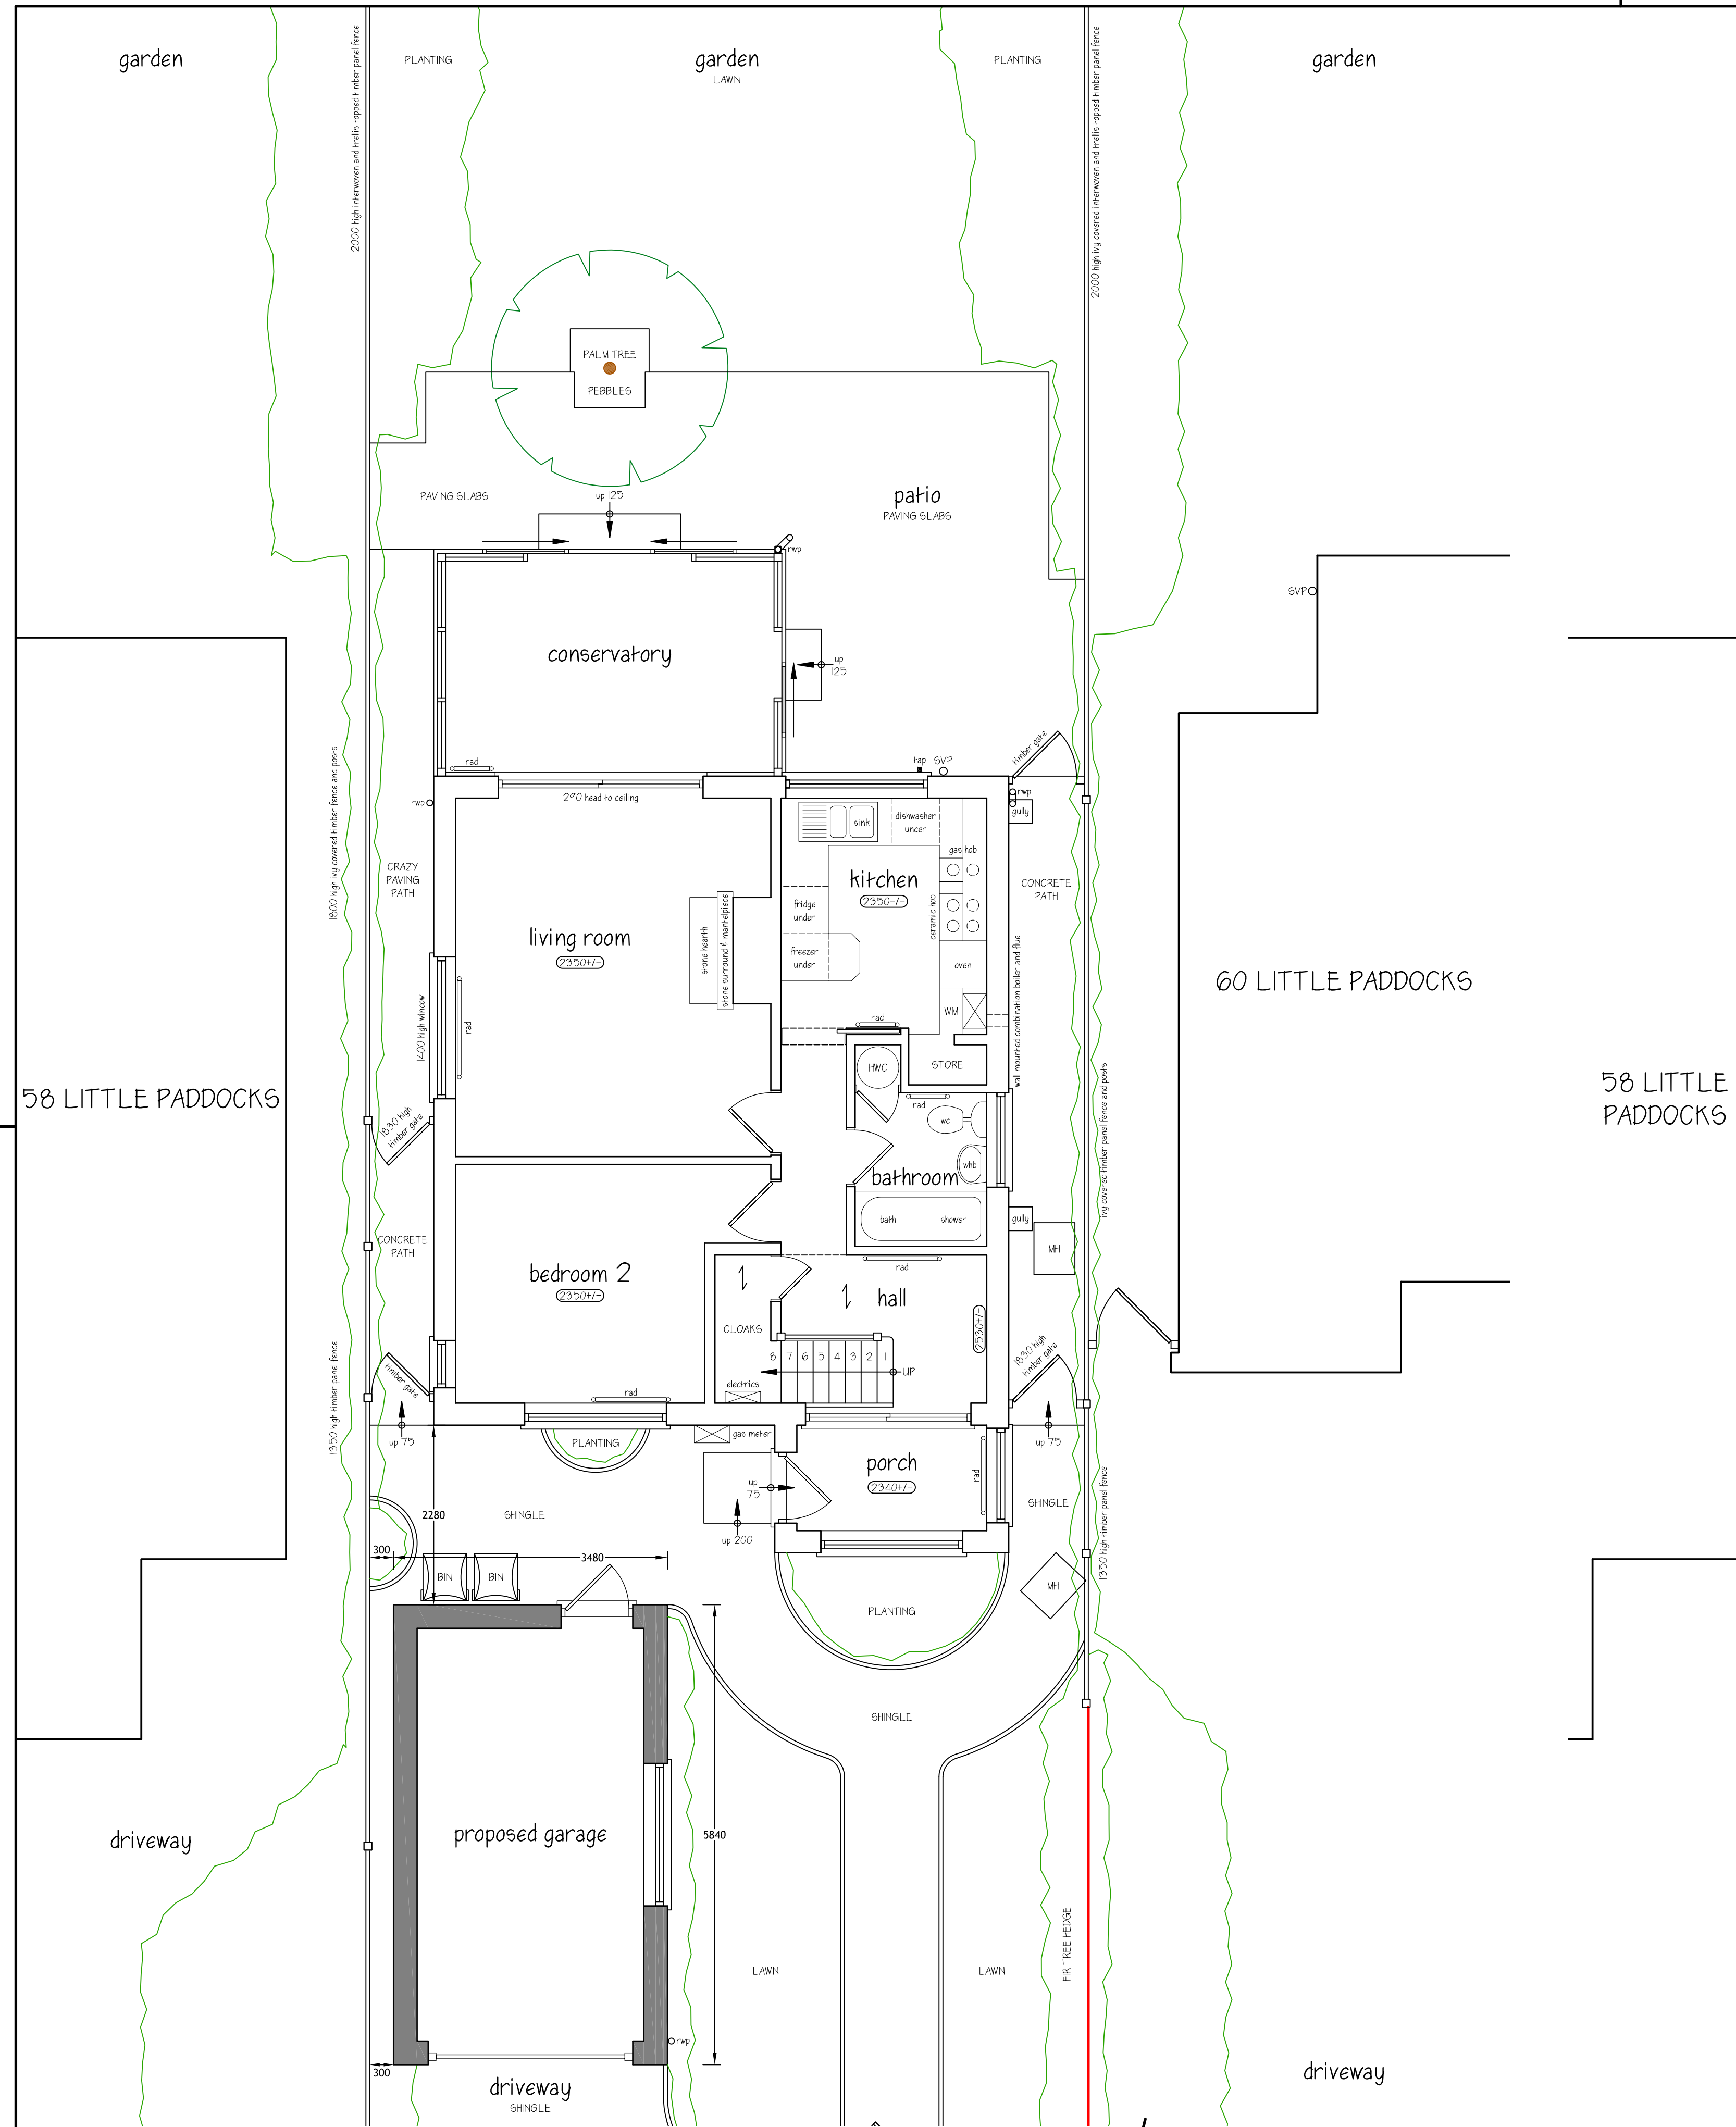

PROPOSED GROUND FLOOR / PART SITE PLAN 1:50.

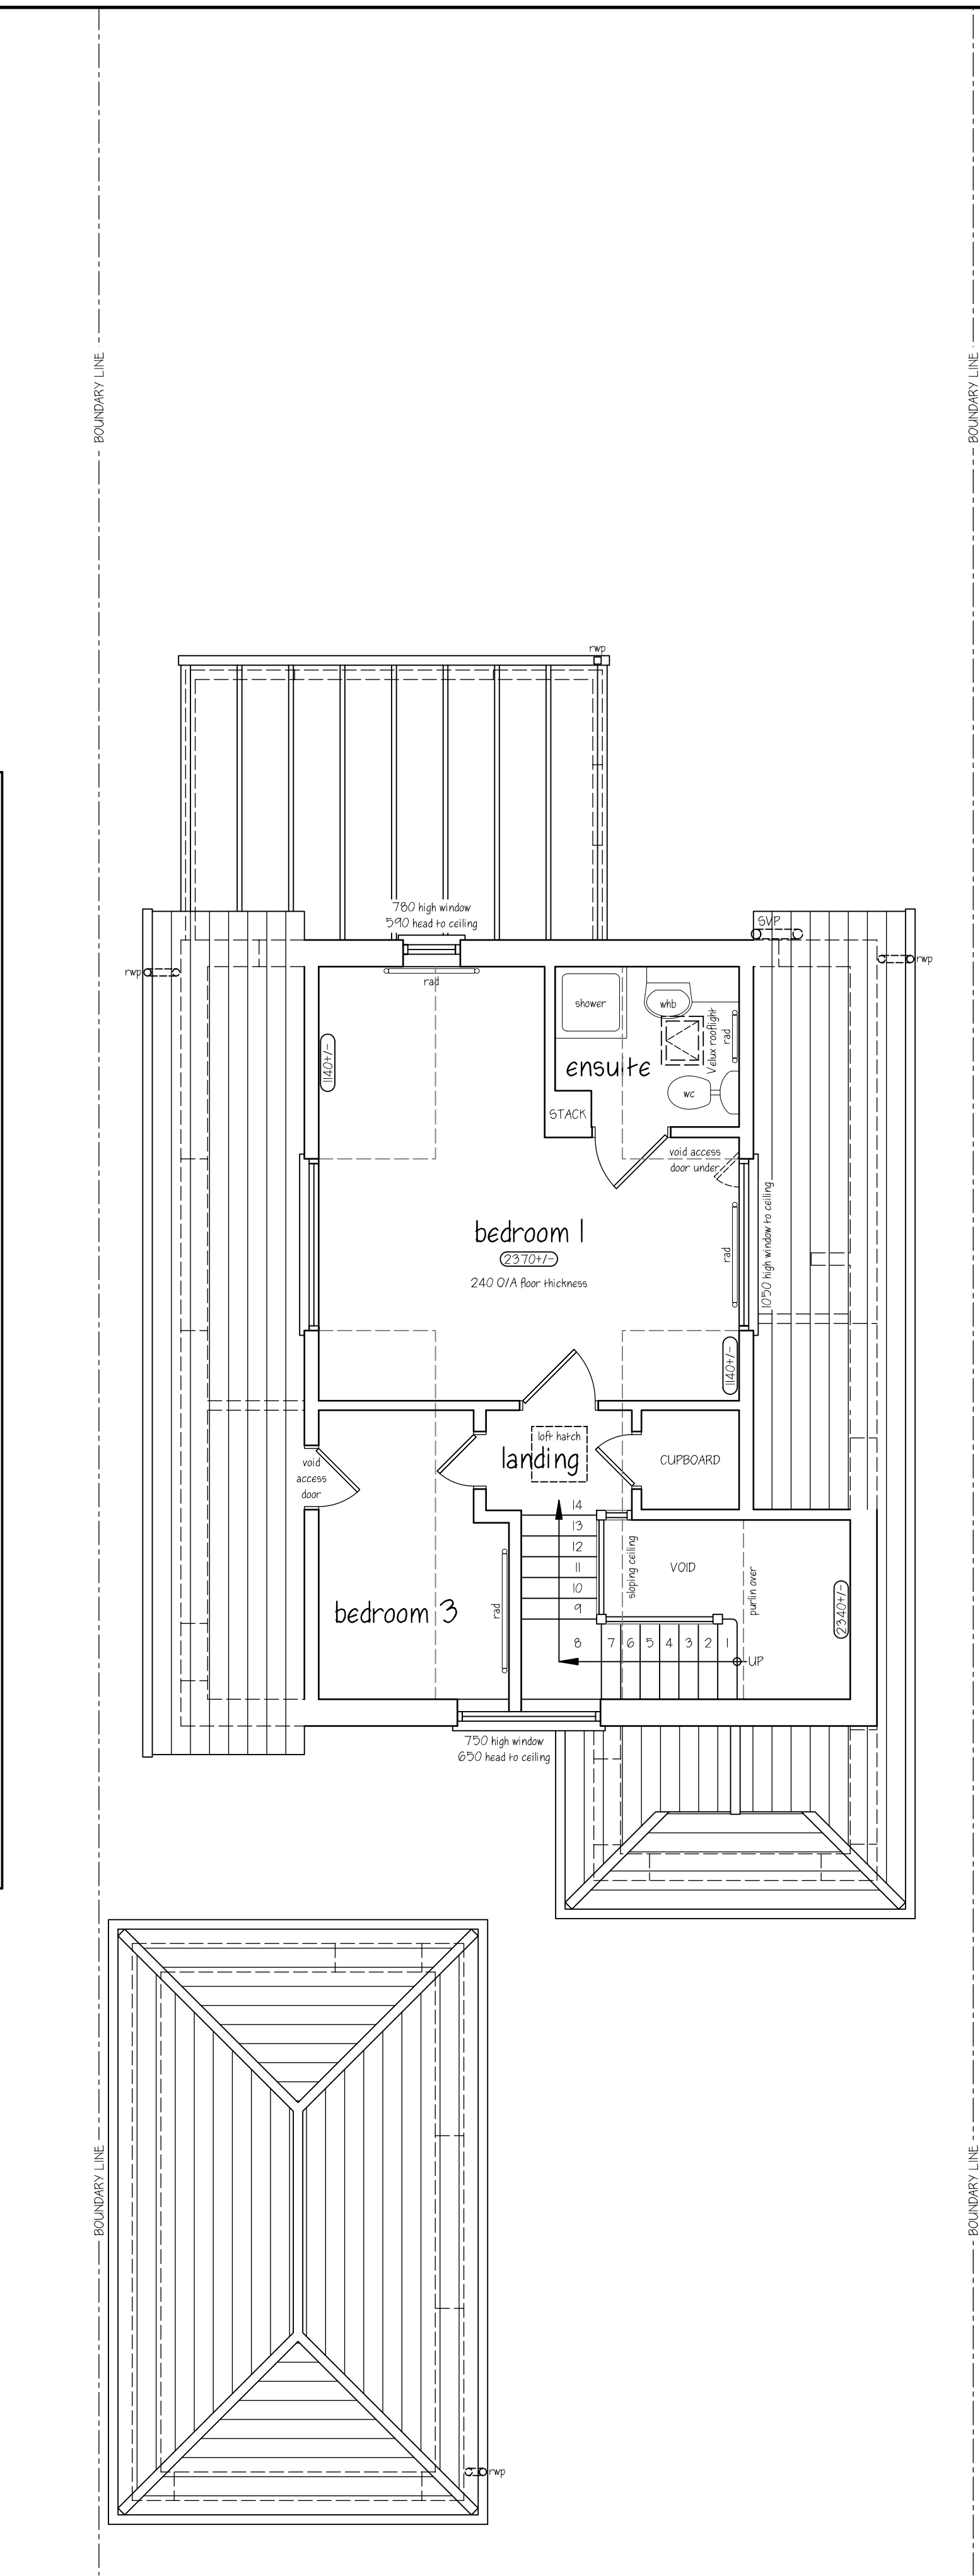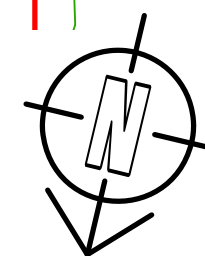

PROPOSED FIRST FLOOR / PART ROOF PLAN 1:50.

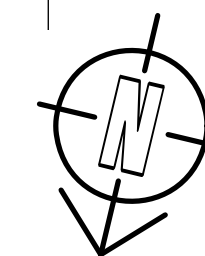

Contractor/Clients must verify all dimensions on site before setting out, commencing work or making any drawings. If in doubt, ask.

This drawing and design is copyright and should not be reproduced without consent.

© Copyright (Malcolm Jenkins Associates)

Notes

1. This drawing must be read in conjunction with all the relevant details for this project.
2. All work is to comply with the current requirements of the Building Regulations and allied legislation.
3. No work is to extend over adjoining properties without express instructions. Adjacent properties and boundaries are shown for illustrative purposes only.
4. All contractors/sub-contractors must ensure that they have the latest issue drawings and details before commencing work on site.
5. Figured dimensions take preference over scaled drawings. Large scale drawings take preference over smaller scale drawings.
6. All materials are to be used and installed in strict compliance with manufacturers recommendations.
7. Ordnance Survey map reproduced under Crown Copyright Licence No. AR 35177R.

 denotes new walls

Scale: 1:50

A horizontal scale bar with a total length of 4m. Major tick marks are labeled at 0, 1m, 2m, 3m, and 4m. Minor tick marks are placed every 0.2m, with labels at 0.2, 0.4, 0.6, and 0.8 between the 0 and 1m marks. The segments between 0.8m and 1m, 1.8m and 2m, 2.8m and 3m, and 3.8m and 4m are shaded grey.

A		
	DATE	REVISIONS



Client MRS A E JENKINS

Job Title

59 LITTLE PADDOCKS
FERRING
WORTHING
WEST SUSSEX
BN12 5NH

Drawing Title

PROPOSED DETACHED
GARAGE PLANS

Scale	At
1:50.	Al

Date	APRIL 2018	Drawn By	MJJ.
------	------------	----------	------

Drawing Number	Revision
5900/06.	

-

MALCOLM JENKINS ASSOCIATES



■ **CHARTERED ARCHITECTS** ■

96 - 98 HIGH STREET, SHEPPERTON, MIDDLESEX
TEL: 01932 225344 ■ TW17 9BB ■ FAX: 01932 232441
info@malcolmjenkins.co.uk

Job Title


59 LITTLE PADDOCKS
FERRING
WORTHING
WEST SUSSEX
BN12 5NH

Drawing Title

PROPOSED DETACHED
GARAGE SITE PLAN AND
PROPOSED ELEVATIONS

Date	APRIL 2018	Drawn By	MJJ.
------	------------	----------	------

Drawing Number	Revision
5900/07.	

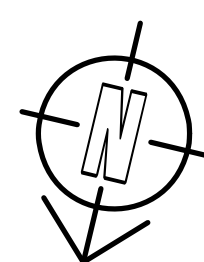

Plain concrete roof tiles as existing.
White through coloured render.
UPVC framed windows, doors and garage door.
UPVC eaves, fascia and soffit boards as existing.
PVC rainwater goods as existing.

