


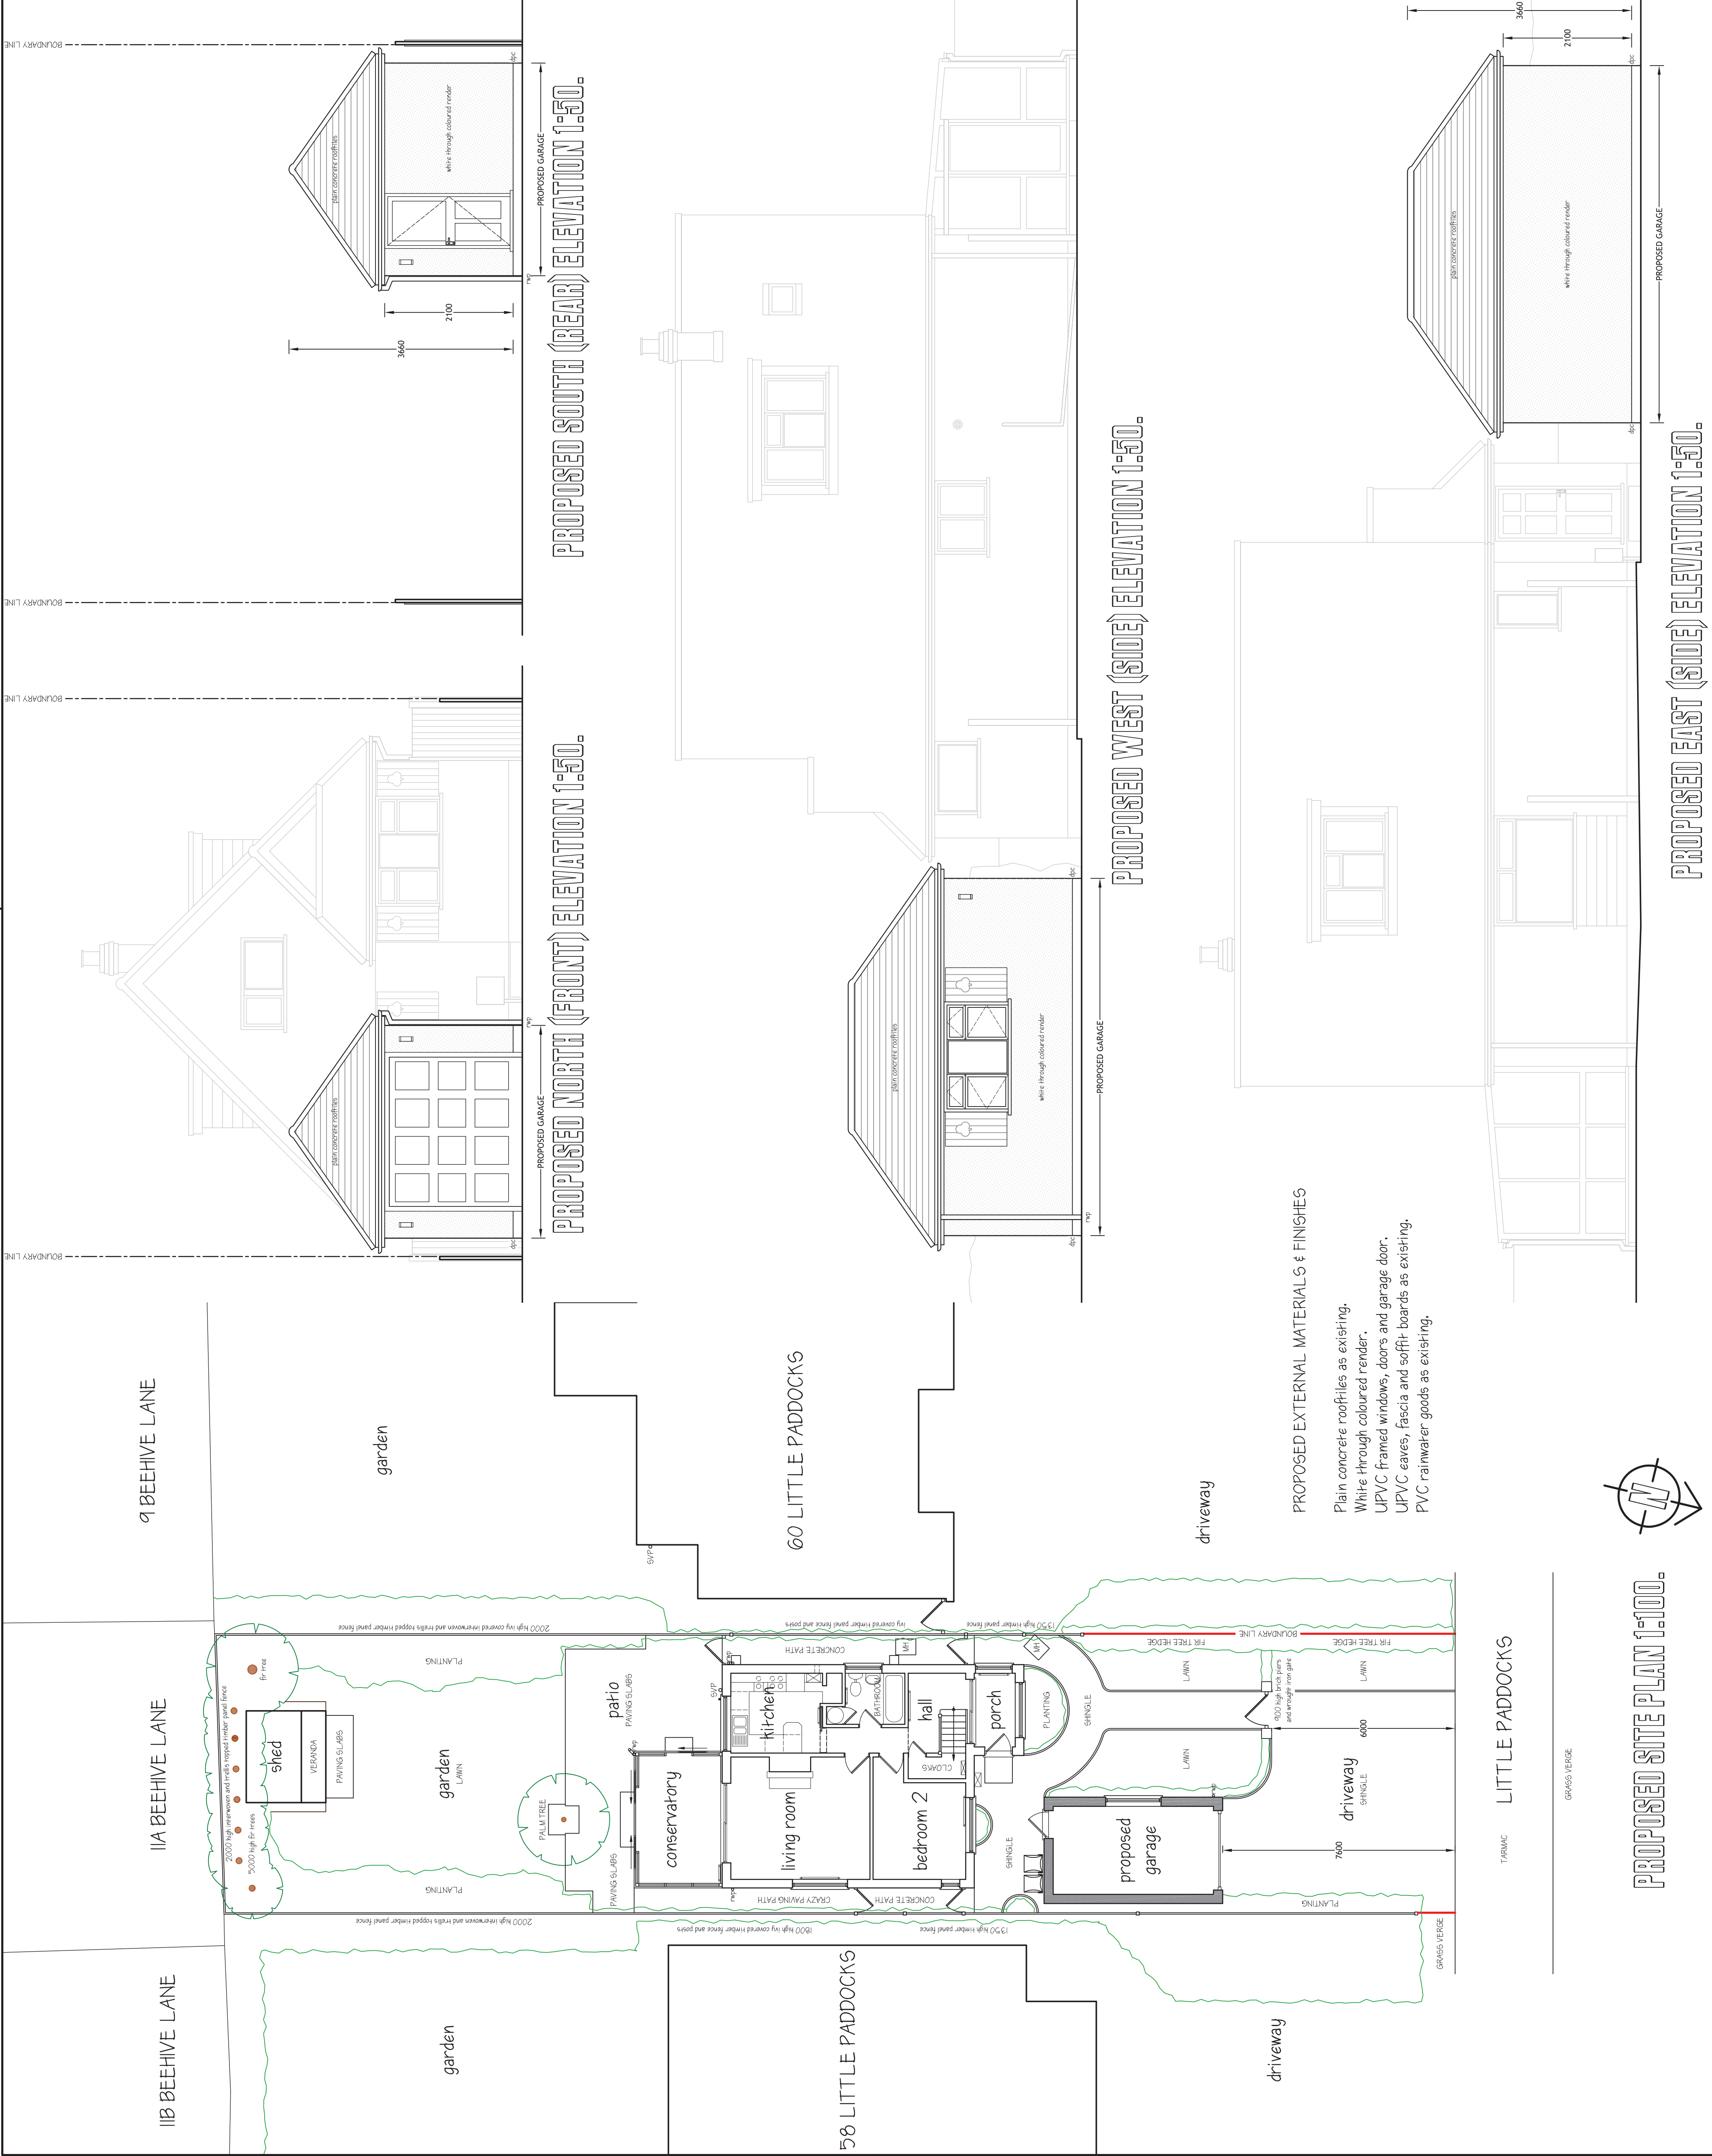


Contractor/Clients must verify all dimensions on site before setting out, commencing work or making any drawings. If in doubt, ask.

This drawing and design is copyright and should not be reproduced without consent

© Copyright (Malcolm Jenkins Associates)

Notes

1. This drawing must be read in conjunction with all the relevant details of this project.
2. All work is to comply with the current requirements of the Building Regulations and allied legislation.
3. No work is to extend over adjoining properties without express instructions. Adjacent properties and boundaries are shown for illustrative purposes only.
4. All contractors/sub-contractors must ensure that they have the latest issue drawings and details before commencing work on site.
5. Furred dimensions take preference over scaled drawings. Large scale drawings take preference over smaller scale drawings.
6. All materials are to be used and installed in strict compliance with manufacturers recommendations.
7. Ordinance Survey map reproduced under Crown Copyright Licence No. AR 35177R.
8. TV aerial and planning omitted for clarity.

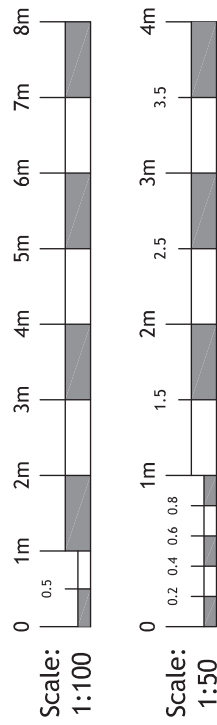

A		DATE	REVISIONS



Client

59 LITTLE PADDOCKS
FERRING
WORTHING
WEST SUSSEX
BN12 5NH

Drawing Title

PROPOSED DETACHED
GARAGE SITE PLAN AND
PROPOSED ELEVATIONS

Scale	1:50, 1:100.	At	Al
-------	--------------	----	----

Date	APRIL 2018	Drawn By	MJJ.
------	------------	----------	------

Drawing Number	Revision
----------------	----------

20/005